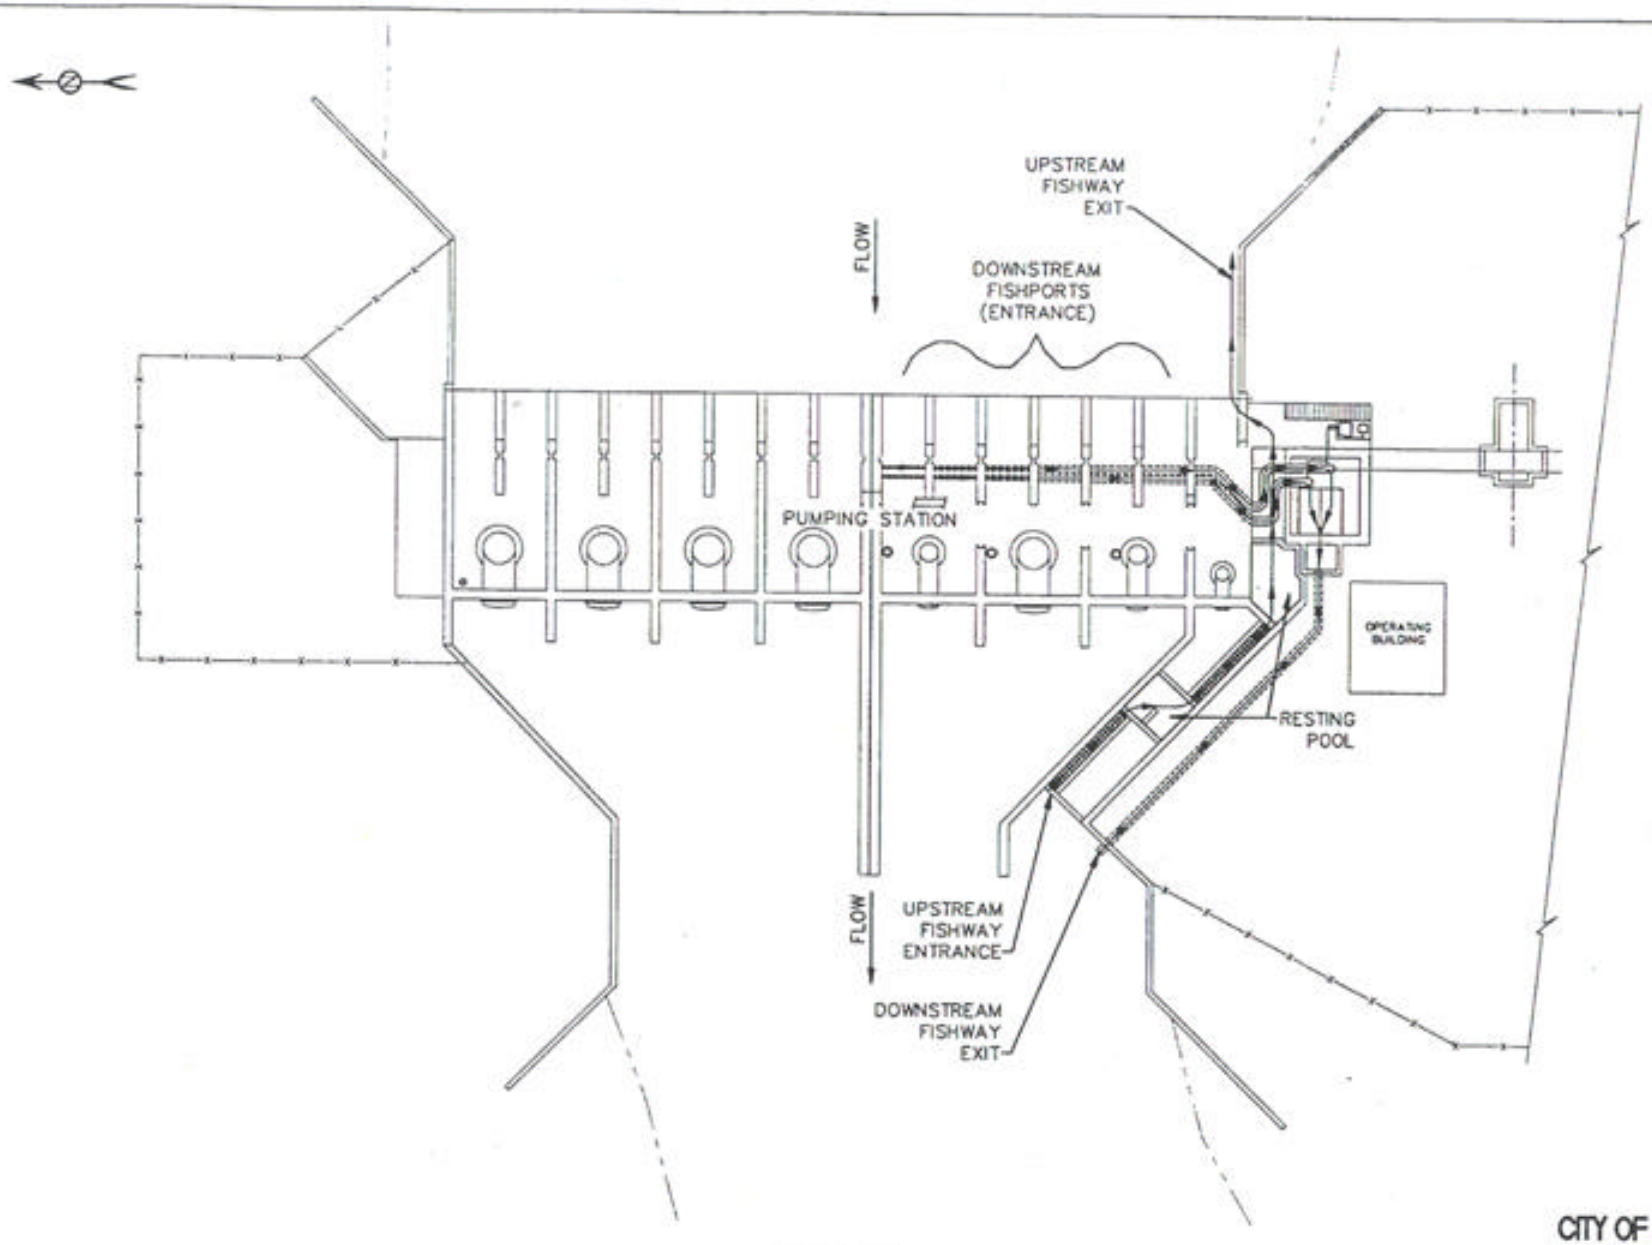

Figure Pass-9

BLACK RIVER PUMPING PLANT
FACILITY SITE PLAN

CITY OF KENT

MILL CREEK
FISHERIES STUDY

HARZA NORTHWEST, INC.
Engineers and Scientists