east lake sammamish trail

April 2010

NEPA/SEPA Final Environmental Impact Statement

VOLUME II: Plan Sheets

East Lake Sammamish Master Plan Trail

Prepared for:

Federal Highway Administration,

Washington State Department of Transportation, and

King County Facilities Management Division

U.S. Department of Transportation
Federal Highway Administration

Washington State
Department of Transportation

King County Department of Executive Services
Facilities Management Division

Volume II Contents

Corridor Alternative Plan Sheet Cross-reference

Portions of East B Alternative Closed to the Public

Index Map

Corridor Alternative Plan Sheets

East Alternatives Plan Sheets

Typical Trail Cross-sections

Corridor Alternative Plan Sheet Cross-reference

Corridor Alternative Plan Sheet Cross-reference

Feature	Sheet Number
Streets	
• SR 520	39
• I-90	1
• NE 70th Street	38
• NE 65th Street	37
• Inglewood Hill Road	25
• Louis Thompson Road	23
• East Lake Sammamish Place	16, 17, 18
• SE 33rd Street	13
• 212th Way SE	10
• SE 43rd Way	8
• SE 51st Street	5
• NW Sammamish Road/SE 56th Street	4
• SE 62nd Street	2, 3
• NW Gilman Boulevard	1
Streams	
• Bear Creek	39
• Ebright Creek	22
• George Davis Creek	24
• Laughing Jacobs Creek	8
• Many Springs Creek	9
• North Fork Issaquah Creek	2
• Pine Lake Creek	19
• Tributary #0143A	34
• Tributary #0143B	31
• Tributary #0143D, Tributary #0143E	30
• Tributary #0143F, Tributary #0143G	29
• Tributary #0143H	28
• Tributary #0143I, Tributary #0143J	27
• Tributary #0143K	26
• Tributary #0143L	25
• Tributary #0143M	28
• Tributary #0150A	21

Feature	Sheet Number
Streams (continued)	
• Tributary #0155	20
• Tributary #0163	10
• Zaccuse Creek	22
Wetlands	
• 1A	8
• 2A	8
• 3A, 3C	8
• 3B, 3D, 3E	8, 9
• 4A, 4G	5, 6
• 4B	6
• 4D	6, 7
• 4E	6, 7, 8
• 4F	8
• 5A, 5B	4, 5
• 6A, 6B	4
• 7A	3
• 8A	2, 3
• 8B, 8C	3
• 9A, 9B	2
• 10A, 10B	2
• 12A	10, 11
• 13A	9, 10
• 14A, 14B, 14C	9
• 15A, 15C	15, 16
• 15B	15
• 18C	16
• 19A, 19B	17
• 20B	18
• 21A, 21B, 21C, 21D	18
• 22A	19
• 22B	18
• 22C/D	19
• 23A, 23B, 23C	19
• 24A, 24B	19, 20
• 24C, 24D	20

Feature	Sheet Number
Wetlands (continued)	
• 25A, 25B	21
• 25C, 25D	21, 22
• 25F	22
• 26A	22
• 26B	23
• 26C	22, 23
• 27A	23
• 28A	24
• 28B	23
• 29B	24
• 29C	24
• 30B	25
• 31A, 31C	27
• 31D	26
• 32A, 32B	30
• 33A, 33B	31, 32
• 34A	34, 35, 36
• 34B	34, 35
• 34D	35
• 34E	34
• 34F, 34G	33
• 34H	33, 34
Restrooms/Parking	
• East Lake Sammamish Parkway and SE 33rd Street	13
• East Lake Sammamish Parkway and Inglewood Hill Road	25, 26
• Parking between NE 65th and NE 70th Streets	37, 38

Portions of East B Alternative Closed to the Public

East B Alternative
Portions of the Interim Use Trail to be Closed to the Public

Approximate Stations (Sta_{EAST})		Figure
From…	**To…**	
204	212	8A, 9A
232	245	10A, 11A
276	376	13A, 14A, 15A, 16A, 17A, 18A, 19A
385	396	20A, 21A
428	479	23A, 24A, 25A, 26A
550	567	31A, 32A

Index Map

Corridor Alternative

Uninc. King County

Lake Sammamish

City of Bellevue

City of Redmond

Uninc. King County

City of Sammamish

City of Redmond

City of Issaquah

Uninc. King County

1 2 3 4 5 6 7 8 9 10 11 12 13 14 15 16 17 18 19 20 21 22 23 24 25 26 27 28 29 30 31 32 33 34 35 36 37 38 39

N

East Alternative

City of Bellevue

City of Redmond

Uninc. King County

Lake Sammamish

City of Sammamish

City of Redmond

City of Issaquah

Unincorported King County

Uninc. King County

8A 9A 10A 11A 12A 13A 14A 15A 16A 17A 18A 19A 20A 21A 22A 23A 24A 25A 26A 27A 28A 29A 30A 31A 32A

File: ./eastlake/plotamls/p_17x11_cad_index_map-100705.aml p_indexmap-100705 Date: October 10, 2005

Index Map
East Lake Sammamish Trail

Corridor Alternative Plan Sheets

CERTIFICATION

The technical material and data contained in this document were prepared under the supervision and direction of the undersigned, whose seal, as a professional engineer licensed to practice as such, is affixed below.

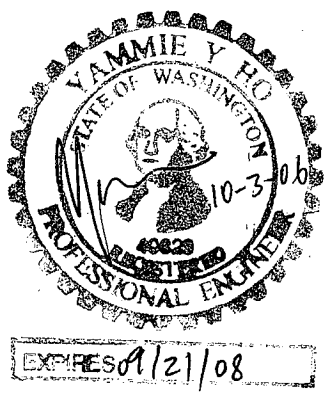

Prepared by Yammie Ho, P.E.

Checked by Happy Longfellow, P.E.

Approved by Jenny Bailey

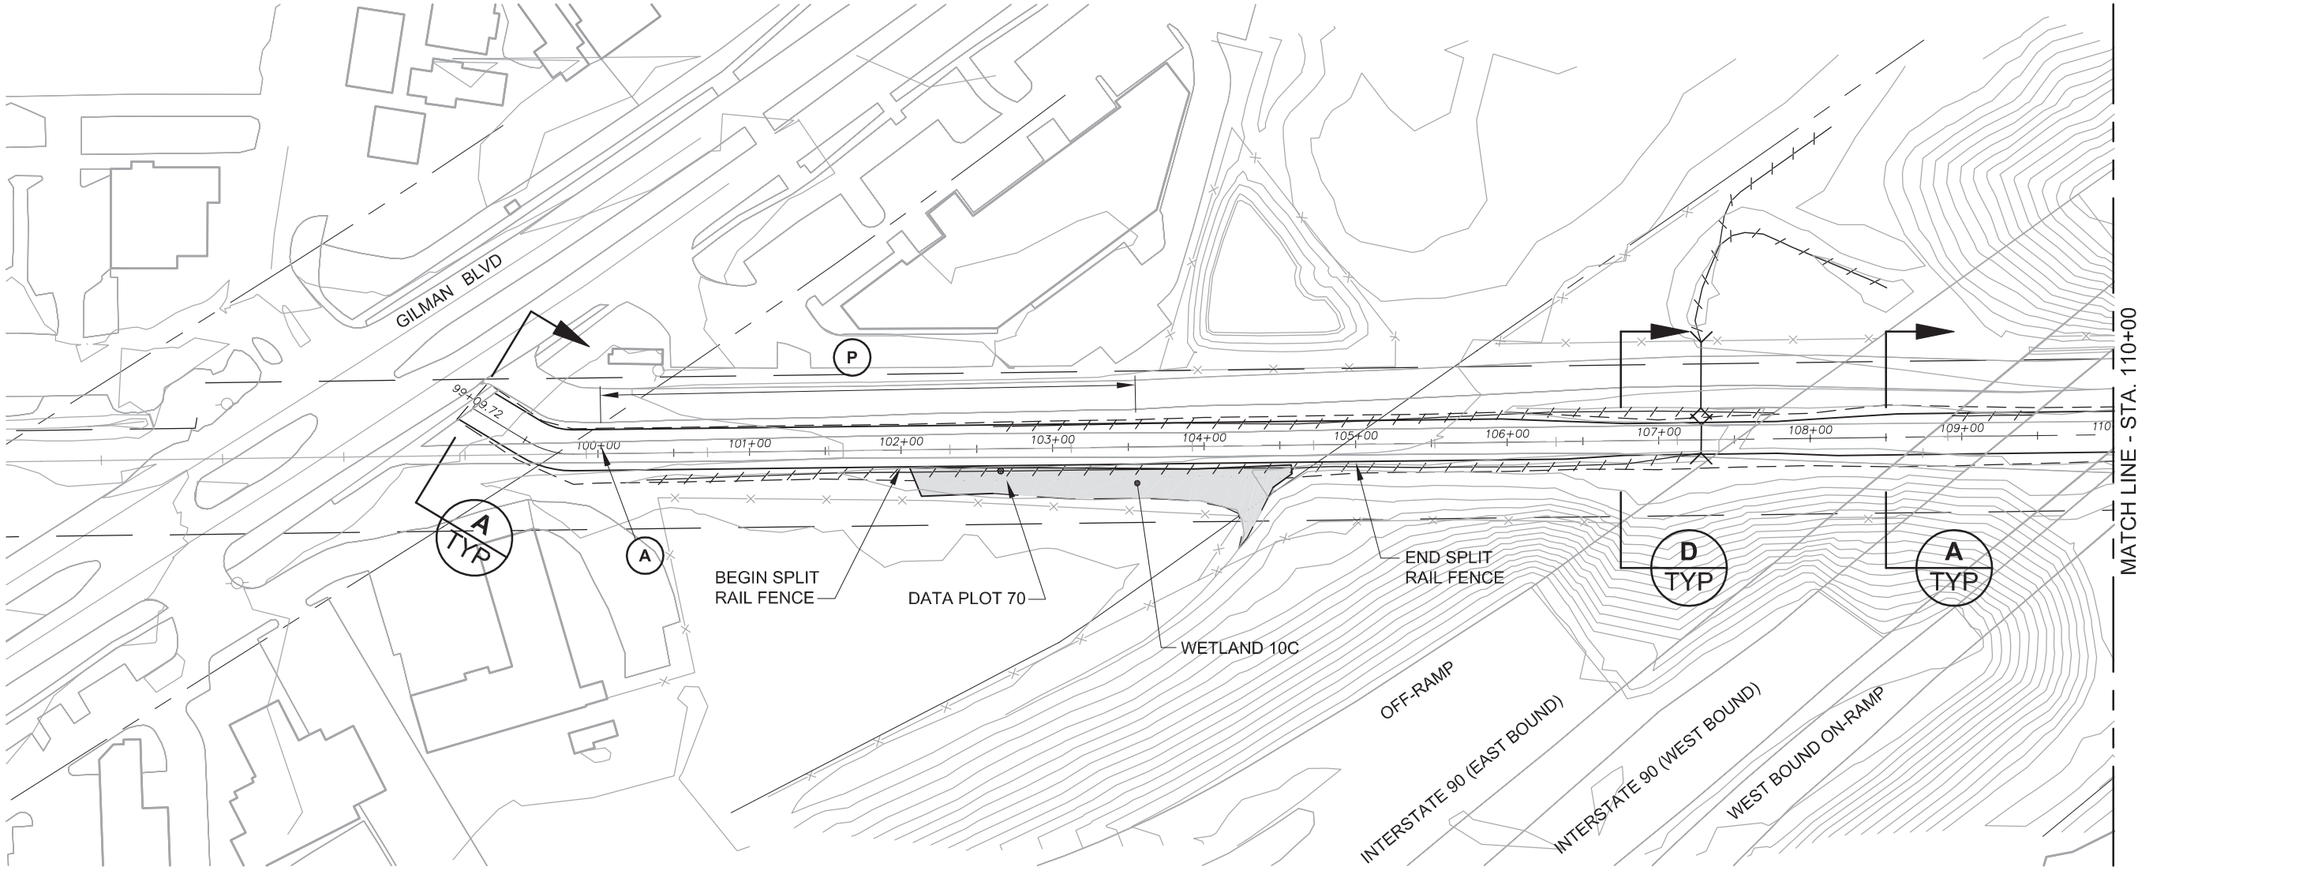

LEGEND

- Wetland
- Ditch
- Stream
- Existing Trail Corridor ROW
- Existing Road ROW
- Proposed Trail Centerline
- Proposed Edge of Trail
- Proposed Cut/Fill Limits
- Soft Surface Pedestrian and Equestrian Trail
- Existing Culvert
- Railbed ℄
- A — Public Access Point
- P — Parking Location

NOTE

DRIVEWAY RECONFIGURATIONS MAY NOT BE LIMITED TO THOSE SHOWN.

FILE: K1521039P09T0902-F-COR-01
DATE: 05/27/05 10:51am

0 50 100
SCALE IN FEET

N

DRAFT Alignment
DRAFT EIS
October 2006

Figure 1
Corridor Alternative
East Lake Sammamish Trail Master Plan

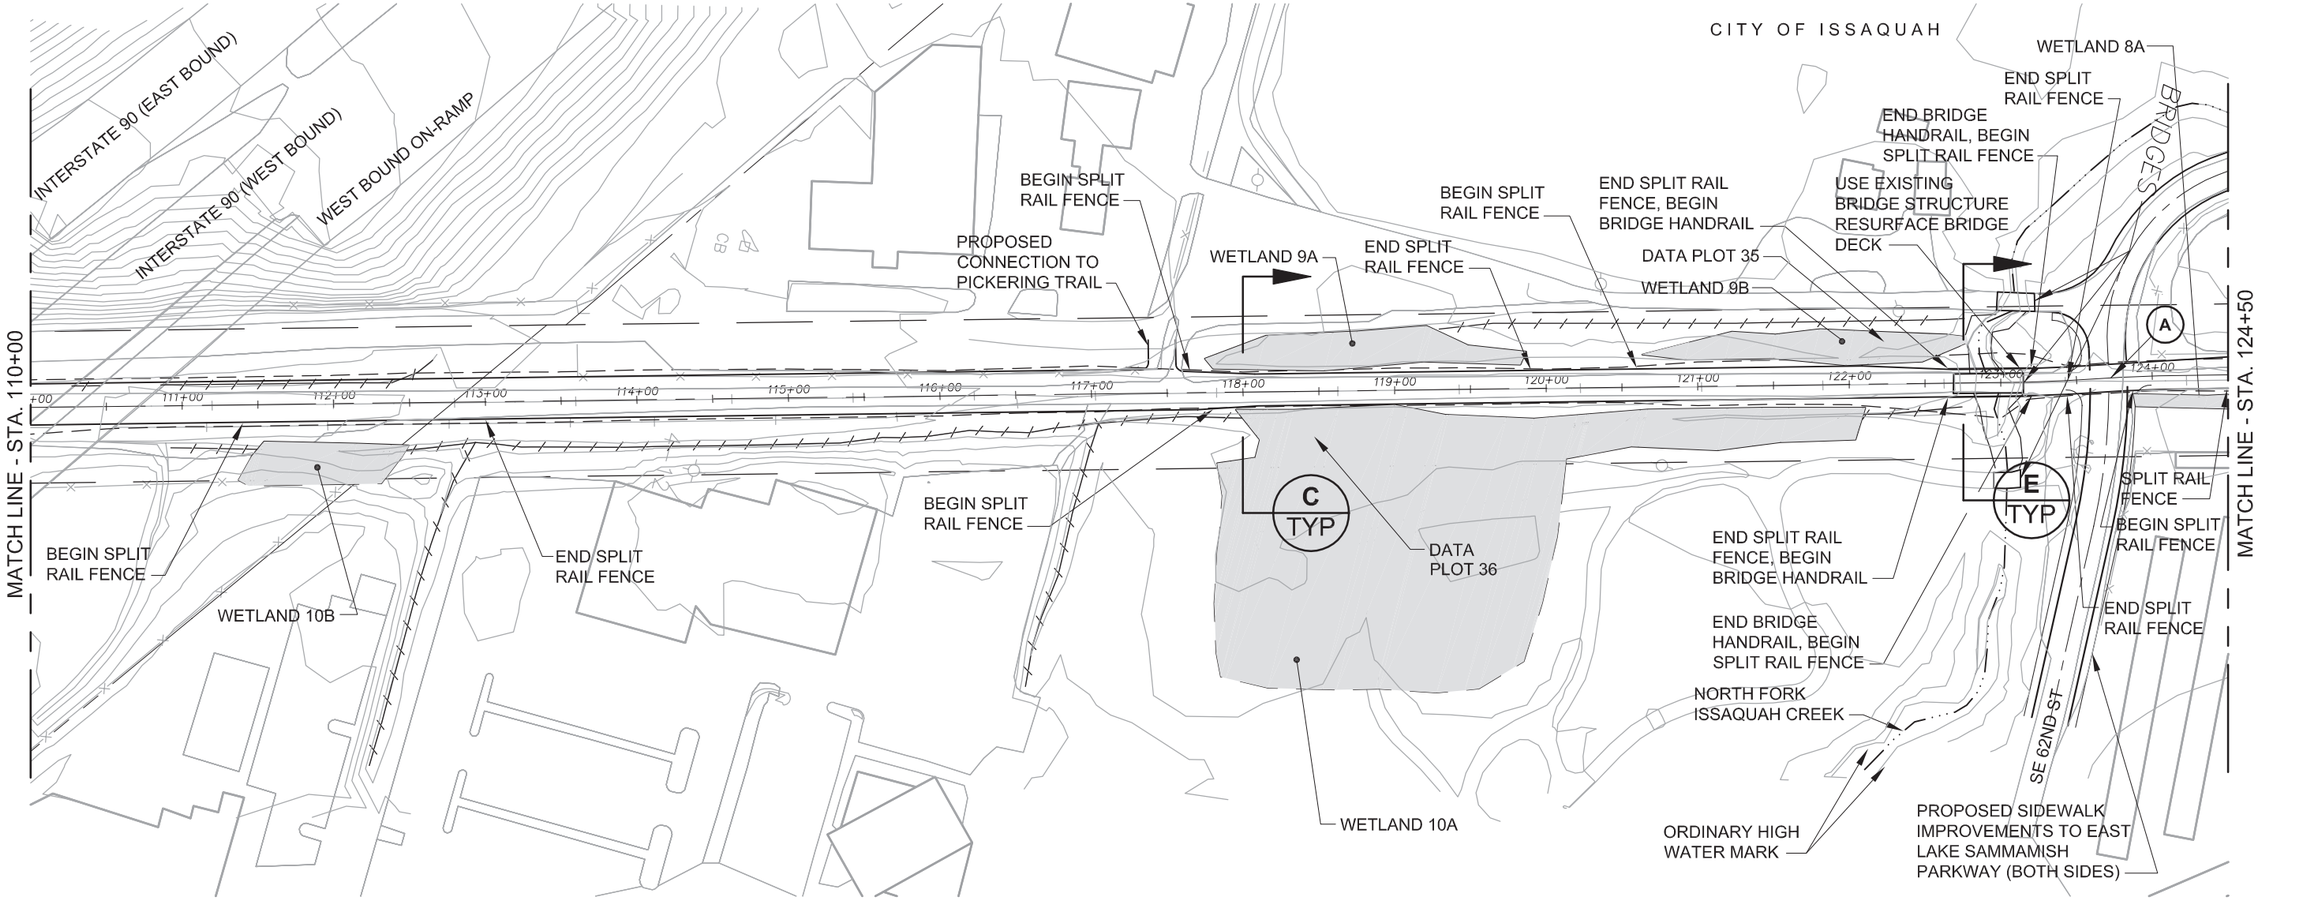

LEGEND

- Wetland
- Ditch
- Stream
- Existing Trail Corridor ROW
- Existing Road ROW
- Proposed Trail Centerline
- Proposed Edge of Trail
- Proposed Cut/Fill Limits
- Soft Surface Pedestrian and Equestrian Trail
- Existing Culvert
- Railbed ℄
- A — Public Access Point
- P — Parking Location

NOTE
DRIVEWAY RECONFIGURATIONS MAY NOT BE LIMITED TO THOSE SHOWN.

FILE: K1521039P09T0902-F-COR-02
DATE: 05/27/05 11:12am

0 50 100
SCALE IN FEET

N

DRAFT Alignment
DRAFT EIS
October 2006

Figure 2
Corridor Alternative
East Lake Sammamish Trail Master Plan

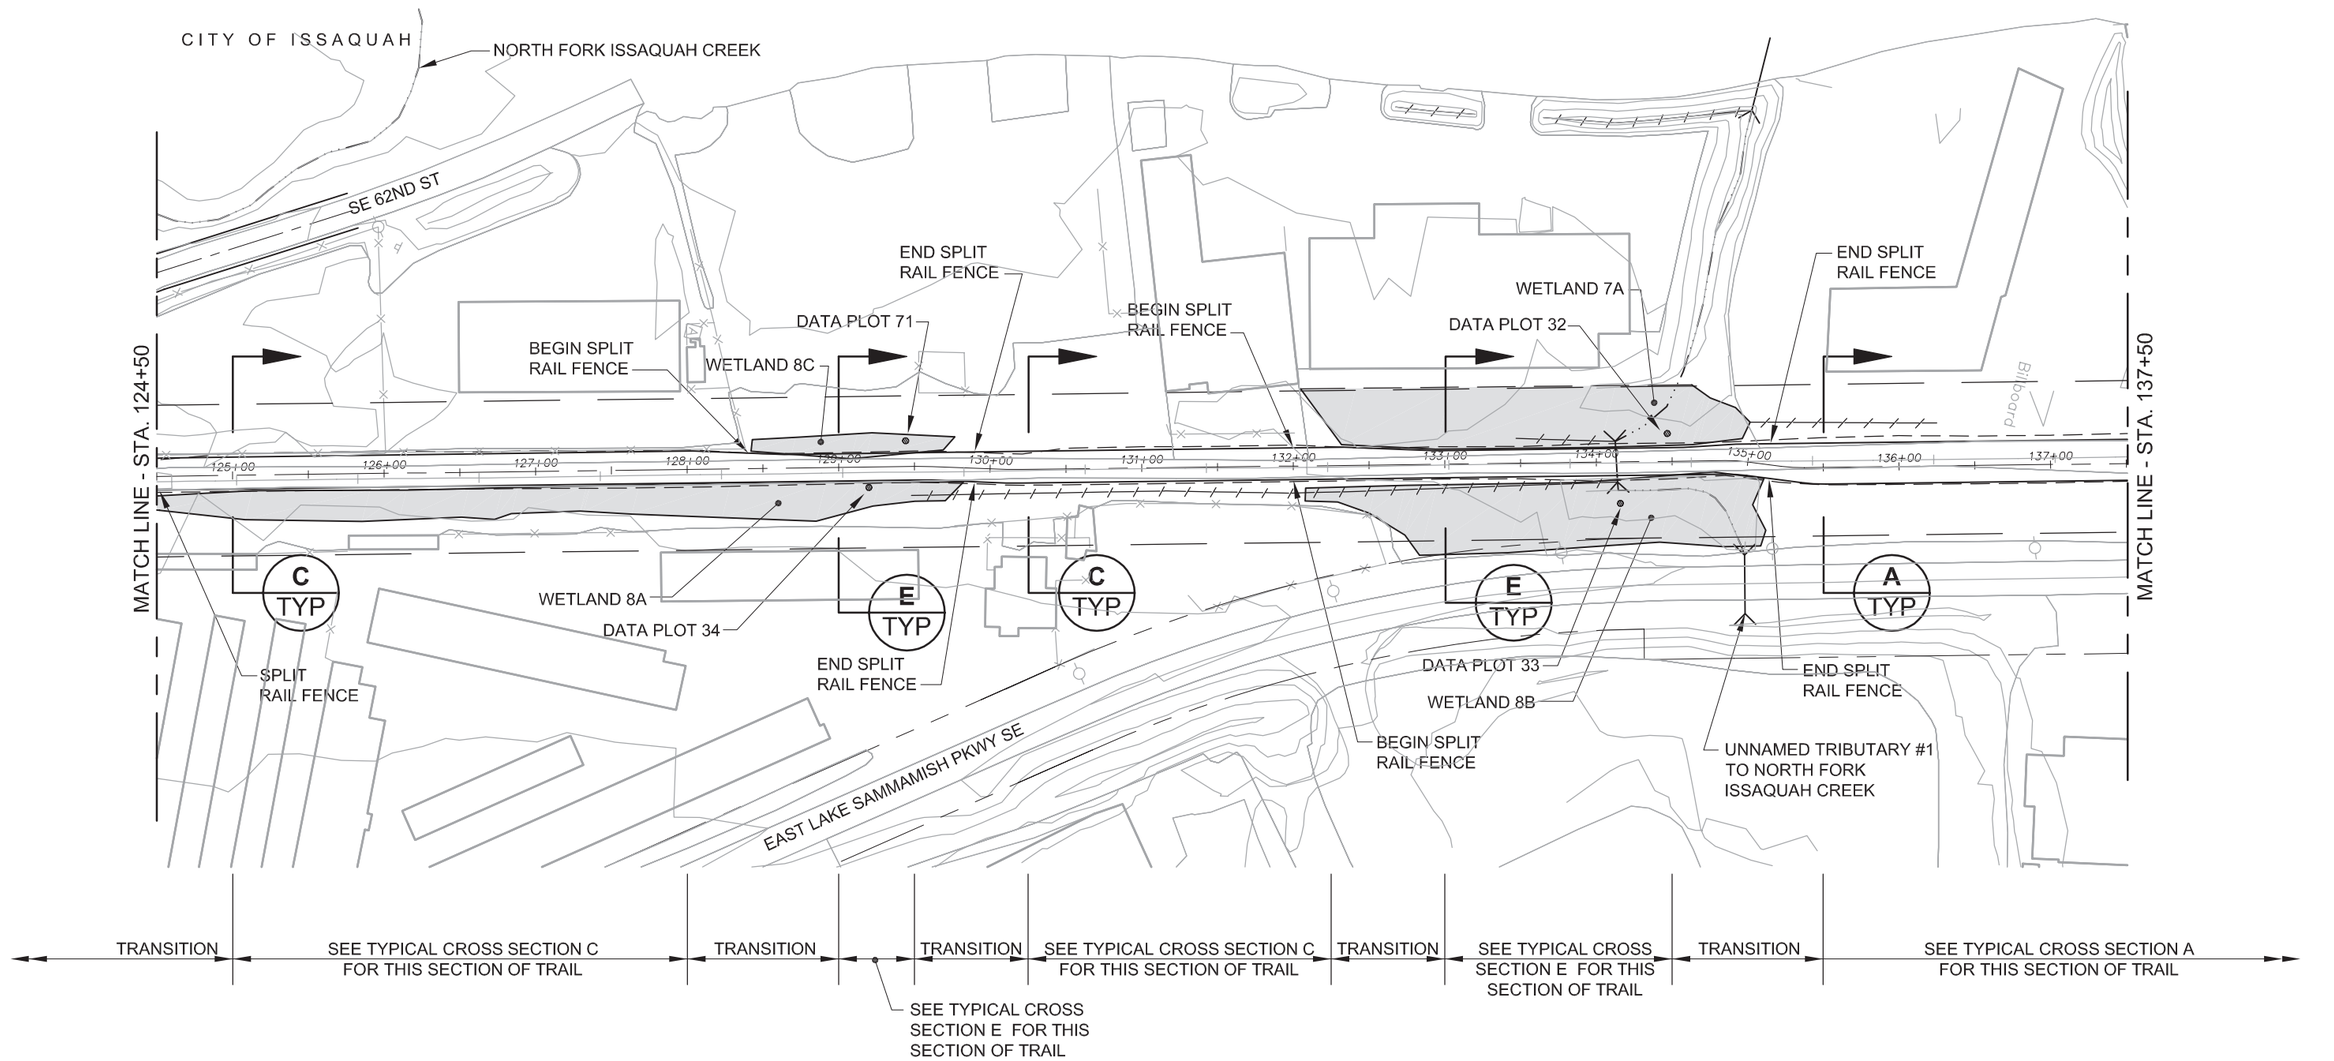

LEGEND

- Wetland
- Ditch
- Stream
- Existing Trail Corridor ROW
- Existing Road ROW
- Proposed Trail Centerline
- Proposed Edge of Trail
- Proposed Cut/Fill Limits
- Soft Surface Pedestrian and Equestrian Trail
- Existing Culvert
- Railbed ℄
- (A) Public Access Point
- (P) Parking Location

NOTE
DRIVEWAY RECONFIGURATIONS MAY NOT BE LIMITED TO THOSE SHOWN.

FILE: K1521039P09T0902-F-COR-03
DATE: 02/20/06 07:31am

0 50 100
SCALE IN FEET

N

DRAFT Alignment
DRAFT EIS
October 2006

Figure 3
Corridor Alternative
East Lake Sammamish Trail Master Plan

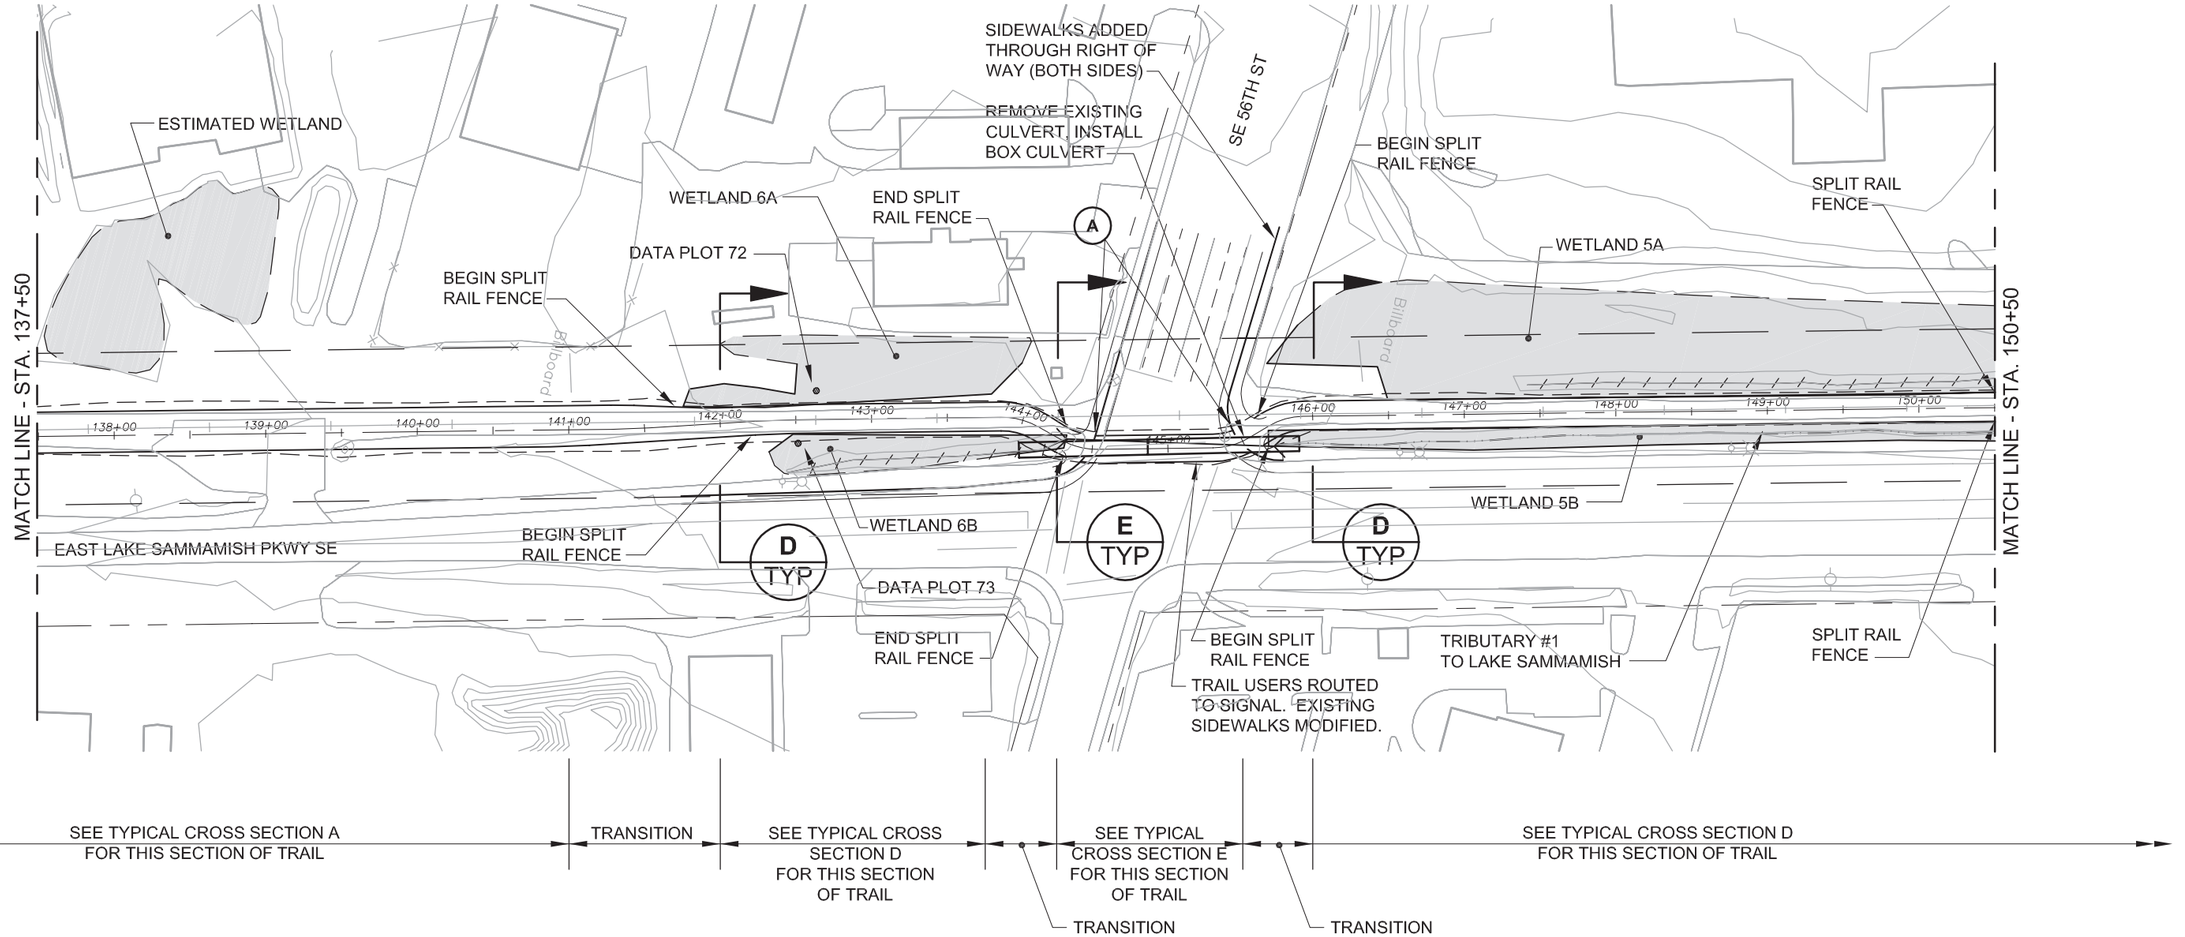

Figure 4
Corridor Alternative
East Lake Sammamish Trail Master Plan

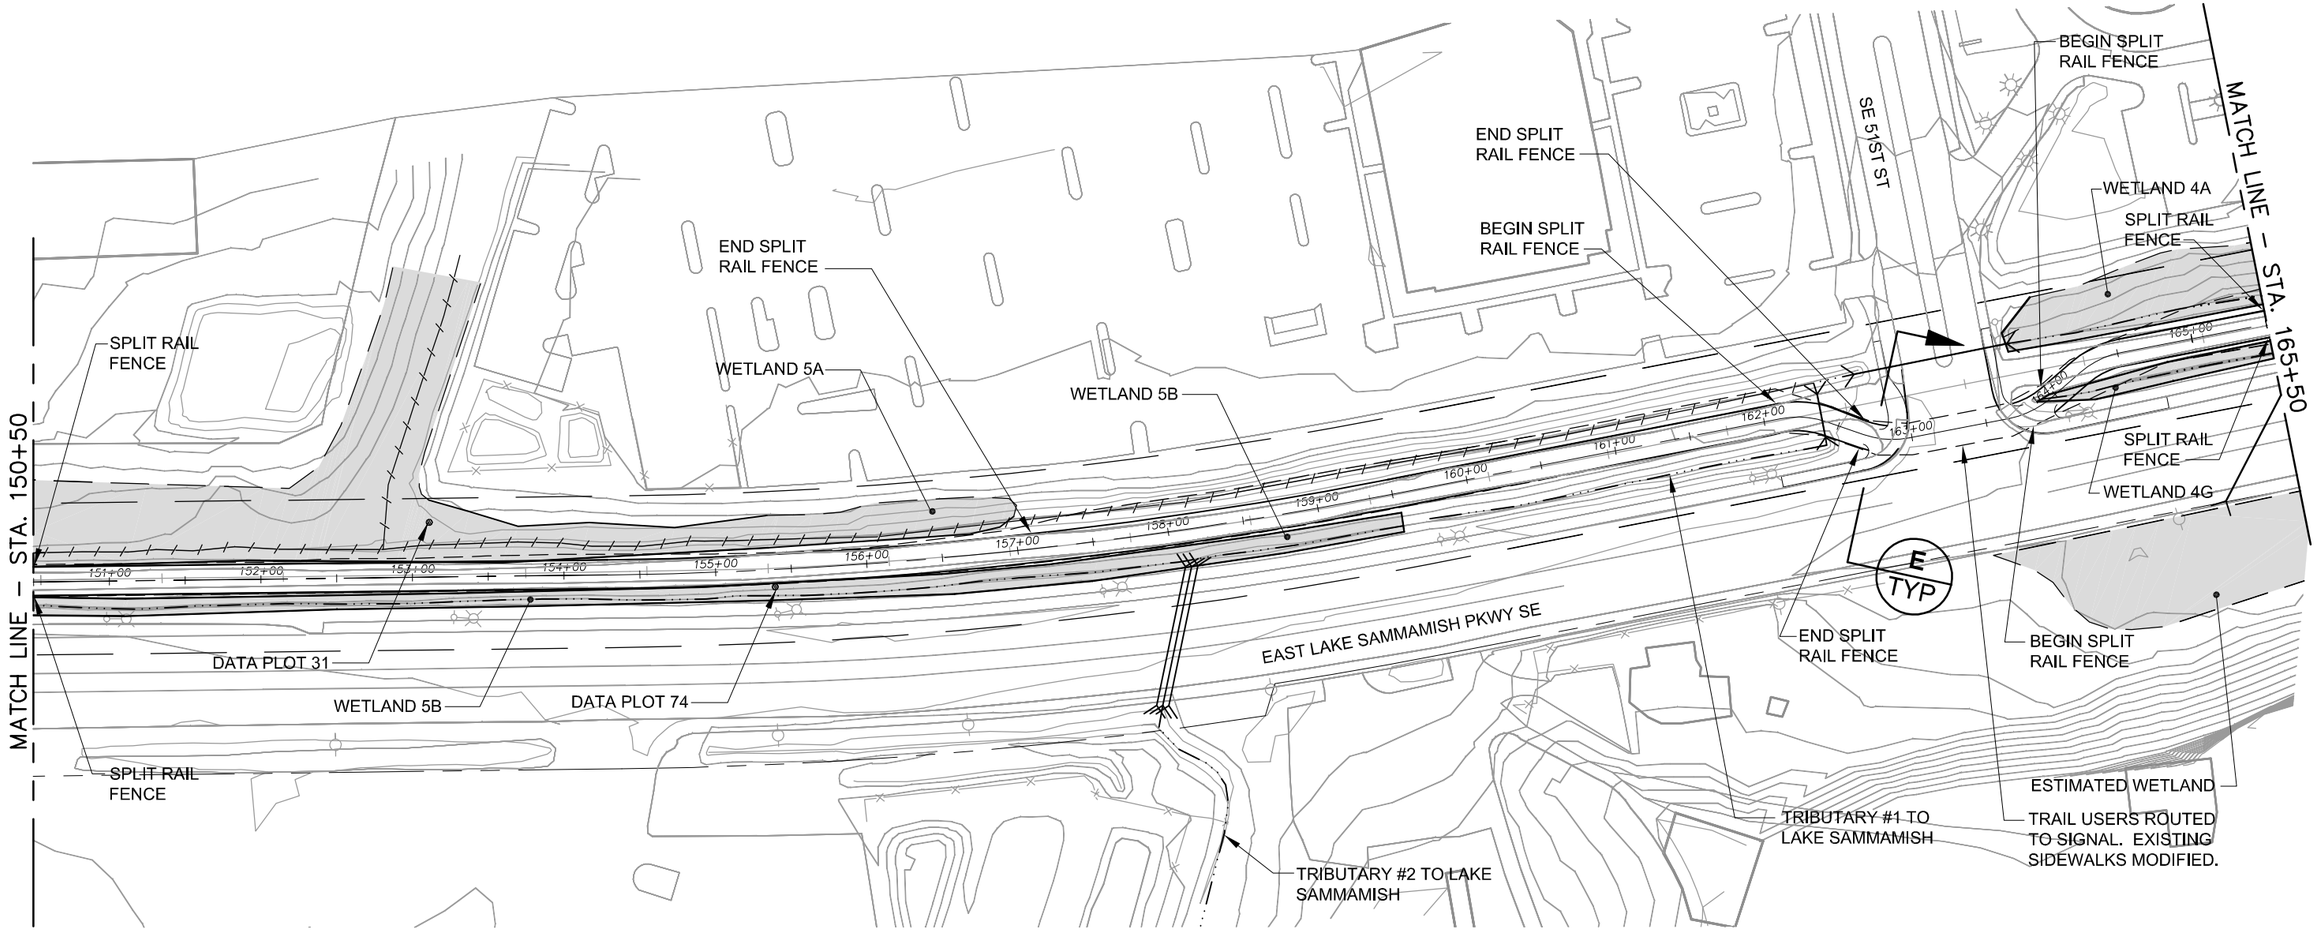

LEGEND

- Wetland
- Ditch
- Stream
- Existing Trail Corridor ROW
- Existing Road ROW
- Proposed Trail Centerline
- Proposed Edge of Trail
- Proposed Cut/Fill Limits
- Soft Surface Pedestrian and Equestrian Trail
- Existing Culvert
- Railbed ℄
- (A) Public Access Point
- (P) Parking Location

NOTE
DRIVEWAY RECONFIGURATIONS MAY NOT BE LIMITED TO THOSE SHOWN.

FILE: K1521039P09T0902-F-COR-05
DATE: 09/11/06 2:39pm

0 50 100
SCALE IN FEET

N

DRAFT Alignment
DRAFT EIS
October 2006

Figure 5
Corridor Alternative
East Lake Sammamish Trail Master Plan

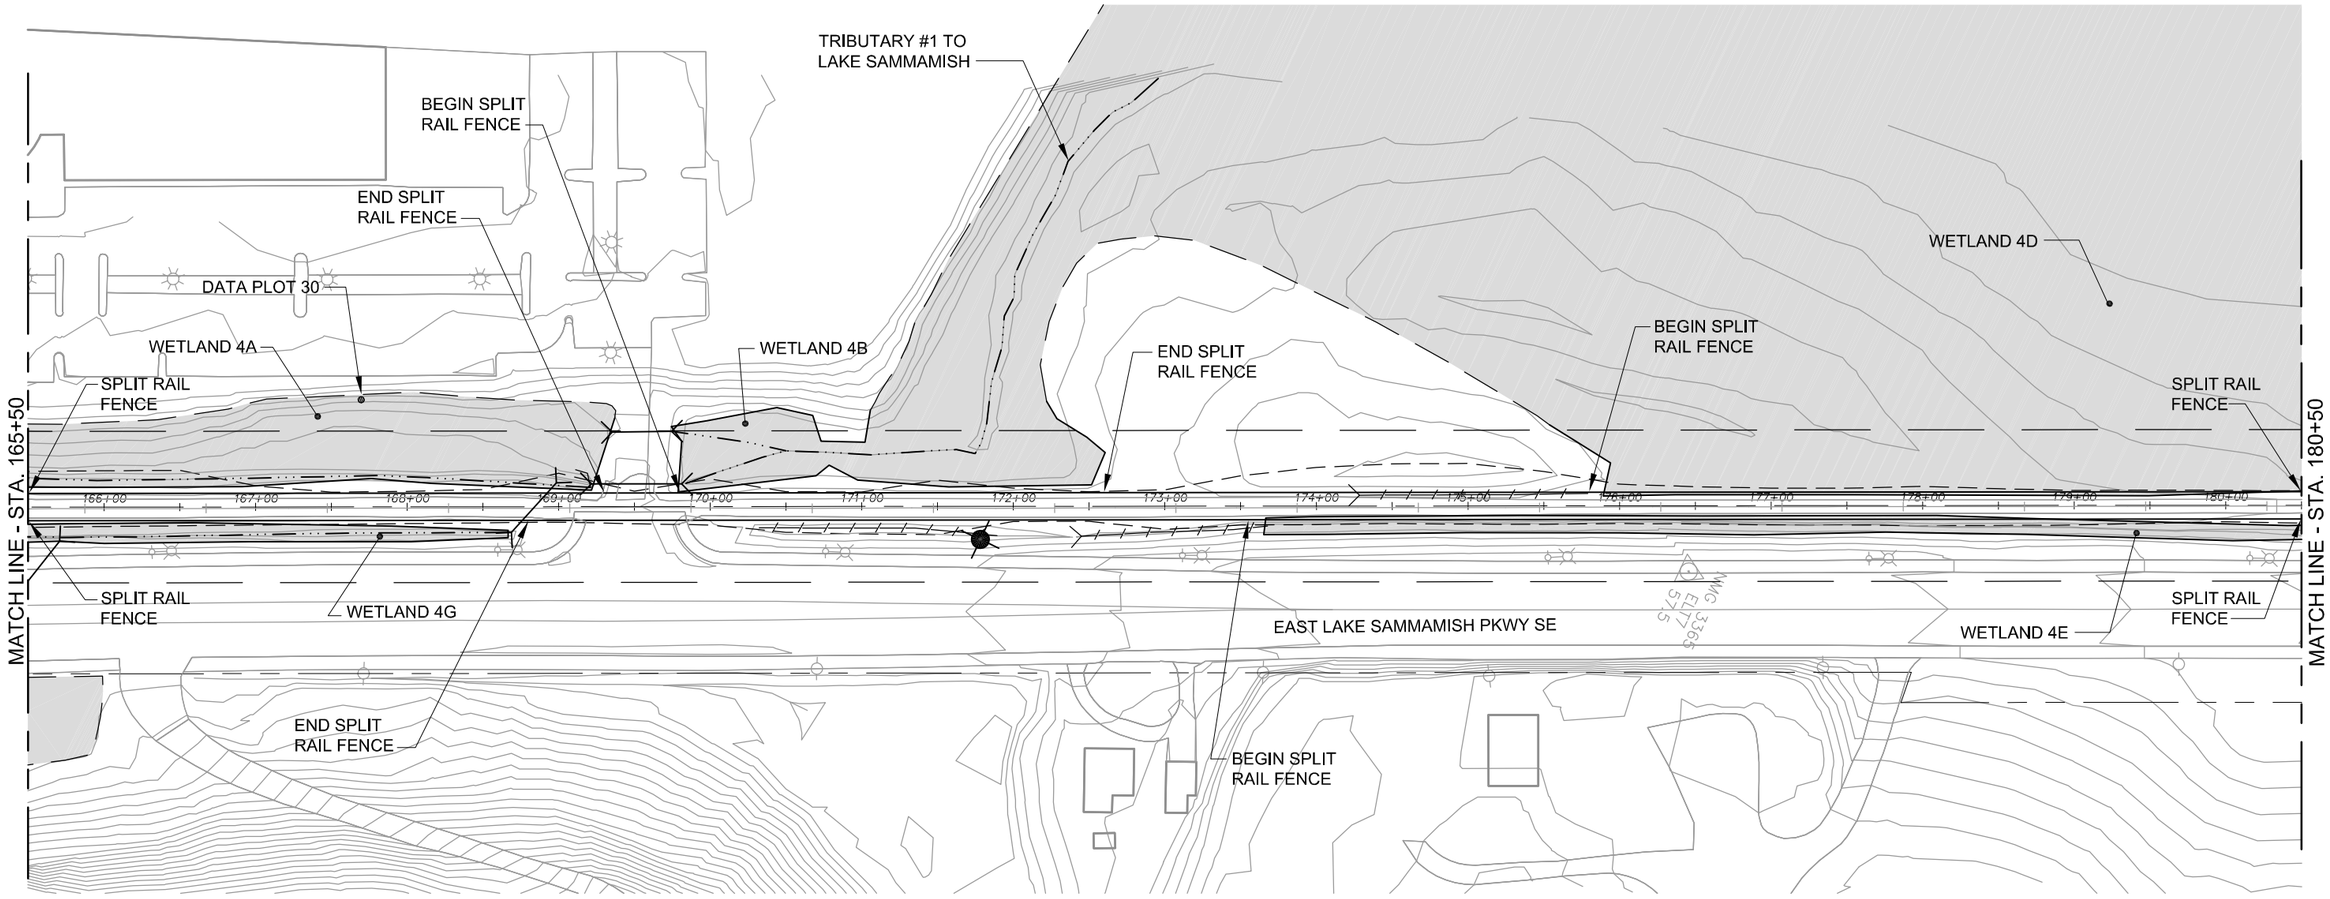

LEGEND

- Wetland
- Ditch
- Stream
- Existing Trail Corridor ROW
- Existing Road ROW
- Proposed Trail Centerline
- Proposed Edge of Trail
- Proposed Cut/Fill Limits
- Soft Surface Pedestrian and Equestrian Trail
- Existing Culvert
- Railbed ℄
- (A) Public Access Point
- (P) Parking Location

NOTE
DRIVEWAY RECONFIGURATIONS MAY NOT BE LIMITED TO THOSE SHOWN.

FILE: K1521039P09T0902-F-COR-06
DATE: 09/11/06 3:00pm

0 50 100
SCALE IN FEET

N

DRAFT Alignment
DRAFT EIS
October 2006

Figure 6
Corridor Alternative
East Lake Sammamish Trail Master Plan

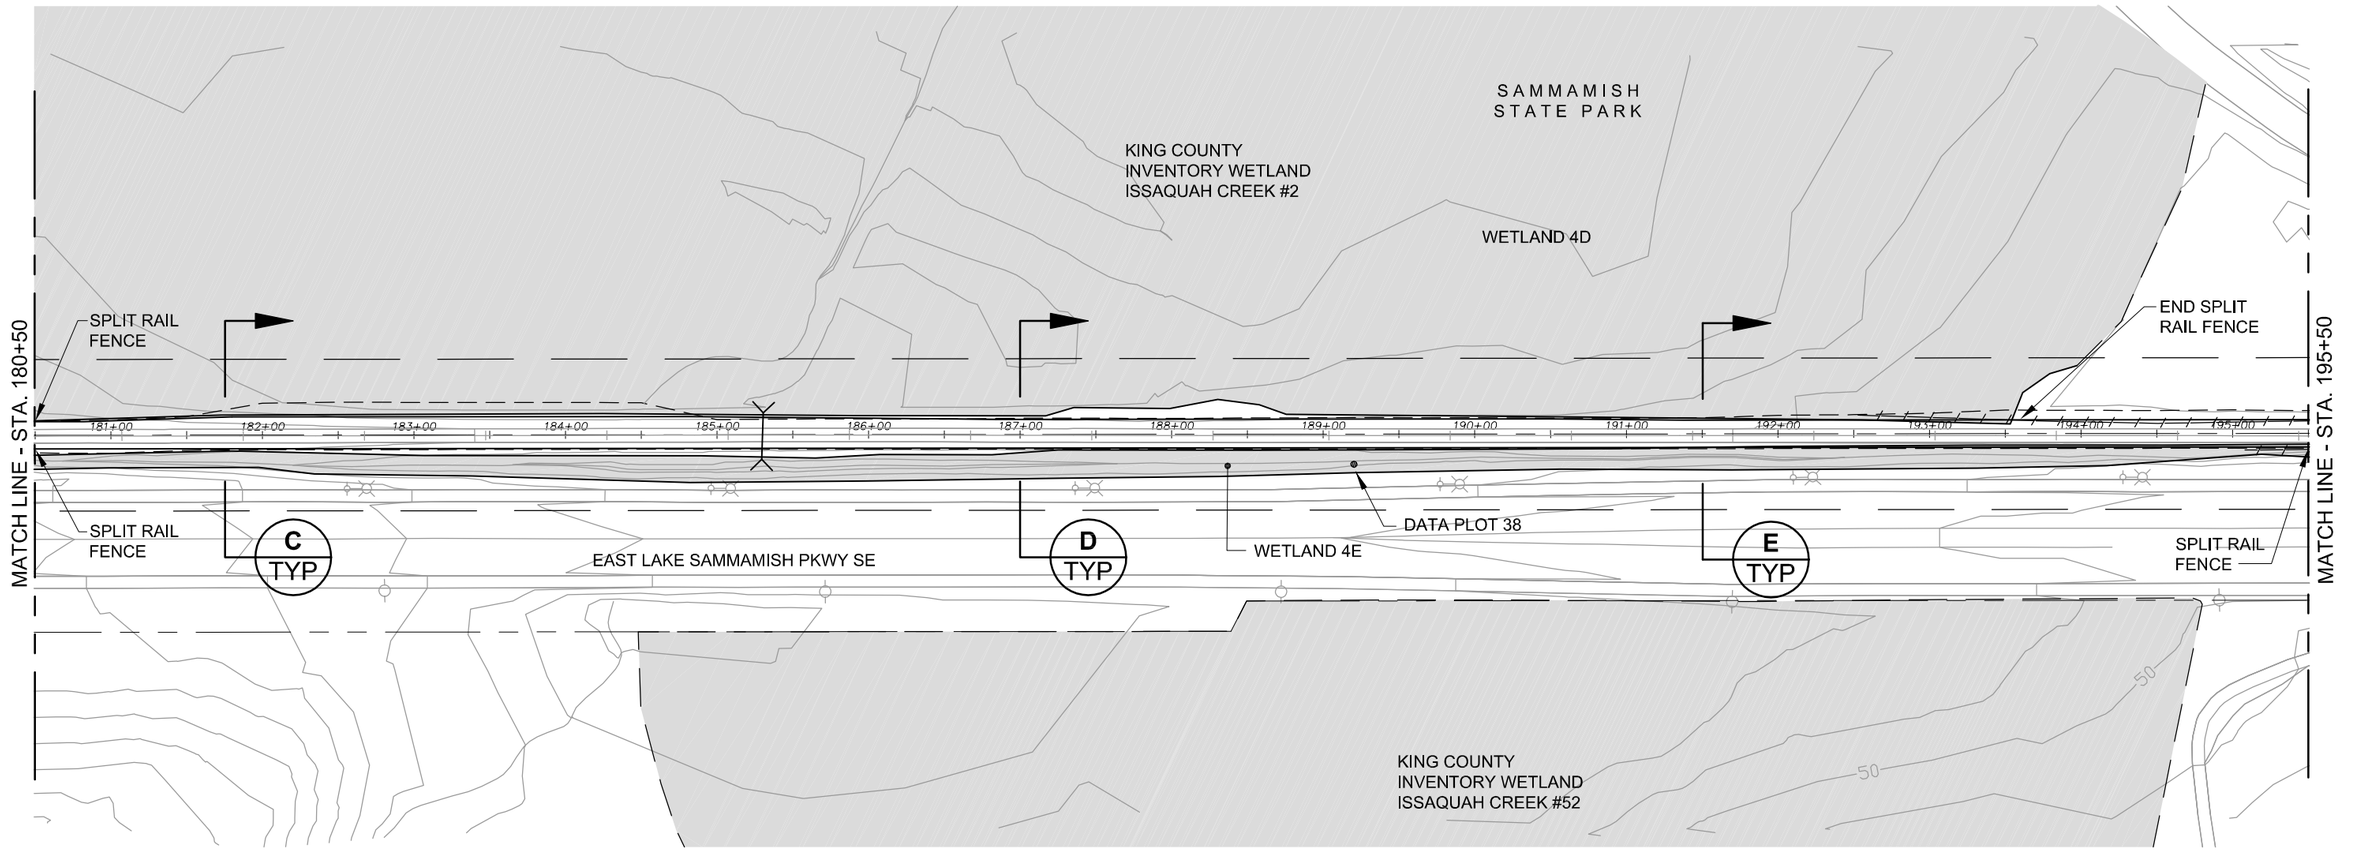

TRANSITION | SEE TYPICAL CROSS SECTION C FOR THIS SECTION OF TRAIL | TRANSITION | SEE TYPICAL CROSS SECTION D FOR THIS SECTION OF TRAIL | TRANSITION | SEE TYPICAL CROSS SECTION E FOR THIS SECTION OF TRAIL

SEE TYPICAL CROSS SECTION E FOR THIS SECTION OF TRAIL

LEGEND

- Wetland
- Ditch
- Stream
- Existing Trail Corridor ROW
- Existing Road ROW
- Proposed Trail Centerline
- Proposed Edge of Trail
- Proposed Cut/Fill Limits
- Soft Surface Pedestrian and Equestrian Trail
- Existing Culvert
- Railbed ℄
- (A) Public Access Point
- (P) Parking Location

NOTE
DRIVEWAY RECONFIGURATIONS MAY NOT BE LIMITED TO THOSE SHOWN.

FILE: K1521039P09T0902-F-COR-07
DATE: 09/11/06 2:59pm

0 50 100
SCALE IN FEET

N

DRAFT Alignment
DRAFT EIS
October 2006

Figure 7
Corridor Alternative
East Lake Sammamish Trail Master Plan

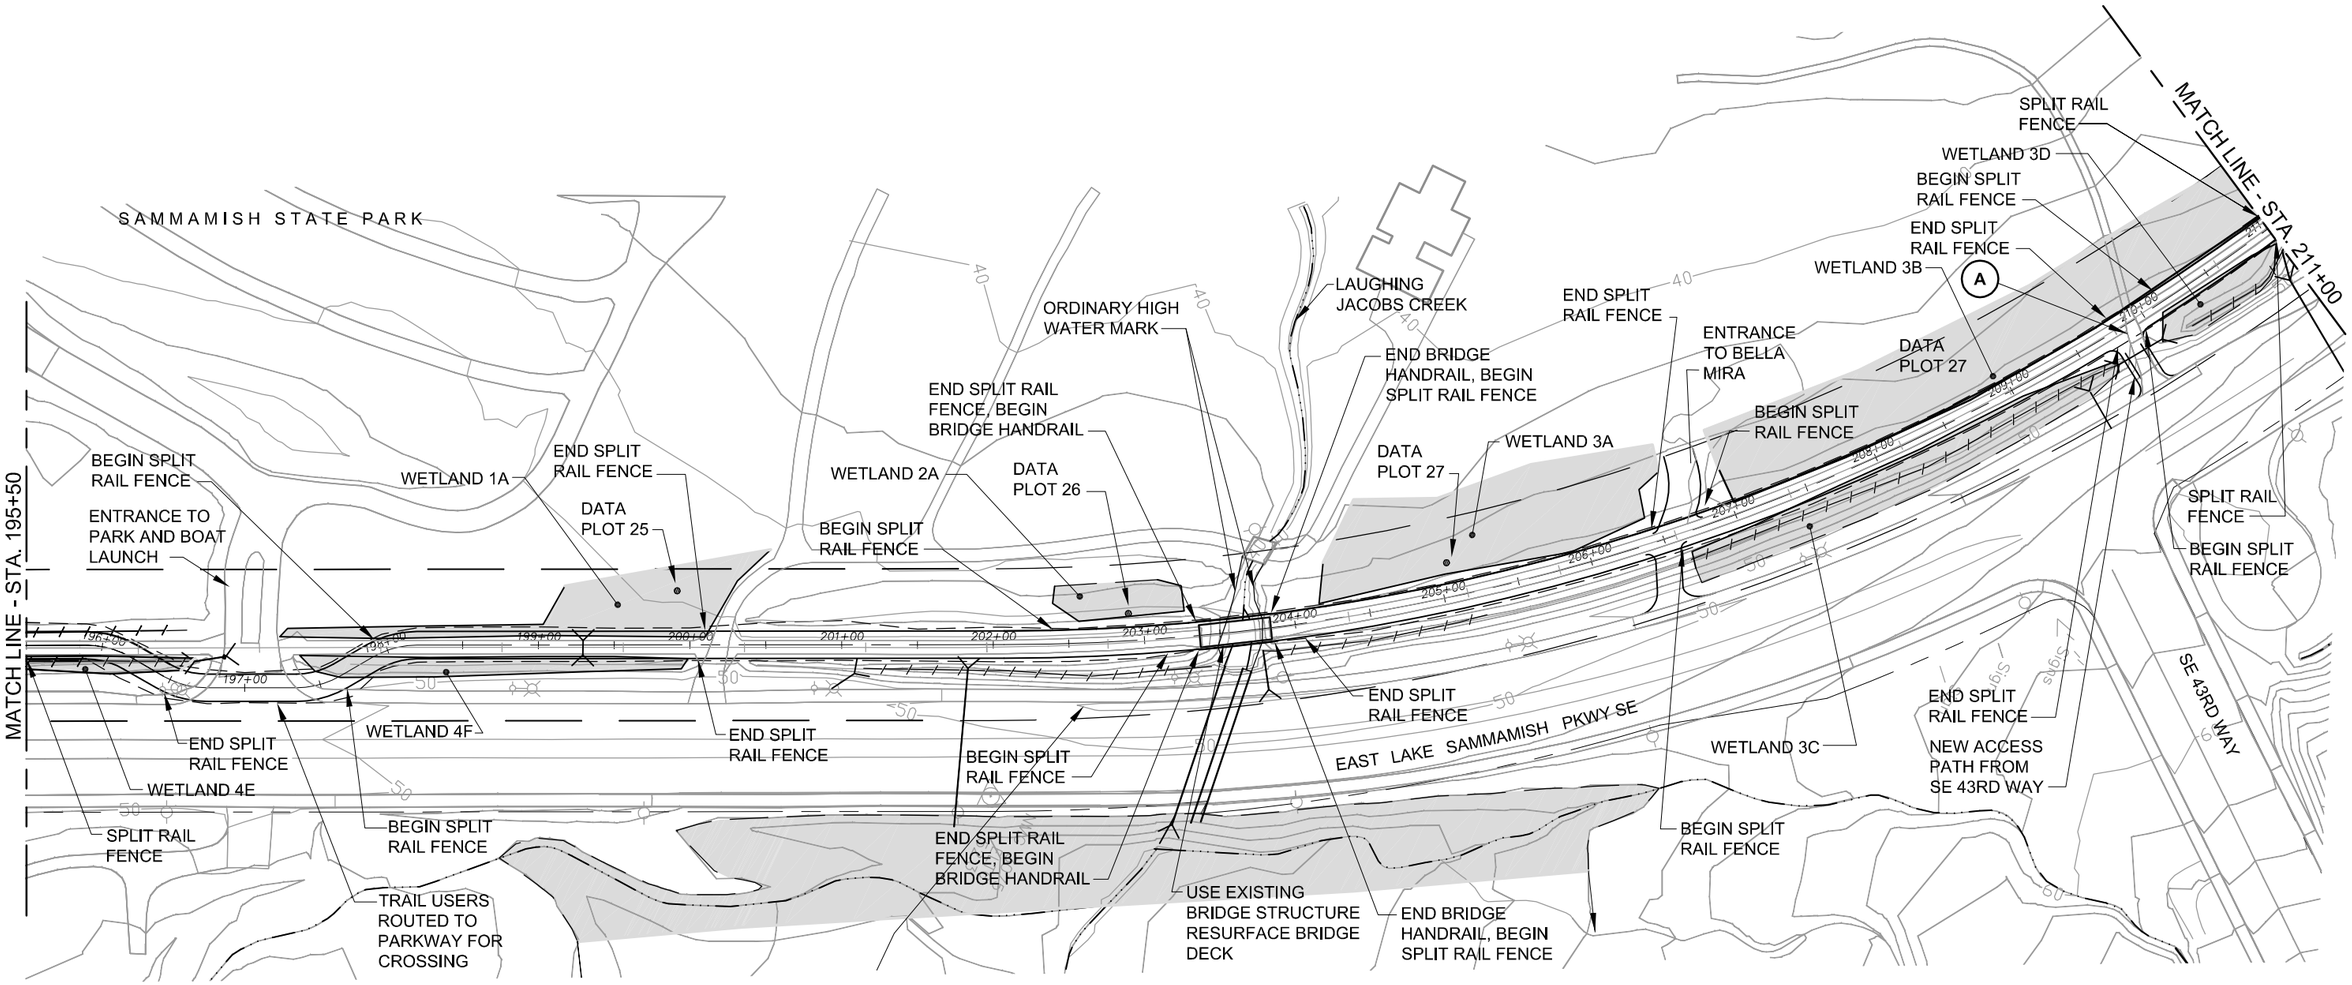

LEGEND

- Wetland
- Ditch
- Stream
- Existing Trail Corridor ROW
- Existing Road ROW
- Proposed Trail Centerline
- Proposed Edge of Trail
- Proposed Cut/Fill Limits
- Soft Surface Pedestrian and Equestrian Trail
- Existing Culvert
- Railbed ℄
- (A) Public Access Point
- (P) Parking Location

NOTE
DRIVEWAY RECONFIGURATIONS MAY NOT BE LIMITED TO THOSE SHOWN.

FILE: K1521039P09T0902-F-COR-08
DATE: 09/11/06 2:59pm

0 50 100
SCALE IN FEET

N

DRAFT Alignment
DRAFT EIS
October 2006

Figure 8
Corridor Alternative
East Lake Sammamish Trail Master Plan

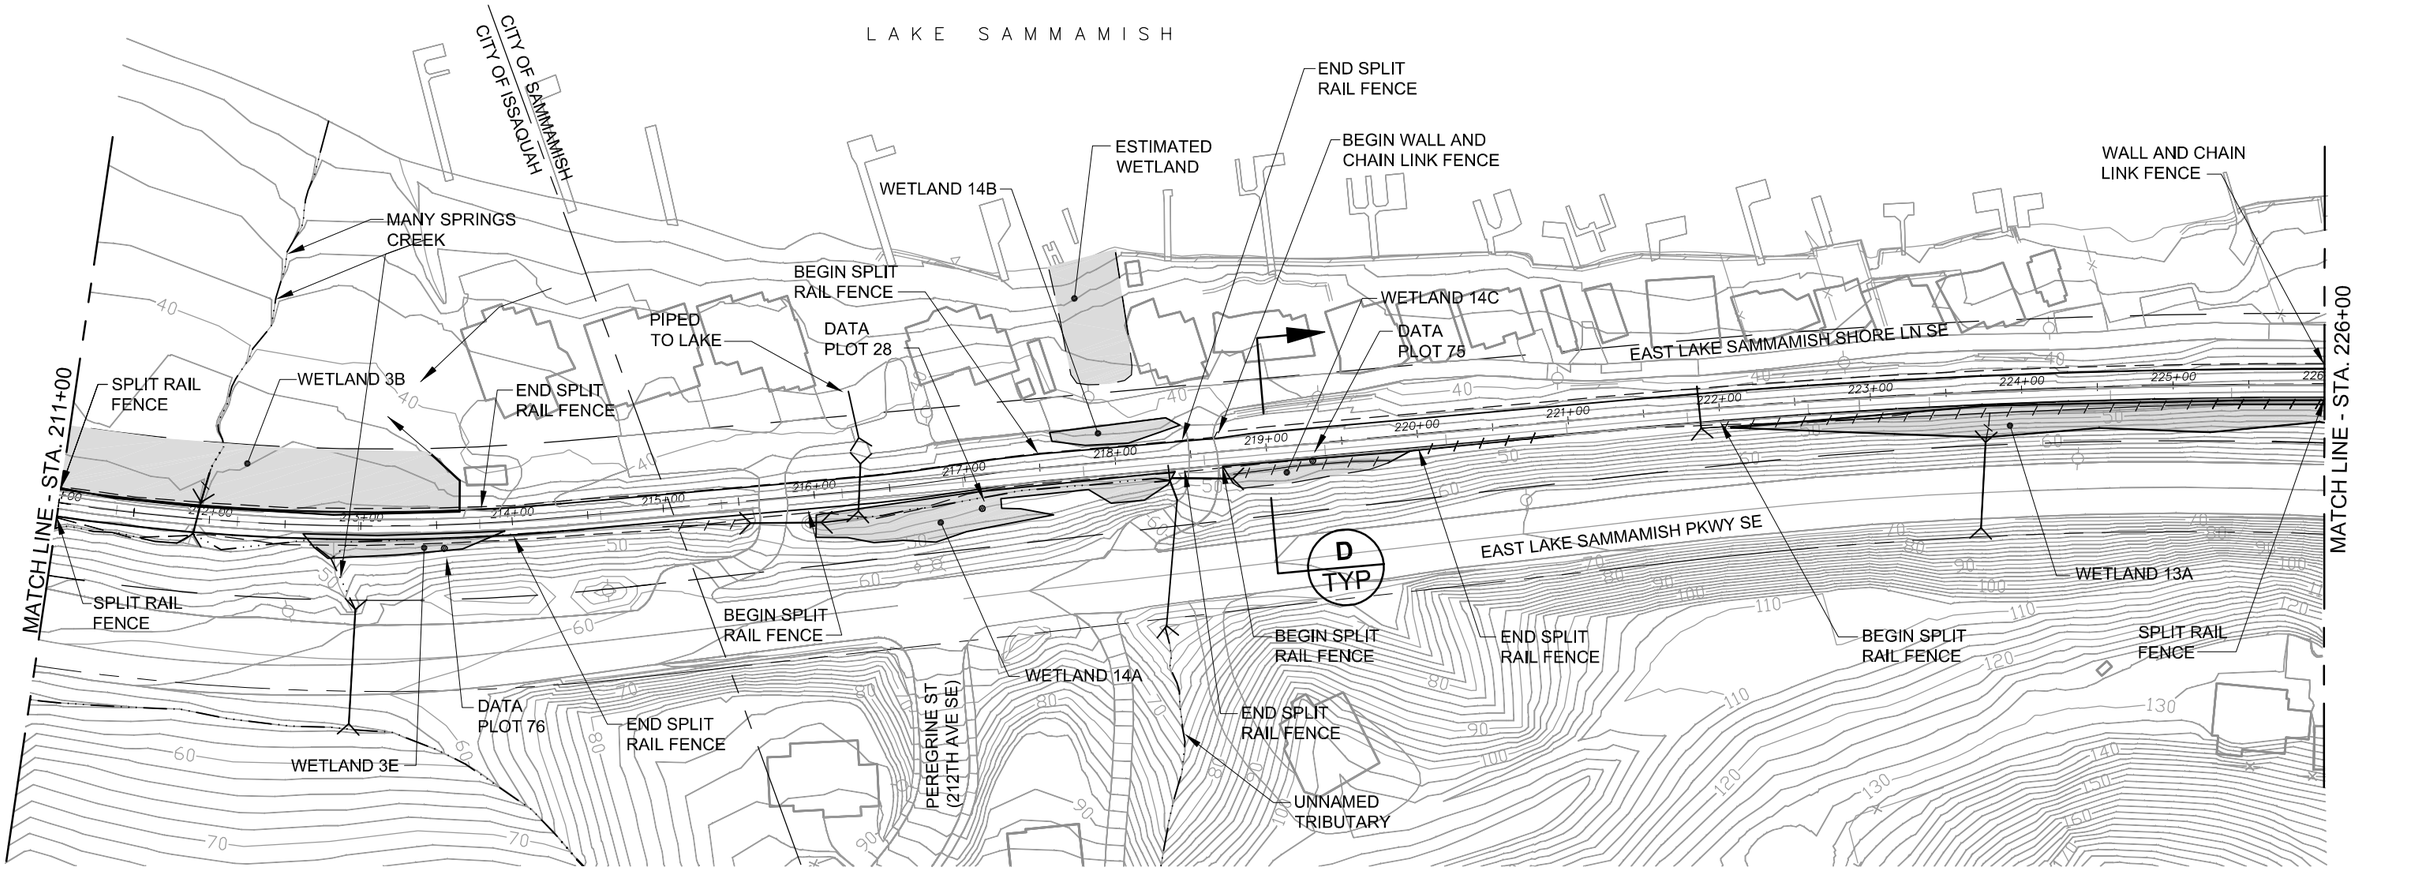

SEE TYPICAL CROSS SECTION E FOR THIS SECTION OF TRAIL

TRANSITION

SEE TYPICAL CROSS SECTION D FOR THIS SECTION OF TRAIL

LEGEND

- Wetland
- Ditch
- Stream
- Existing Trail Corridor ROW
- Existing Road ROW
- Proposed Trail Centerline
- Proposed Edge of Trail
- Proposed Cut/Fill Limits
- Soft Surface Pedestrian and Equestrian Trail
- Existing Culvert
- Railbed ℄
- (A) Public Access Point
- (P) Parking Location

NOTE
DRIVEWAY RECONFIGURATIONS MAY NOT BE LIMITED TO THOSE SHOWN.

FILE: K1521039P09T0902-F-COR-09
DATE: 09/11/06 2:49pm

0 50 100
SCALE IN FEET

N

DRAFT Alignment
DRAFT EIS
October 2006

Figure 9
Corridor Alternative
East Lake Sammamish Trail Master Plan

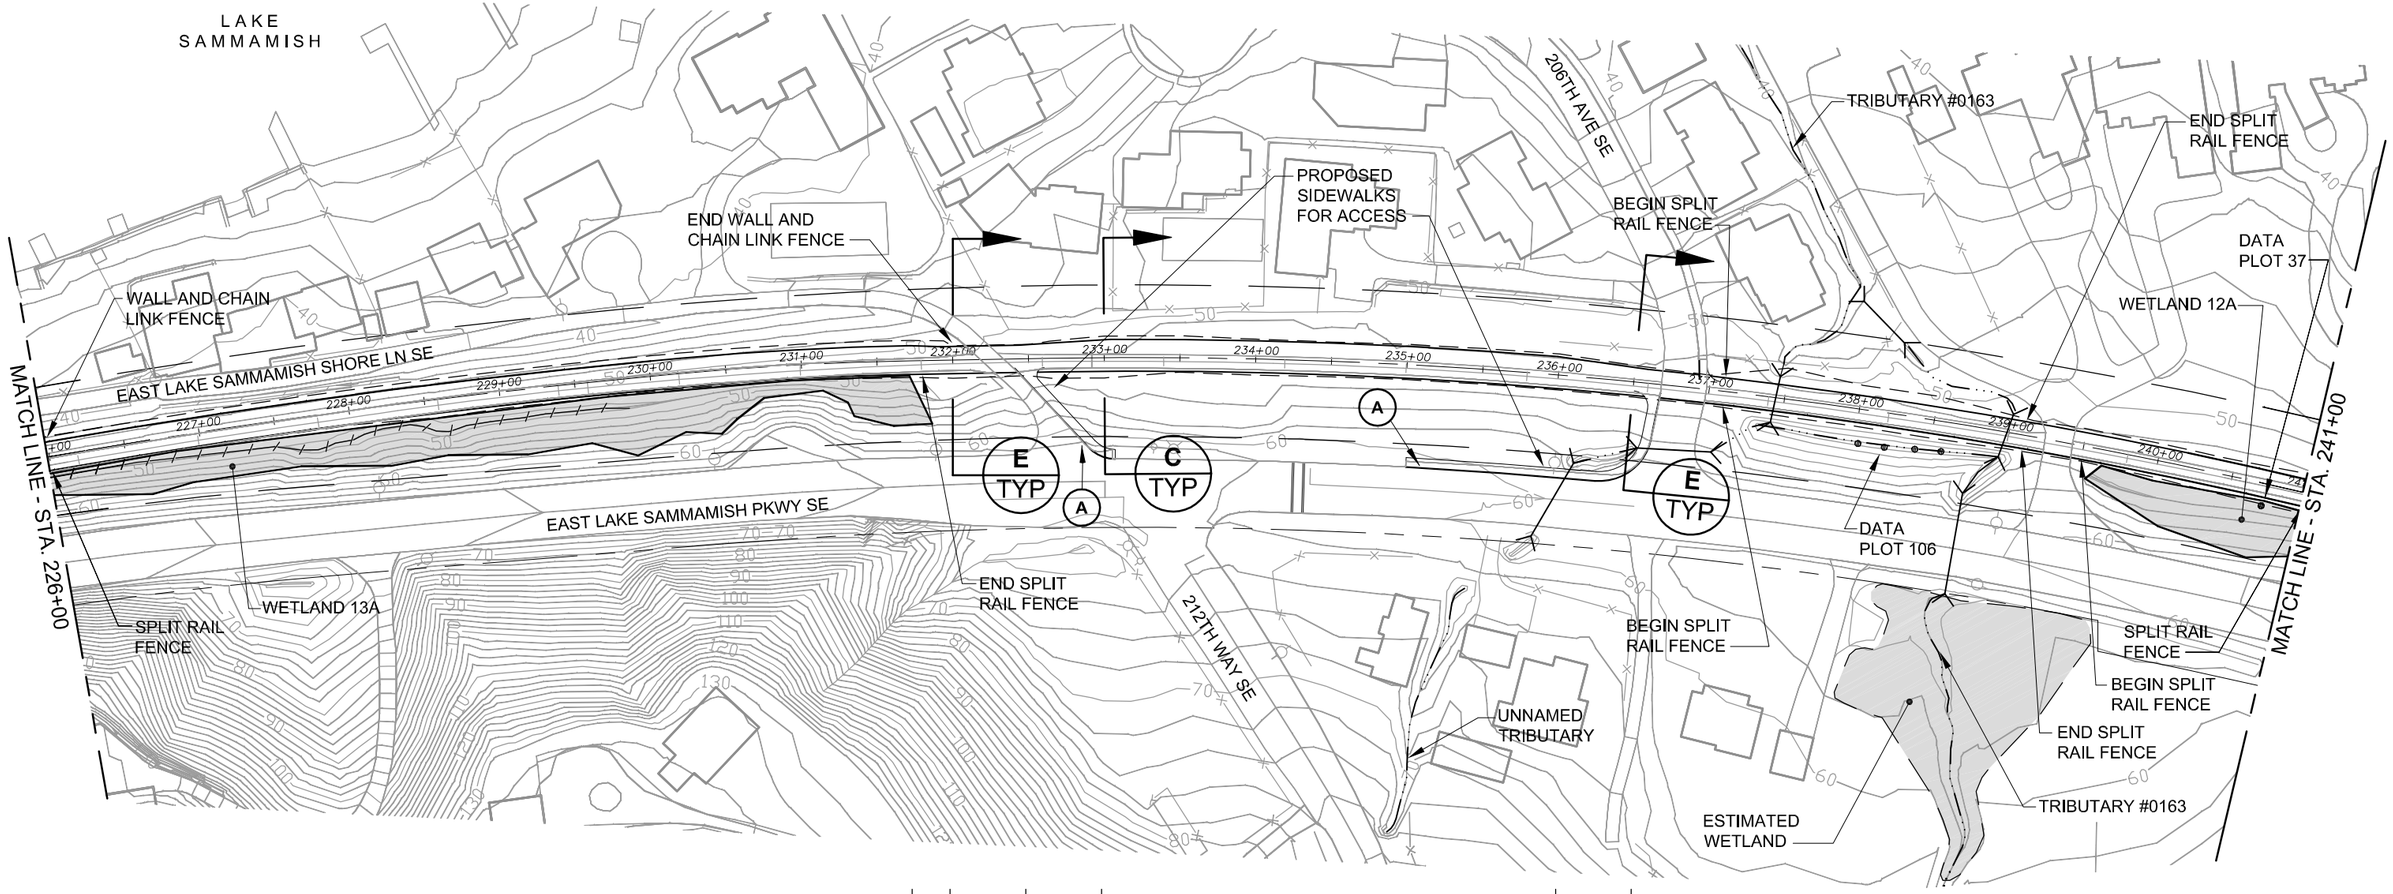

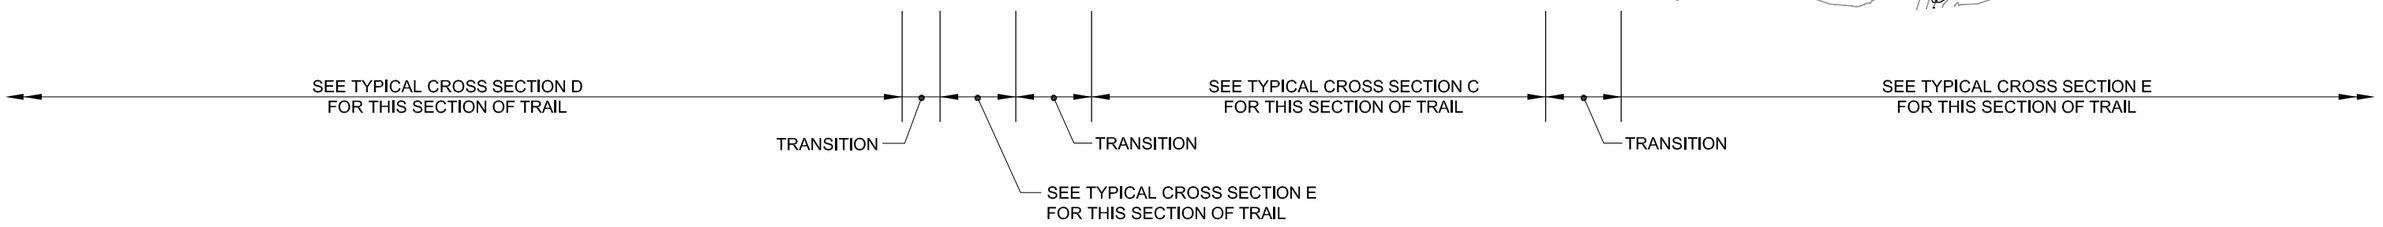

LEGEND

- Wetland
- Ditch
- Stream
- Existing Trail Corridor ROW
- Existing Road ROW
- Proposed Trail Centerline
- Proposed Edge of Trail
- Proposed Cut/Fill Limits
- Soft Surface Pedestrian and Equestrian Trail
- Existing Culvert
- Railbed ℄
- (A) Public Access Point
- (P) Parking Location

NOTE
DRIVEWAY RECONFIGURATIONS MAY NOT BE LIMITED TO THOSE SHOWN.

FILE: K1521039P09T0902-F-COR-10
DATE: 09/11/06 2:48pm

0 50 100
SCALE IN FEET

N

DRAFT Alignment
DRAFT EIS
October 2006

Figure 10
Corridor Alternative
East Lake Sammamish Trail Master Plan

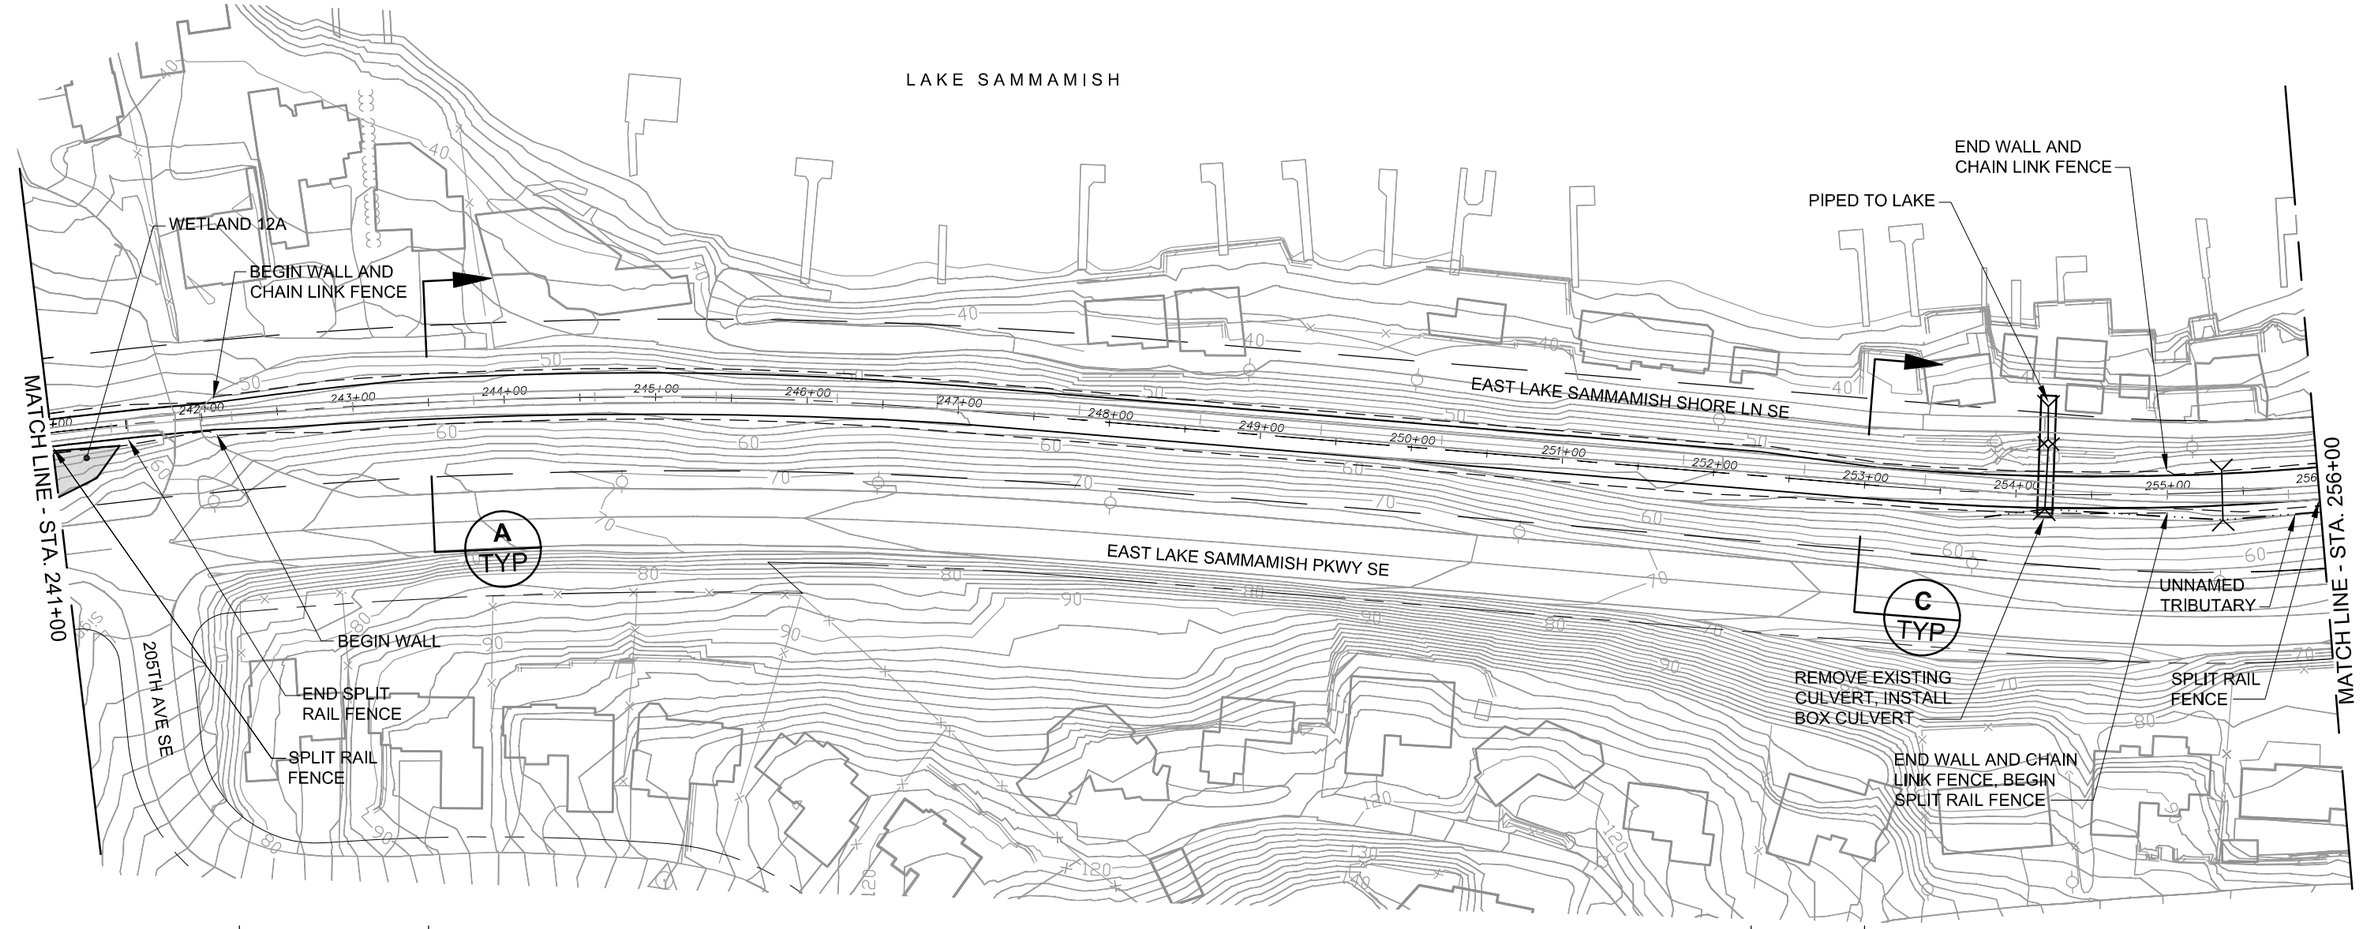

LEGEND

- Wetland
- Ditch
- Stream
- Existing Trail Corridor ROW
- Existing Road ROW
- Proposed Trail Centerline
- Proposed Edge of Trail
- Proposed Cut/Fill Limits
- Soft Surface Pedestrian and Equestrian Trail
- Existing Culvert
- Railbed ℄
- (A) Public Access Point
- (P) Parking Location

NOTE
DRIVEWAY RECONFIGURATIONS MAY NOT BE LIMITED TO THOSE SHOWN.

FILE: K1521039P09T0902-F-COR-11
DATE: 09/11/06 3:03pm

0 50 100
SCALE IN FEET

N

DRAFT Alignment
DRAFT EIS
October 2006

Figure 11
Corridor Alternative
East Lake Sammamish Trail Master Plan

LEGEND

- Wetland
- Ditch
- Stream
- Existing Trail Corridor ROW
- Existing Road ROW
- Proposed Trail Centerline
- Proposed Edge of Trail
- Proposed Cut/Fill Limits
- Soft Surface Pedestrian and Equestrian Trail
- Existing Culvert
- Railbed ℄
- (A) Public Access Point
- (P) Parking Location

NOTE
DRIVEWAY RECONFIGURATIONS MAY NOT BE LIMITED TO THOSE SHOWN.

FILE: K1521039P09T0902-F-COR-12
DATE: 09/11/06 3:07pm

0 50 100
SCALE IN FEET

N

DRAFT Alignment
DRAFT EIS
October 2006

Figure 12
Corridor Alternative
East Lake Sammamish Trail Master Plan

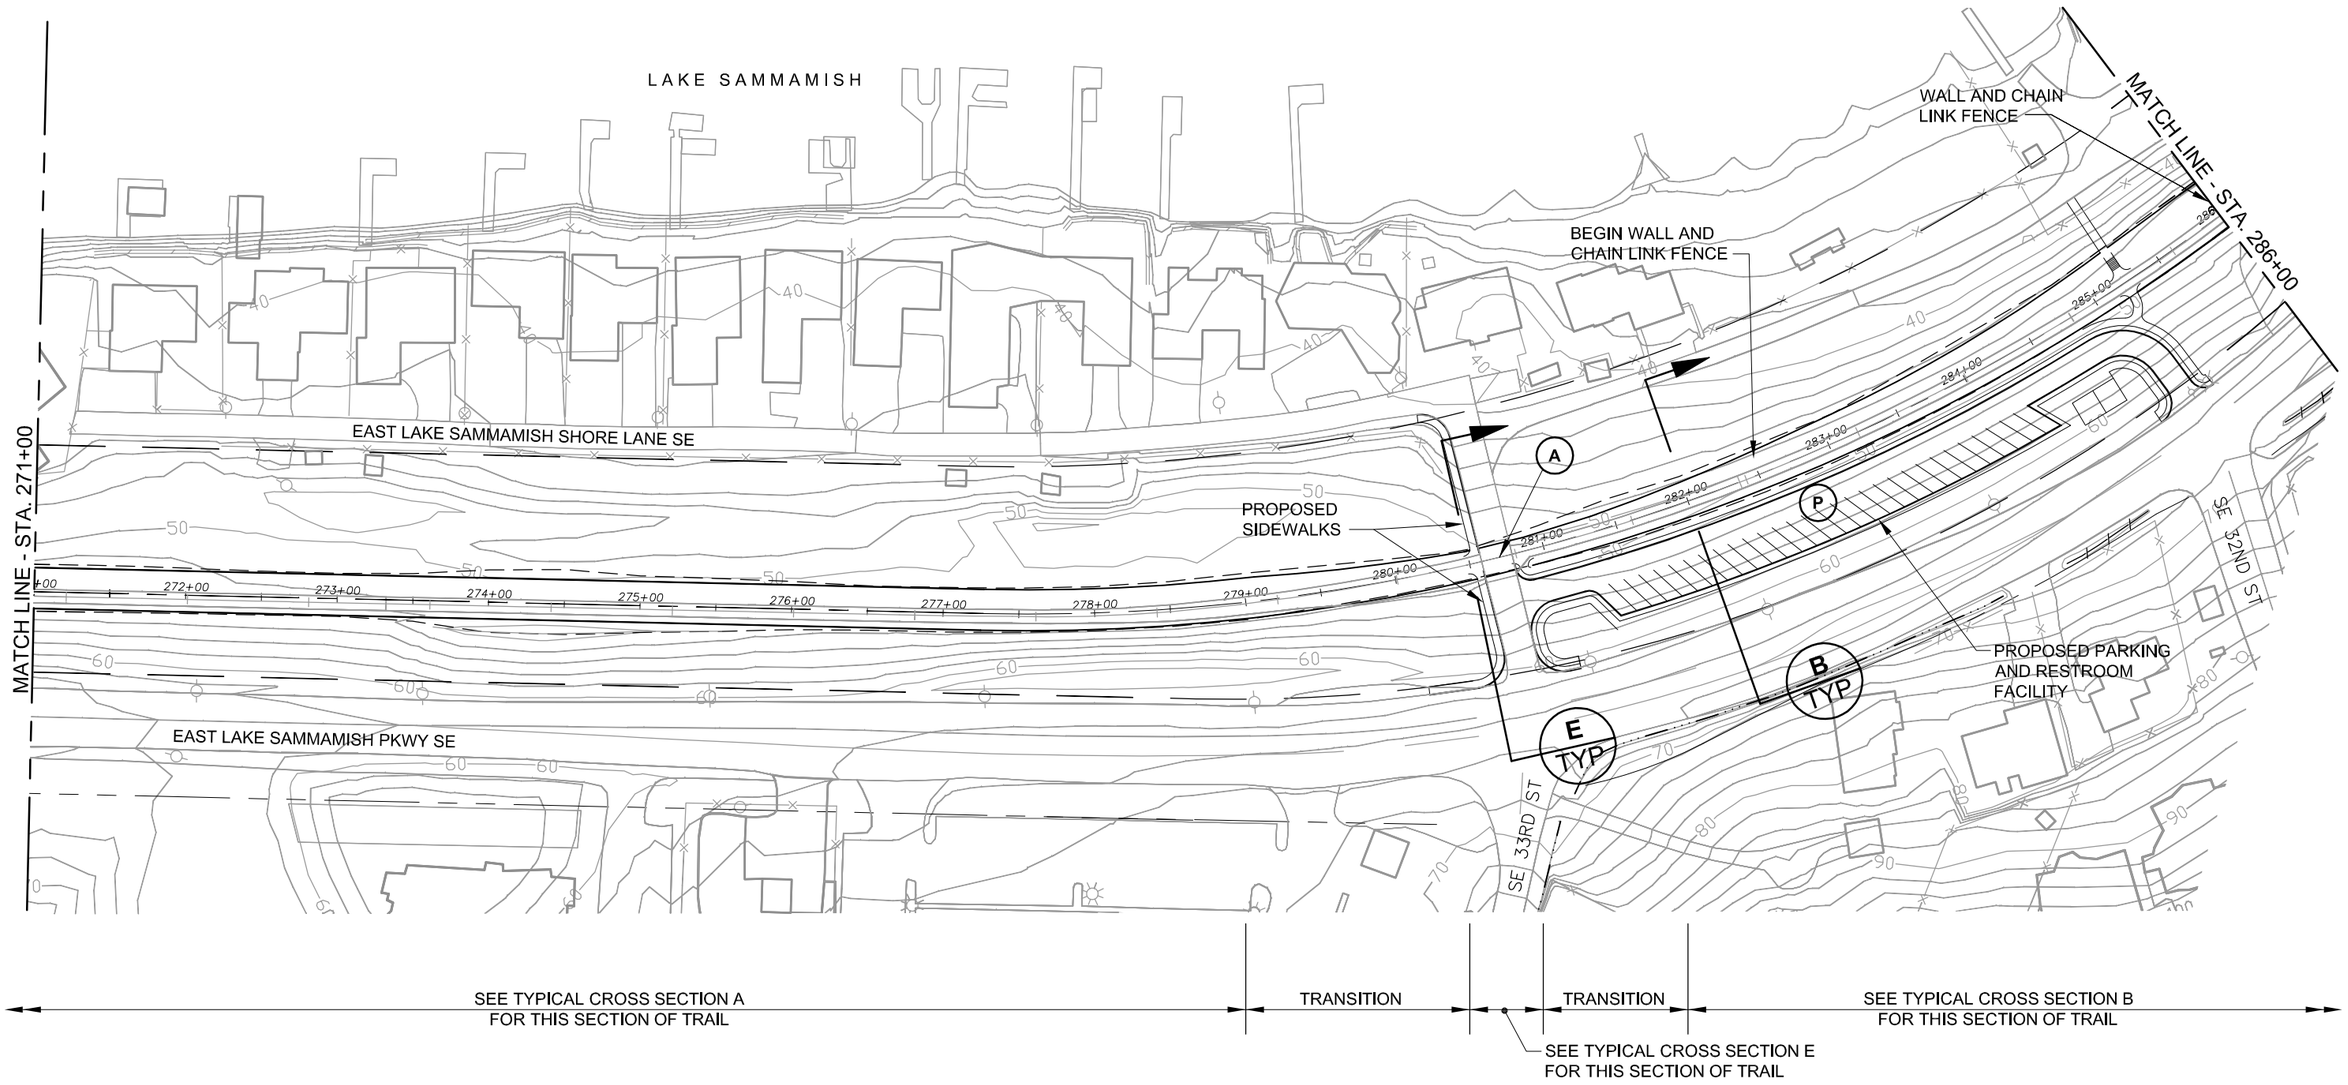

LEGEND

- Wetland
- Ditch
- Stream
- Existing Trail Corridor ROW
- Existing Road ROW
- Proposed Trail Centerline
- Proposed Edge of Trail
- Proposed Cut/Fill Limits
- Soft Surface Pedestrian and Equestrian Trail
- Existing Culvert
- Railbed ℄
- (A) Public Access Point
- (P) Parking Location

NOTE
DRIVEWAY RECONFIGURATIONS MAY NOT BE LIMITED TO THOSE SHOWN.

FILE: K1521039P09T0902-F-COR-13
DATE: 09/11/06 3:05pm

0 50 100
SCALE IN FEET

N

DRAFT Alignment
DRAFT EIS
October 2006

Figure 13
Corridor Alternative
East Lake Sammamish Trail Master Plan

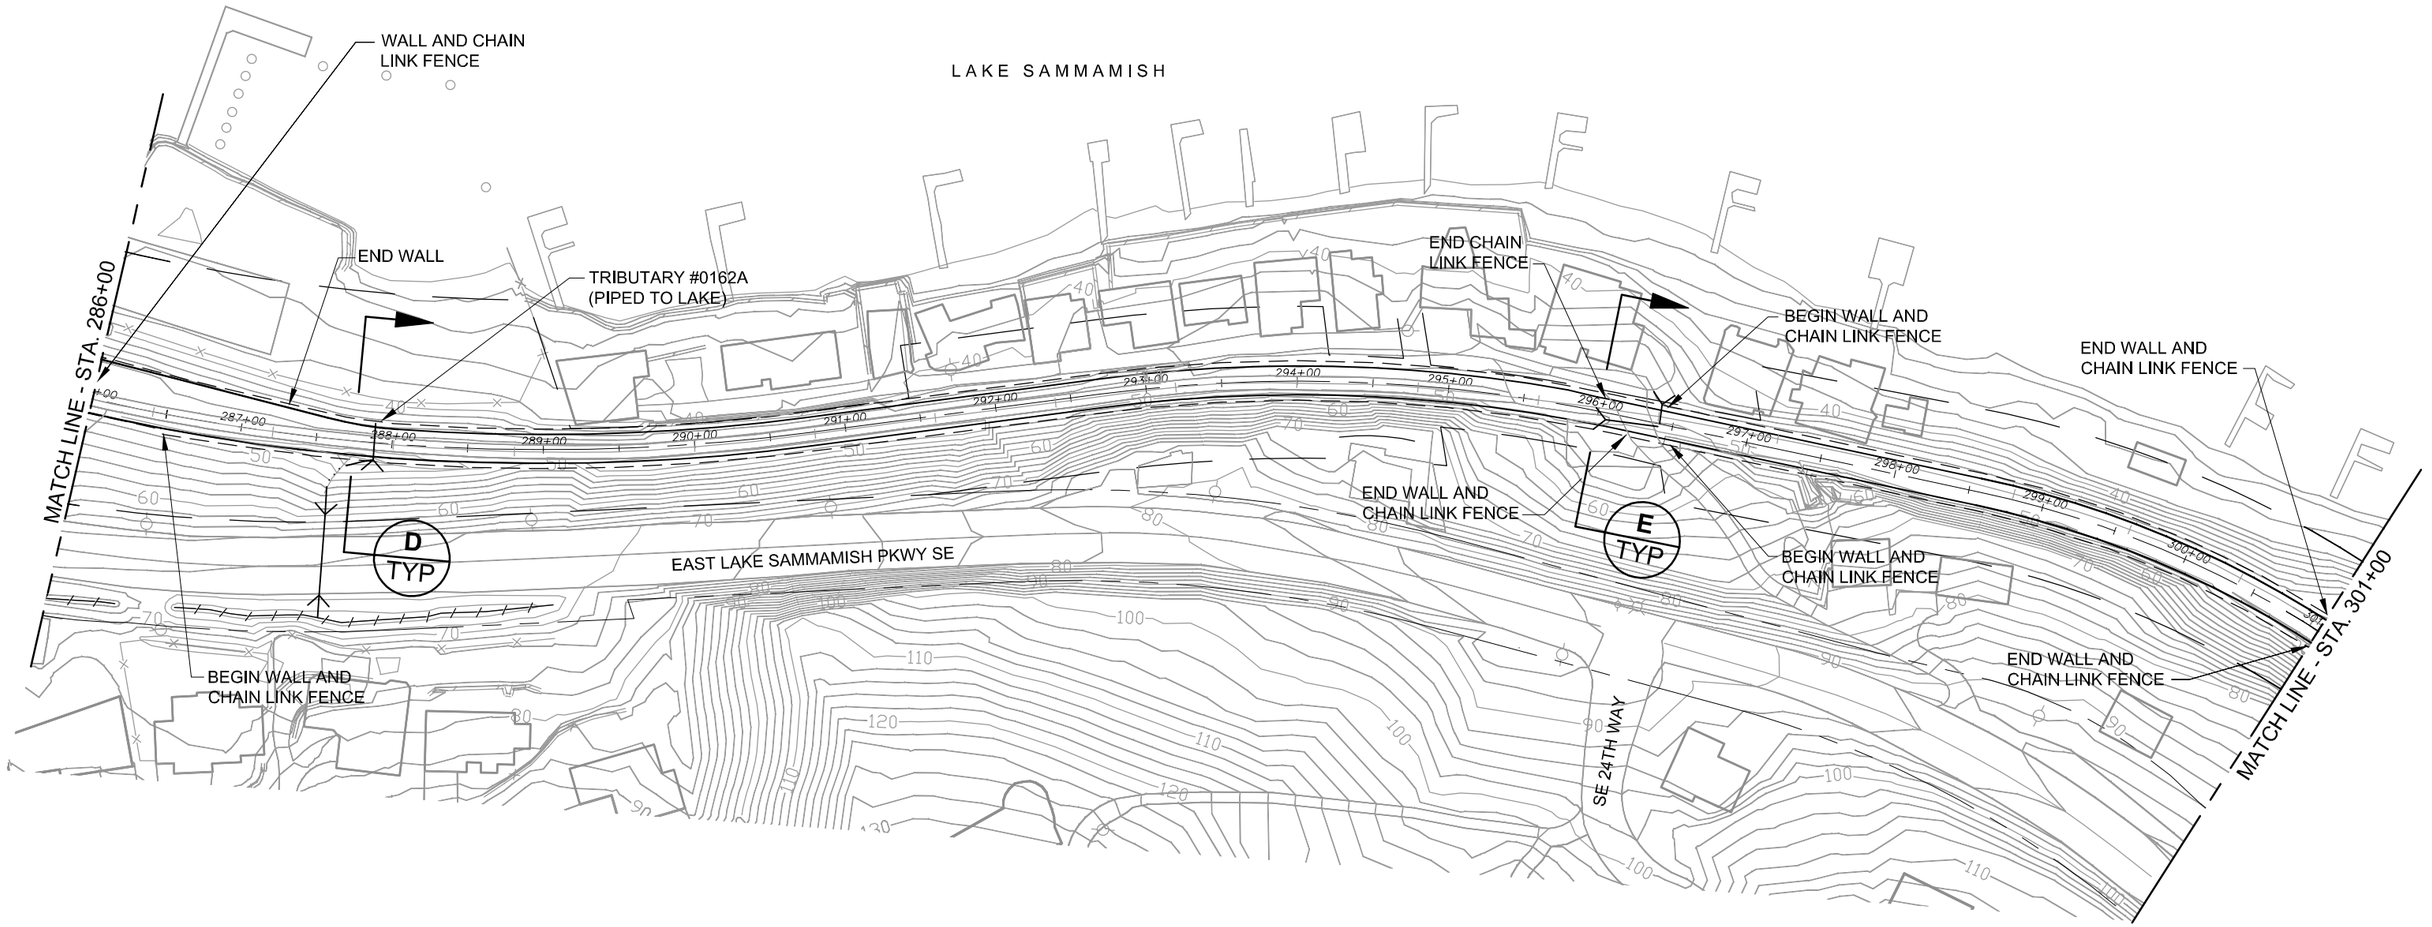

LEGEND

- Wetland
- Ditch
- Stream
- Existing Trail Corridor ROW
- Existing Road ROW
- Proposed Trail Centerline
- Proposed Edge of Trail
- Proposed Cut/Fill Limits
- Soft Surface Pedestrian and Equestrian Trail
- Existing Culvert
- Railbed ℄
- (A) Public Access Point
- (P) Parking Location

NOTE
DRIVEWAY RECONFIGURATIONS MAY NOT BE LIMITED TO THOSE SHOWN.

FILE: K1521039P09T0902-F-COR-14
DATE: 09/11/06 3:04pm

0 50 100
SCALE IN FEET

N

DRAFT Alignment
DRAFT EIS
October 2006

Figure 14
Corridor Alternative
East Lake Sammamish Trail Master Plan

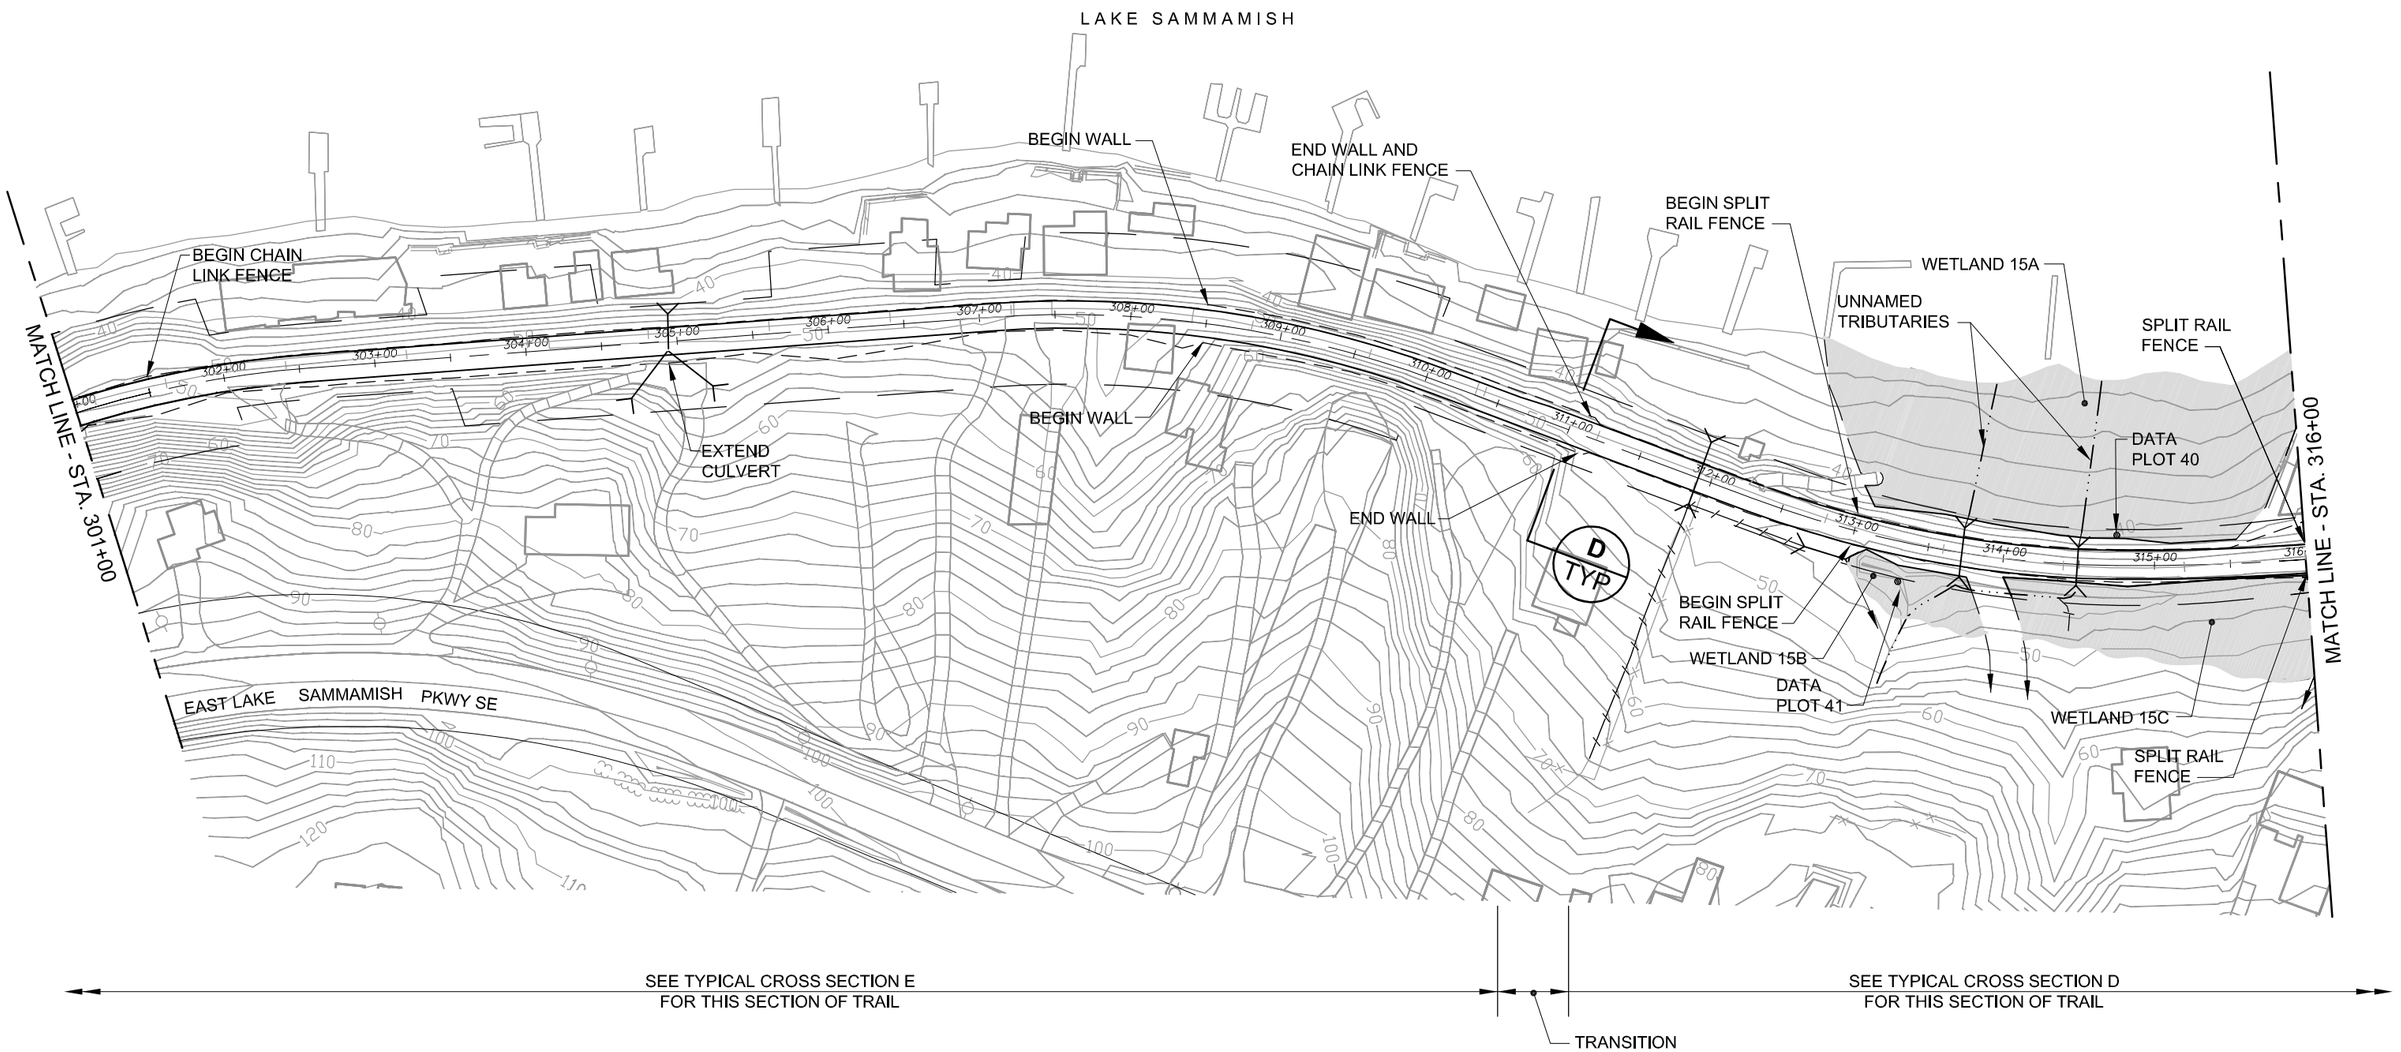

LEGEND

- Wetland
- Ditch
- Stream
- Existing Trail Corridor ROW
- Existing Road ROW
- Proposed Trail Centerline
- Proposed Edge of Trail
- Proposed Cut/Fill Limits
- Soft Surface Pedestrian and Equestrian Trail
- Existing Culvert
- Railbed ℄
- (A) Public Access Point
- (P) Parking Location

NOTE
DRIVEWAY RECONFIGURATIONS MAY NOT BE LIMITED TO THOSE SHOWN.

FILE: K1521039P09T0902-F-COR-15
DATE: 09/11/06 3:03pm

0 50 100
SCALE IN FEET

N

DRAFT Alignment
DRAFT EIS
October 2006

Figure 15
Corridor Alternative
East Lake Sammamish Trail Master Plan

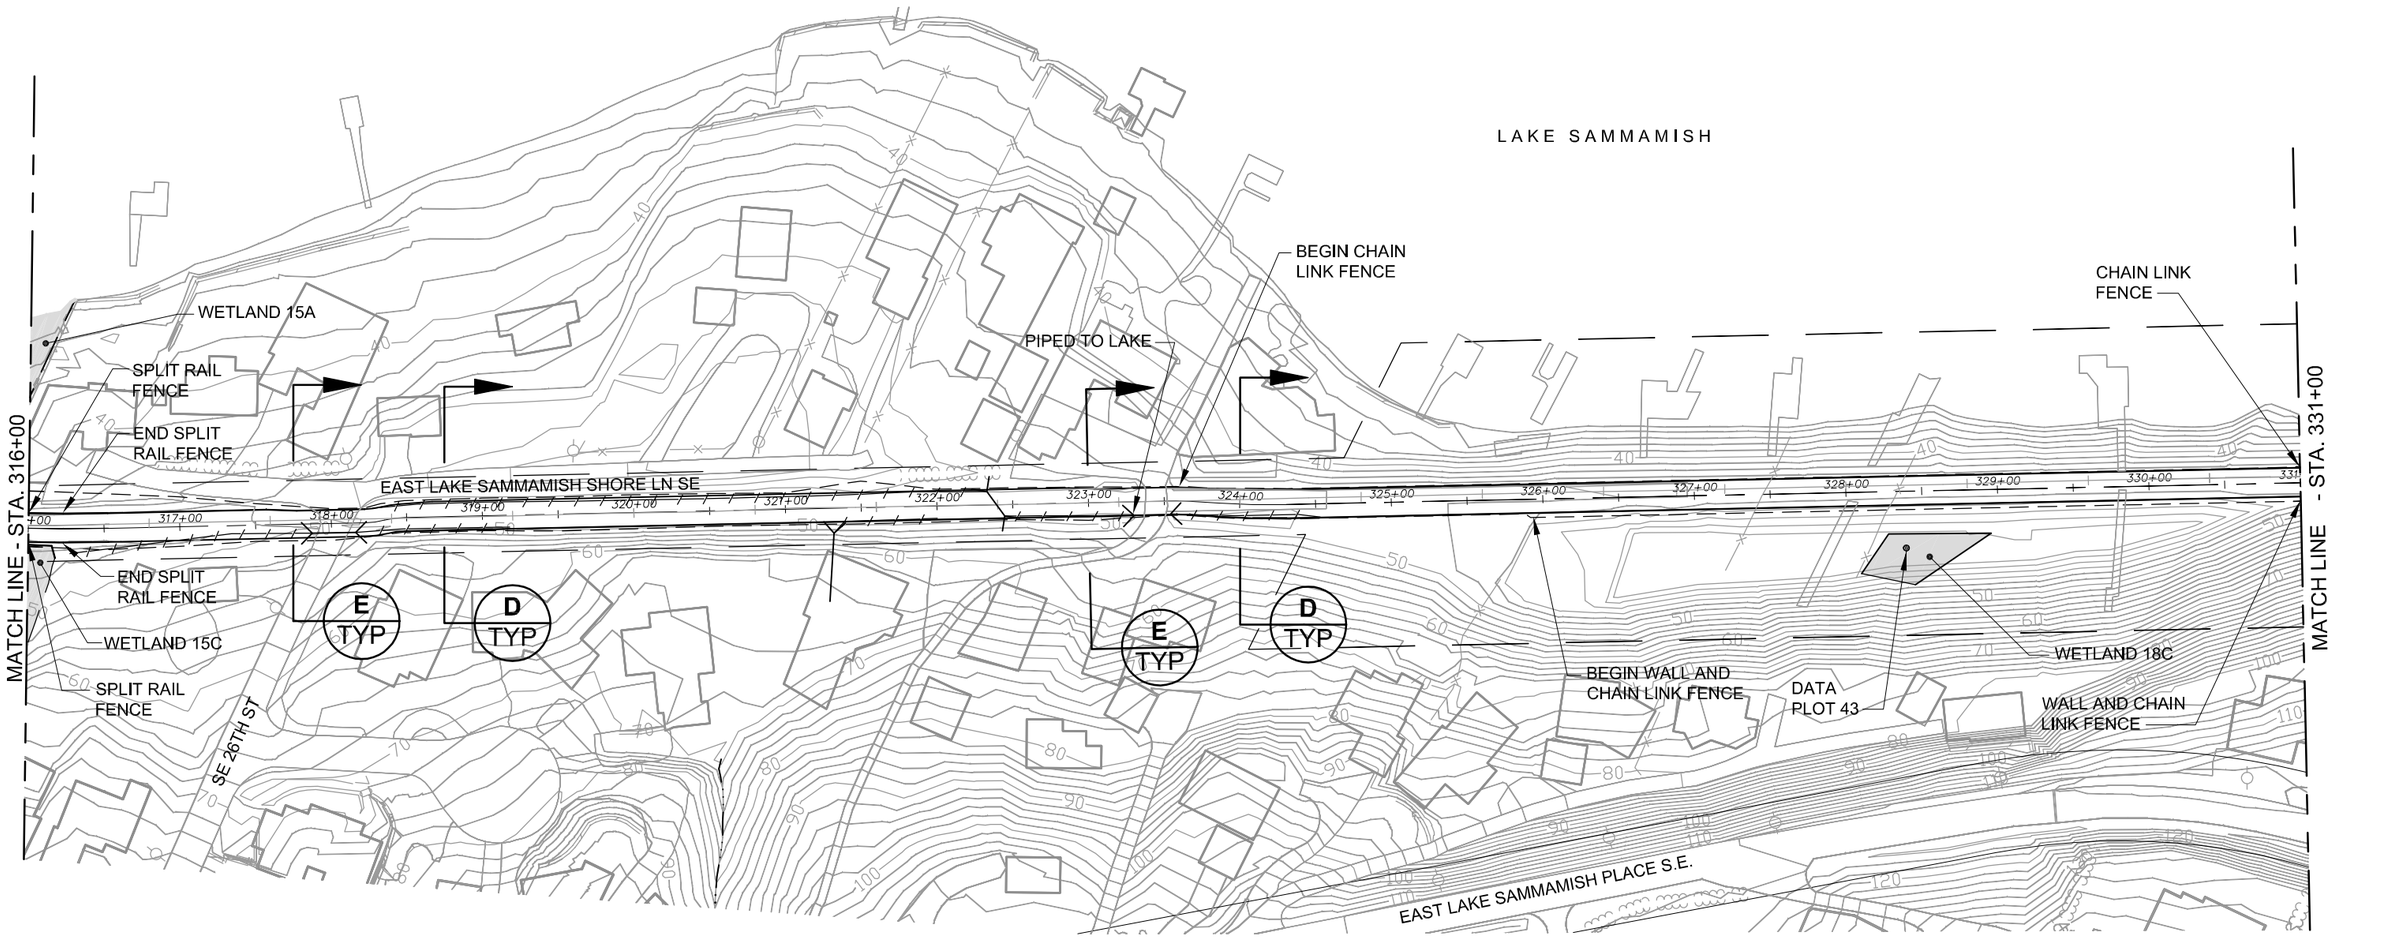

SEE TYPICAL CROSS SECTION D FOR THIS SECTION OF TRAIL

TRANSITION

SEE TYPICAL CROSS SECTION E FOR THIS SECTION OF TRAIL

SEE TYPICAL CROSS SECTION D FOR THIS SECTION OF TRAIL

TRANSITION

SEE TYPICAL CROSS SECTION E FOR THIS SECTION OF TRAIL

SEE TYPICAL CROSS SECTION D FOR THIS SECTION OF TRAIL

LEGEND

- Wetland
- Ditch
- Stream
- Existing Trail Corridor ROW
- Existing Road ROW
- Proposed Trail Centerline
- Proposed Edge of Trail
- Proposed Cut/Fill Limits
- Soft Surface Pedestrian and Equestrian Trail
- Existing Culvert
- Railbed ℄
- (A) Public Access Point
- (P) Parking Location

NOTE

DRIVEWAY RECONFIGURATIONS MAY NOT BE LIMITED TO THOSE SHOWN.

FILE: K1521039P09T0902-F-COR-16
DATE: 09/11/06 3:12pm

0 50 100
SCALE IN FEET

N

DRAFT Alignment
DRAFT EIS
October 2006

Figure 16
Corridor Alternative
East Lake Sammamish Trail Master Plan

END WALL AND CHAIN LINK FENCE
BEGIN WALL AND CHAIN LINK FENCE
BEGIN WALL AND CHAIN LINK FENCE
END CHAIN LINK FENCE
CHAIN LINK FENCE
END WALL AND CHAIN LINK FENCE
WALL AND CHAIN LINK FENCE
MATCH LINE - STA. 331+00
LAKE SAMMAMISH
WALL AND CHAIN LINK FENCE
WETLAND 19B
DATA PLOT 51
BEGIN WALL AND CHAIN LINK FENCE
DATA PLOT 50
WETLAND 19A
WALL AND CHAIN LINK FENCE
MATCH LINE - STA. 346+50
EAST LAKE SAMMAMISH PLACE S.E.
B TYP
E TYP
C TYP
D TYP
SEE TYPICAL CROSS SECTION D FOR THIS SECTION OF TRAIL
SEE TYPICAL CROSS SECTION B FOR THIS SECTION OF TRAIL
TRANSITION
TRANSITION
TRANSITION
SEE TYPICAL CROSS SECTION E FOR THIS SECTION OF TRAIL
SEE TYPICAL CROSS SECTION C FOR THIS SECTION OF TRAIL
TRANSITION
SEE TYPICAL CROSS SECTION D FOR THIS SECTION OF TRAIL

LEGEND

- Wetland
- Ditch
- Stream
- Existing Trail Corridor ROW
- Existing Road ROW
- Proposed Trail Centerline
- Proposed Edge of Trail
- Proposed Cut/Fill Limits
- Soft Surface Pedestrian and Equestrian Trail
- Existing Culvert
- Railbed ℄
- (A) Public Access Point
- (P) Parking Location

NOTE
DRIVEWAY RECONFIGURATIONS MAY NOT BE LIMITED TO THOSE SHOWN.

FILE: K1521039P09T0902-F-COR-17
DATE: 09/11/06 3:11pm

0 50 100
SCALE IN FEET

N

DRAFT Alignment
DRAFT EIS
October 2006

Figure 17
Corridor Alternative
East Lake Sammamish Trail Master Plan

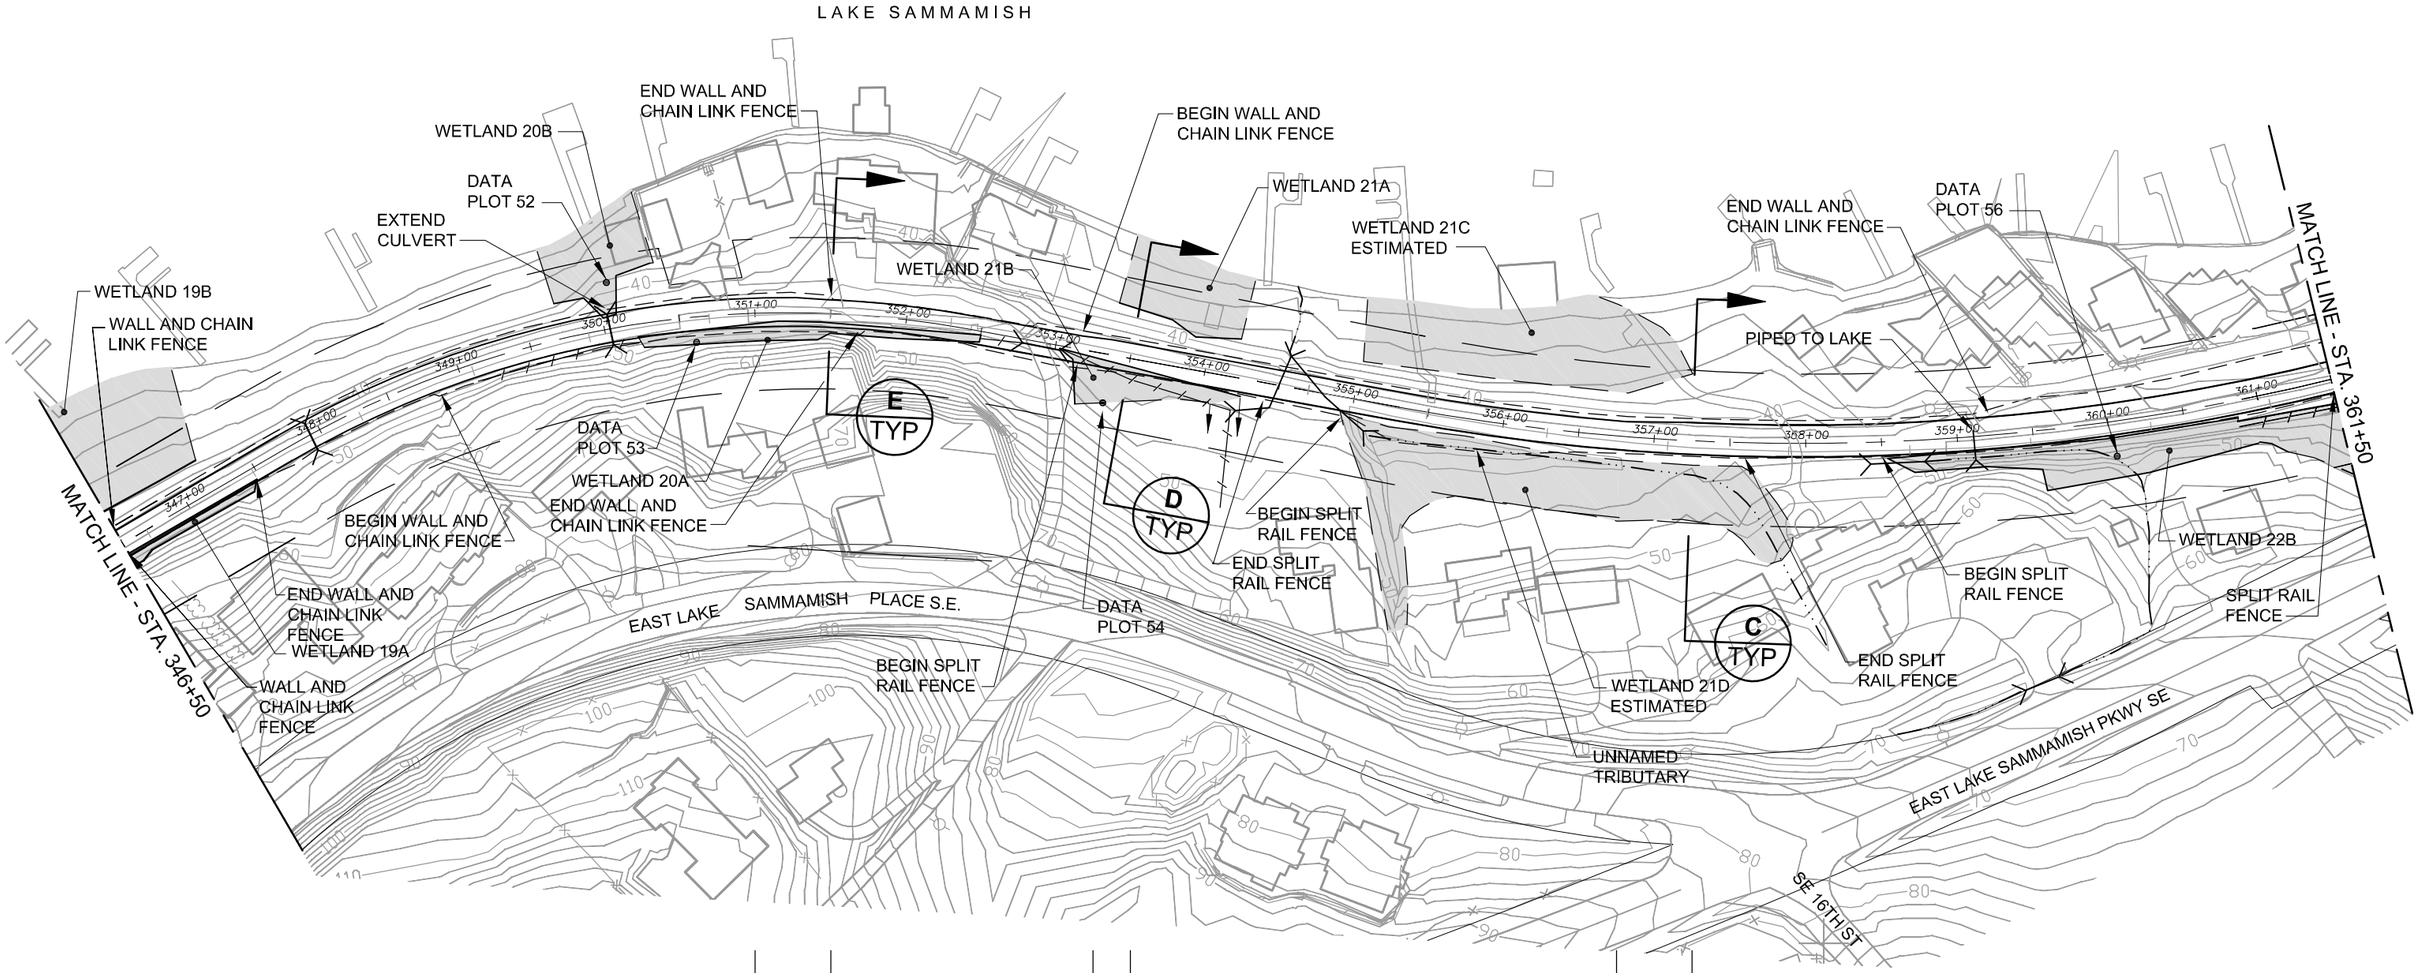

LEGEND

- Wetland
- Ditch
- Stream
- Existing Trail Corridor ROW
- Existing Road ROW
- Proposed Trail Centerline
- Proposed Edge of Trail
- Proposed Cut/Fill Limits
- Soft Surface Pedestrian and Equestrian Trail
- Existing Culvert
- Railbed ℄
- (A) Public Access Point
- (P) Parking Location

NOTE
DRIVEWAY RECONFIGURATIONS MAY NOT BE LIMITED TO THOSE SHOWN.

FILE: K1521039P09T0902-F-COR-18
DATE: 09/11/06 3:10pm

0 50 100
SCALE IN FEET

N

DRAFT Alignment
DRAFT EIS
October 2006

Figure 18
Corridor Alternative
East Lake Sammamish Trail Master Plan

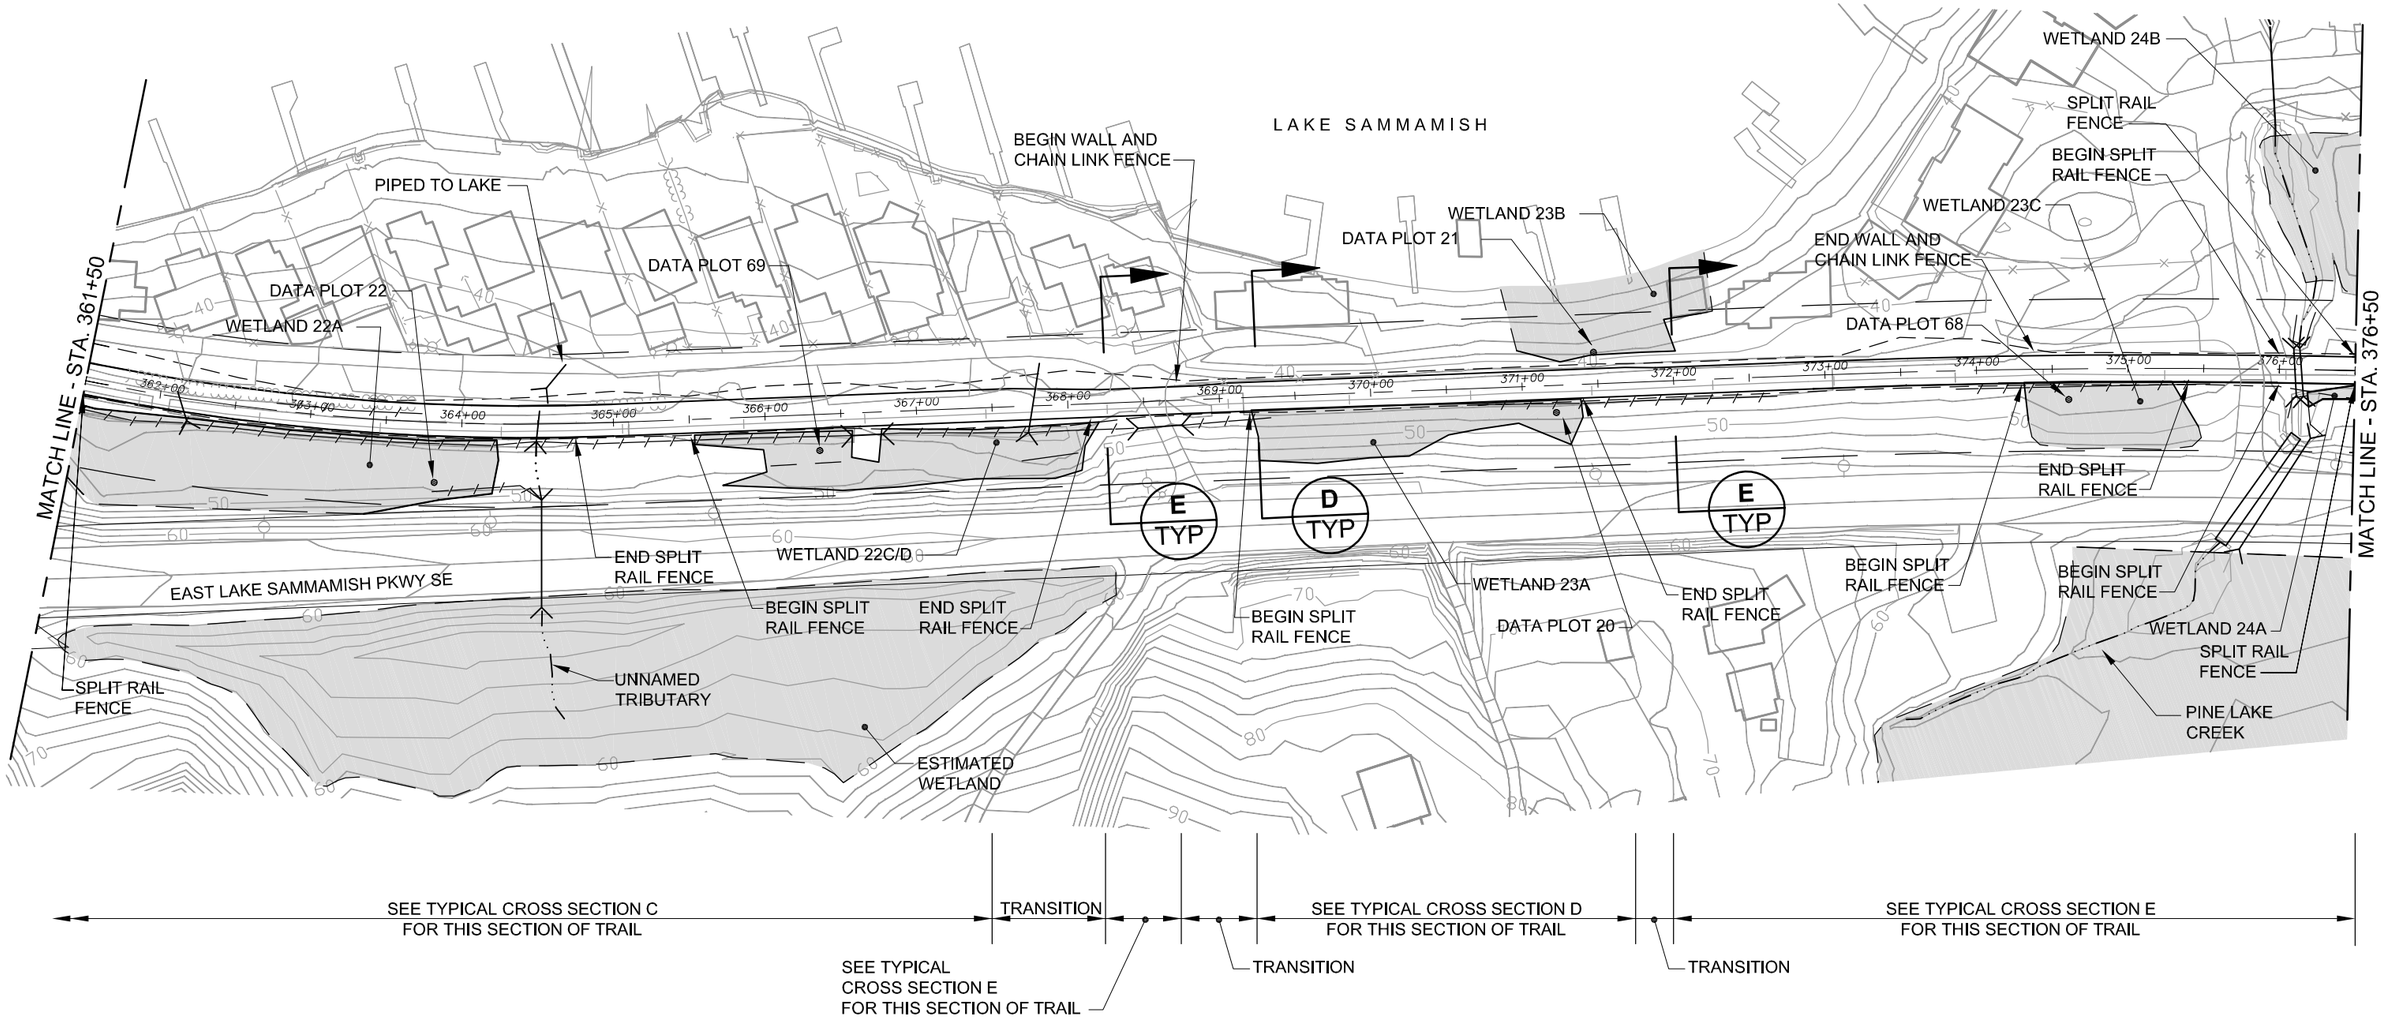

LEGEND

- Wetland
- Ditch
- Stream
- Existing Trail Corridor ROW
- Existing Road ROW
- Proposed Trail Centerline
- Proposed Edge of Trail
- Proposed Cut/Fill Limits
- Soft Surface Pedestrian and Equestrian Trail
- Existing Culvert
- Railbed ℄
- (A) Public Access Point
- (P) Parking Location

NOTE
DRIVEWAY RECONFIGURATIONS MAY NOT BE LIMITED TO THOSE SHOWN.

FILE: K1521039P09T0902-F-COR-19
DATE: 09/11/06 3:10pm

0 50 100
SCALE IN FEET

N

DRAFT Alignment
DRAFT EIS
October 2006

Figure 19
Corridor Alternative
East Lake Sammamish Trail Master Plan

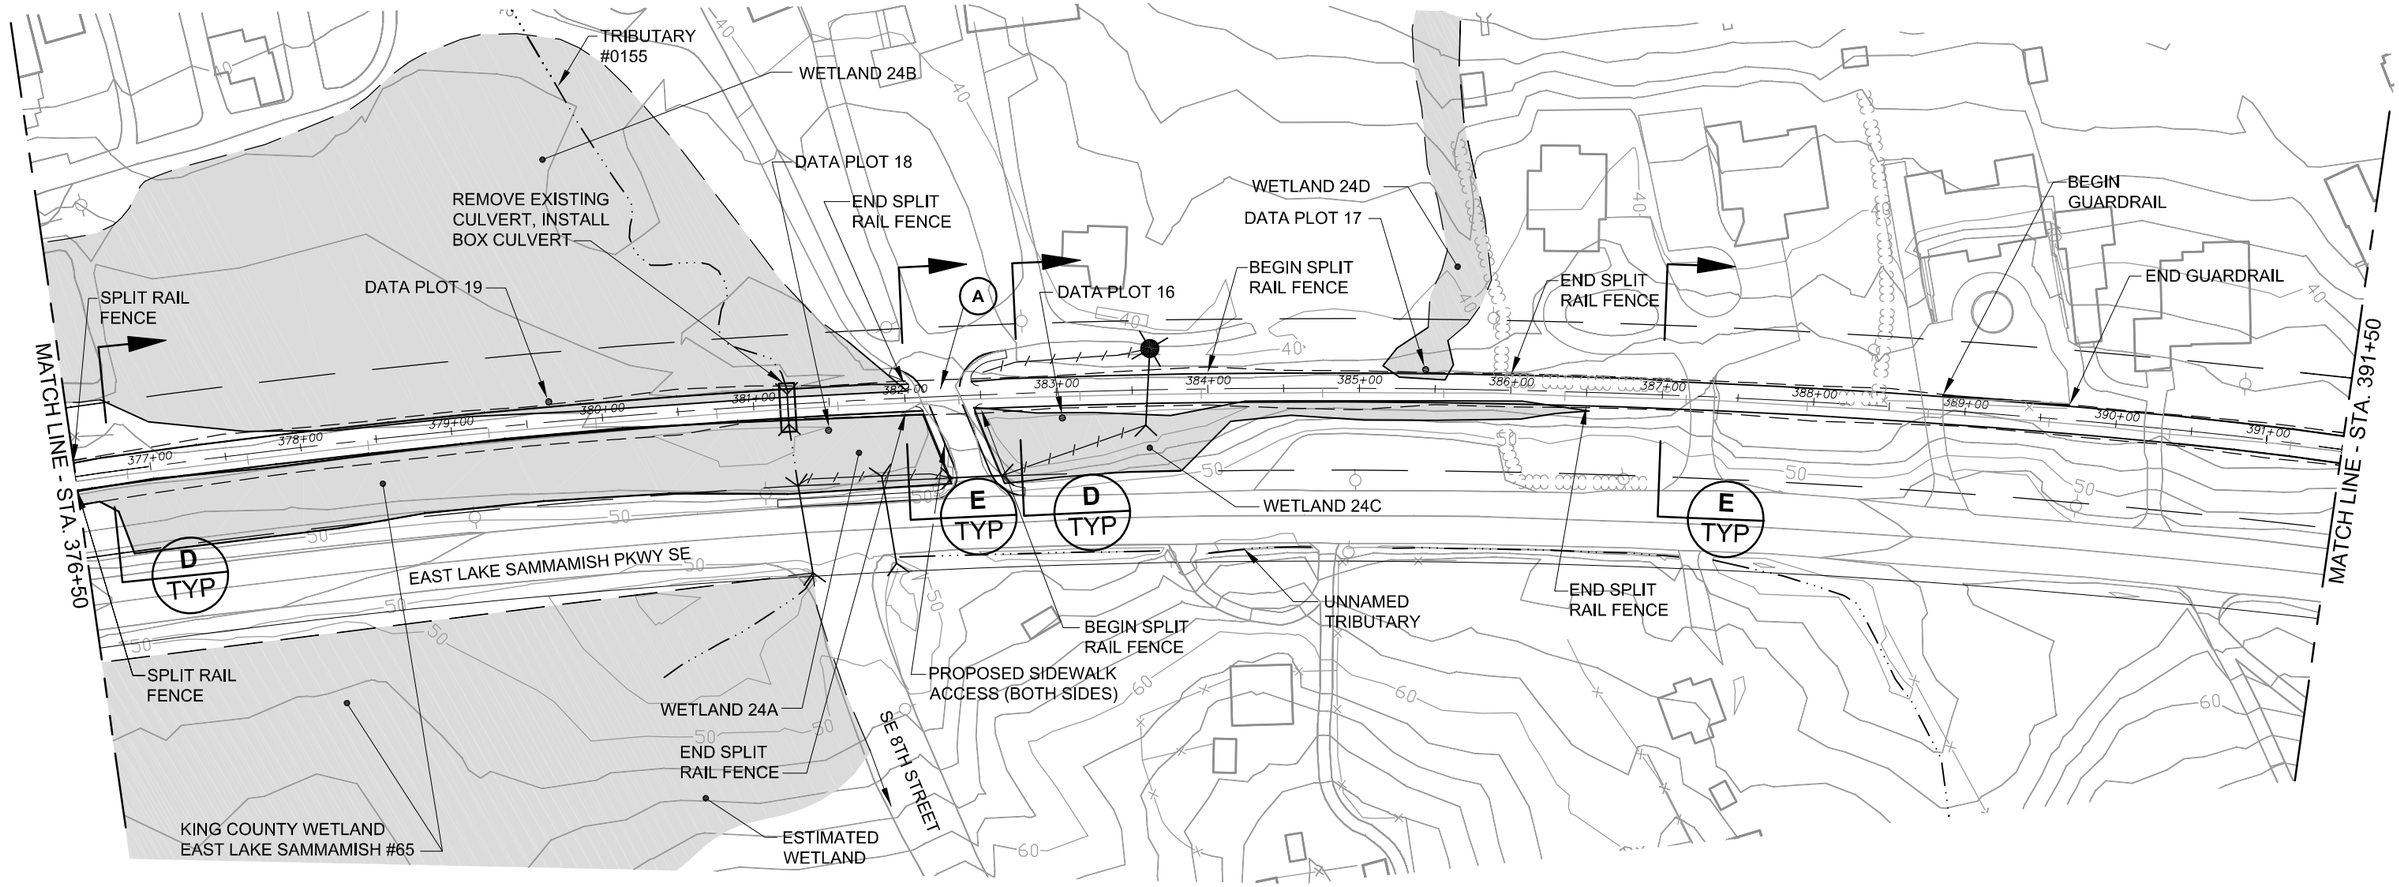

SEE TYPICAL CROSS SECTION D FOR THIS SECTION OF TRAIL — TRANSITION

SEE TYPICAL CROSS SECTION D FOR THIS SECTION OF TRAIL — TRANSITION

TRANSITION — SEE TYPICAL CROSS SECTION E FOR THIS SECTION OF TRAIL

SEE TYPICAL CROSS SECTION E FOR THIS SECTION OF TRAIL — TRANSITION

LEGEND

- Wetland
- Ditch
- Stream
- Existing Trail Corridor ROW
- Existing Road ROW
- Proposed Trail Centerline
- Proposed Edge of Trail
- Proposed Cut/Fill Limits
- Soft Surface Pedestrian and Equestrian Trail
- Existing Culvert
- Railbed ℄
- (A) Public Access Point
- (P) Parking Location

NOTE
DRIVEWAY RECONFIGURATIONS MAY NOT BE LIMITED TO THOSE SHOWN.

FILE: K1521039P09T0902-F-COR-20
DATE: 09/11/06 3:13pm

0 50 100
SCALE IN FEET

N

DRAFT Alignment
DRAFT EIS
October 2006

Figure 20
Corridor Alternative
East Lake Sammamish Trail Master Plan

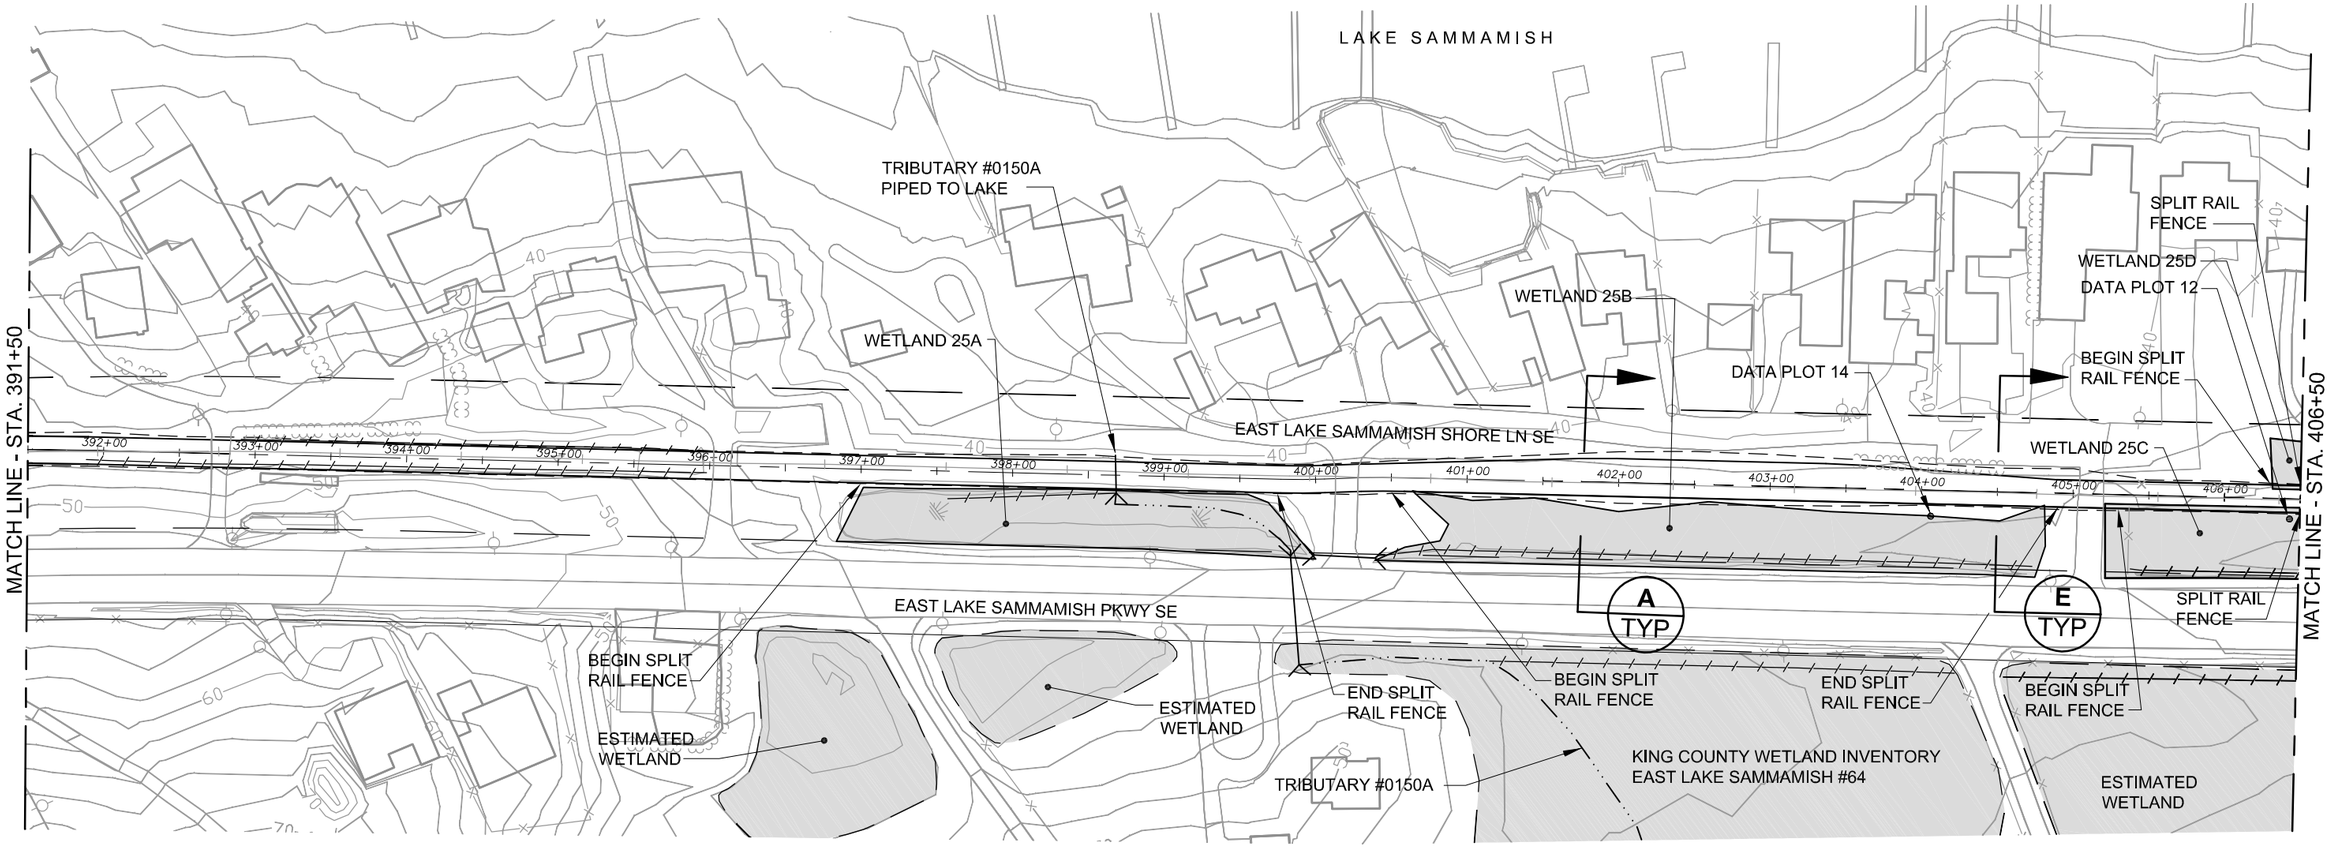

LEGEND

- Wetland
- Ditch
- Stream
- Existing Trail Corridor ROW
- Existing Road ROW
- Proposed Trail Centerline
- Proposed Edge of Trail
- Proposed Cut/Fill Limits
- Soft Surface Pedestrian and Equestrian Trail
- Existing Culvert
- Railbed ℄
- (A) Public Access Point
- (P) Parking Location

NOTE
DRIVEWAY RECONFIGURATIONS MAY NOT BE LIMITED TO THOSE SHOWN.

FILE: K1521039P09T0902-F-COR-21
DATE: 09/11/06 3:15pm

0 50 100
SCALE IN FEET

N

DRAFT Alignment
DRAFT EIS
October 2006

Figure 21
Corridor Alternative
East Lake Sammamish Trail Master Plan

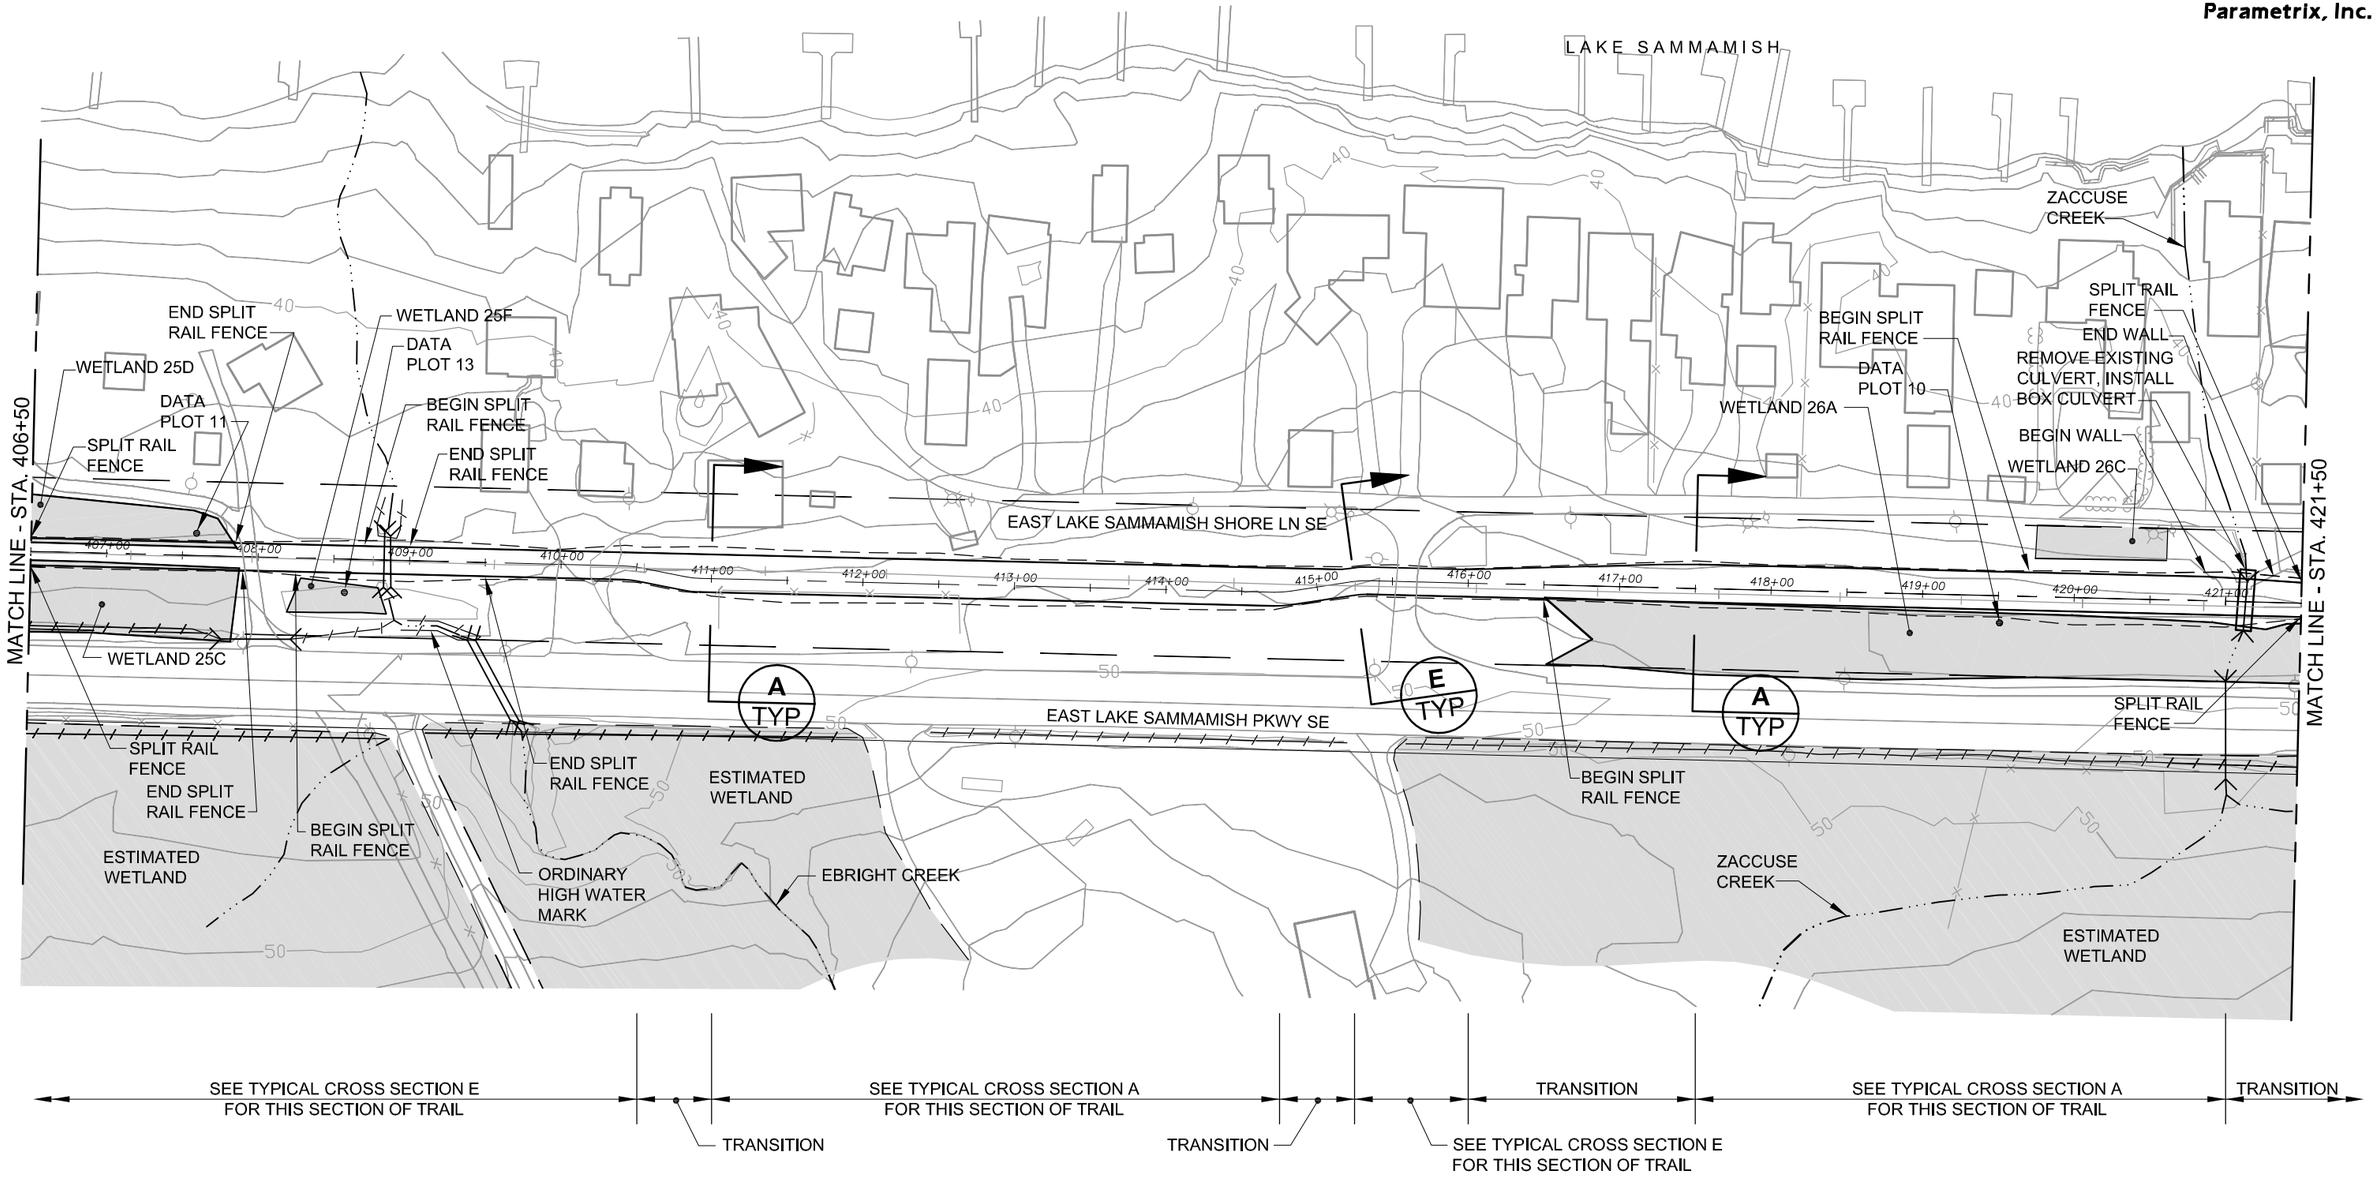

FILE: K1521039P09T0902-F-COR-22
DATE: 09/11/06 3:16pm

0 50 100
SCALE IN FEET

N

DRAFT Alignment
DRAFT EIS
October 2006

Figure 22
Corridor Alternative
East Lake Sammamish Trail Master Plan

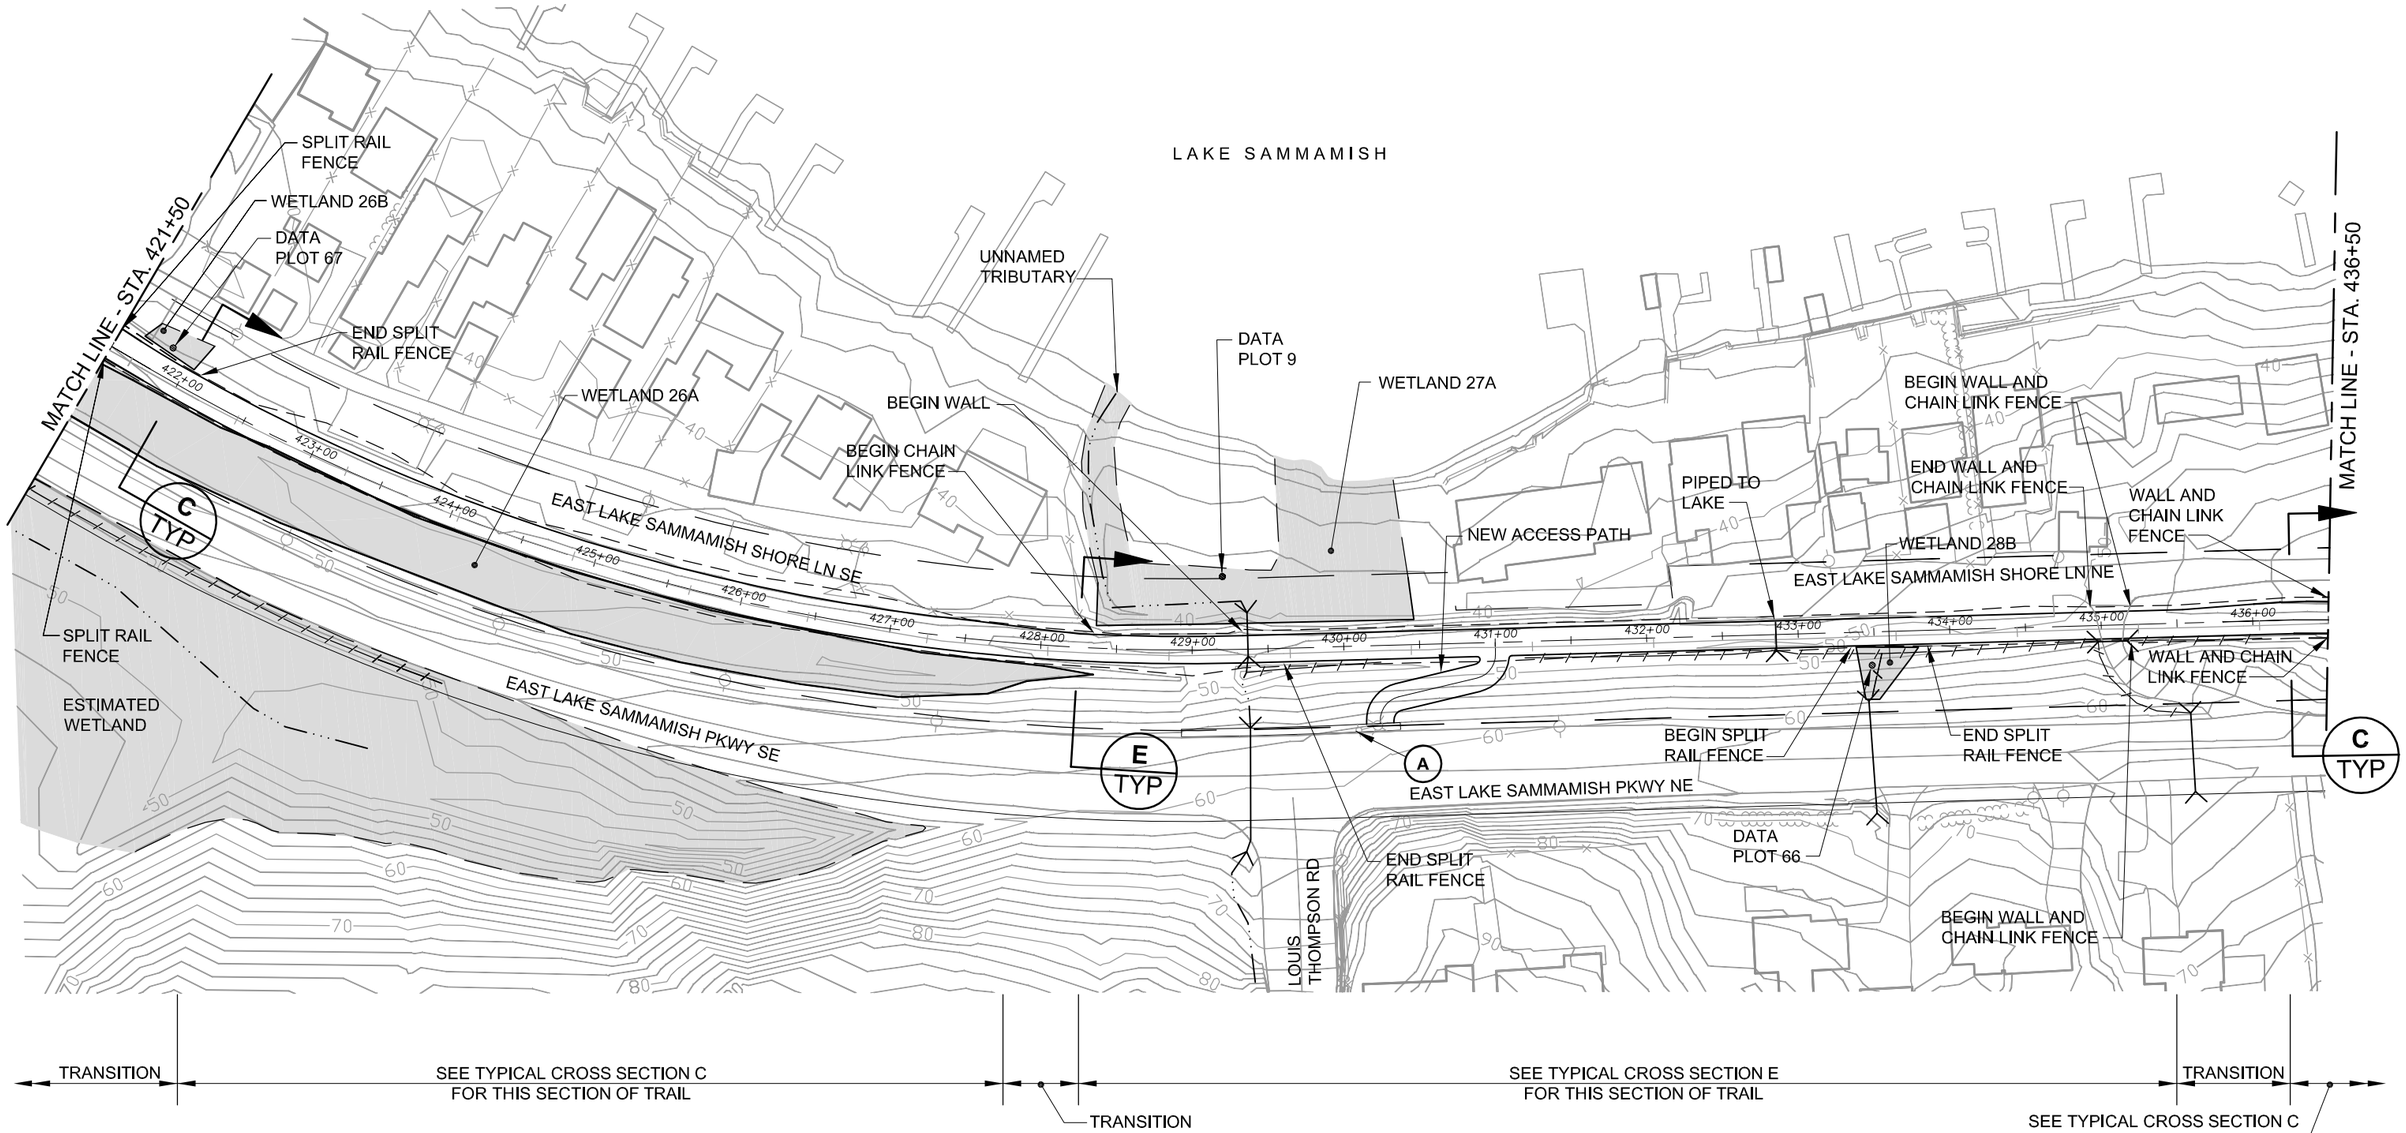

LEGEND

- Wetland
- Ditch
- Stream
- Existing Trail Corridor ROW
- Existing Road ROW
- Proposed Trail Centerline
- Proposed Edge of Trail
- Proposed Cut/Fill Limits
- Soft Surface Pedestrian and Equestrian Trail
- Existing Culvert
- Railbed ℄
- A — Public Access Point
- P — Parking Location

NOTE

DRIVEWAY RECONFIGURATIONS MAY NOT BE LIMITED TO THOSE SHOWN.

FILE: K1521039P09T0902-F-COR-23
DATE: 09/11/06 3:19pm

0 50 100
SCALE IN FEET

N

DRAFT Alignment
DRAFT EIS
October 2006

Figure 23
Corridor Alternative
East Lake Sammamish Trail Master Plan

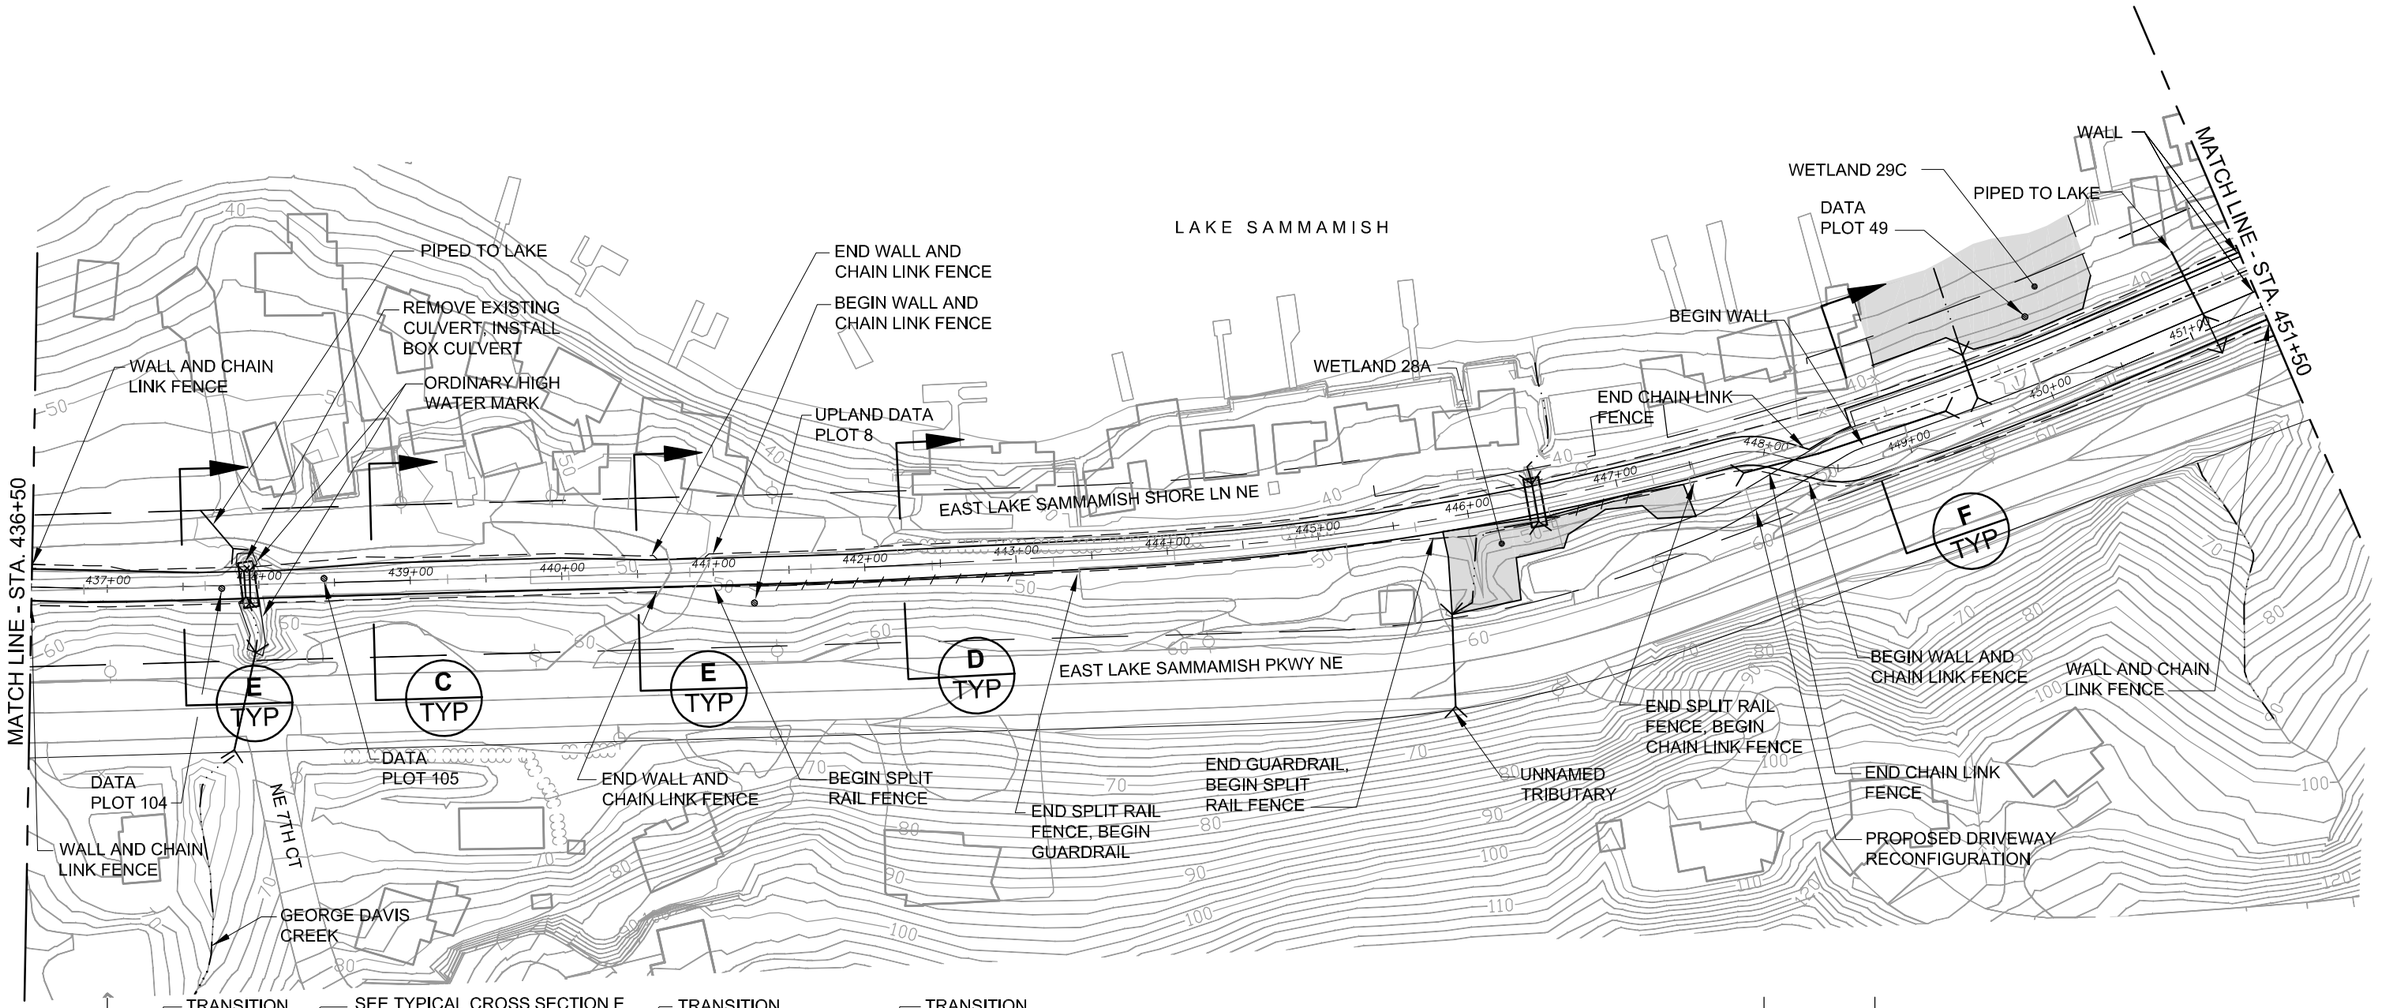

LEGEND

- Wetland
- Ditch
- Stream
- Existing Trail Corridor ROW
- Existing Road ROW
- Proposed Trail Centerline
- Proposed Edge of Trail
- Proposed Cut/Fill Limits
- Soft Surface Pedestrian and Equestrian Trail
- Existing Culvert
- Railbed ℄
- A — Public Access Point
- P — Parking Location

NOTE
DRIVEWAY RECONFIGURATIONS MAY NOT BE LIMITED TO THOSE SHOWN.

FILE: K1521039P09T0902-F-COR-24
DATE: 09/11/06 3:18pm

0 50 100
SCALE IN FEET

N

DRAFT Alignment
DRAFT EIS
October 2006

Figure 24
Corridor Alternative
East Lake Sammamish Trail Master Plan

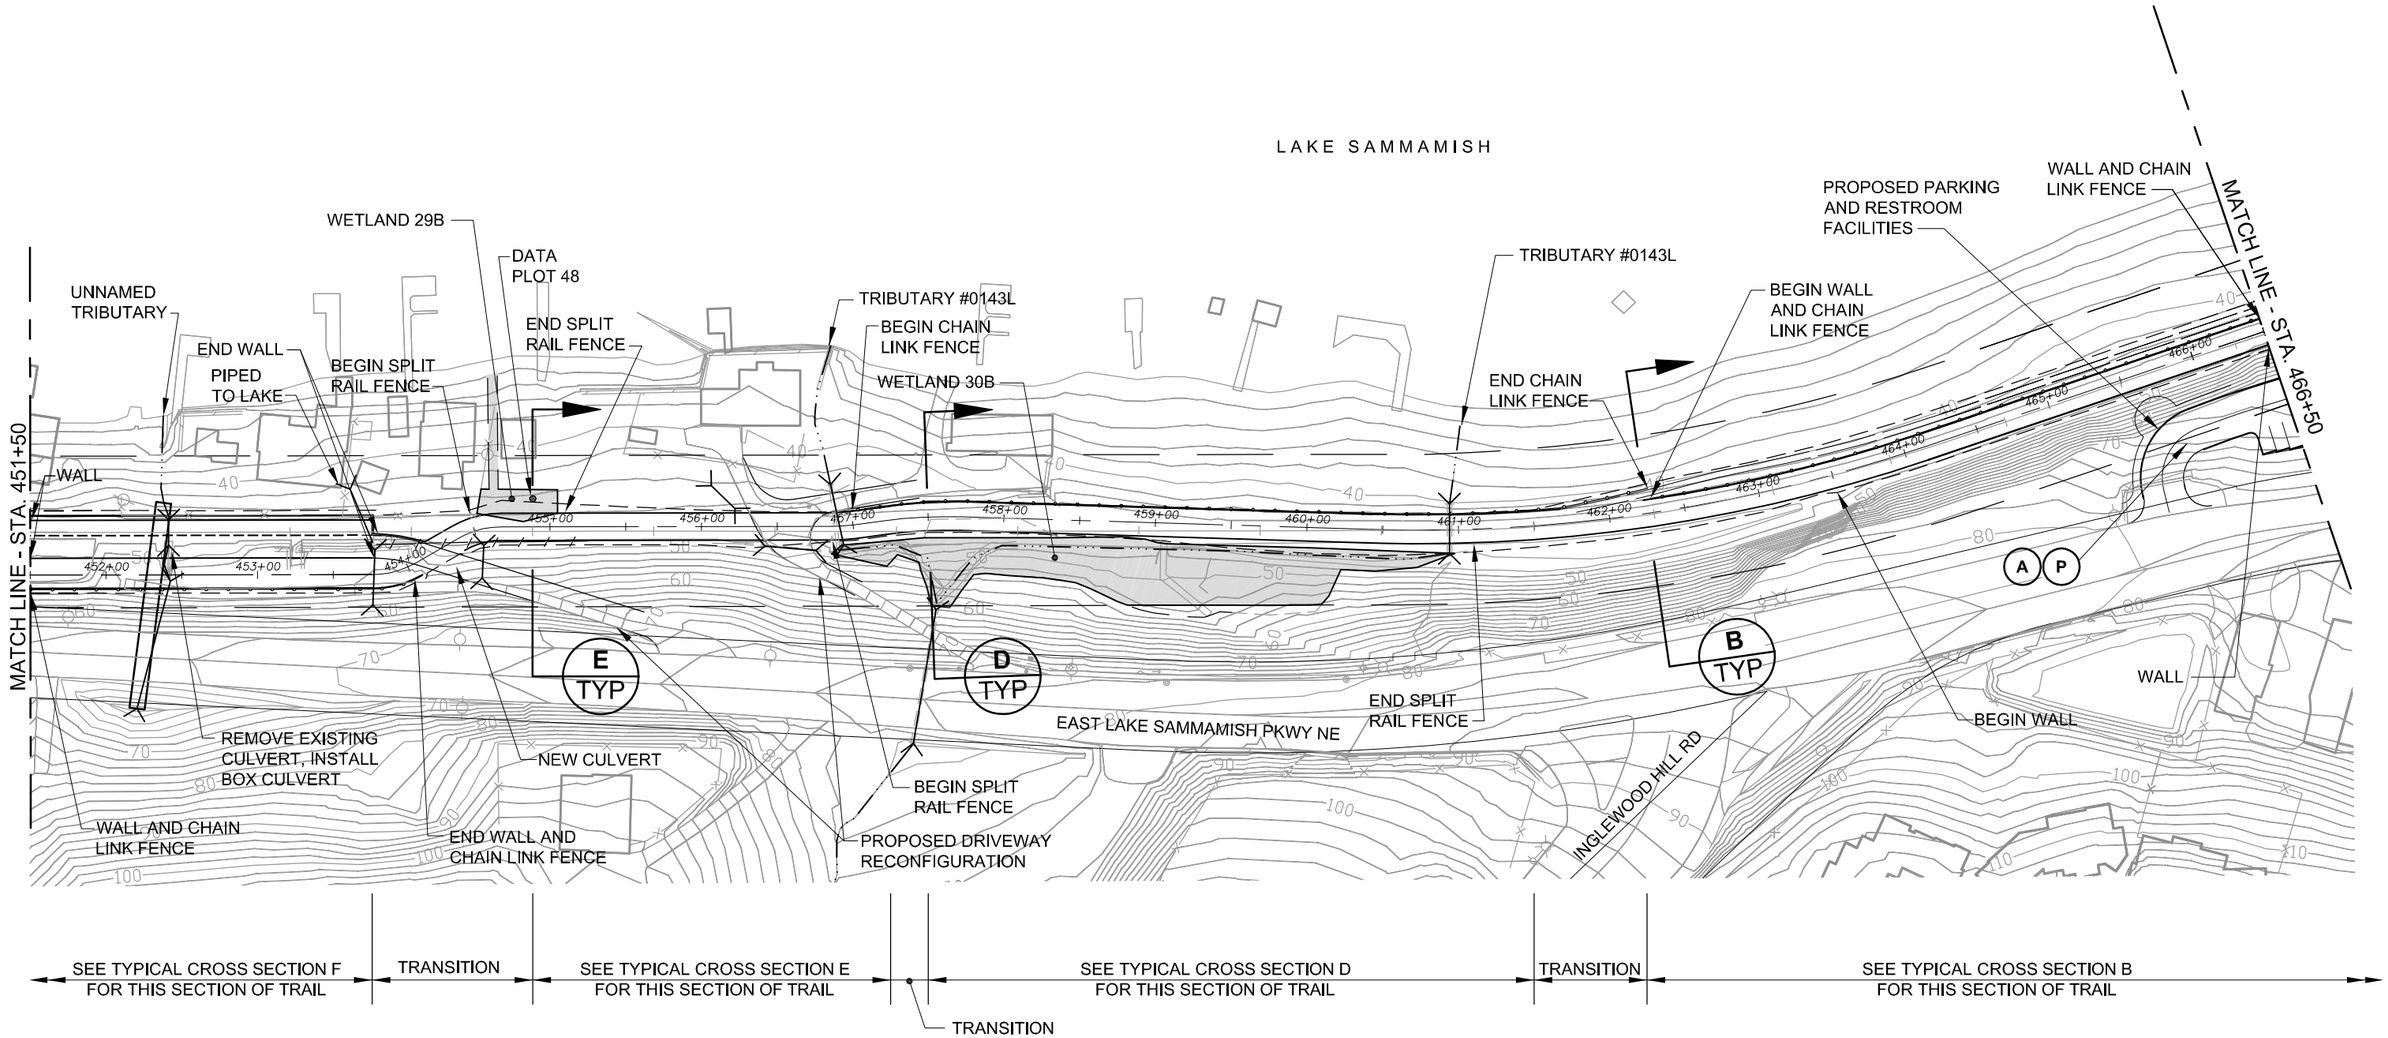

LEGEND

- Wetland
- Ditch
- Stream
- Existing Trail Corridor ROW
- Existing Road ROW
- Proposed Trail Centerline
- Proposed Edge of Trail
- Proposed Cut/Fill Limits
- Soft Surface Pedestrian and Equestrian Trail
- Existing Culvert
- Railbed ℄
- A — Public Access Point
- P — Parking Location

NOTE
DRIVEWAY RECONFIGURATIONS MAY NOT BE LIMITED TO THOSE SHOWN.

FILE: K1521039P09T0902-F-COR-25
DATE: 09/11/06 3:17pm

0 50 100
SCALE IN FEET

N

DRAFT Alignment
DRAFT EIS
October 2006

Figure 25
Corridor Alternative
East Lake Sammamish Trail Master Plan

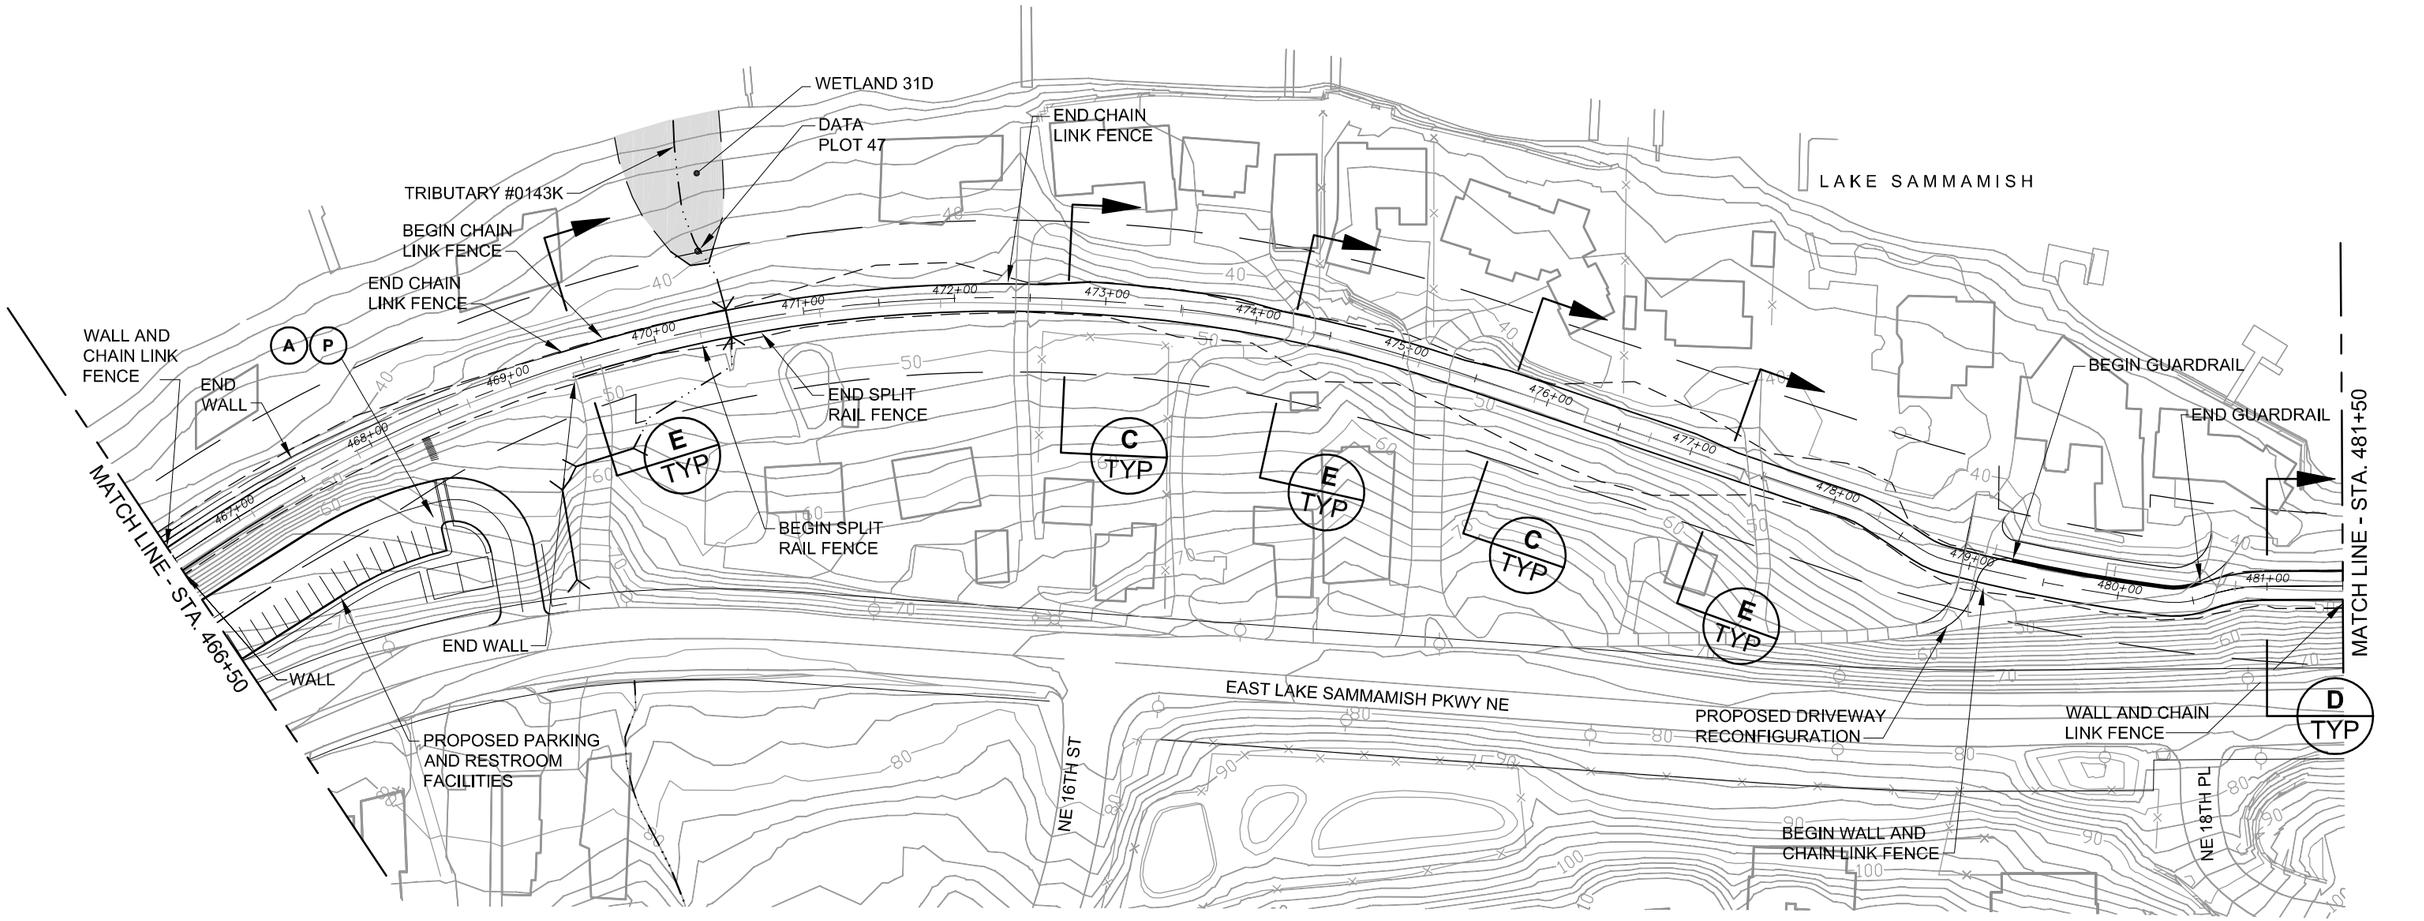

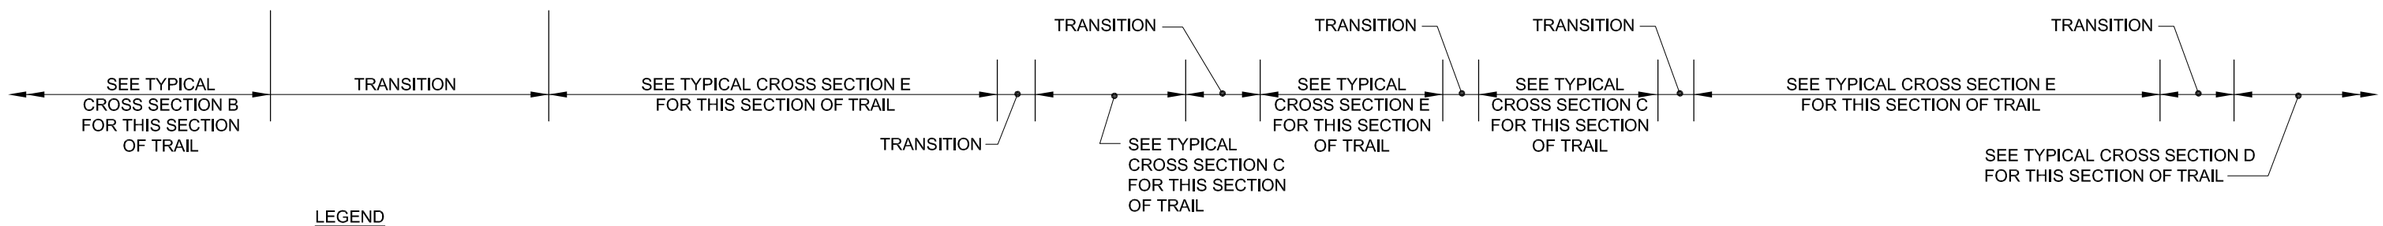

LEGEND

- Wetland
- Ditch
- Stream
- Existing Trail Corridor ROW
- Existing Road ROW
- Proposed Trail Centerline
- Proposed Edge of Trail
- Proposed Cut/Fill Limits
- Soft Surface Pedestrian and Equestrian Trail
- Existing Culvert
- Railbed ℄
- A — Public Access Point
- P — Parking Location

NOTE
DRIVEWAY RECONFIGURATIONS MAY NOT BE LIMITED TO THOSE SHOWN.

FILE: K1521039P09T0902-F-COR-26
DATE: 09/11/06 3:23pm

0 50 100
SCALE IN FEET

N

DRAFT Alignment
DRAFT EIS
October 2006

Figure 26
Corridor Alternative
East Lake Sammamish Trail Master Plan

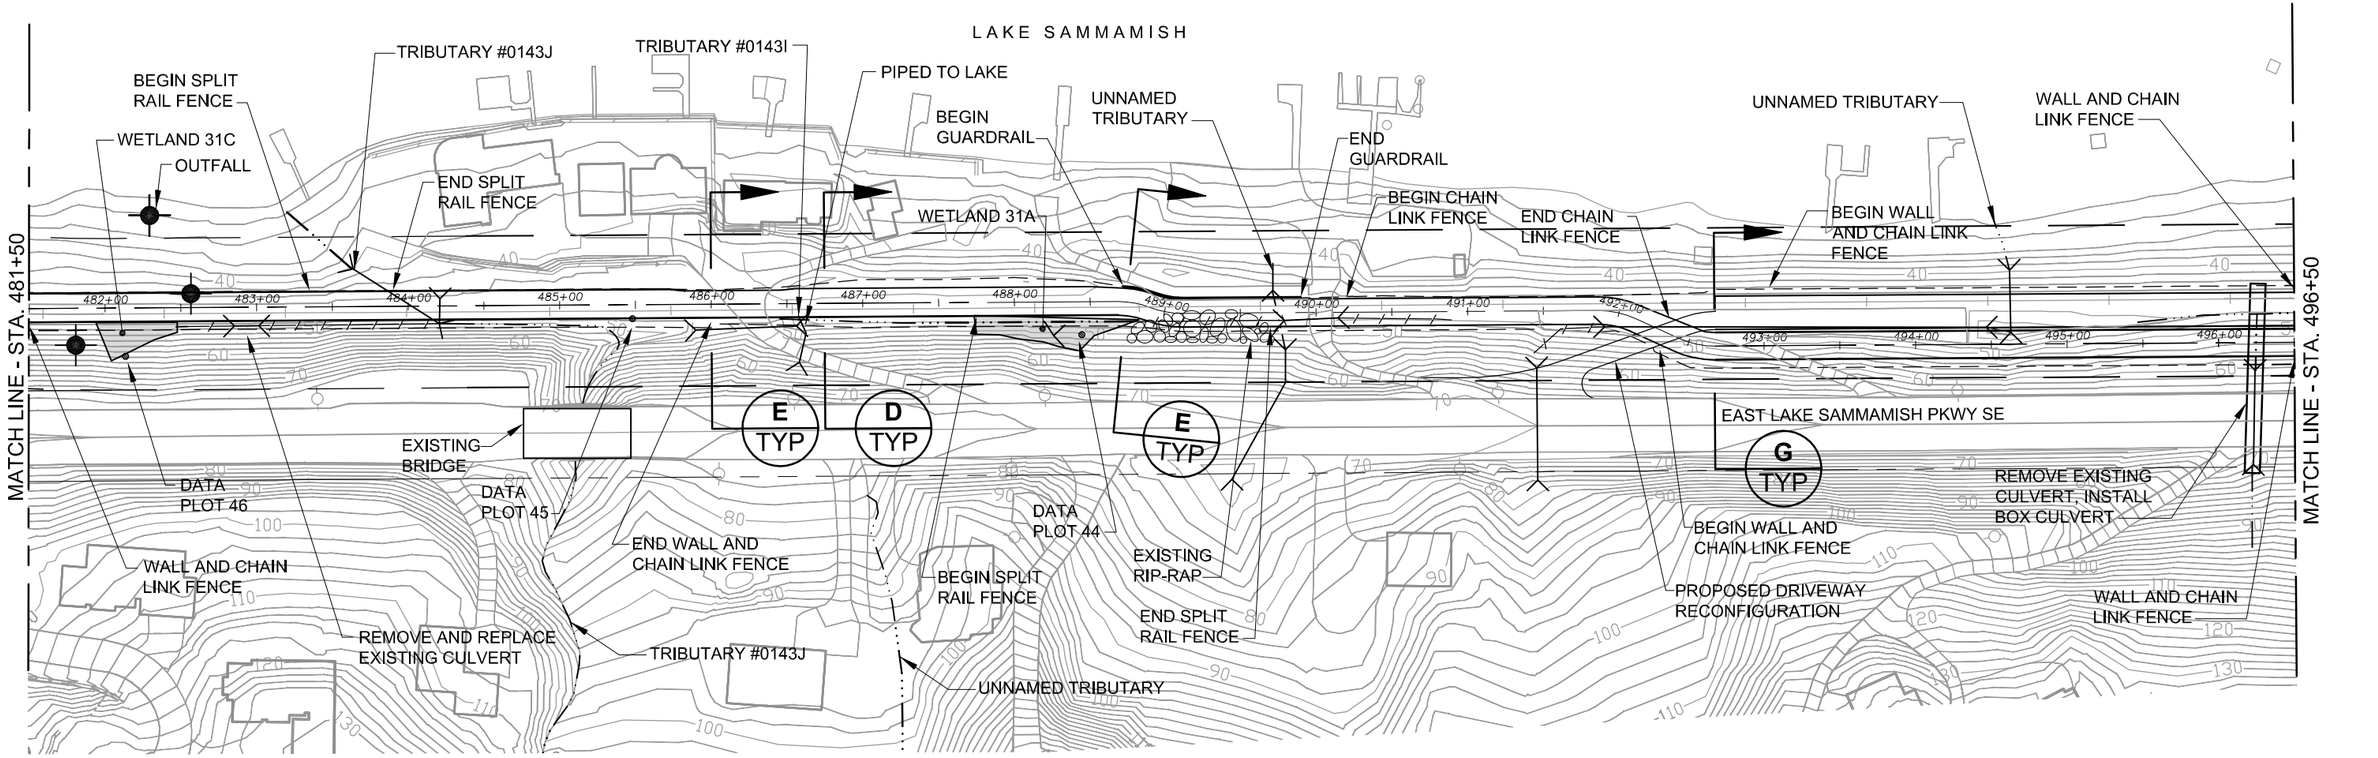

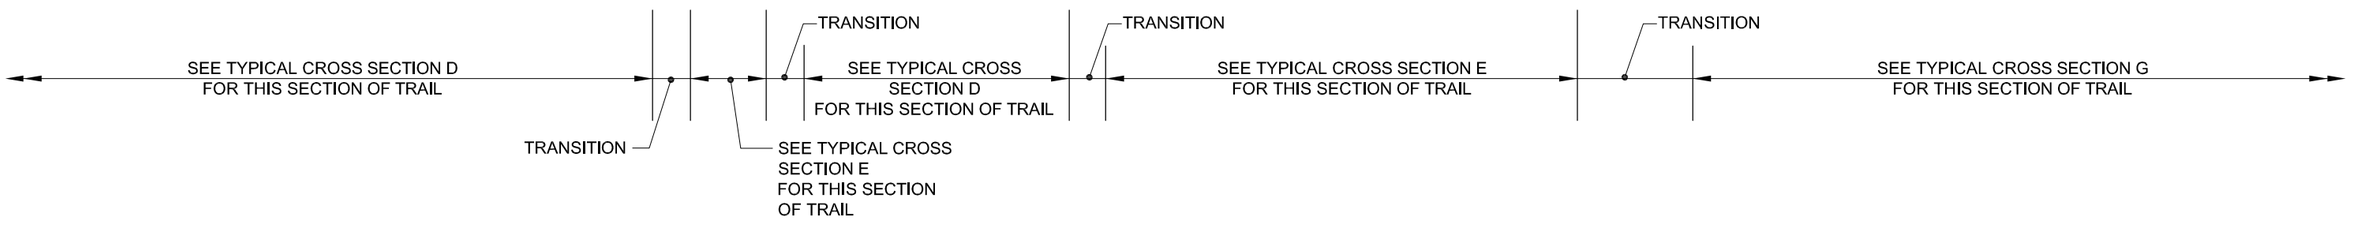

LEGEND

- Wetland
- Ditch
- Stream
- Existing Trail Corridor ROW
- Existing Road ROW
- Proposed Trail Centerline
- Proposed Edge of Trail
- Proposed Cut/Fill Limits
- Soft Surface Pedestrian and Equestrian Trail
- Existing Culvert
- Railbed ℄
- (A) Public Access Point
- (P) Parking Location

NOTE
DRIVEWAY RECONFIGURATIONS MAY NOT BE LIMITED TO THOSE SHOWN.

FILE: K1521039P09T0902-F-COR-27
DATE: 09/11/06 3:22pm

0 50 100
SCALE IN FEET

N

DRAFT Alignment
DRAFT EIS
October 2006

Figure 27
Corridor Alternative
East Lake Sammamish Trail Master Plan

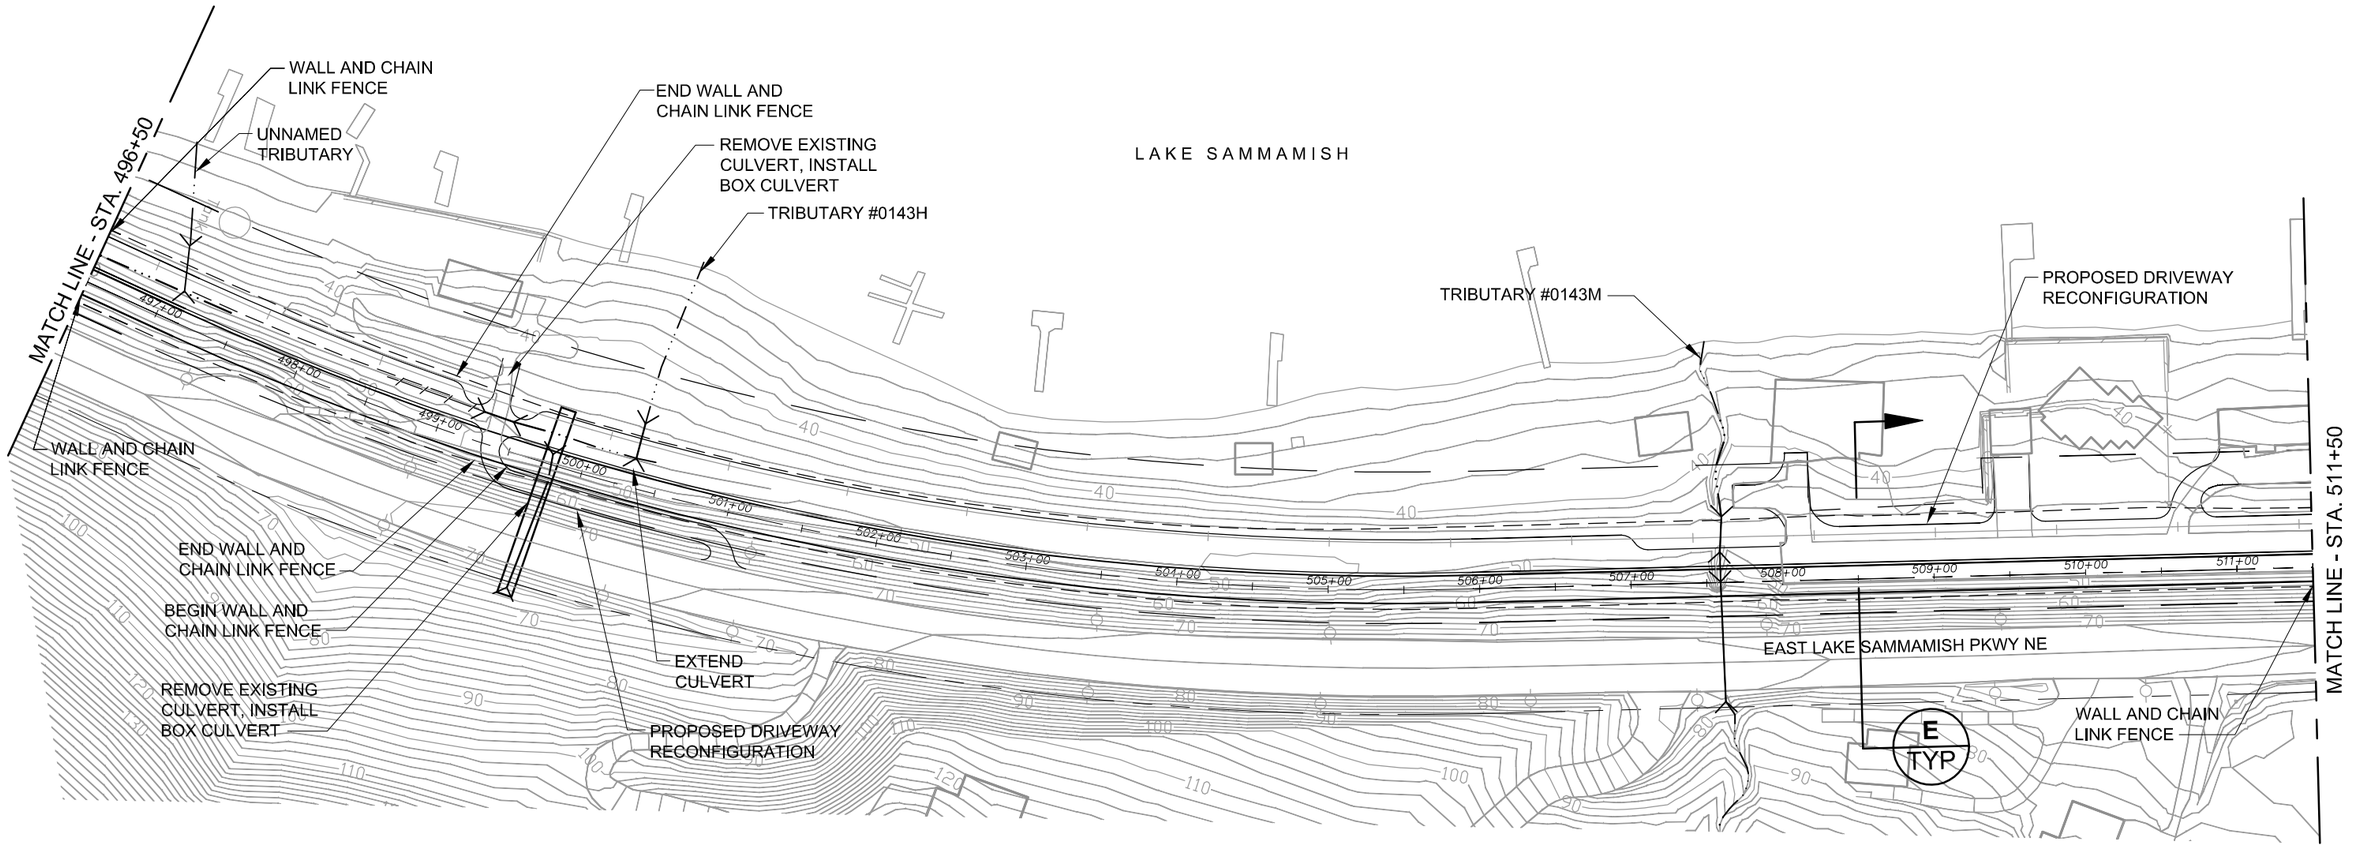

LEGEND

- Wetland
- Ditch
- Stream
- Existing Trail Corridor ROW
- Existing Road ROW
- Proposed Trail Centerline
- Proposed Edge of Trail
- Proposed Cut/Fill Limits
- Soft Surface Pedestrian and Equestrian Trail
- Existing Culvert
- Railbed ℄
- (A) Public Access Point
- (P) Parking Location

NOTE
DRIVEWAY RECONFIGURATIONS MAY NOT BE LIMITED TO THOSE SHOWN.

FILE: K1521039P09T0902-F-COR-28
DATE: 09/11/06 3:26pm

0 50 100
SCALE IN FEET

N

DRAFT Alignment
DRAFT EIS
October 2006

Figure 28
Corridor Alternative
East Lake Sammamish Trail Master Plan

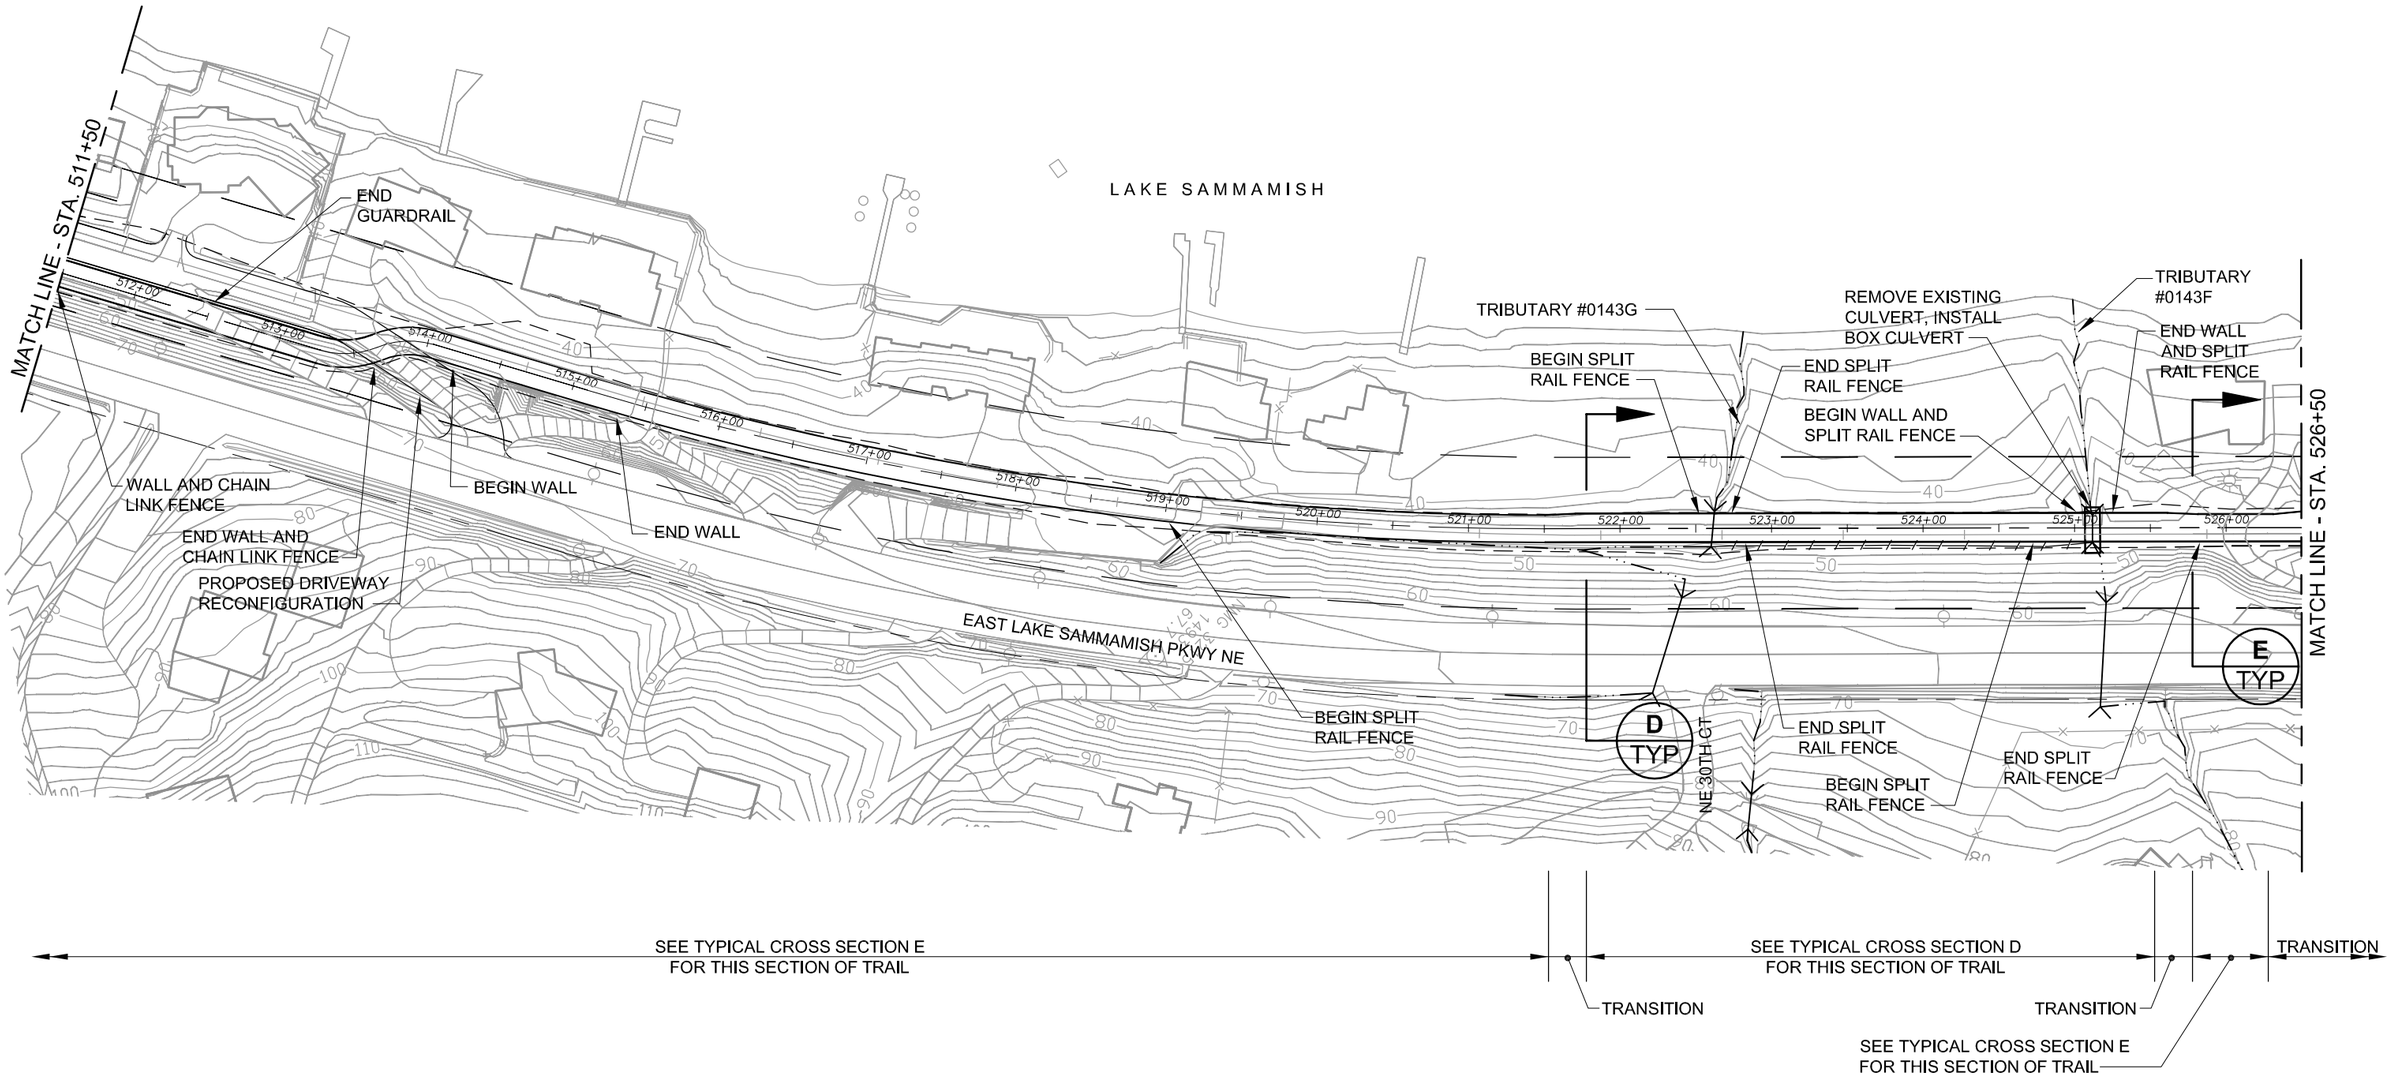

LEGEND

- Wetland
- Ditch
- Stream
- Existing Trail Corridor ROW
- Existing Road ROW
- Proposed Trail Centerline
- Proposed Edge of Trail
- Proposed Cut/Fill Limits
- Soft Surface Pedestrian and Equestrian Trail
- Existing Culvert
- Railbed ℄
- (A) Public Access Point
- (P) Parking Location

NOTE
DRIVEWAY RECONFIGURATIONS MAY NOT BE LIMITED TO THOSE SHOWN.

FILE: K1521039P09T0902-F-COR-29
DATE: 09/11/06 3:25pm

0 50 100
SCALE IN FEET

N

DRAFT Alignment
DRAFT EIS
October 2006

Figure 29
Corridor Alternative
East Lake Sammamish Trail Master Plan

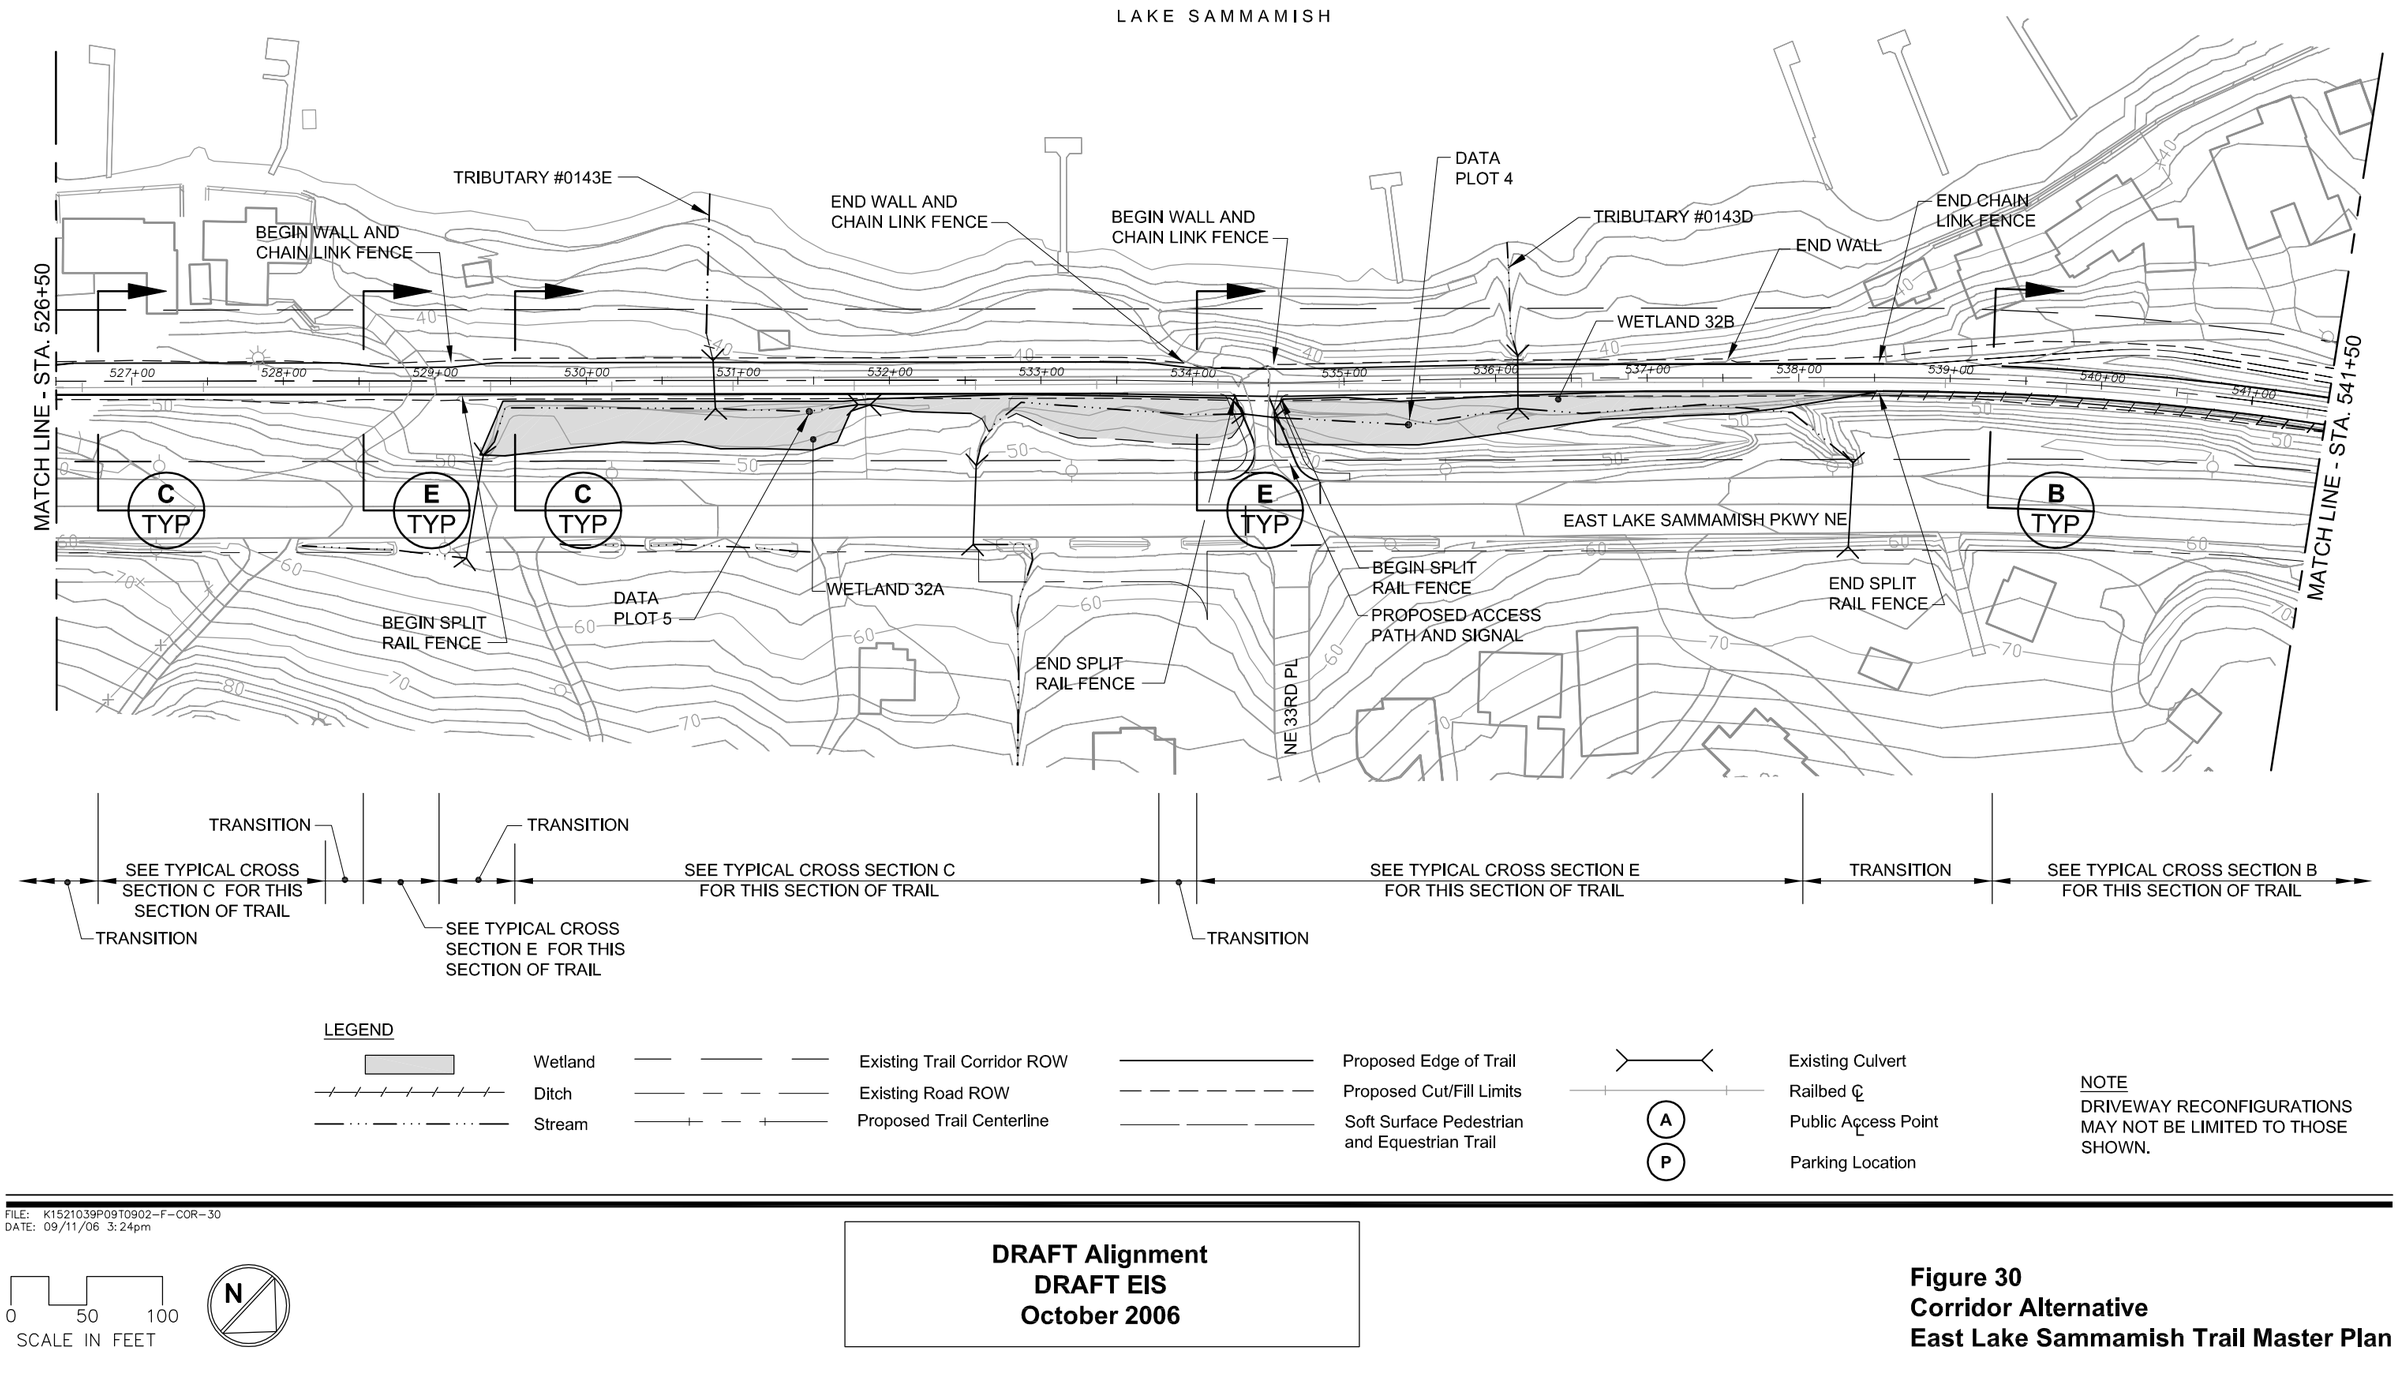

FILE: K1521039P09T0902-F-COR-30
DATE: 09/11/06 3:24pm

DRAFT Alignment
DRAFT EIS
October 2006

Figure 30
Corridor Alternative
East Lake Sammamish Trail Master Plan

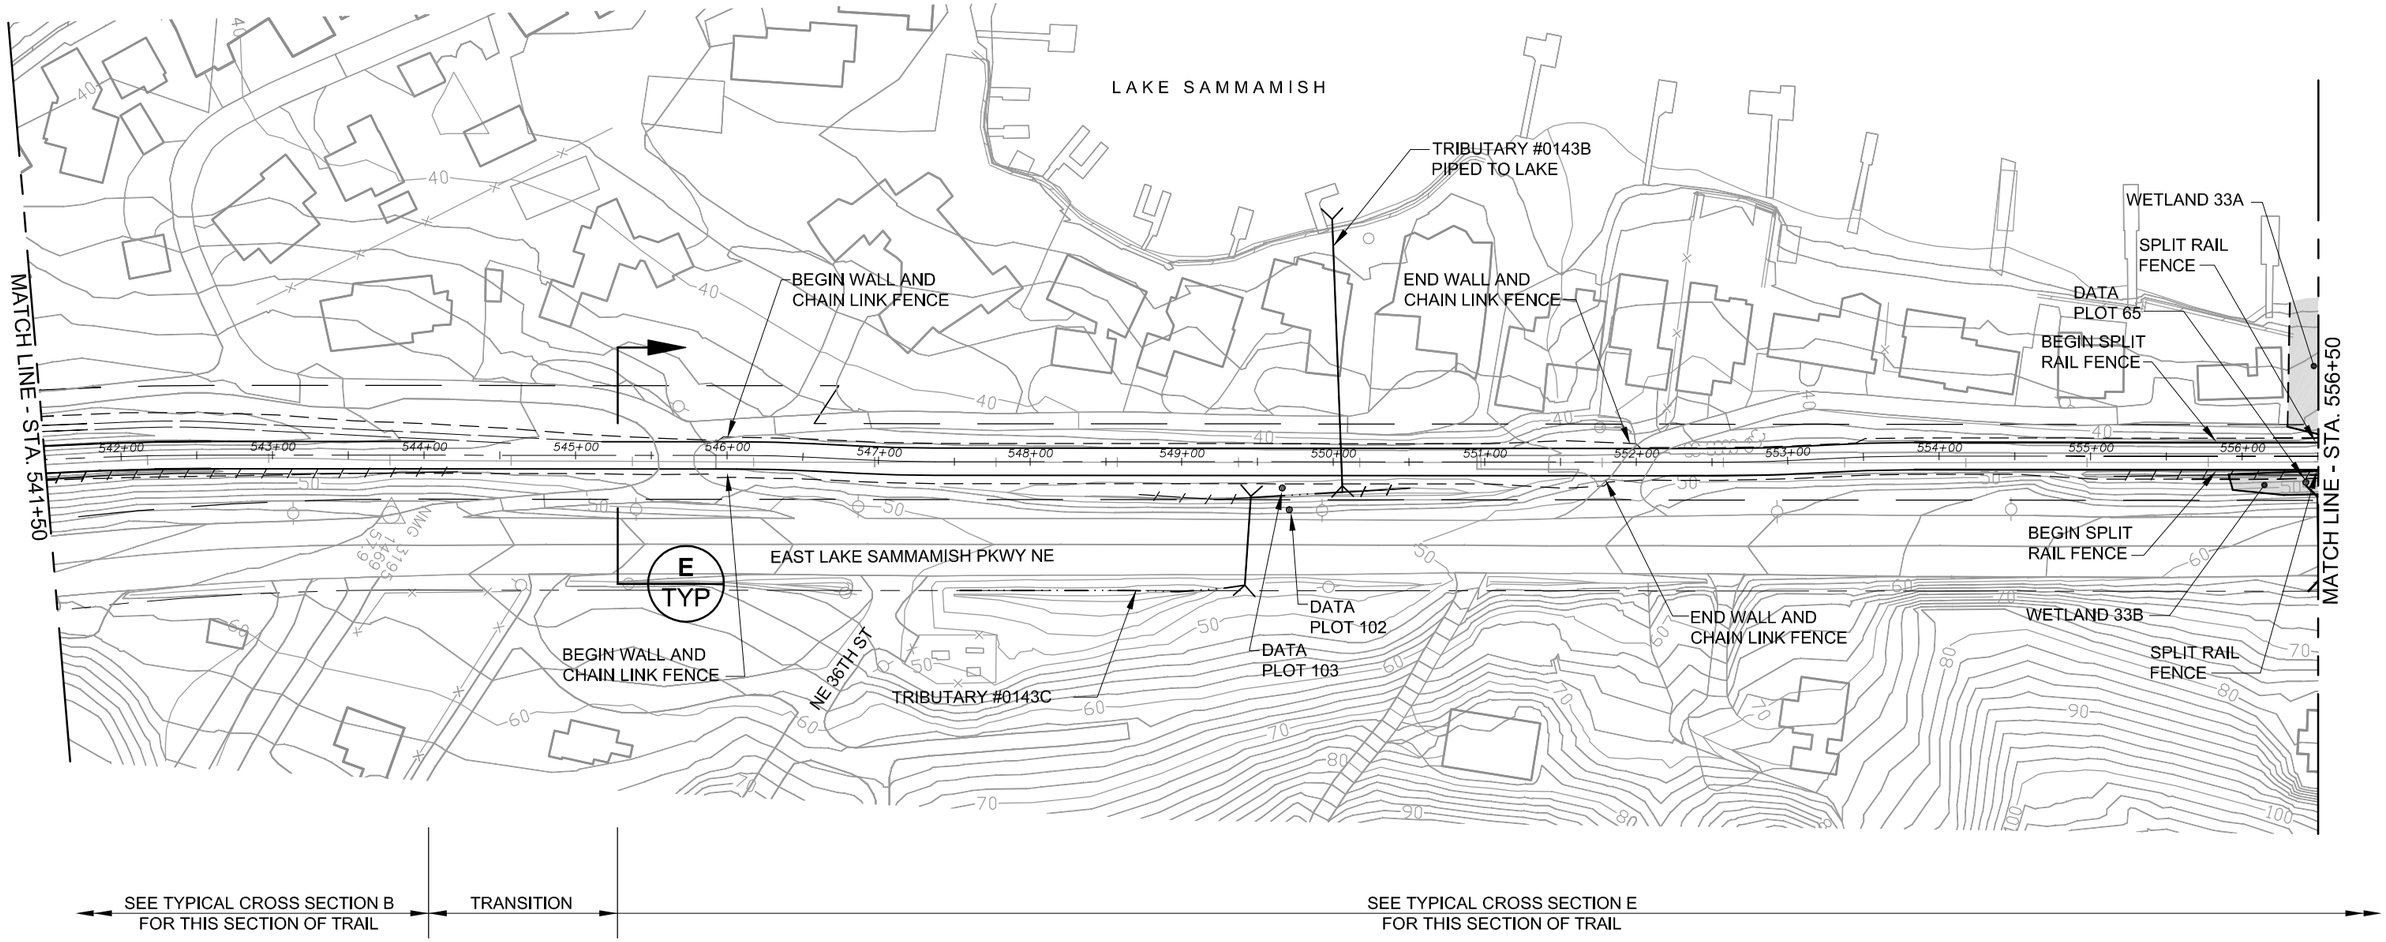

LEGEND

- Wetland
- Ditch
- Stream
- Existing Trail Corridor ROW
- Existing Road ROW
- Proposed Trail Centerline
- Proposed Edge of Trail
- Proposed Cut/Fill Limits
- Soft Surface Pedestrian and Equestrian Trail
- Existing Culvert
- Railbed ℄
- (A) Public Access Point
- (P) Parking Location

NOTE
DRIVEWAY RECONFIGURATIONS MAY NOT BE LIMITED TO THOSE SHOWN.

FILE: K1521039P09T0902-F-COR-31
DATE: 09/11/06 3:31pm

0 50 100
SCALE IN FEET

N

DRAFT Alignment
DRAFT EIS
October 2006

Figure 31
Corridor Alternative
East Lake Sammamish Trail Master Plan

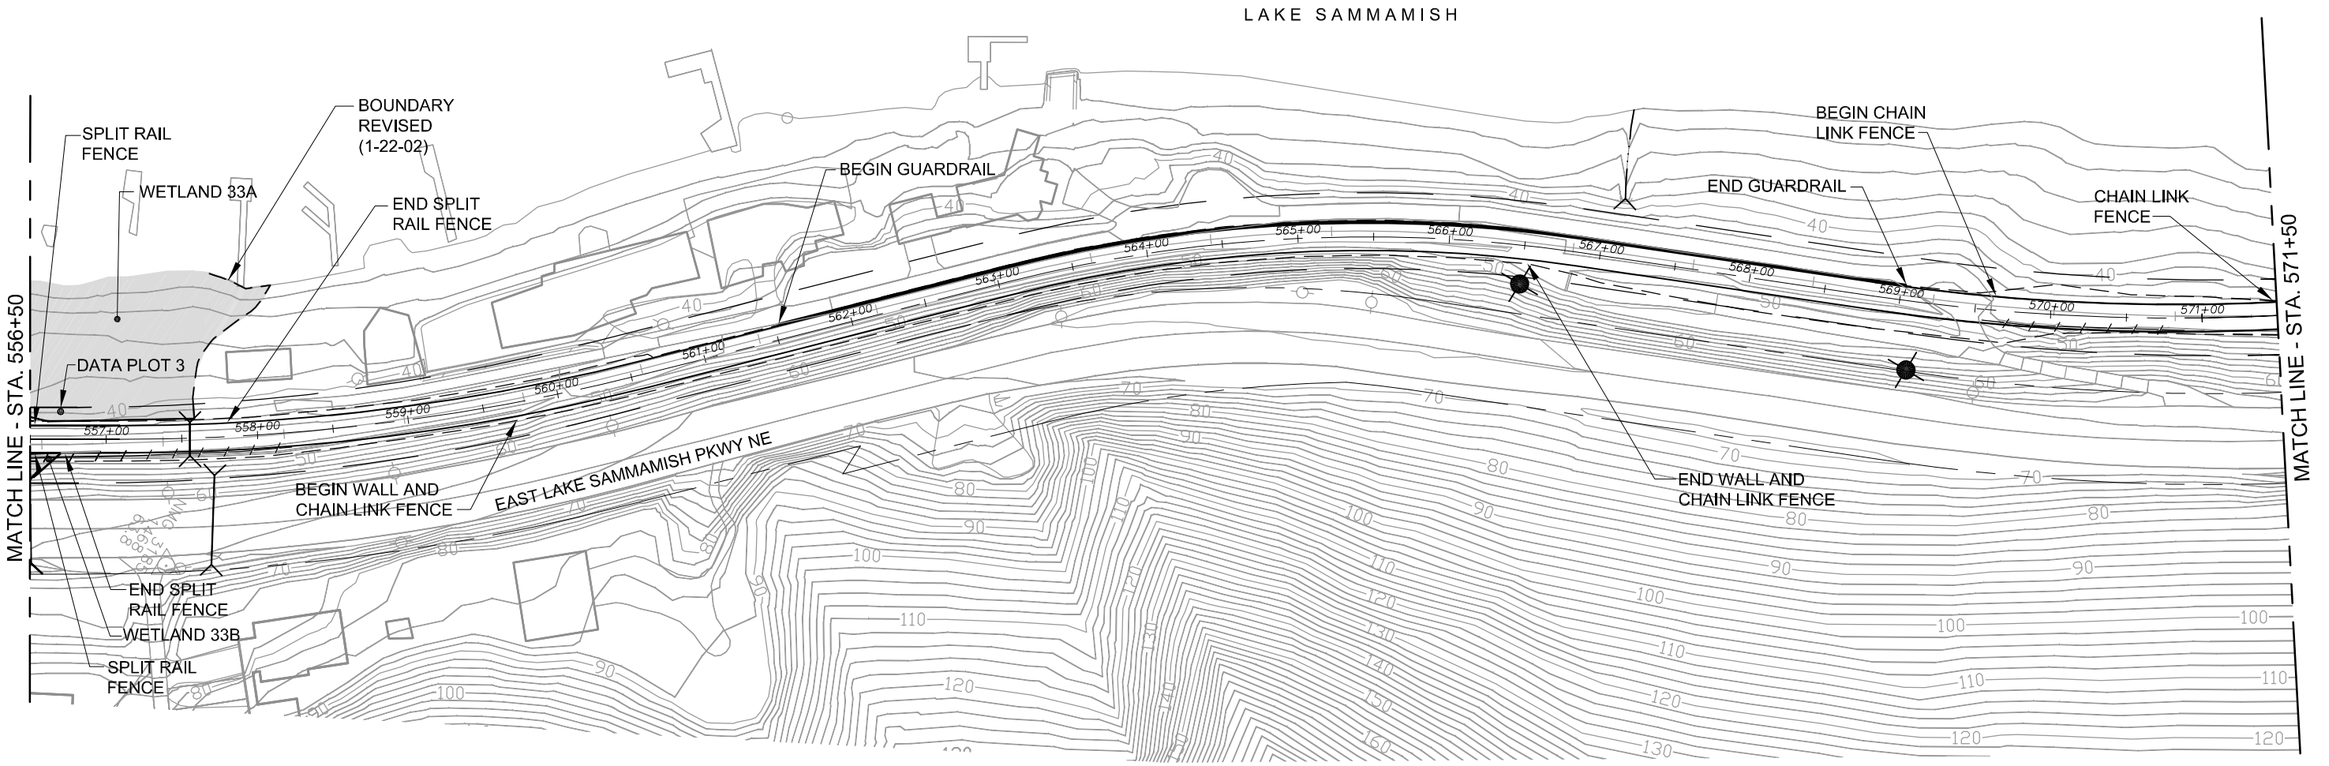

SEE TYPICAL CROSS SECTION E
FOR THIS SECTION OF TRAIL

LEGEND

- Wetland
- Ditch
- Stream
- Existing Trail Corridor ROW
- Existing Road ROW
- Proposed Trail Centerline
- Proposed Edge of Trail
- Proposed Cut/Fill Limits
- Soft Surface Pedestrian and Equestrian Trail
- Existing Culvert
- Railbed ℄
- (A) Public Access Point
- (P) Parking Location

NOTE
DRIVEWAY RECONFIGURATIONS MAY NOT BE LIMITED TO THOSE SHOWN.

FILE: K1521039P09T0902-F-COR-32
DATE: 09/11/06 3:30pm

0 50 100
SCALE IN FEET

N

DRAFT Alignment
DRAFT EIS
October 2006

Figure 32
Corridor Alternative
East Lake Sammamish Trail Master Plan

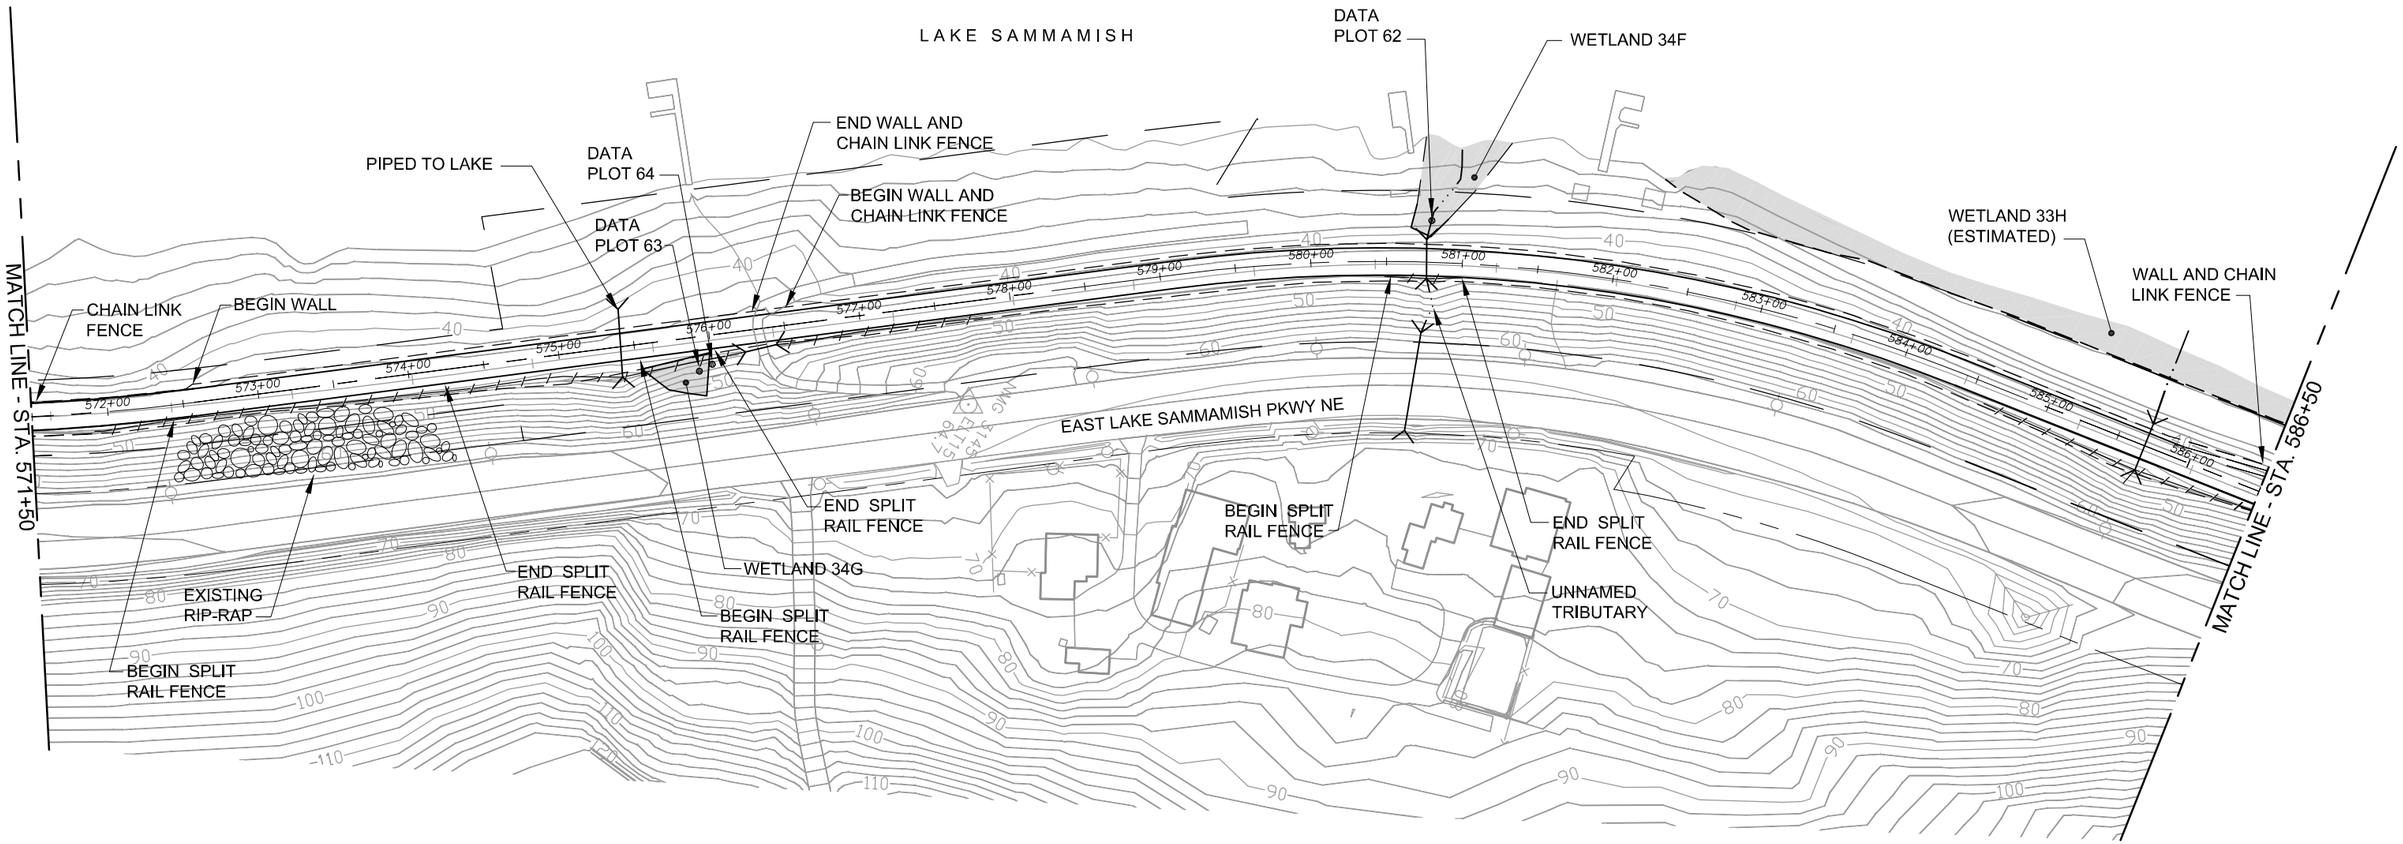

SEE TYPICAL CROSS SECTION E
FOR THIS SECTION OF TRAIL

TRANSITION

LEGEND

- Wetland
- Ditch
- Stream
- Existing Trail Corridor ROW
- Existing Road ROW
- Proposed Trail Centerline
- Proposed Edge of Trail
- Proposed Cut/Fill Limits
- Soft Surface Pedestrian and Equestrian Trail
- Existing Culvert
- Railbed ℄
- (A) Public Access Point
- (P) Parking Location

NOTE
DRIVEWAY RECONFIGURATIONS MAY NOT BE LIMITED TO THOSE SHOWN.

FILE: K1521039P09T0902-F-COR-33
DATE: 09/11/06 3:29pm

0 50 100
SCALE IN FEET

N

DRAFT Alignment
DRAFT EIS
October 2006

Figure 33
Corridor Alternative
East Lake Sammamish Trail Master Plan

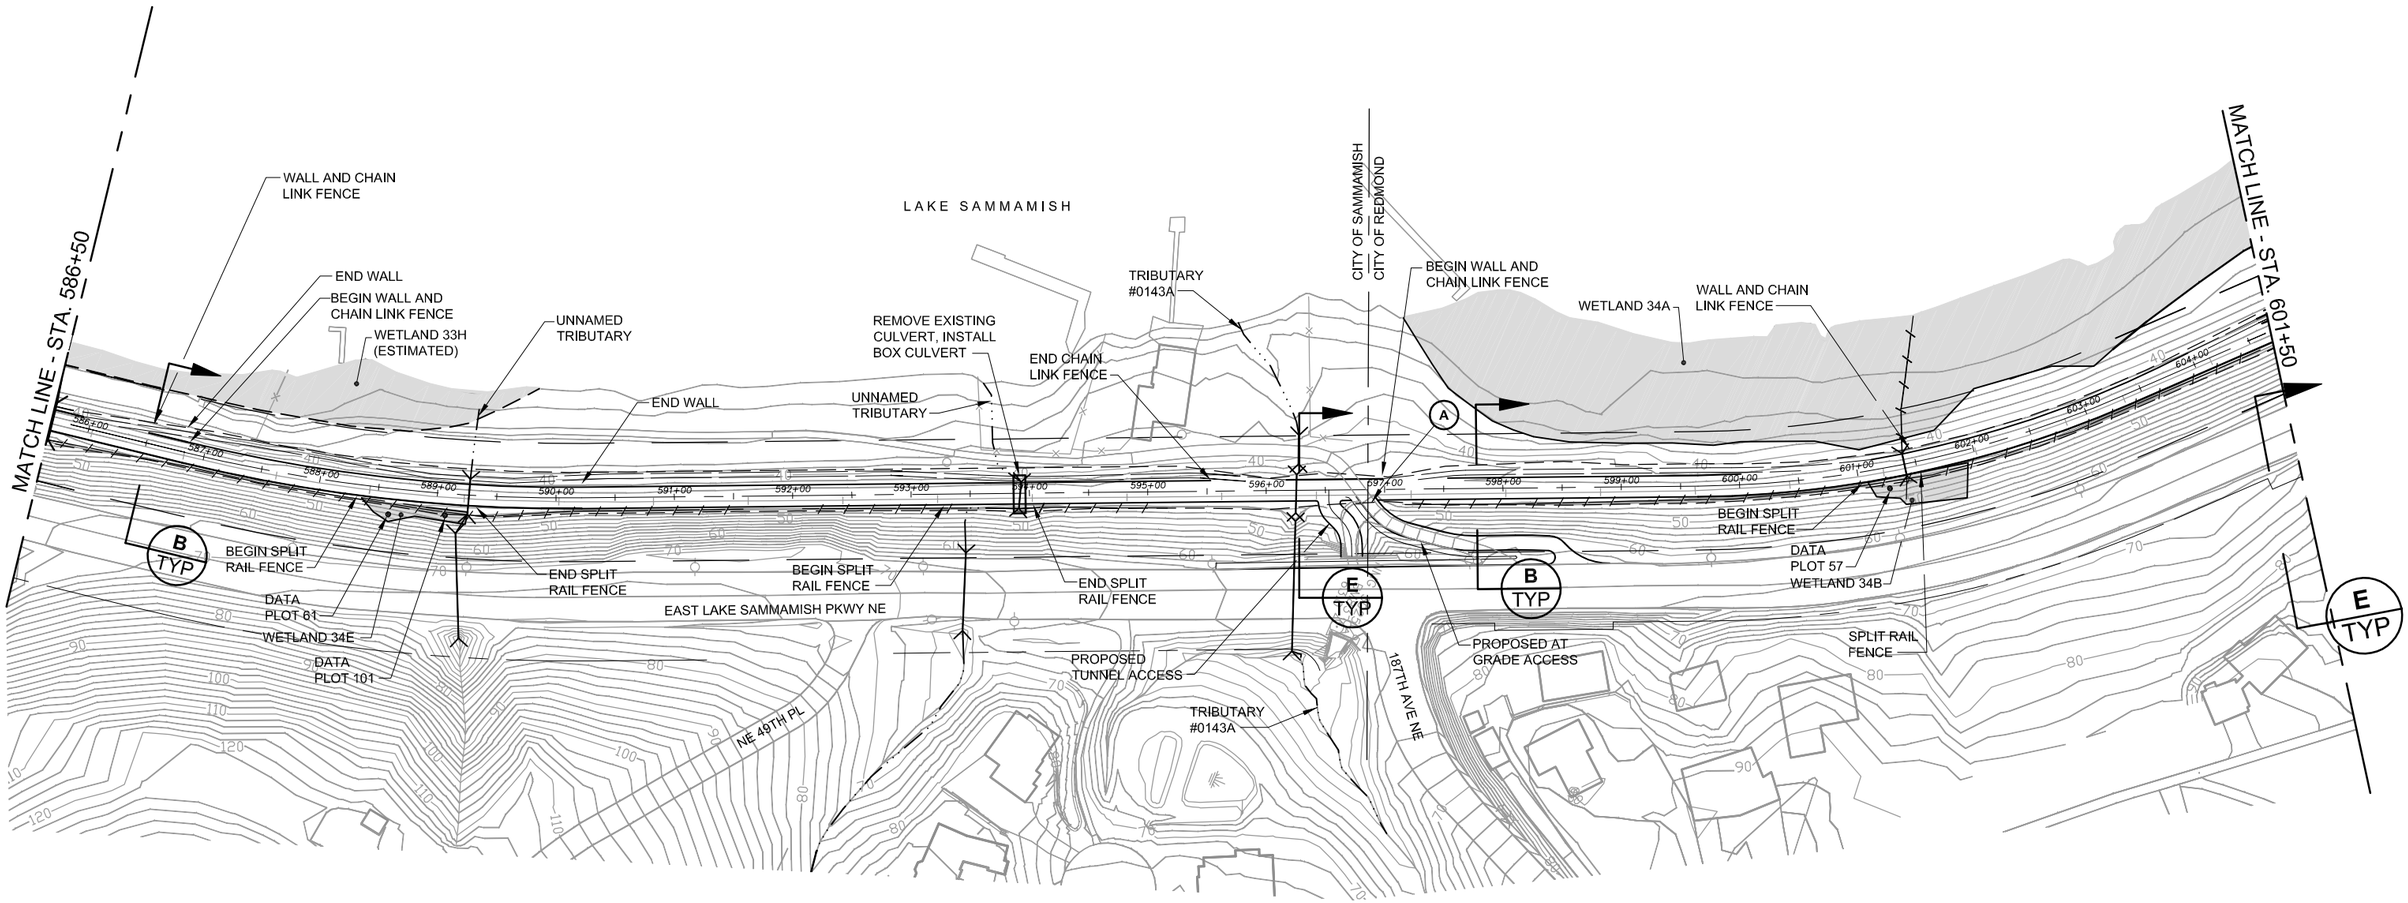

SEE TYPICAL CROSS SECTION B FOR THIS SECTION OF TRAIL

TRANSITION

SEE TYPICAL CROSS SECTION E FOR THIS SECTION OF TRAIL

TRANSITION

SEE TYPICAL CROSS SECTION B FOR THIS SECTION OF TRAIL

TRANSITION

SEE TYPICAL CROSS SECTION E FOR THIS SECTION OF TRAIL

LEGEND

- Wetland
- Ditch
- Stream
- Existing Trail Corridor ROW
- Existing Road ROW
- Proposed Trail Centerline
- Proposed Edge of Trail
- Proposed Cut/Fill Limits
- Soft Surface Pedestrian and Equestrian Trail
- Existing Culvert
- Railbed ℄
- (A) Public Access Point
- (P) Parking Location

NOTE

DRIVEWAY RECONFIGURATIONS MAY NOT BE LIMITED TO THOSE SHOWN.

FILE: K1521039P09T0902-F-COR-34
DATE: 09/11/06 3:28pm

0 50 100
SCALE IN FEET

N

DRAFT Alignment
DRAFT EIS
October 2006

Figure 34
Corridor Alternative
East Lake Sammamish Trail Master Plan

LAKE SAMMAMISH

MARYMOOR COUNTY PARK

UNNAMED TRIBUTARY

KING COUNTY WETLAND INVENTORY SAMMAMISH RIVER #4

EXTEND CULVERT

DATA PLOT 1

WETLAND 34A

DATA PLOT 58

UNNAMED TRIBUTARY

WALL AND CHAIN LINK FENCE

WALL AND CHAIN LINK FENCE

MATCH LINE - STA. 601+50

MATCH LINE - STA. 617+00

EAST LAKE SAMMAMISH PKWY NE

B TYP

E TYP

BEGIN SPLIT RAIL FENCE

END SPLIT RAIL FENCE

BEGIN SPLIT RAIL FENCE

END SPLIT RAIL FENCE

WETLAND 34C

WETLAND 34D

END SPLIT RAIL FENCE

SPLIT RAIL FENCE

WETLAND 34B

SEE TYPICAL CROSS SECTION E FOR THIS SECTION OF TRAIL

TRANSITION

SEE TYPICAL CROSS SECTION B FOR THIS SECTION OF TRAIL

TRANSITION

SEE TYPICAL CROSS SECTION E FOR THIS SECTION OF TRAIL

LEGEND

- Wetland
- Ditch
- Stream
- Existing Trail Corridor ROW
- Existing Road ROW
- Proposed Trail Centerline
- Proposed Edge of Trail
- Proposed Cut/Fill Limits
- Soft Surface Pedestrian and Equestrian Trail
- Existing Culvert
- Railbed ℄
- A — Public Access Point
- P — Parking Location

NOTE
DRIVEWAY RECONFIGURATIONS MAY NOT BE LIMITED TO THOSE SHOWN.

FILE: K1521039P09T0902-F-COR-35
DATE: 09/11/06 3:32pm

0 50 100
SCALE IN FEET

N

DRAFT Alignment
DRAFT EIS
October 2006

Figure 35
Corridor Alternative
East Lake Sammamish Trail Master Plan

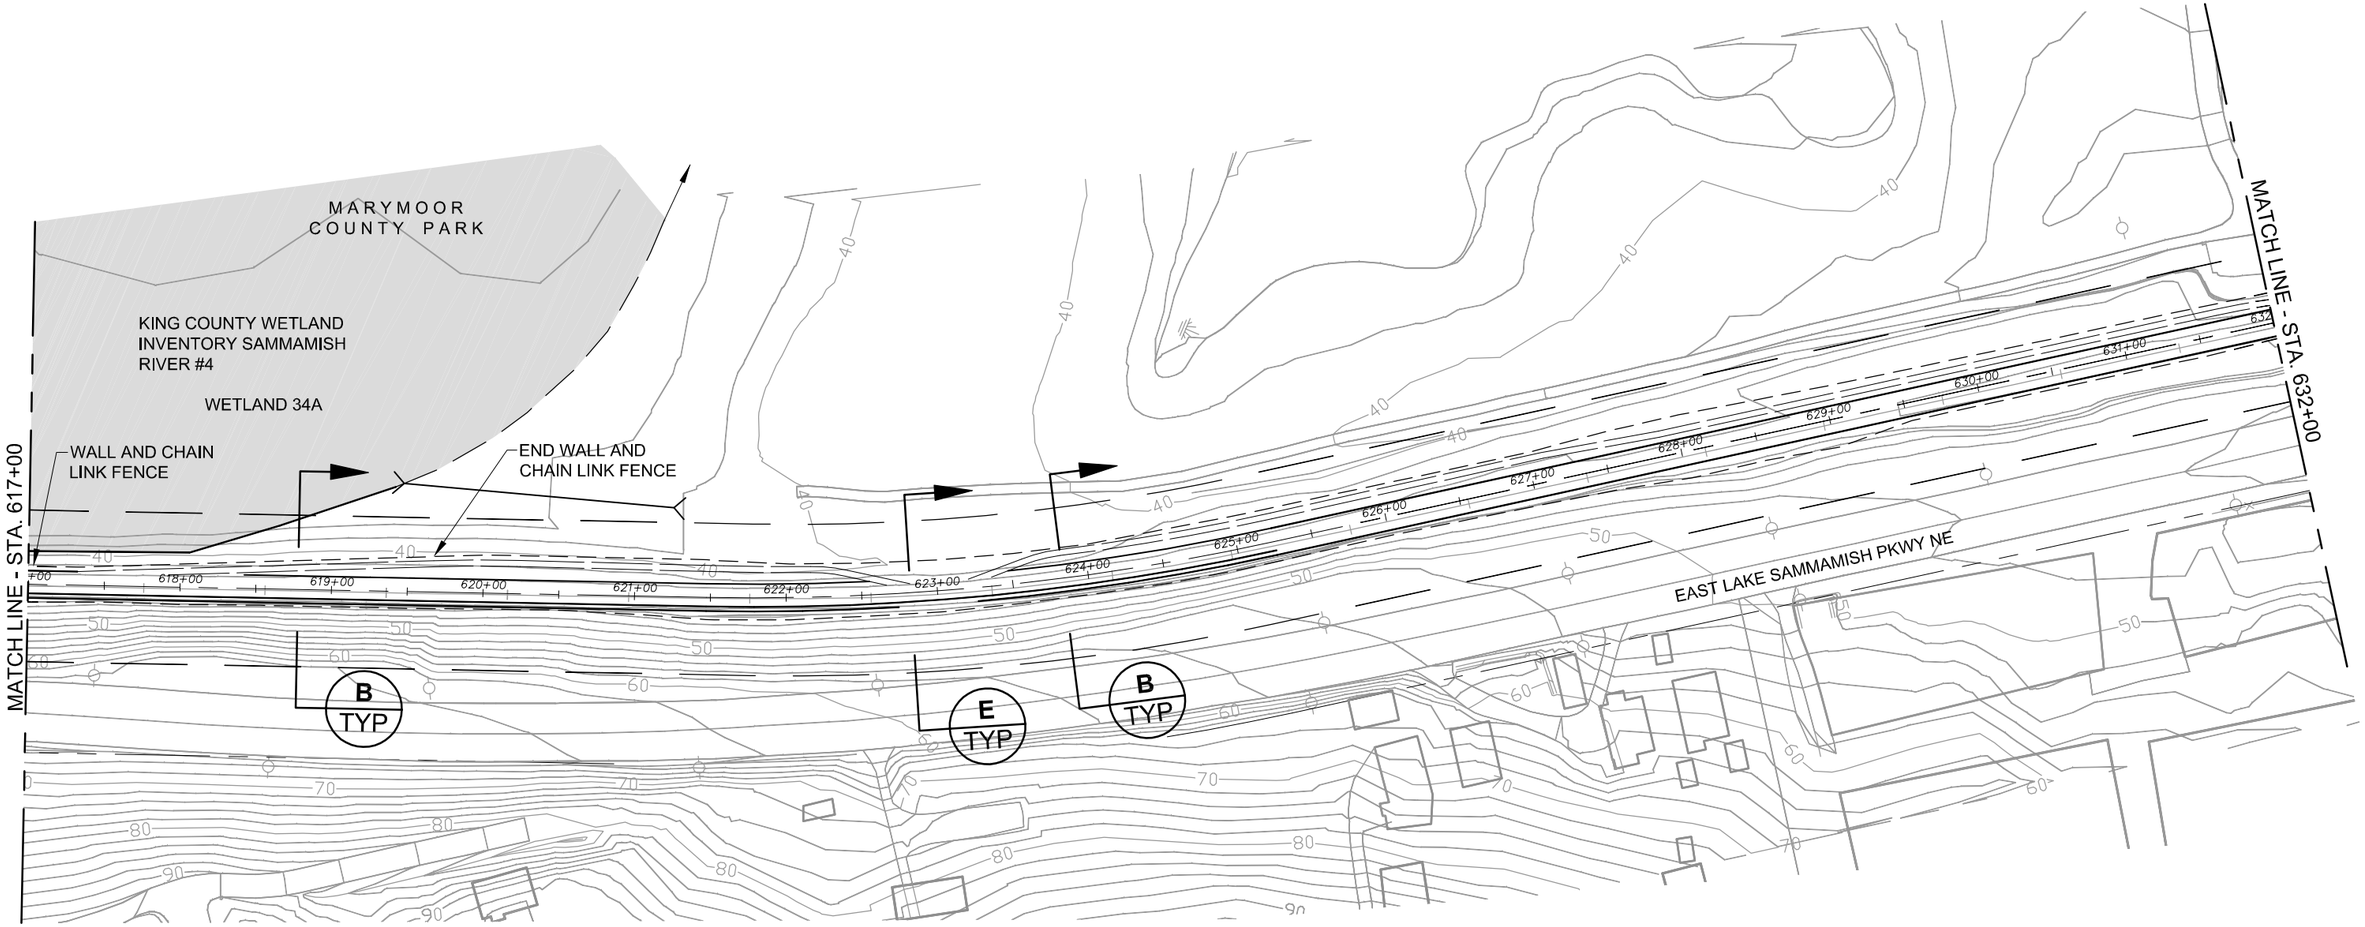

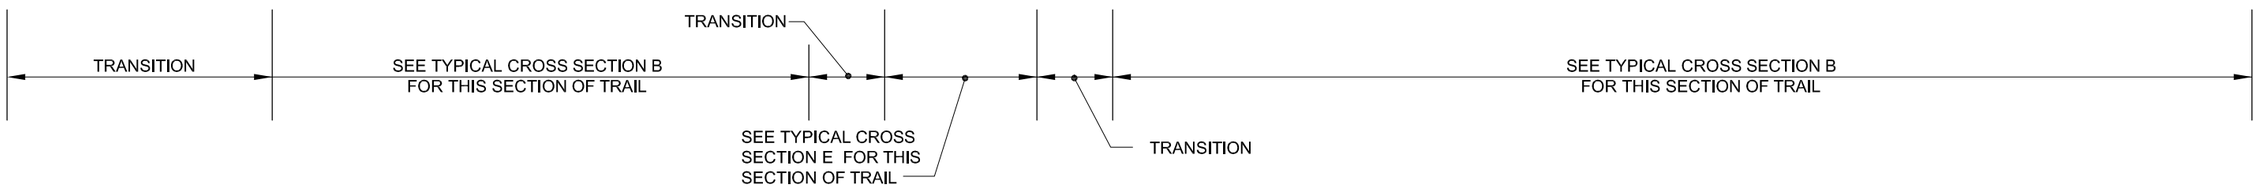

LEGEND

- Wetland
- Ditch
- Stream
- Existing Trail Corridor ROW
- Existing Road ROW
- Proposed Trail Centerline
- Proposed Edge of Trail
- Proposed Cut/Fill Limits
- Soft Surface Pedestrian and Equestrian Trail
- Existing Culvert
- Railbed ℄
- A — Public Access Point
- P — Parking Location

NOTE
DRIVEWAY RECONFIGURATIONS MAY NOT BE LIMITED TO THOSE SHOWN.

FILE: K1521039P09T0902-F-COR-36
DATE: 09/11/06 3:36pm

0 50 100
SCALE IN FEET

N

DRAFT Alignment
DRAFT EIS
October 2006

Figure 36
Corridor Alternative
East Lake Sammamish Trail Master Plan

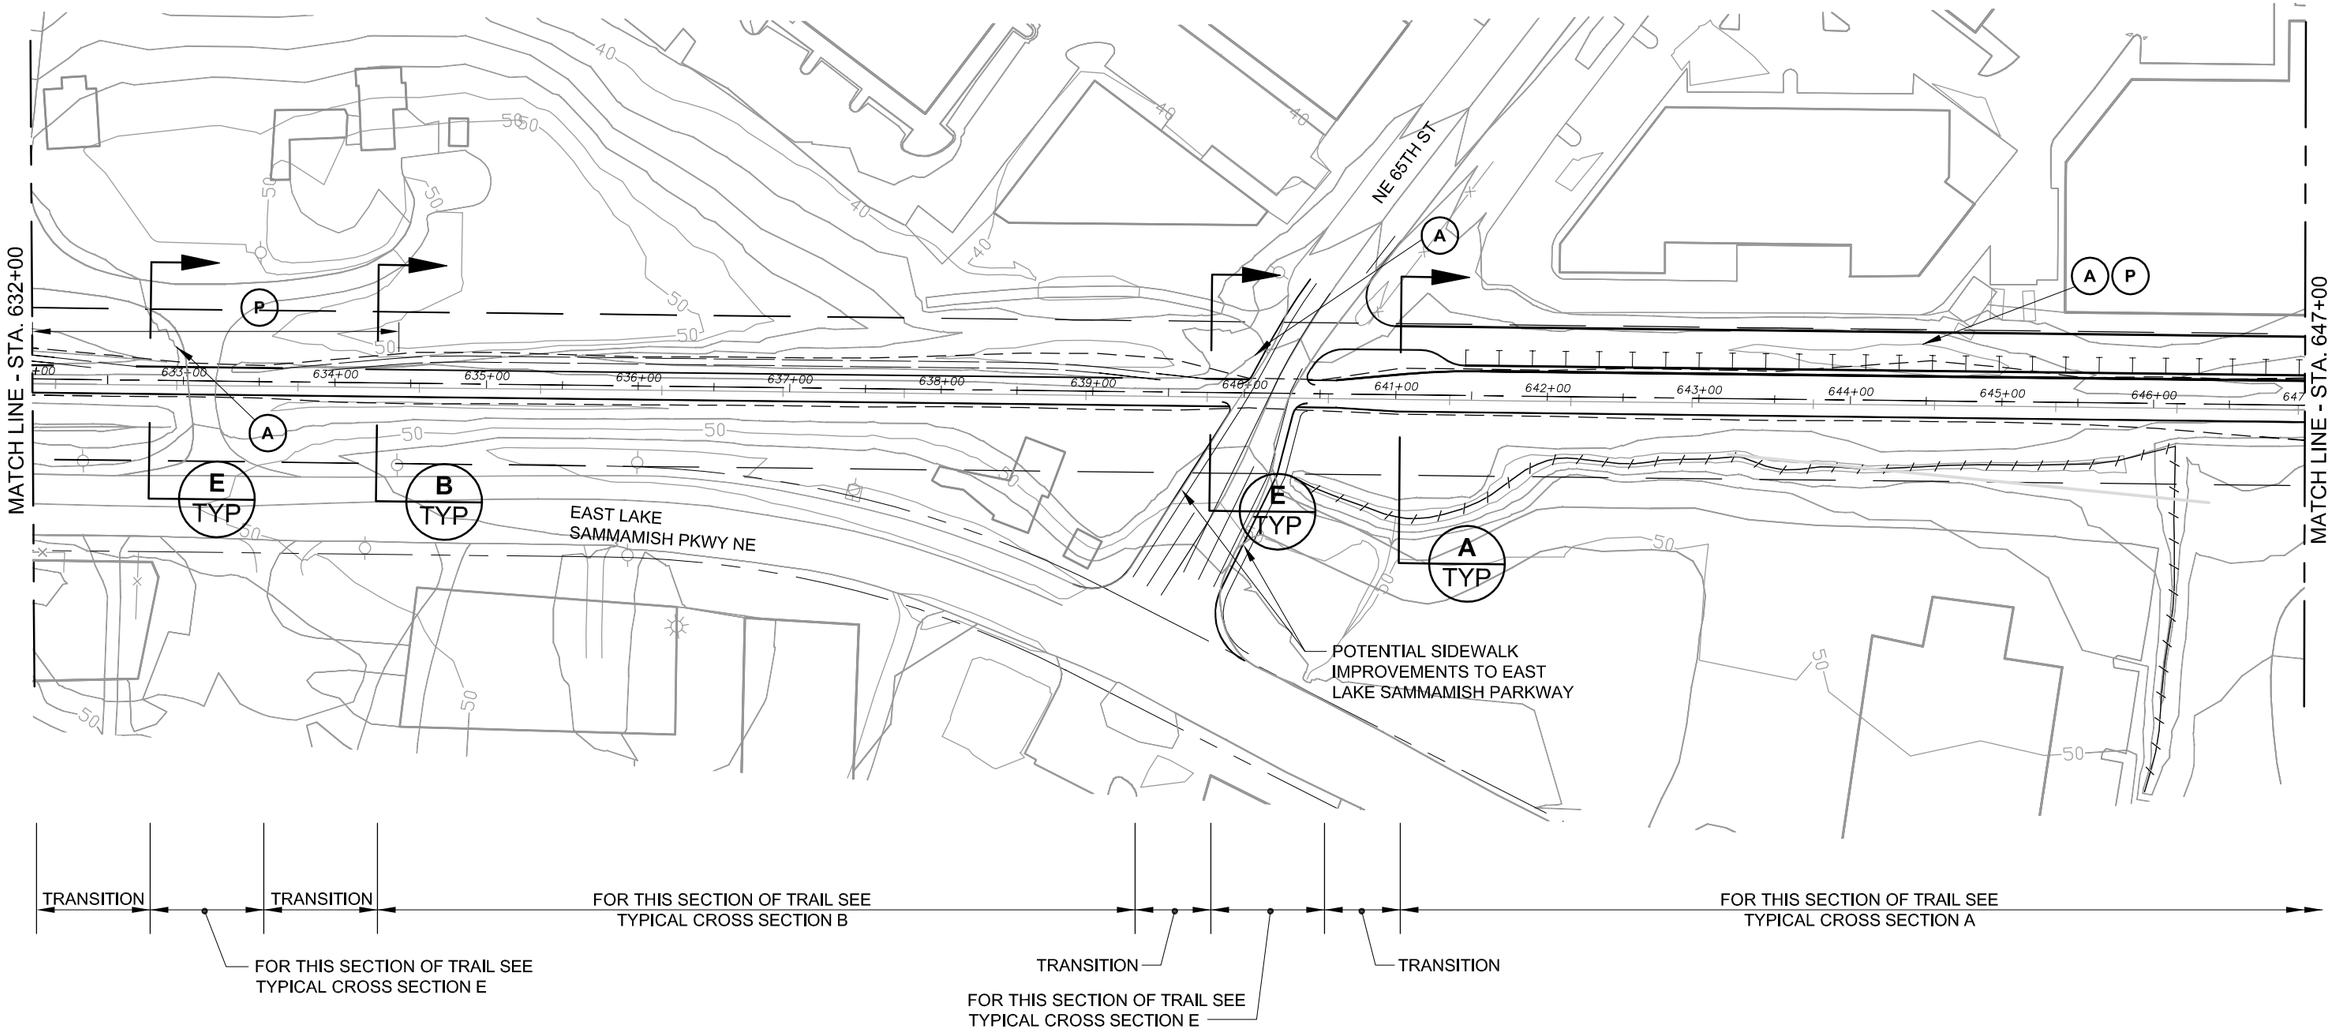

FILE: K1521039P09T0902-F-COR-37
DATE: 09/11/06 3:38pm

0 50 100
SCALE IN FEET

N

DRAFT Alignment
DRAFT EIS
October 2006

Figure 37
Corridor Alternative
East Lake Sammamish Trail Master Plan

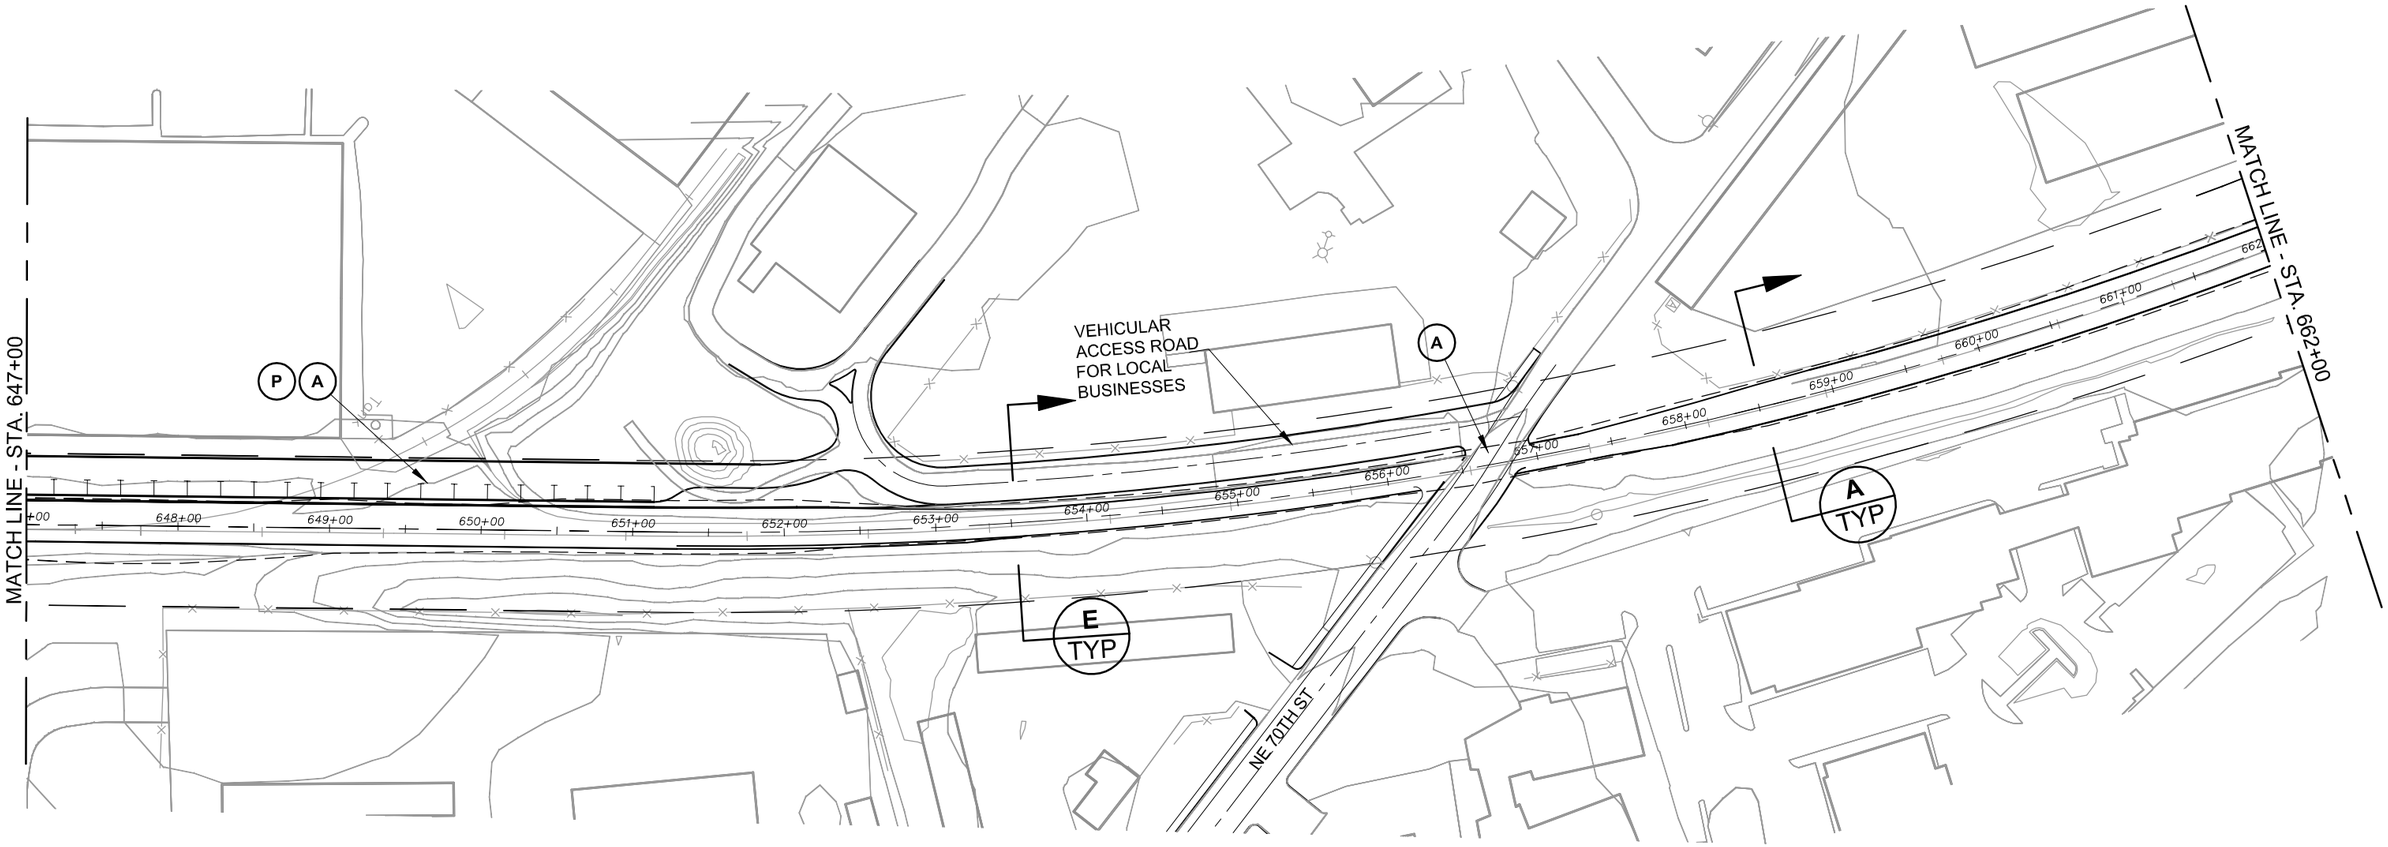

SEE TYPICAL CROSS SECTION A FOR THIS SECTION OF TRAIL | TRANSITION | SEE TYPICAL CROSS SECTION E FOR THIS SECTION OF TRAIL | TRANSITION | SEE TYPICAL CROSS SECTION A FOR THIS SECTION OF TRAIL

LEGEND

- Wetland
- Ditch
- Stream
- Existing Trail Corridor ROW
- Existing Road ROW
- Proposed Trail Centerline
- Proposed Edge of Trail
- Proposed Cut/Fill Limits
- Soft Surface Pedestrian and Equestrian Trail
- Existing Culvert
- Railbed ℄
- A — Public Access Point
- P — Parking Location

NOTE
DRIVEWAY RECONFIGURATIONS MAY NOT BE LIMITED TO THOSE SHOWN.

FILE: K1521039P09T0902-F-COR-38
DATE: 09/11/06 3:38pm

0 50 100
SCALE IN FEET

N

DRAFT Alignment
DRAFT EIS
October 2006

Figure 38
Corridor Alternative
East Lake Sammamish Trail Master Plan

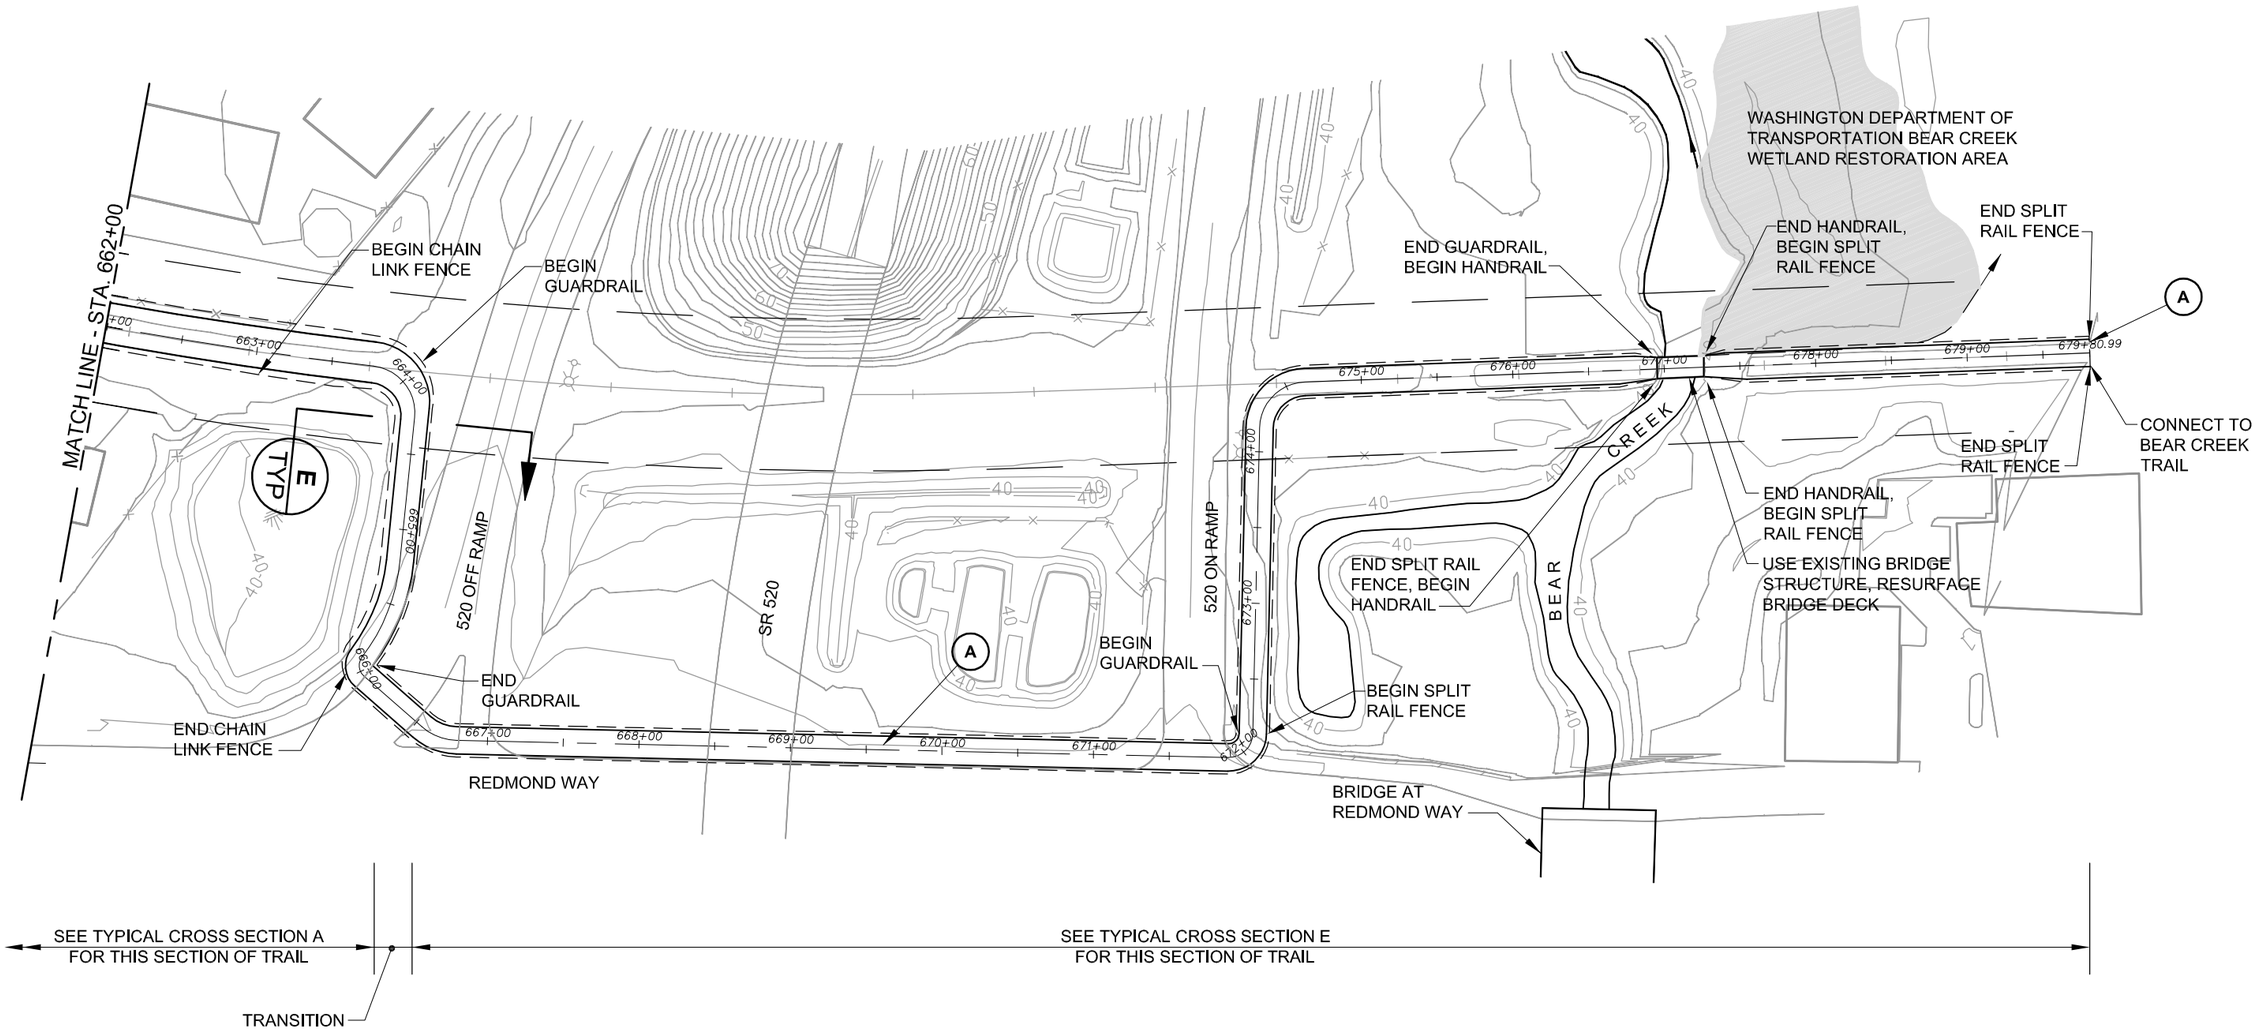

SEE TYPICAL CROSS SECTION A FOR THIS SECTION OF TRAIL

TRANSITION

SEE TYPICAL CROSS SECTION E FOR THIS SECTION OF TRAIL

LEGEND

- Wetland
- Ditch
- Stream
- Existing Trail Corridor ROW
- Existing Road ROW
- Proposed Trail Centerline
- Proposed Edge of Trail
- Proposed Cut/Fill Limits
- Soft Surface Pedestrian and Equestrian Trail
- Existing Culvert
- Railbed ℄
- (A) Public Access Point
- (P) Parking Location

NOTE
DRIVEWAY RECONFIGURATIONS MAY NOT BE LIMITED TO THOSE SHOWN.

FILE: K1521039P09T0902-F-COR-39
DATE: 09/11/06 3:37pm

0 50 100
SCALE IN FEET

N

DRAFT Alignment
DRAFT EIS
October 2006

Figure 39
Corridor Alternative
East Lake Sammamish Trail Master Plan

East Alternatives Plan Sheets

NOTE: Sheets 1 through 7 and 33 through 39 are the same as the Corridor Alternative and are not repeated in this section

NOTE: SOUTH OF LAUGHING JACOBS CREEK, THE EAST ALTERNATIVE IS THE SAME AS THE CORRIDOR ALTERNATIVE.

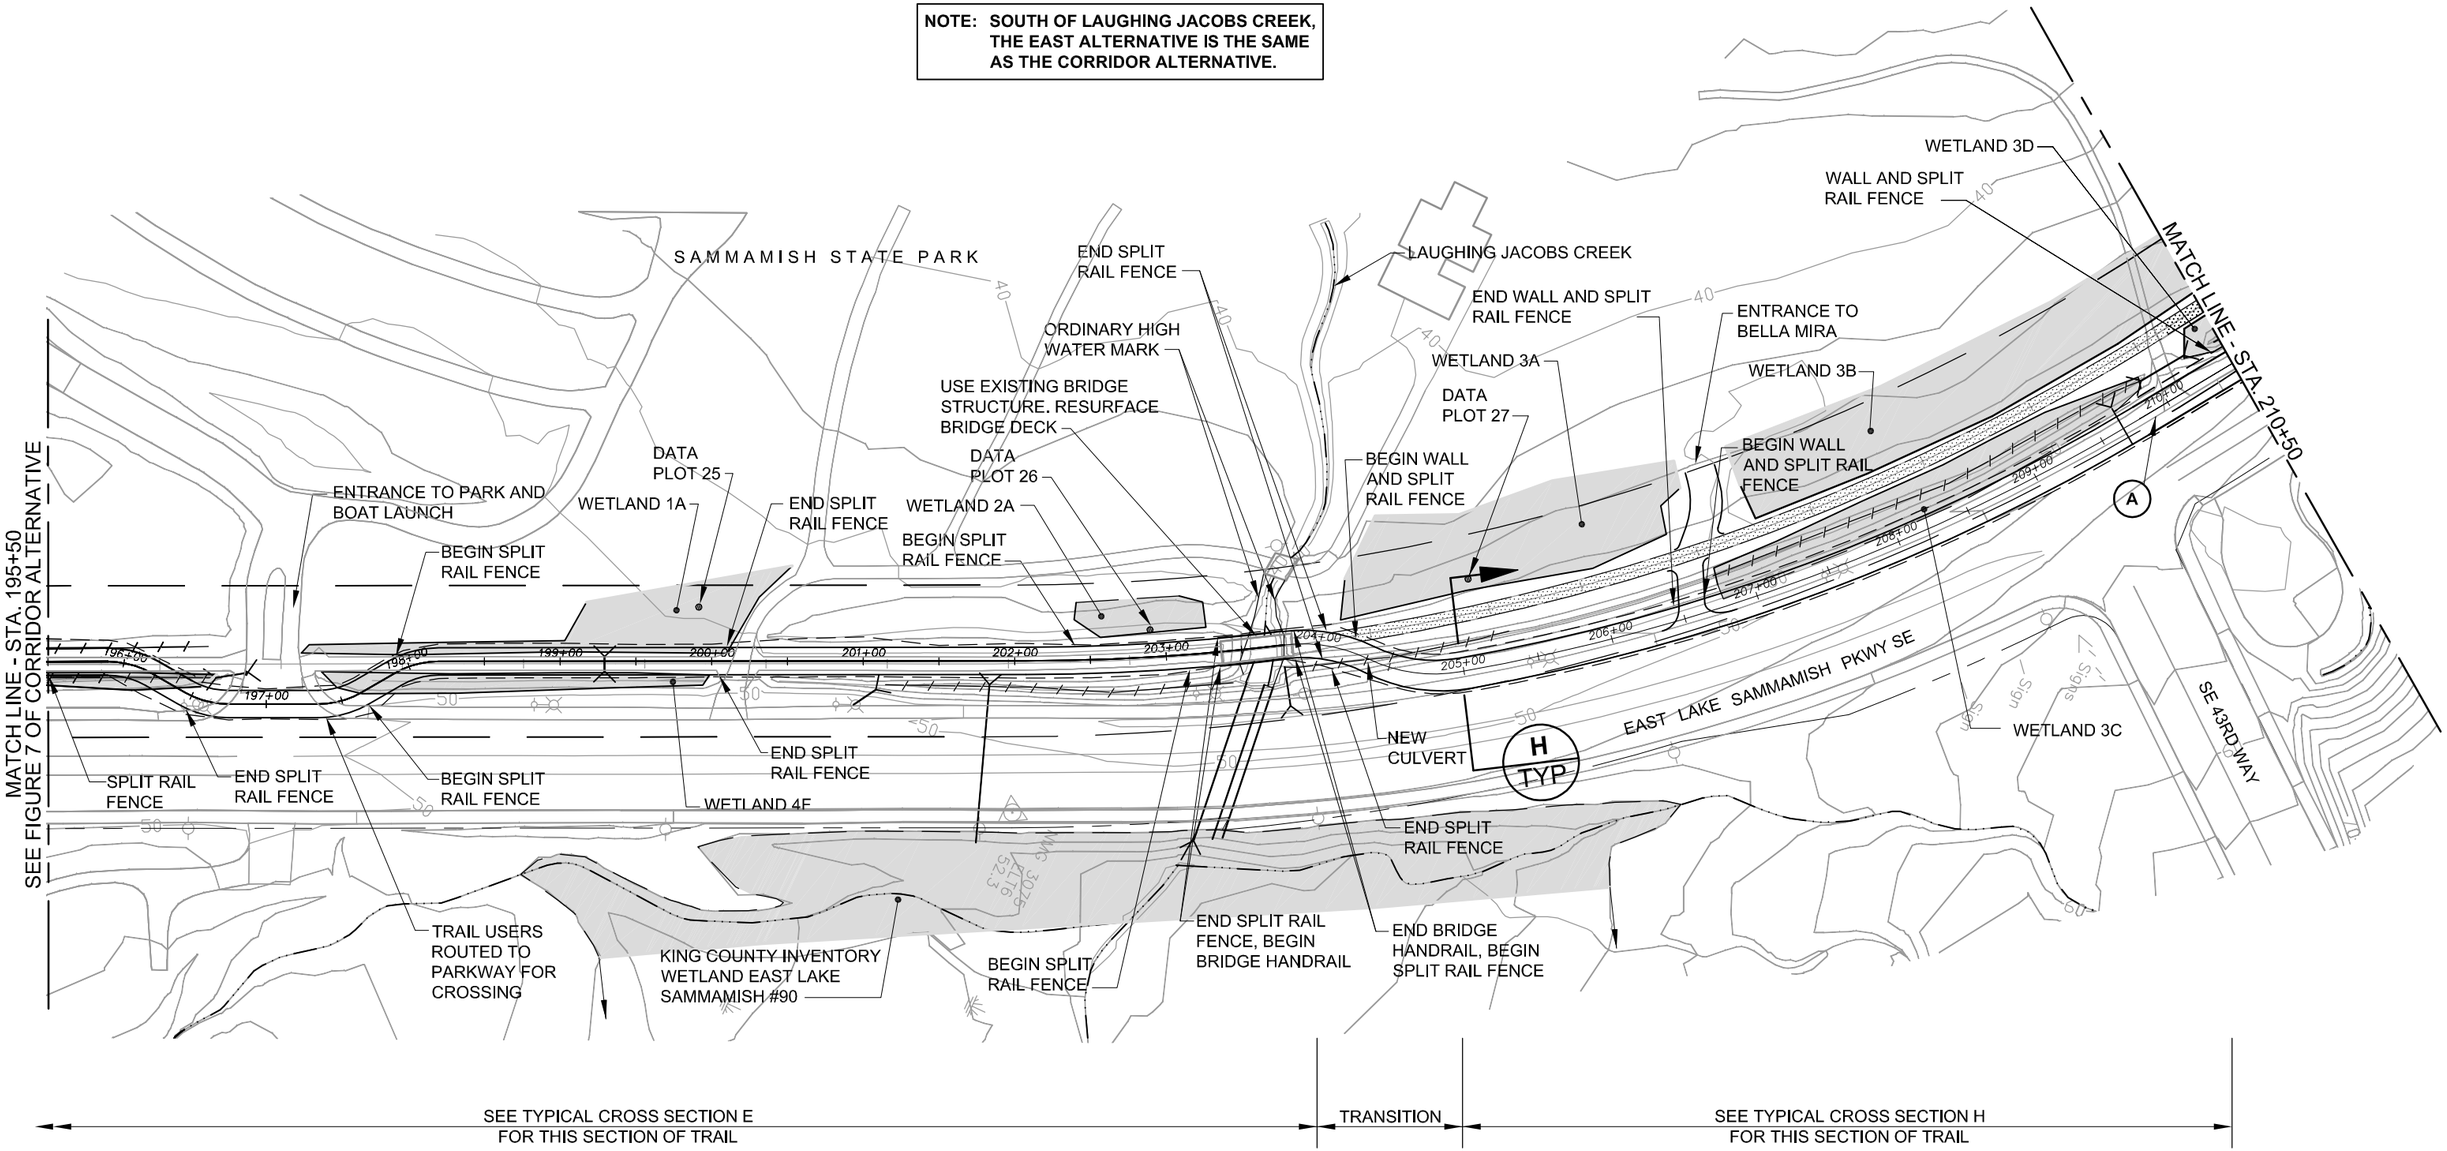

LEGEND

- Wetland
- Ditch
- Stream
- Existing Trail Corridor ROW
- Existing Road ROW
- Proposed Trail Centerline
- Proposed Edge of Trail
- Proposed Cut/Fill Limits
- Soft Surface Pedestrian and Equestrian Trail (Closed for East B Alternative)
- Existing Culvert
- Railbed ℄
- (A) Public Access Point
- (P) Parking Location

NOTE
DRIVEWAY RECONFIGURATIONS MAY NOT BE LIMITED TO THOSE SHOWN.

FILE: K1521039P09T0902-F-EA-08A
DATE: 09/11/06 3:57pm

0 50 100
SCALE IN FEET

N

DRAFT Alignment
DRAFT EIS
October 2006

Figure 8A
East A Alternative
East Lake Sammamish Trail Master Plan

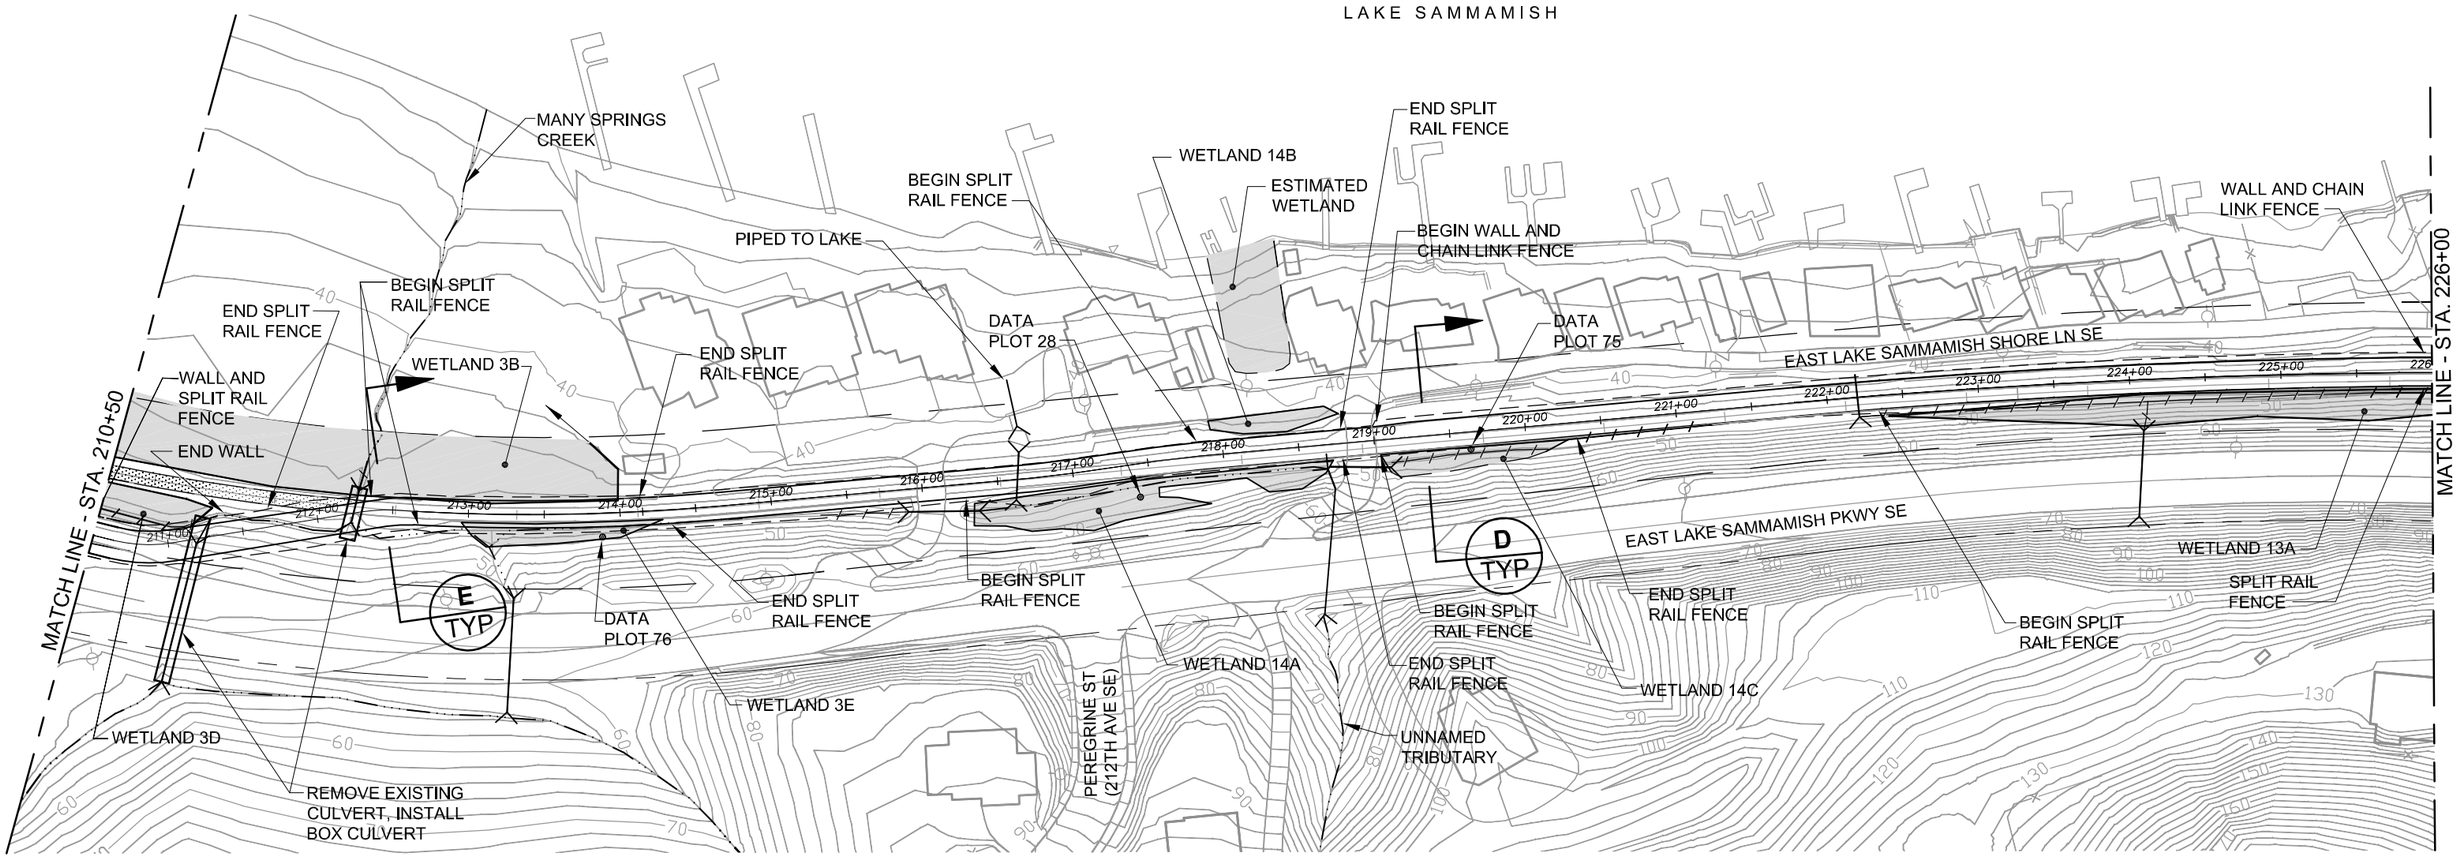

LEGEND

- Wetland
- Ditch
- Stream
- Existing Trail Corridor ROW
- Existing Road ROW
- Proposed Trail Centerline
- Proposed Edge of Trail
- Proposed Cut/Fill Limits
- Soft Surface Pedestrian and Equestrian Trail (Closed for East B Alternative)
- Existing Culvert
- Railbed ℄
- (A) Public Access Point
- (P) Parking Location

NOTE
DRIVEWAY RECONFIGURATIONS MAY NOT BE LIMITED TO THOSE SHOWN.

FILE: K1521039P09T0902-F-EA-09A
DATE: 09/11/06 4:01pm

0 50 100
SCALE IN FEET

N

DRAFT Alignment
DRAFT EIS
October 2006

Figure 9A
East A Alternative
East Lake Sammamish Trail Master Plan

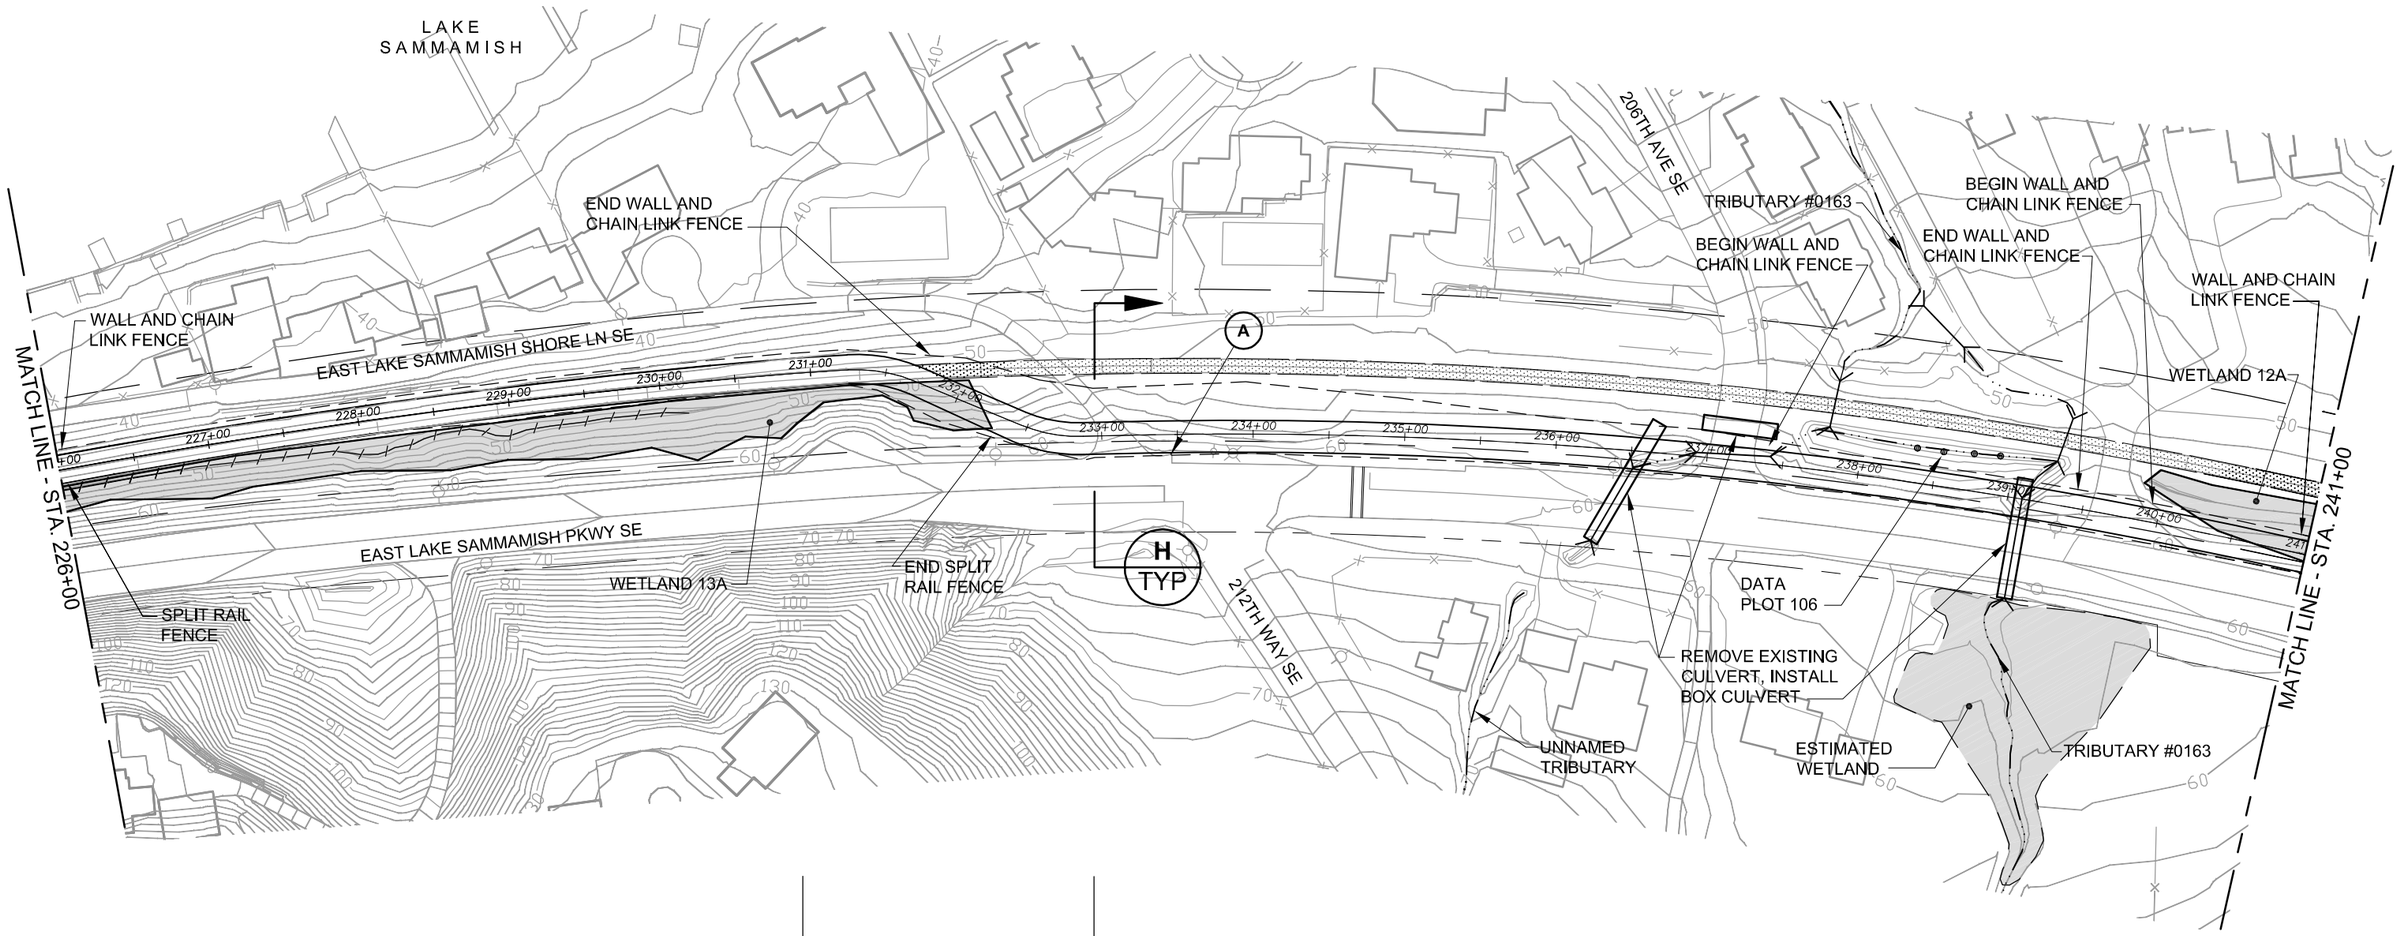

LEGEND

- Wetland
- Ditch
- Stream
- Existing Trail Corridor ROW
- Existing Road ROW
- Proposed Trail Centerline
- Proposed Edge of Trail
- Proposed Cut/Fill Limits
- Soft Surface Pedestrian and Equestrian Trail (Closed for East B Alternative)
- Existing Culvert
- Railbed ℄
- A — Public Access Point
- P — Parking Location

NOTE
DRIVEWAY RECONFIGURATIONS MAY NOT BE LIMITED TO THOSE SHOWN.

FILE: K1521039P09T0902-F-EA-10A
DATE: 09/11/06 4:00pm

0 50 100
SCALE IN FEET

N

DRAFT Alignment
DRAFT EIS
October 2006

Figure 10A
East A Alternative
East Lake Sammamish Trail Master Plan

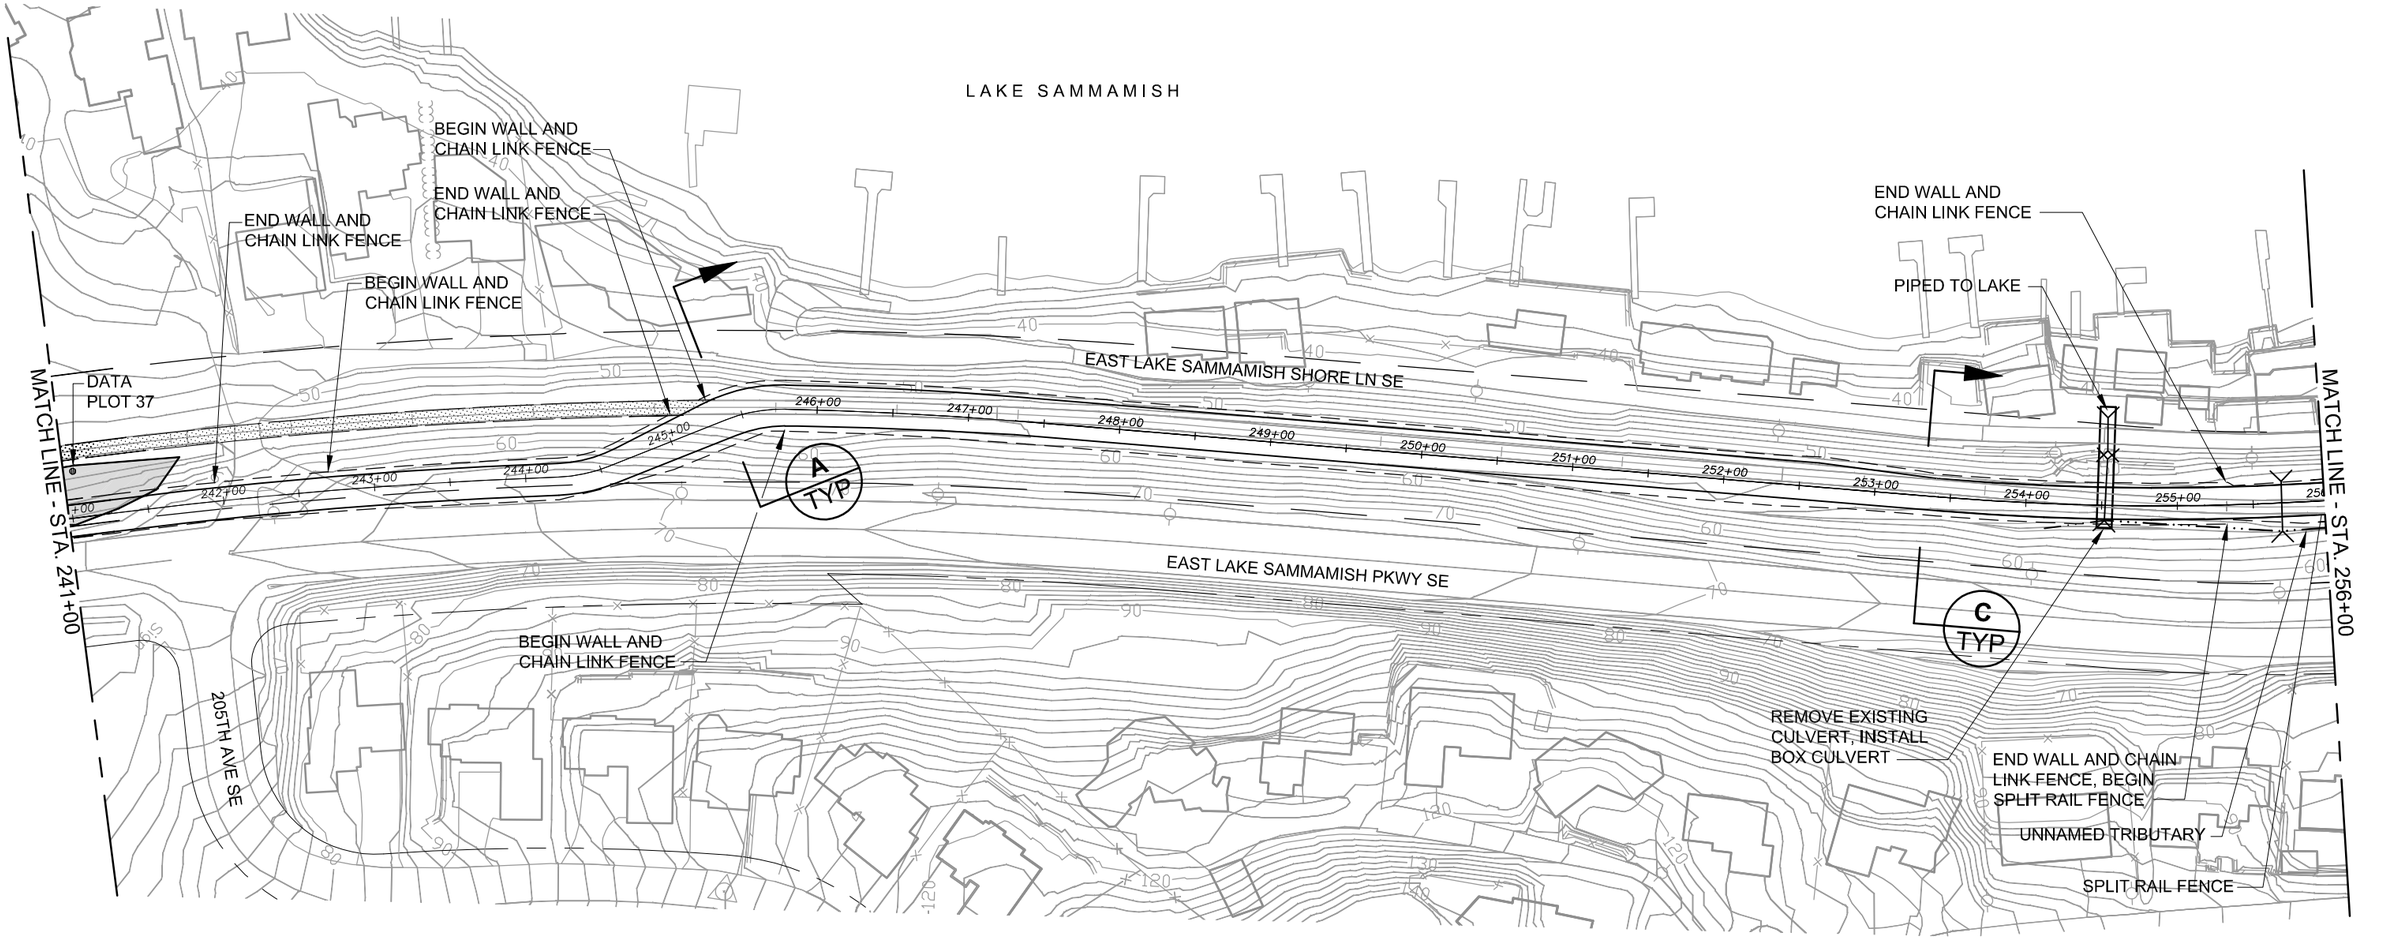

LEGEND

- Wetland
- Ditch
- Stream
- Existing Trail Corridor ROW
- Existing Road ROW
- Proposed Trail Centerline
- Proposed Edge of Trail
- Proposed Cut/Fill Limits
- Soft Surface Pedestrian and Equestrian Trail (Closed for East B Alternative)
- Existing Culvert
- Railbed ℄
- (A) Public Access Point
- (P) Parking Location

NOTE
DRIVEWAY RECONFIGURATIONS MAY NOT BE LIMITED TO THOSE SHOWN.

FILE: K1521039P09T0902-F-EA-11A
DATE: 09/11/06 4:03pm

0 50 100
SCALE IN FEET

N

DRAFT Alignment
DRAFT EIS
October 2006

Figure 11A
East A Alternative
East Lake Sammamish Trail Master Plan

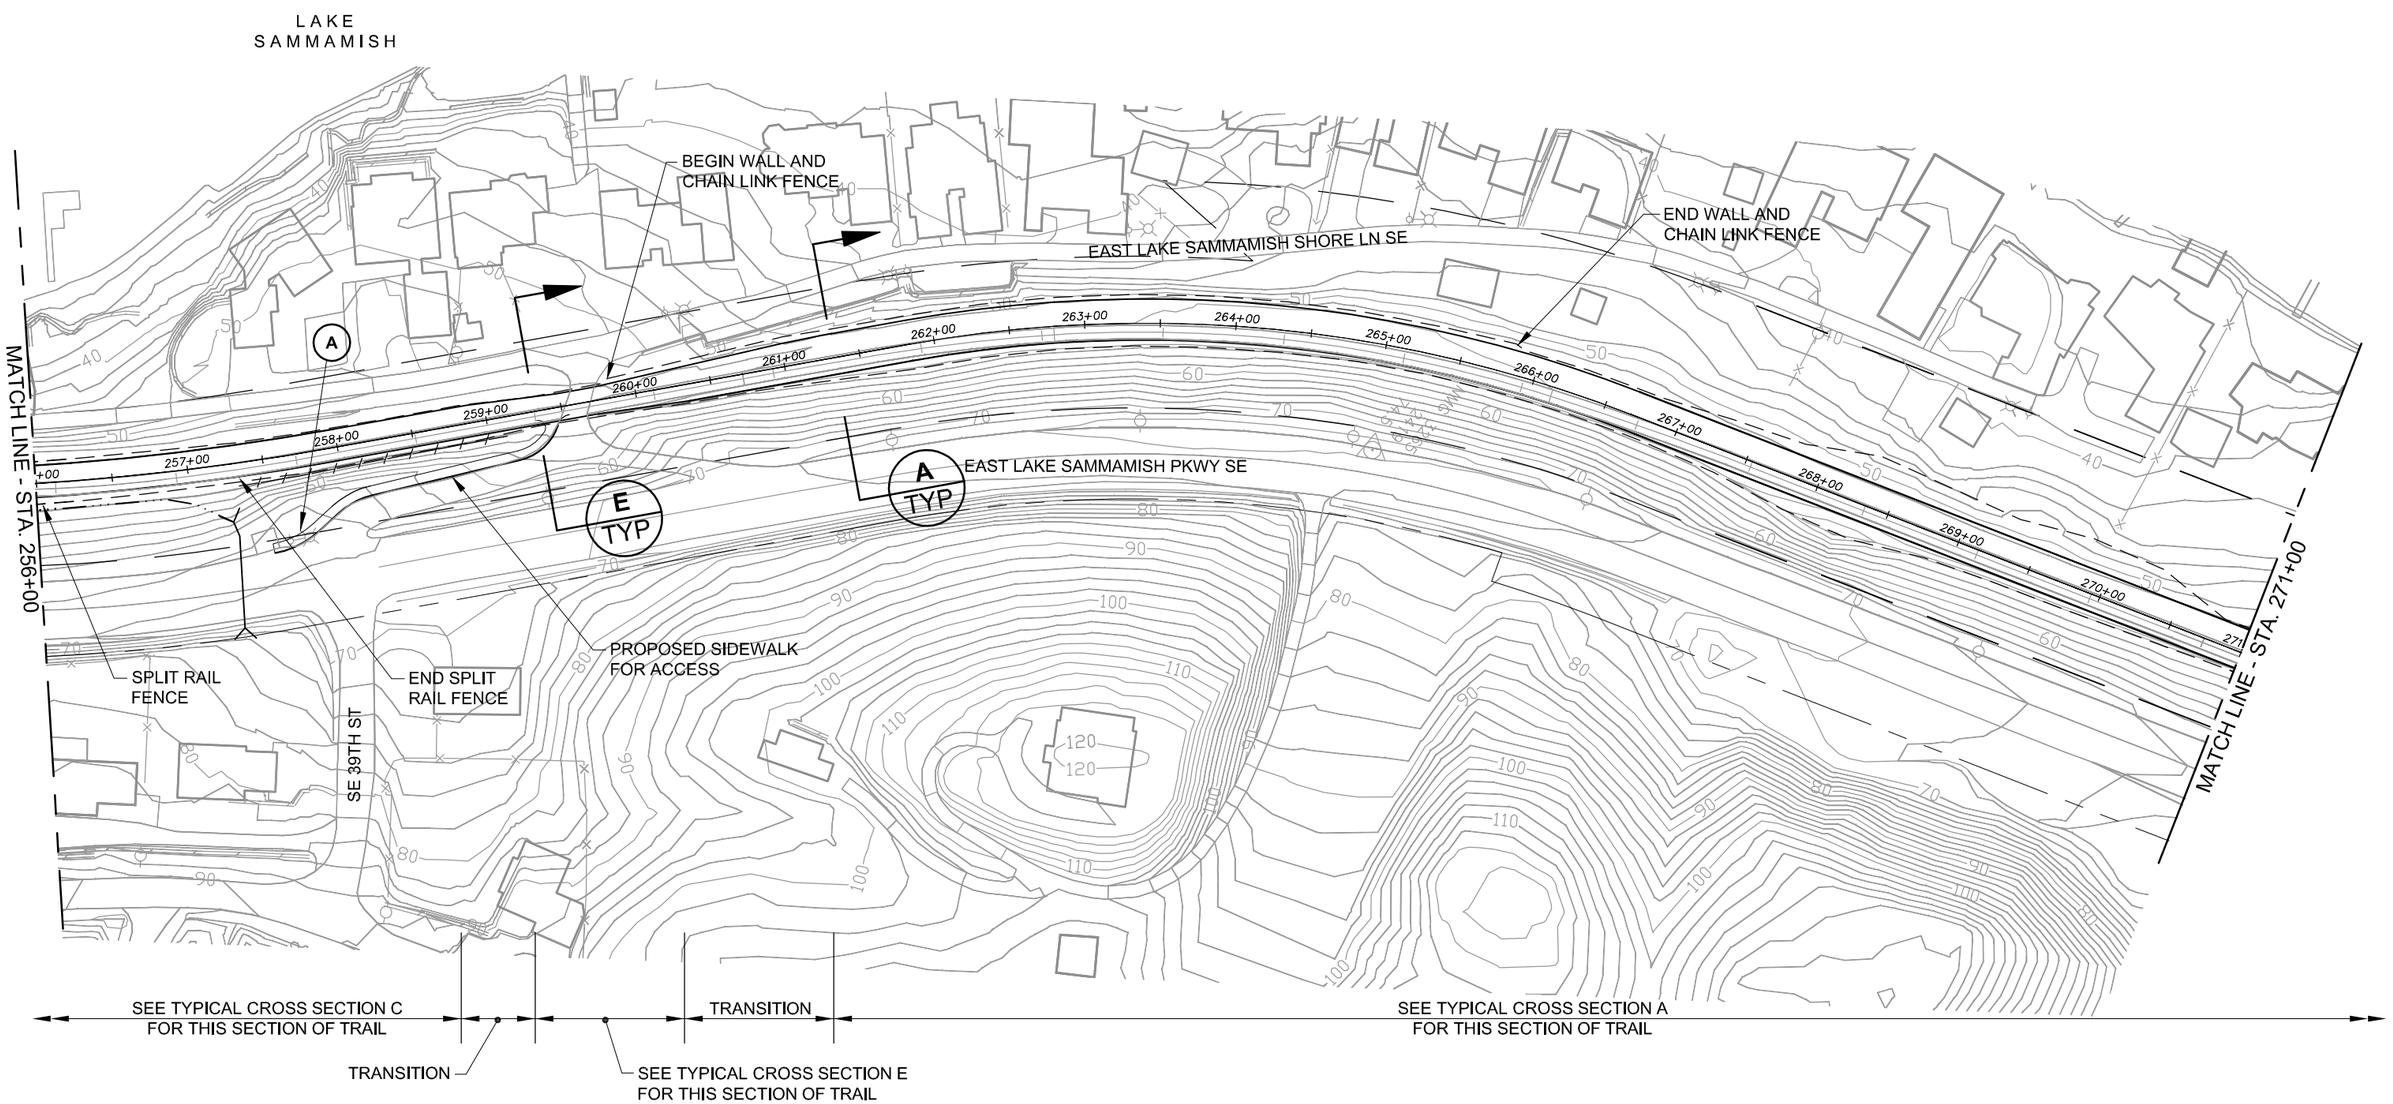

LEGEND

- Wetland
- Ditch
- Stream
- Existing Trail Corridor ROW
- Existing Road ROW
- Proposed Trail Centerline
- Proposed Edge of Trail
- Proposed Cut/Fill Limits
- Soft Surface Pedestrian and Equestrian Trail (Closed for East B Alternative)
- Existing Culvert
- Railbed ℄
- (A) Public Access Point
- (P) Parking Location

NOTE
DRIVEWAY RECONFIGURATIONS MAY NOT BE LIMITED TO THOSE SHOWN.

FILE: K1521039P09T0902-F-EA-12A
DATE: 09/11/06 4:03pm

0 50 100
SCALE IN FEET

N

DRAFT Alignment
DRAFT EIS
October 2006

Figure 12A
East A Alternative
East Lake Sammamish Trail Master Plan

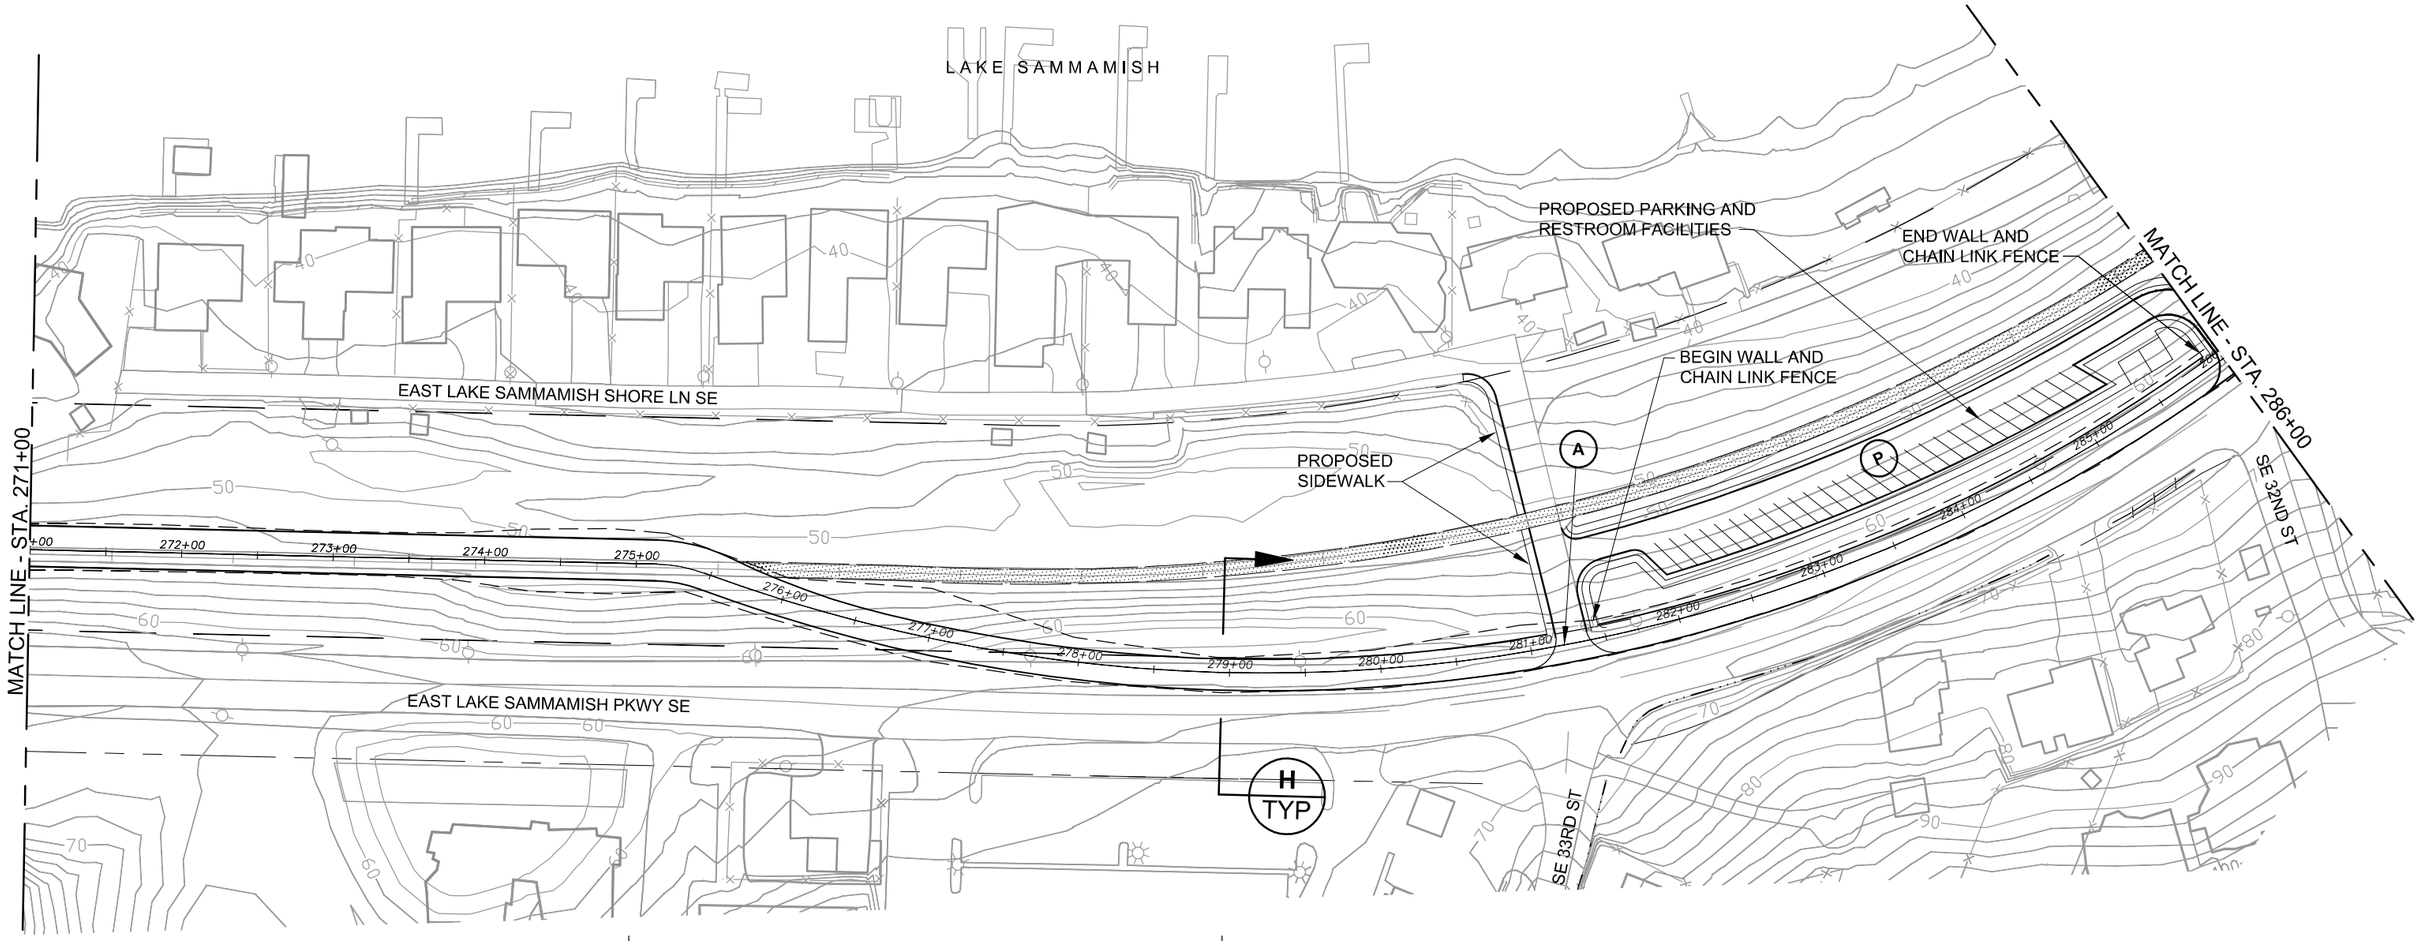

LEGEND

- Wetland
- Ditch
- Stream
- Existing Trail Corridor ROW
- Existing Road ROW
- Proposed Trail Centerline
- Proposed Edge of Trail
- Proposed Cut/Fill Limits
- Soft Surface Pedestrian and Equestrian Trail (Closed for East B Alternative)
- Existing Culvert
- Railbed ℄
- A — Public Access Point
- P — Parking Location

NOTE
DRIVEWAY RECONFIGURATIONS MAY NOT BE LIMITED TO THOSE SHOWN.

FILE: K1521039P09T0902-F-EA-13A
DATE: 09/11/06 4:07pm

0 50 100
SCALE IN FEET

N

DRAFT Alignment
DRAFT EIS
October 2006

Figure 13A
East A Alternative
East Lake Sammamish Trail Master Plan

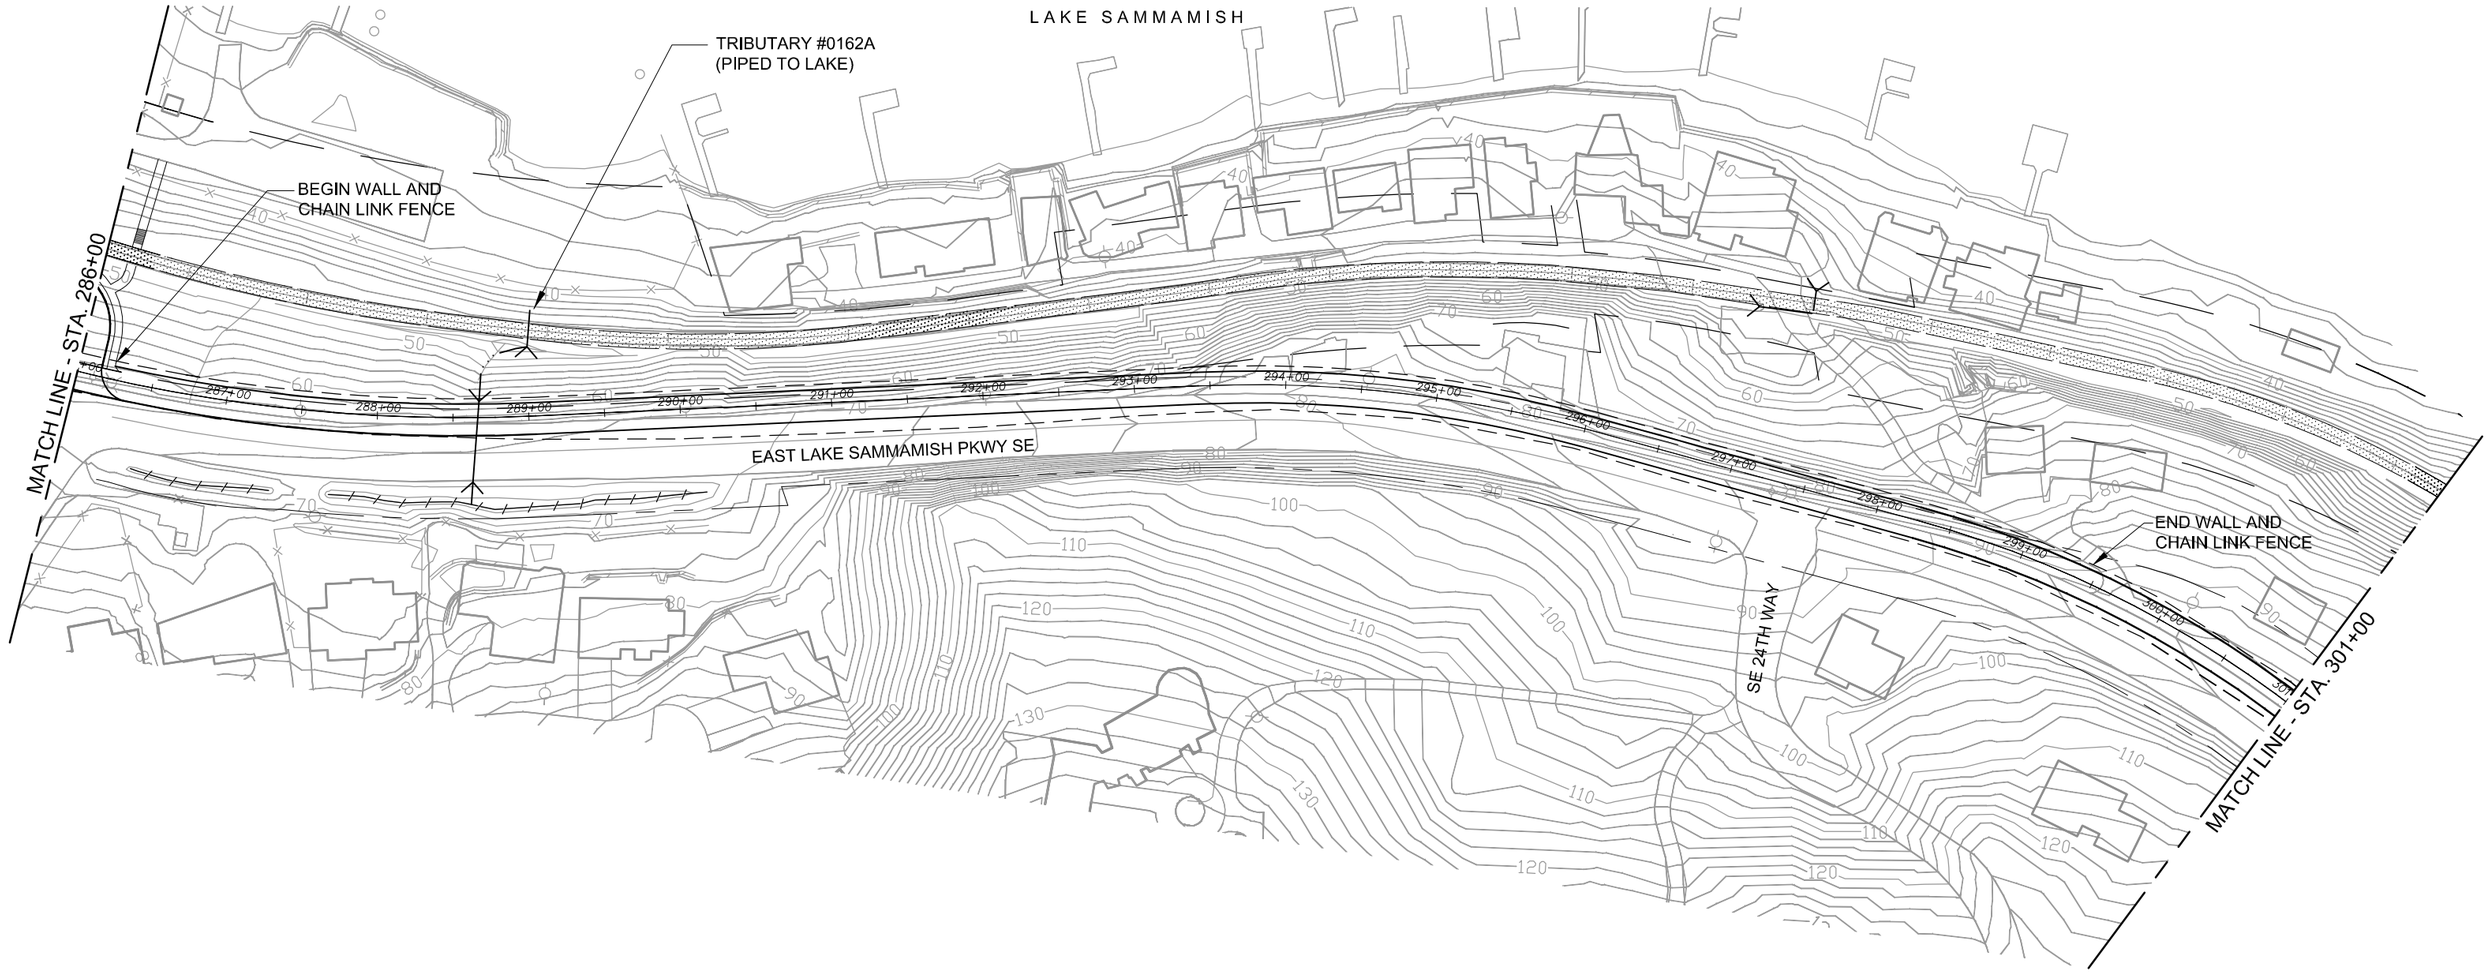

SEE TYPICAL CROSS SECTION H
FOR THIS SECTION OF TRAIL

LEGEND

- Wetland
- Ditch
- Stream
- Existing Trail Corridor ROW
- Existing Road ROW
- Proposed Trail Centerline
- Proposed Edge of Trail
- Proposed Cut/Fill Limits
- Soft Surface Pedestrian and Equestrian Trail (Closed for East B Alternative)
- Existing Culvert
- Railbed ℄
- (A) Public Access Point
- (P) Parking Location

NOTE
DRIVEWAY RECONFIGURATIONS MAY NOT BE LIMITED TO THOSE SHOWN.

FILE: K1521039P09T0902-F-EA-14A
DATE: 09/11/06 4:06pm

0 50 100
SCALE IN FEET

N

DRAFT Alignment
DRAFT EIS
October 2006

Figure 14A
East A Alternative
East Lake Sammamish Trail Master Plan

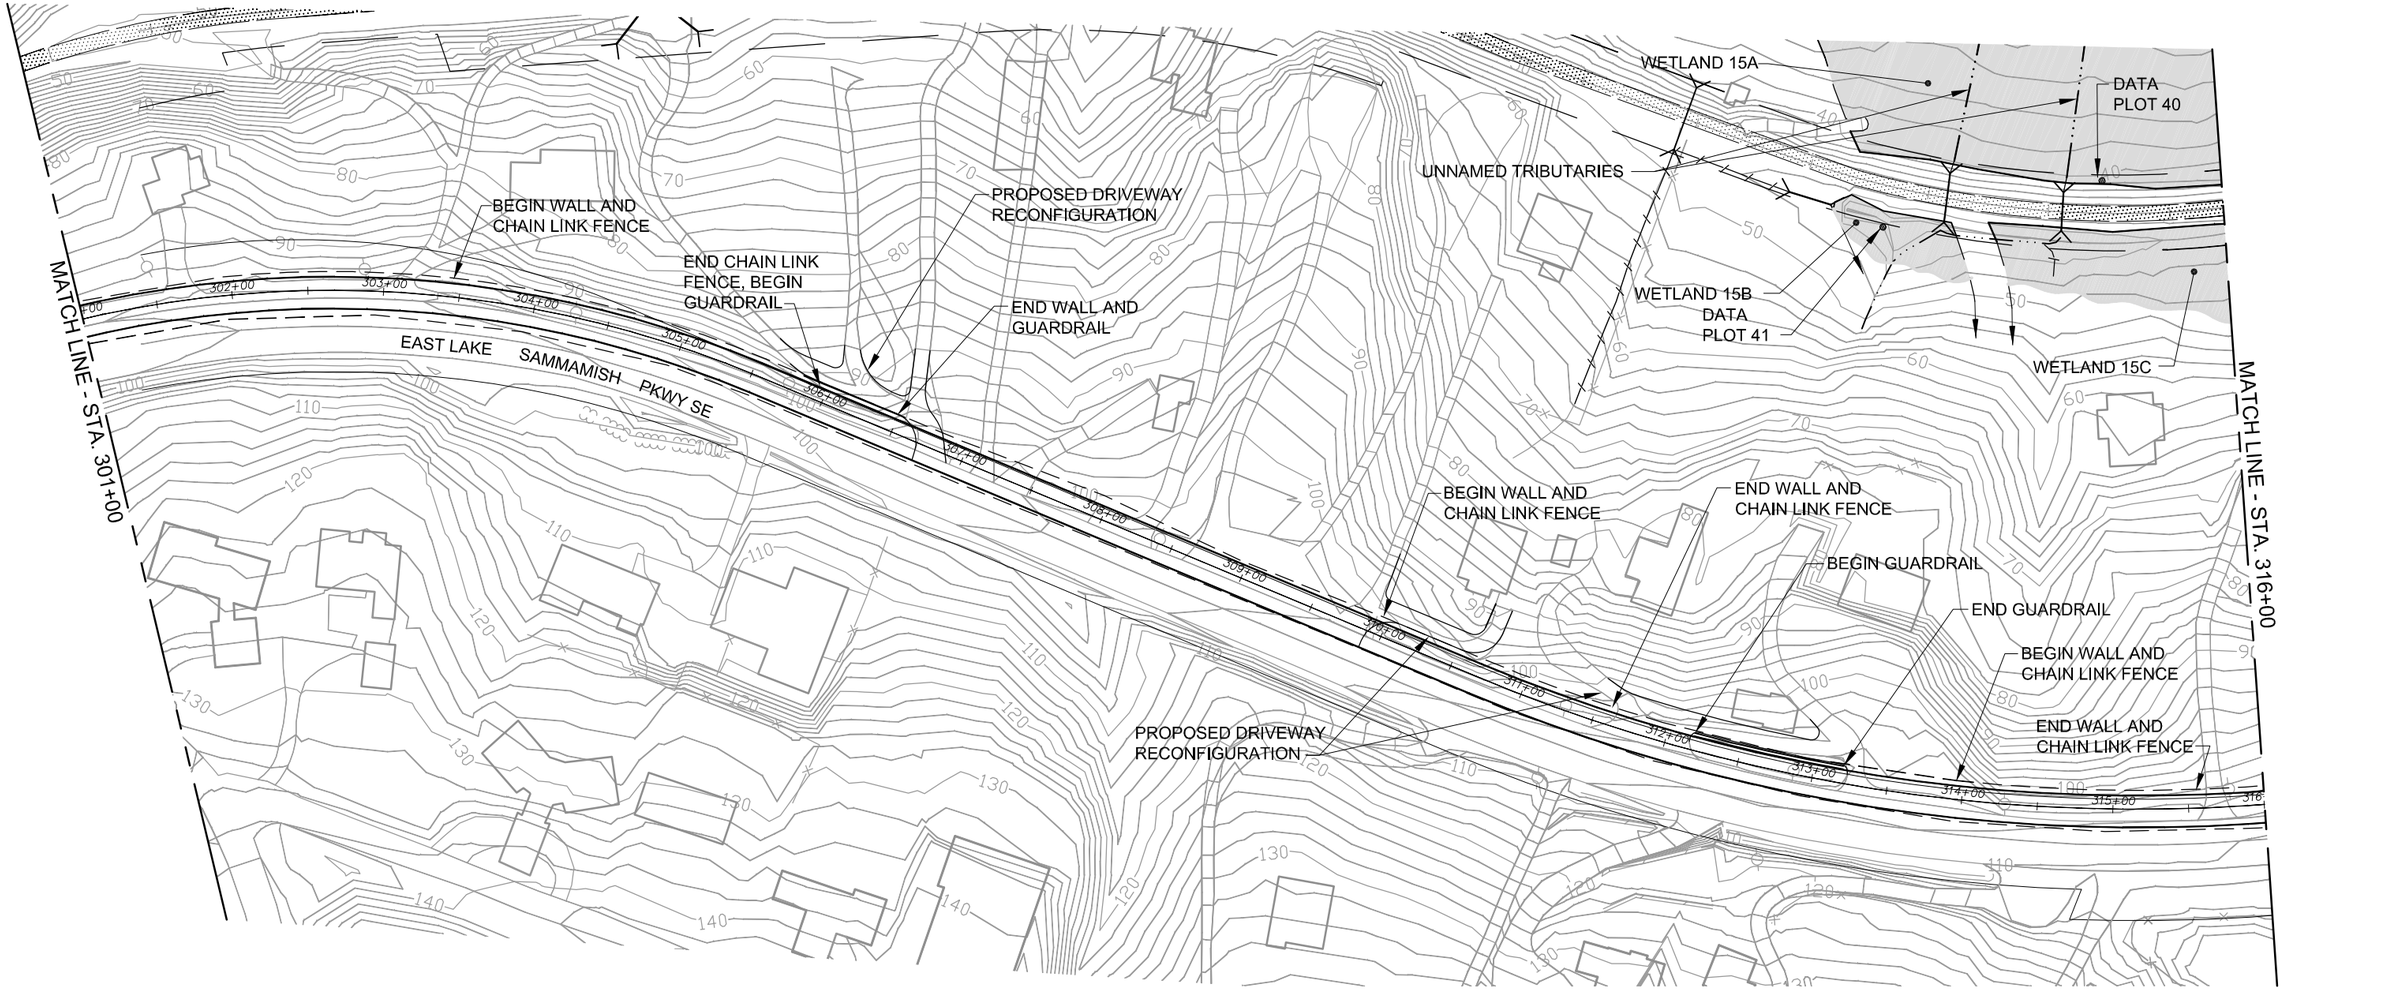

SEE TYPICAL CROSS SECTION H
FOR THIS SECTION OF TRAIL

LEGEND

- Wetland
- Ditch
- Stream
- Existing Trail Corridor ROW
- Existing Road ROW
- Proposed Trail Centerline
- Proposed Edge of Trail
- Proposed Cut/Fill Limits
- Soft Surface Pedestrian and Equestrian Trail (Closed for East B Alternative)
- Existing Culvert
- Railbed ℄
- (A) Public Access Point
- (P) Parking Location

NOTE
DRIVEWAY RECONFIGURATIONS MAY NOT BE LIMITED TO THOSE SHOWN.

FILE: K1521039P09T0902-F-EA-15A
DATE: 09/11/06 4:05pm

0 50 100
SCALE IN FEET

N

DRAFT Alignment
DRAFT EIS
October 2006

Figure 15A
East A Alternative
East Lake Sammamish Trail Master Plan

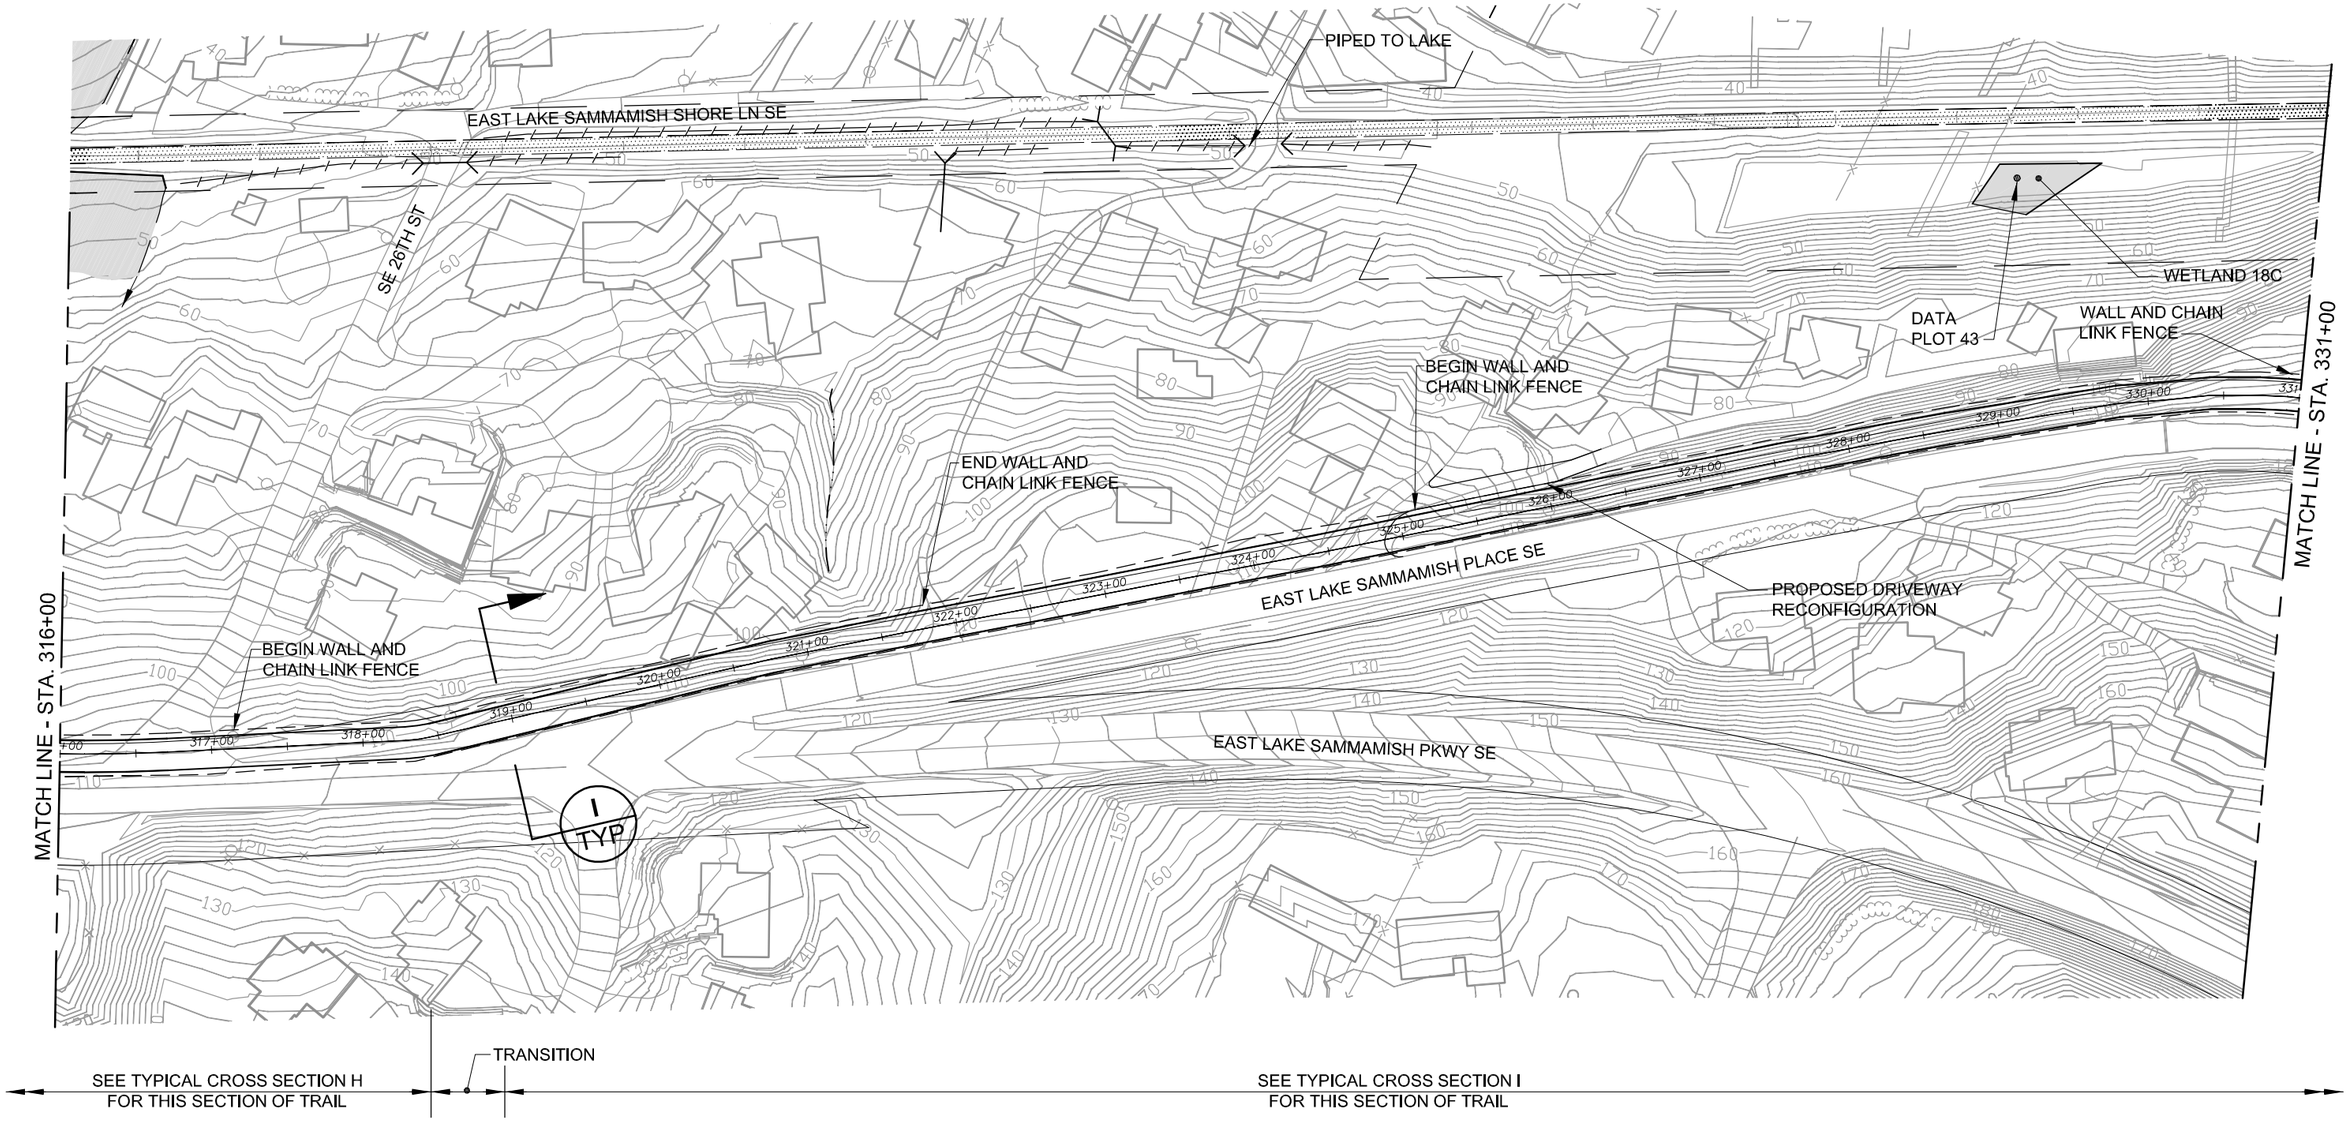

LEGEND

- Wetland
- Ditch
- Stream
- Existing Trail Corridor ROW
- Existing Road ROW
- Proposed Trail Centerline
- Proposed Edge of Trail
- Proposed Cut/Fill Limits
- Soft Surface Pedestrian and Equestrian Trail (Closed for East B Alternative)
- Existing Culvert
- Railbed ℄
- (A) Public Access Point
- (P) Parking Location

NOTE
DRIVEWAY RECONFIGURATIONS MAY NOT BE LIMITED TO THOSE SHOWN.

FILE: K1521039P09T0902-F-EA-16A
DATE: 09/11/06 4:09pm

0 50 100
SCALE IN FEET

N

DRAFT Alignment
DRAFT EIS
October 2006

Figure 16A
East A Alternative
East Lake Sammamish Trail Master Plan

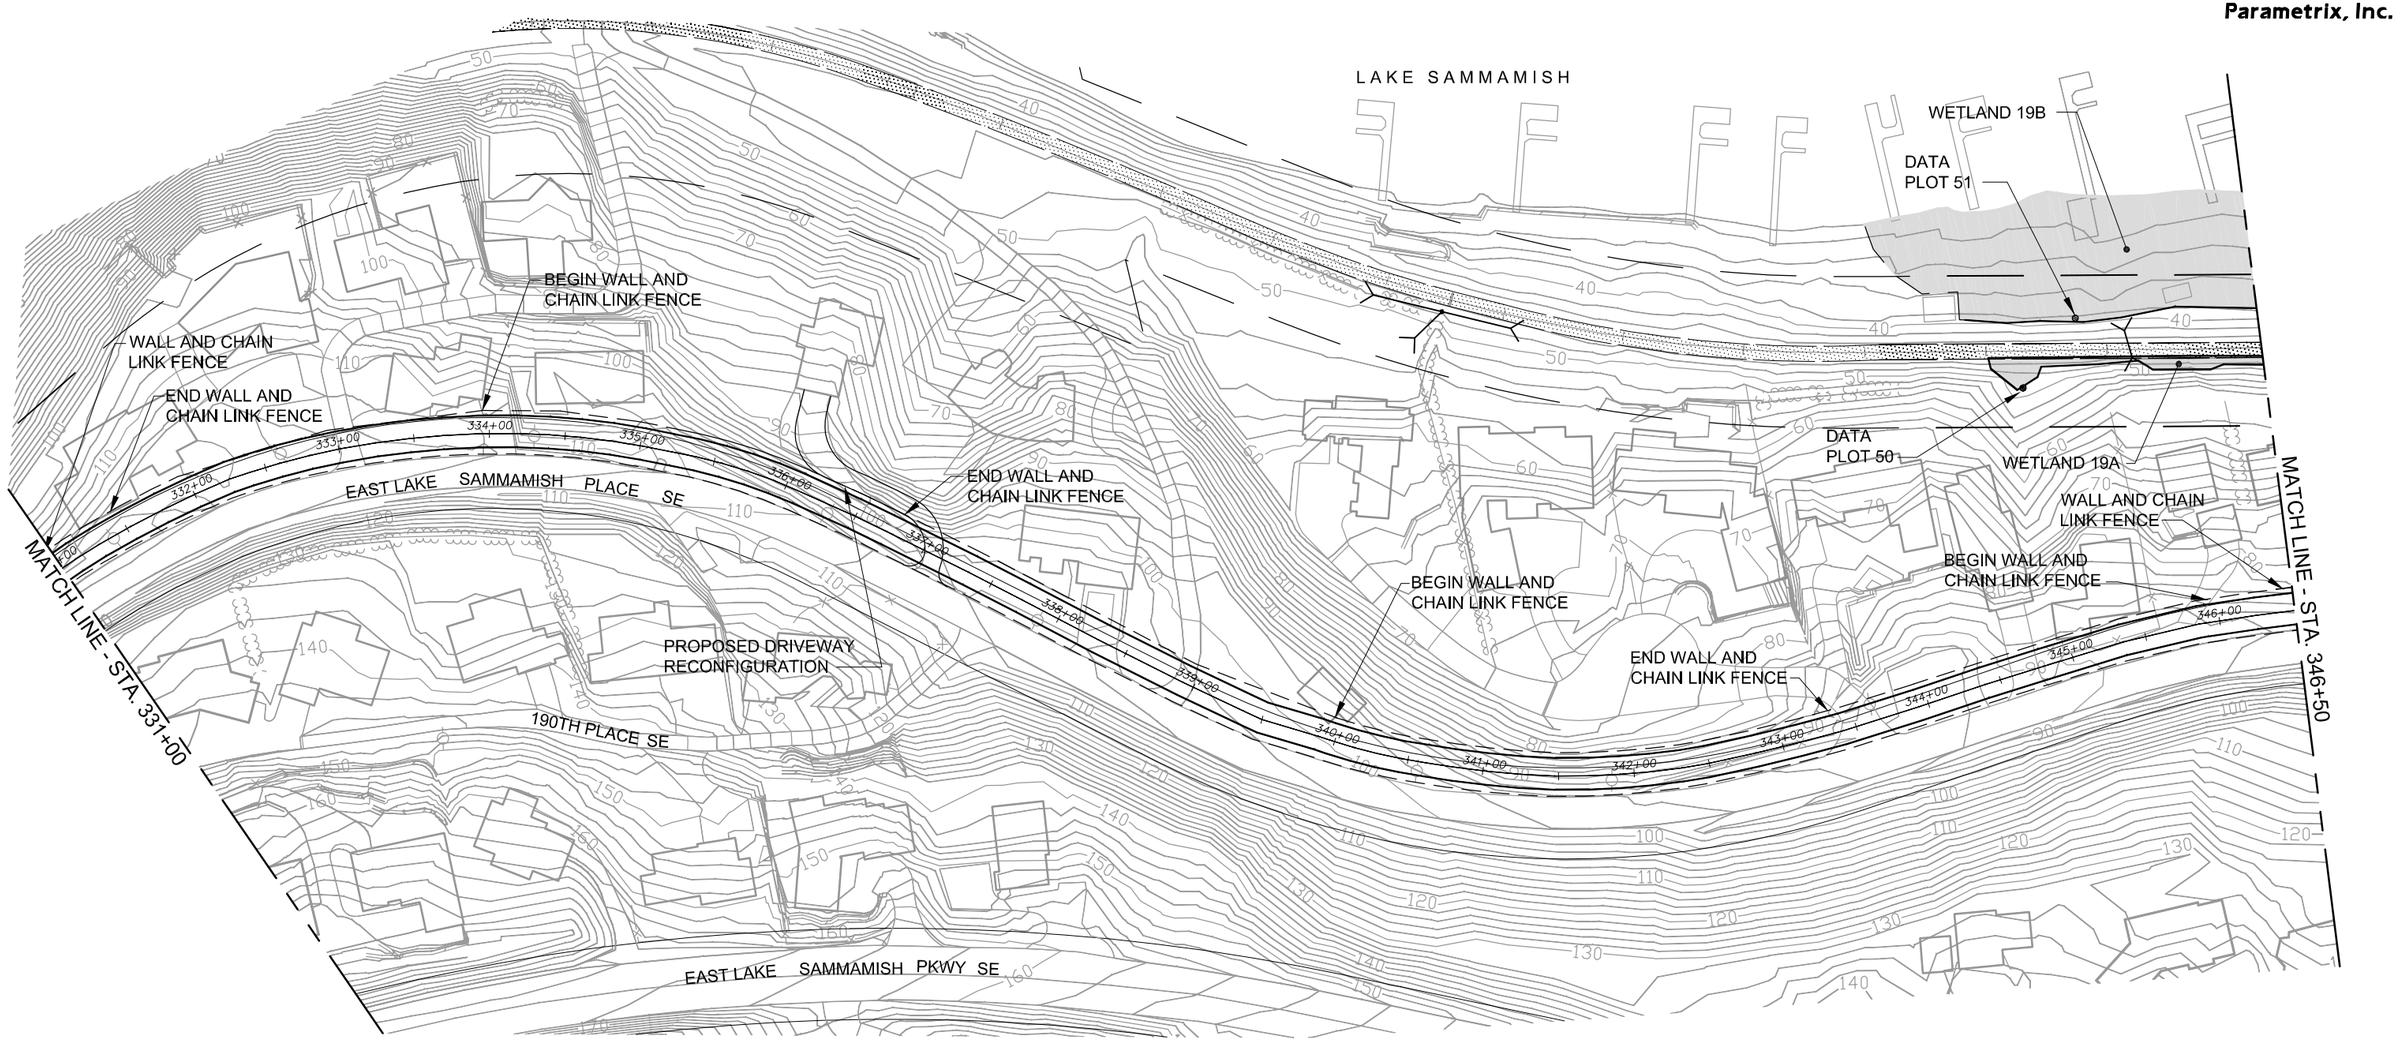

SEE TYPICAL CROSS SECTION I
FOR THIS SECTION OF TRAIL

LEGEND

- Wetland
- Ditch
- Stream
- Existing Trail Corridor ROW
- Existing Road ROW
- Proposed Trail Centerline
- Proposed Edge of Trail
- Proposed Cut/Fill Limits
- Soft Surface Pedestrian and Equestrian Trail (Closed for East B Alternative)
- Existing Culvert
- Railbed ℄
- (A) Public Access Point
- (P) Parking Location

NOTE
DRIVEWAY RECONFIGURATIONS MAY NOT BE LIMITED TO THOSE SHOWN.

FILE: K1521039P09T0902-F-EA-17A
DATE: 09/11/06 4:10pm

0 50 100
SCALE IN FEET

N

DRAFT Alignment
DRAFT EIS
October 2006

Figure 17A
East A Alternative
East Lake Sammamish Trail Master Plan

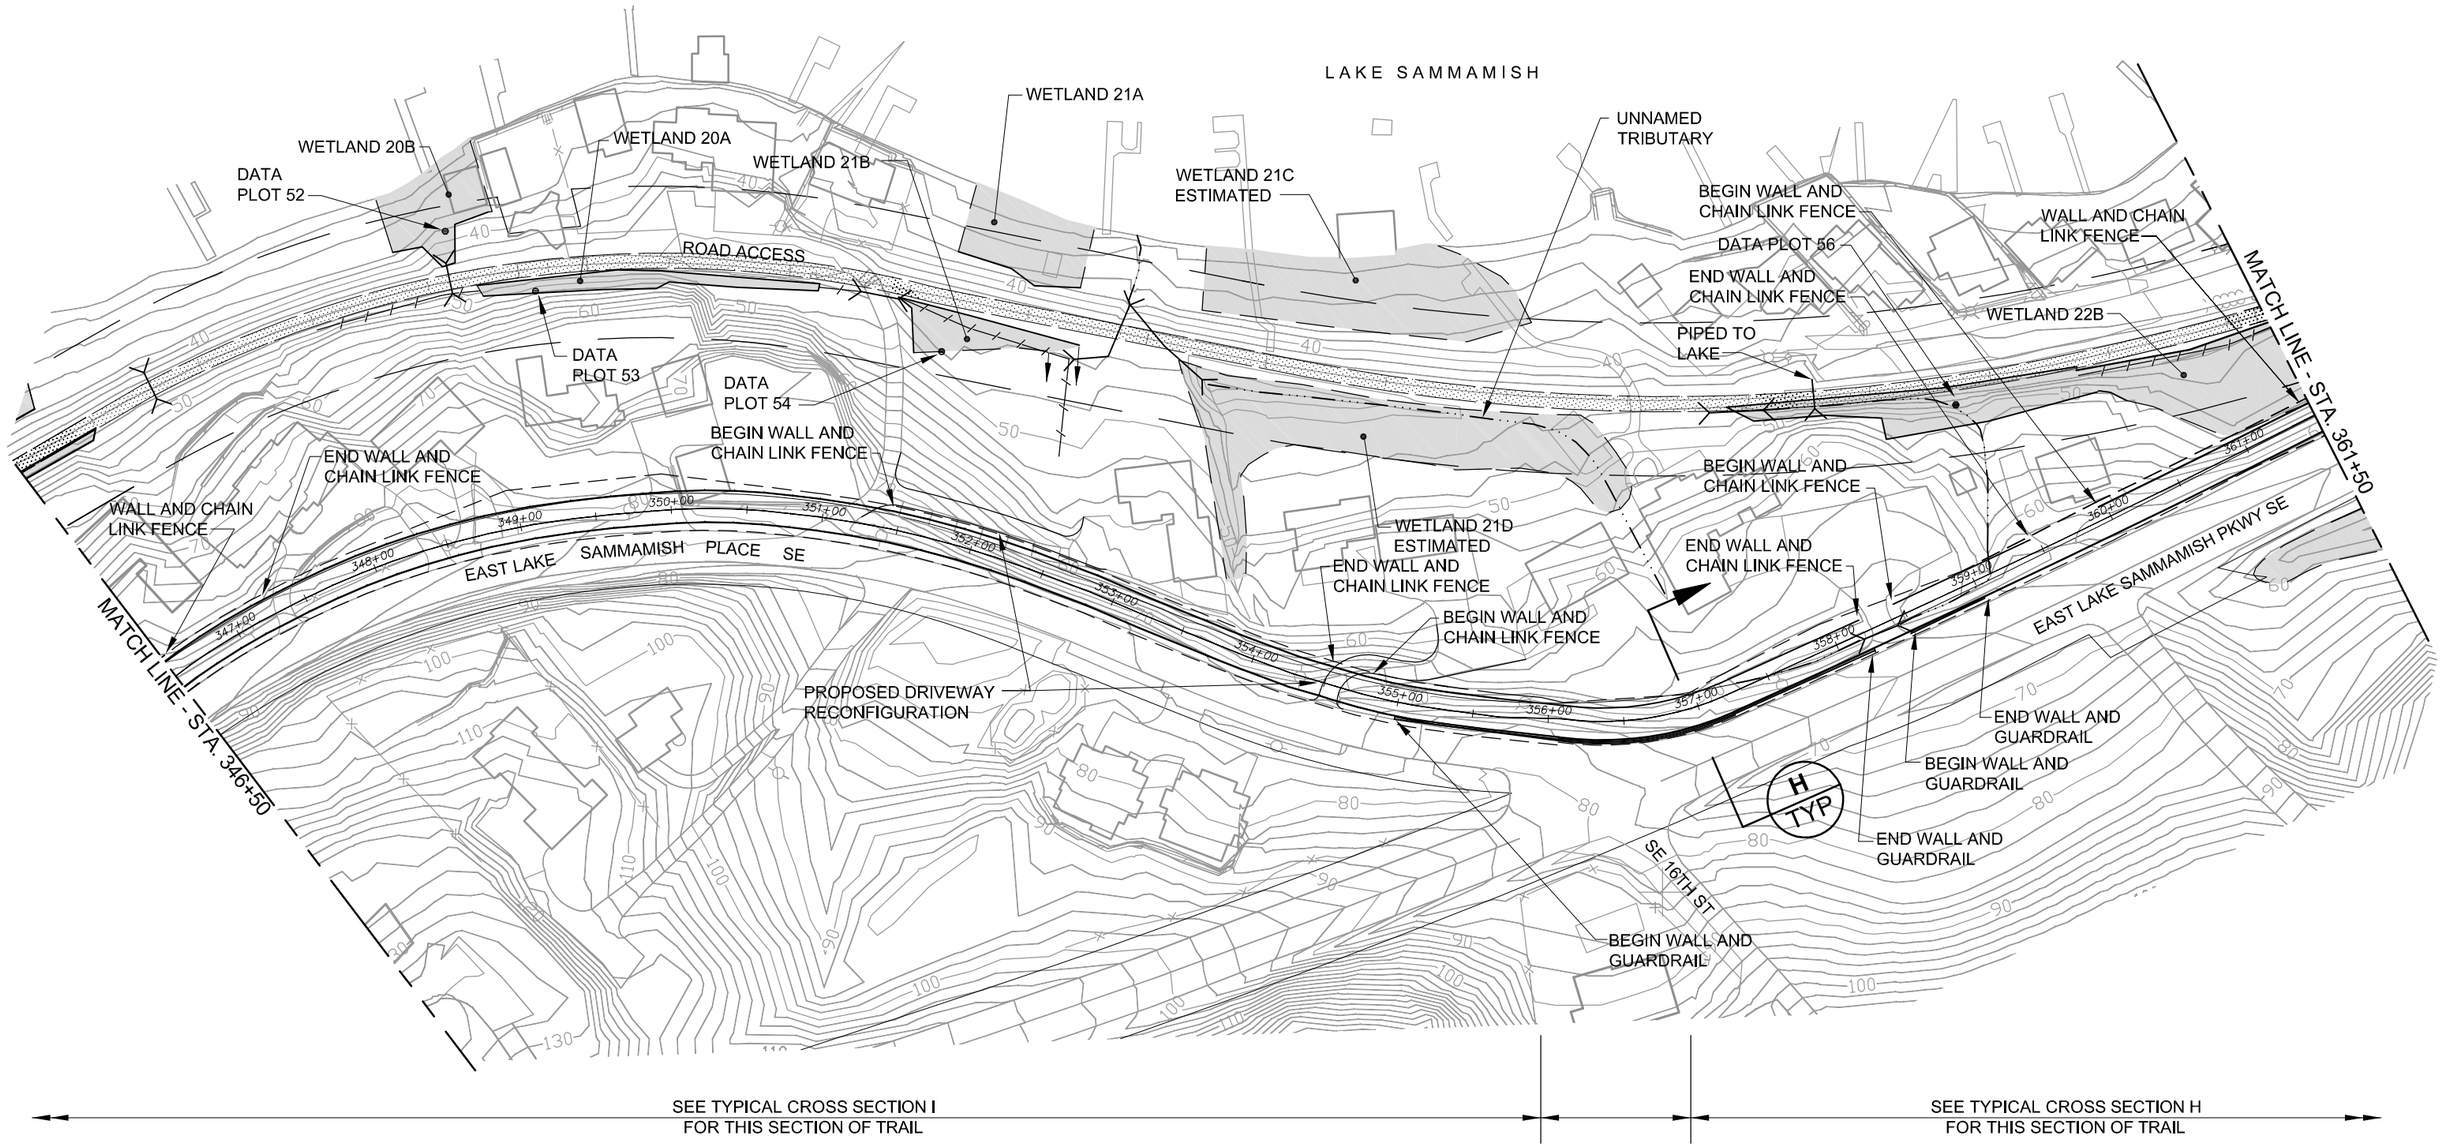

LEGEND

- Wetland
- Ditch
- Stream
- Existing Trail Corridor ROW
- Existing Road ROW
- Proposed Trail Centerline
- Proposed Edge of Trail
- Proposed Cut/Fill Limits
- Soft Surface Pedestrian and Equestrian Trail (Closed for East B Alternative)
- Existing Culvert
- Railbed ℄
- (A) Public Access Point
- (P) Parking Location

NOTE
DRIVEWAY RECONFIGURATIONS MAY NOT BE LIMITED TO THOSE SHOWN.

FILE: K1521039P09T0902-F-EA-18A
DATE: 09/11/06 4:12pm

0 50 100
SCALE IN FEET

N

DRAFT Alignment
DRAFT EIS
October 2006

Figure 18A
East A Alternative
East Lake Sammamish Trail Master Plan

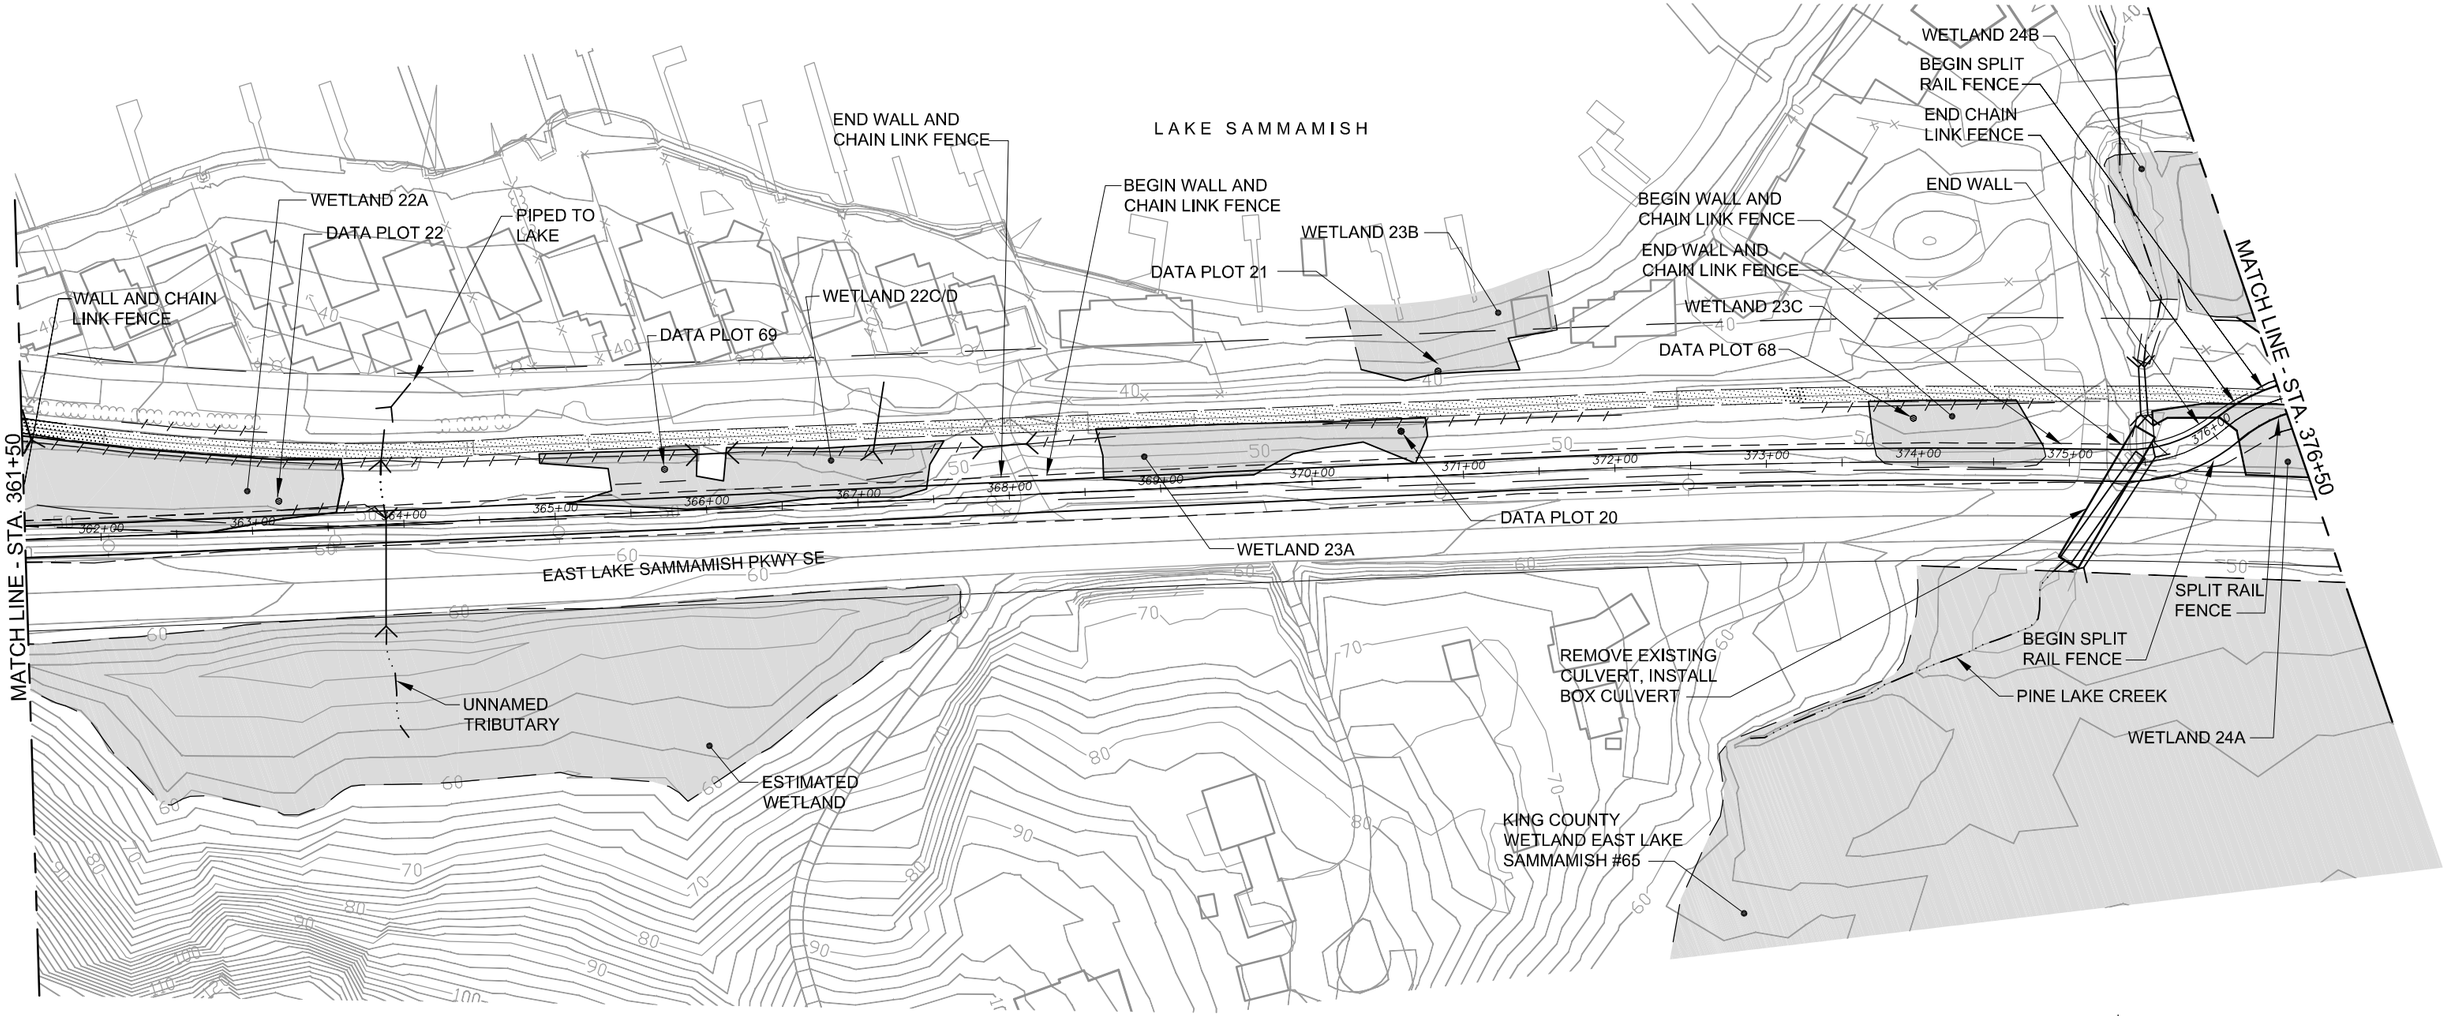

SEE TYPICAL CROSS SECTION H
FOR THIS SECTION OF TRAIL

TRANSITION

LEGEND

- Wetland
- Ditch
- Stream
- Existing Trail Corridor ROW
- Existing Road ROW
- Proposed Trail Centerline
- Proposed Edge of Trail
- Proposed Cut/Fill Limits
- Soft Surface Pedestrian and Equestrian Trail (Closed for East B Alternative)
- Existing Culvert
- Railbed ℄
- (A) Public Access Point
- (P) Parking Location

NOTE
DRIVEWAY RECONFIGURATIONS MAY NOT BE LIMITED TO THOSE SHOWN.

FILE: K1521039P09T0902-F-EA-19A
DATE: 09/11/06 4:12pm

0 50 100
SCALE IN FEET

N

DRAFT Alignment
DRAFT EIS
October 2006

Figure 19A
East A Alternative
East Lake Sammamish Trail Master Plan

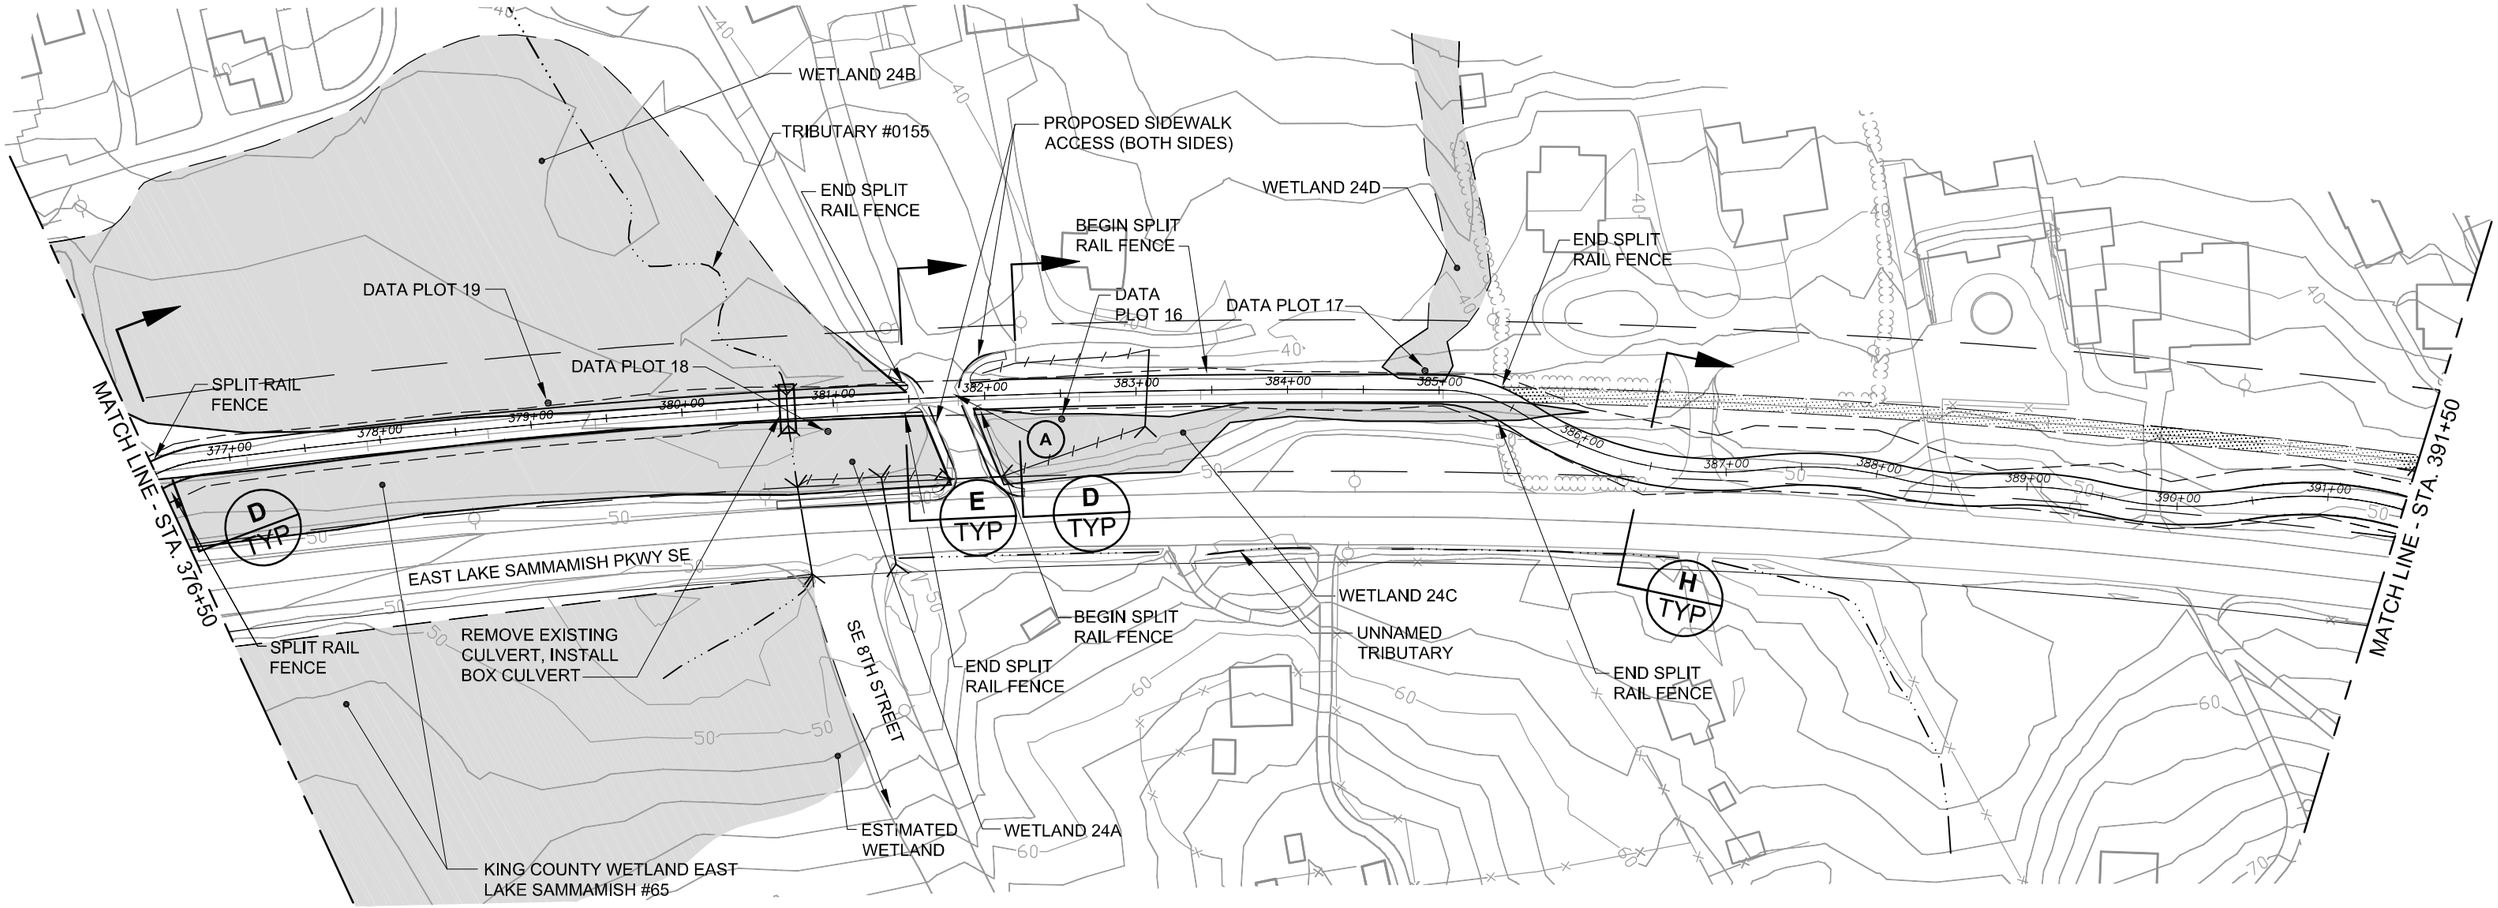

LEGEND

- Wetland
- Ditch
- Stream
- Existing Trail Corridor ROW
- Existing Road ROW
- Proposed Trail Centerline
- Proposed Edge of Trail
- Proposed Cut/Fill Limits
- Soft Surface Pedestrian and Equestrian Trail (Closed for East B Alternative)
- Existing Culvert
- Railbed ℄
- (A) Public Access Point
- (P) Parking Location

NOTE
DRIVEWAY RECONFIGURATIONS MAY NOT BE LIMITED TO THOSE SHOWN.

FILE: K1521039P09T0902-F-EA-20A
DATE: 09/11/06 4:14pm

0 50 100
SCALE IN FEET

N

DRAFT Alignment
DRAFT EIS
October 2006

Figure 20A
East A Alternative
East Lake Sammamish Trail Master Plan

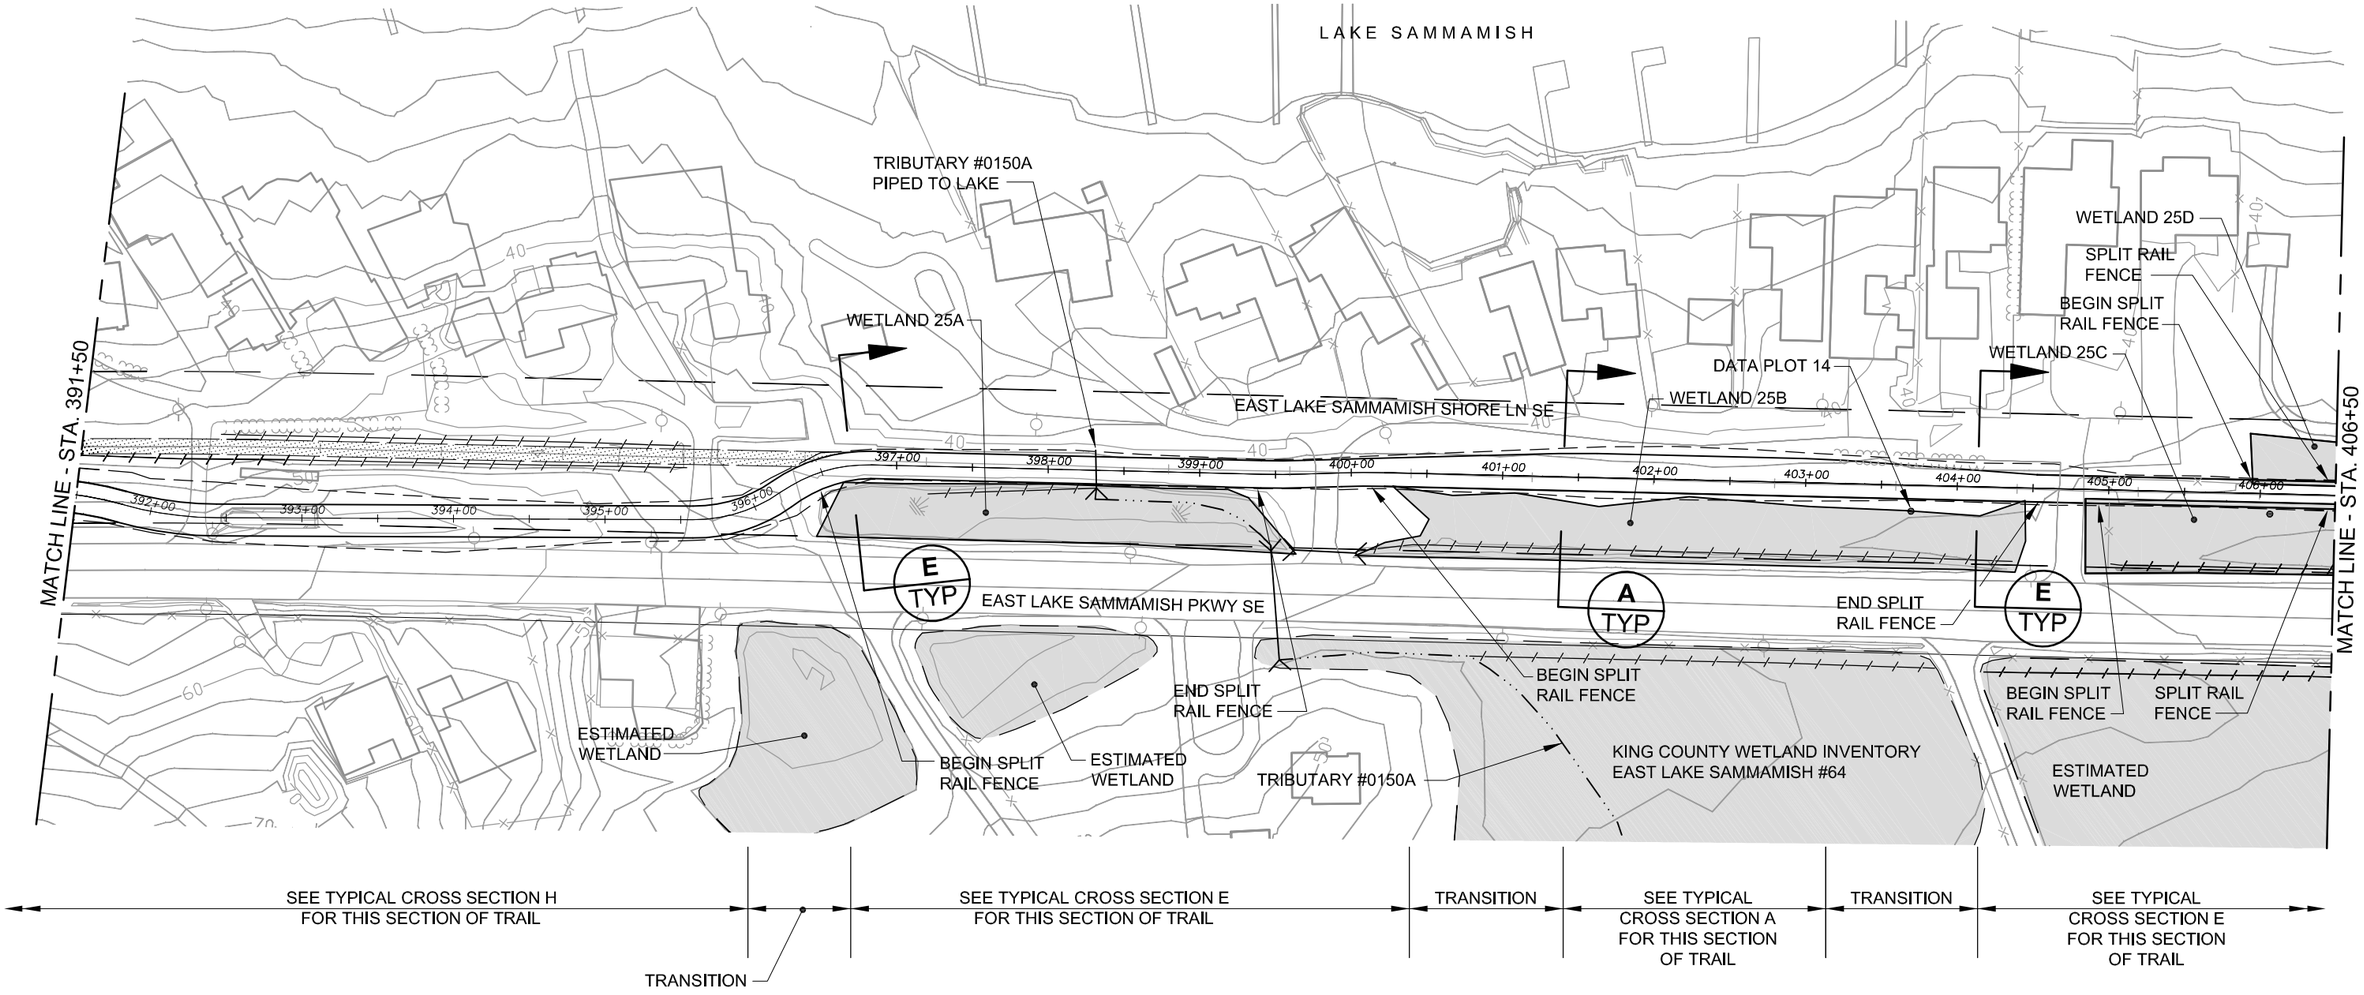

LEGEND

- Wetland
- Ditch
- Stream
- Existing Trail Corridor ROW
- Existing Road ROW
- Proposed Trail Centerline
- Proposed Edge of Trail
- Proposed Cut/Fill Limits
- Soft Surface Pedestrian and Equestrian Trail (Closed for East B Alternative)
- Existing Culvert
- Railbed ℄
- (A) Public Access Point
- (P) Parking Location

NOTE
DRIVEWAY RECONFIGURATIONS MAY NOT BE LIMITED TO THOSE SHOWN.

FILE: K1521039P09T0902-F-EA-21A
DATE: 09/11/06 4:14pm

0 50 100
SCALE IN FEET

N

DRAFT Alignment
DRAFT EIS
October 2006

Figure 21A
East A Alternative
East Lake Sammamish Trail Master Plan

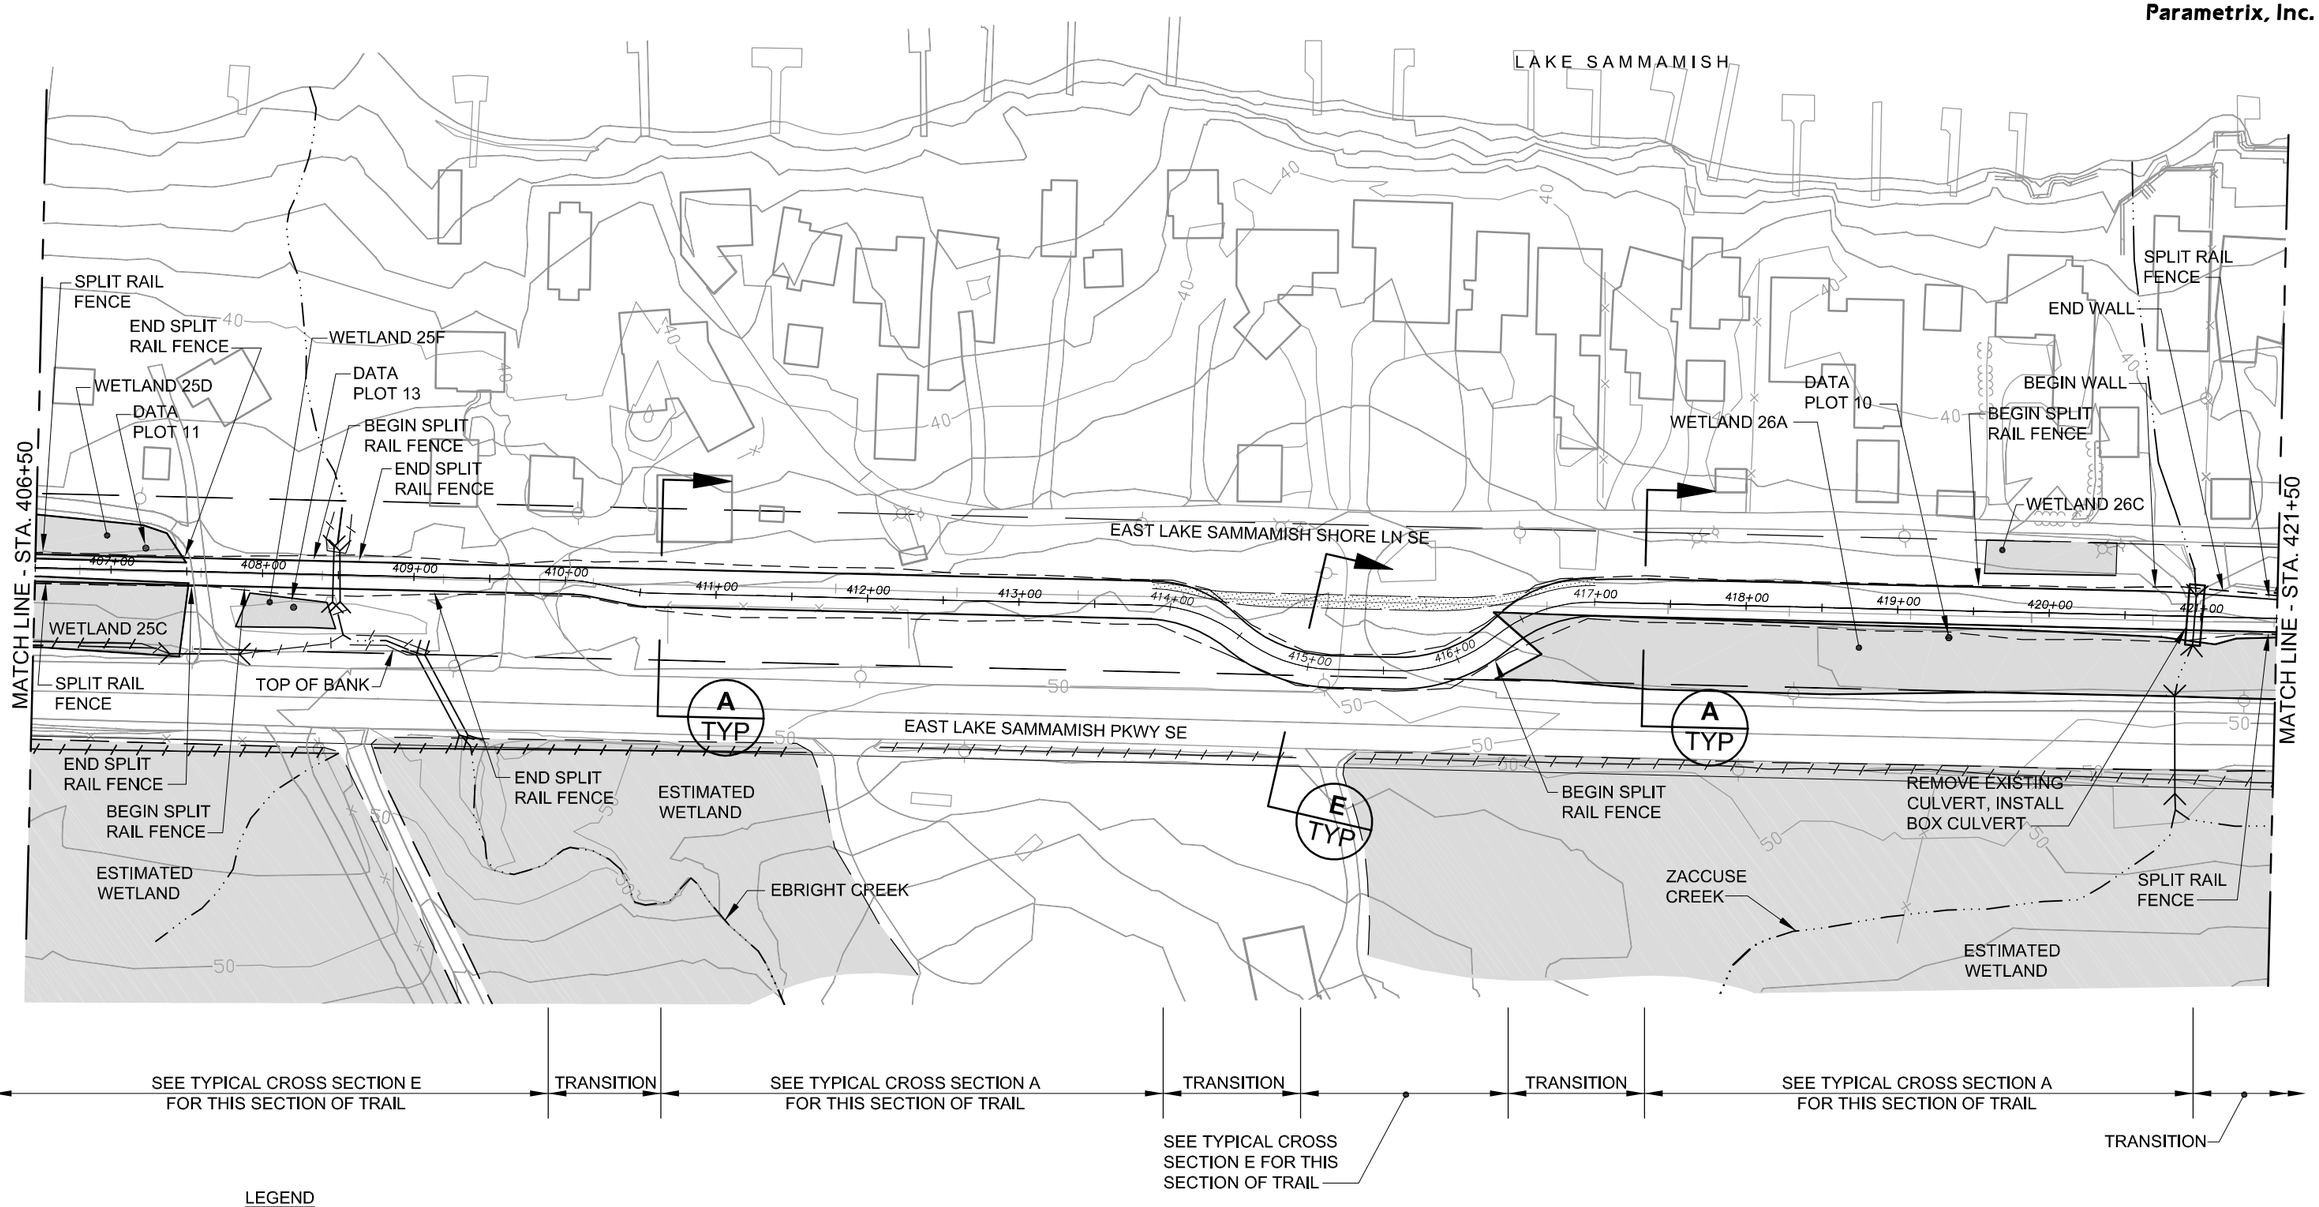

LEGEND

- Wetland
- Ditch
- Stream
- Existing Trail Corridor ROW
- Existing Road ROW
- Proposed Trail Centerline
- Proposed Edge of Trail
- Proposed Cut/Fill Limits
- Soft Surface Pedestrian and Equestrian Trail (Closed for East B Alternative)
- Existing Culvert
- Railbed ℄
- (A) Public Access Point
- (P) Parking Location

NOTE
DRIVEWAY RECONFIGURATIONS MAY NOT BE LIMITED TO THOSE SHOWN.

FILE: K1521039P09T0902-F-EA-22A
DATE: 09/11/06 4:16pm

0 50 100
SCALE IN FEET

N

DRAFT Alignment
DRAFT EIS
October 2006

Figure 22A
East A Alternative
East Lake Sammamish Trail Master Plan

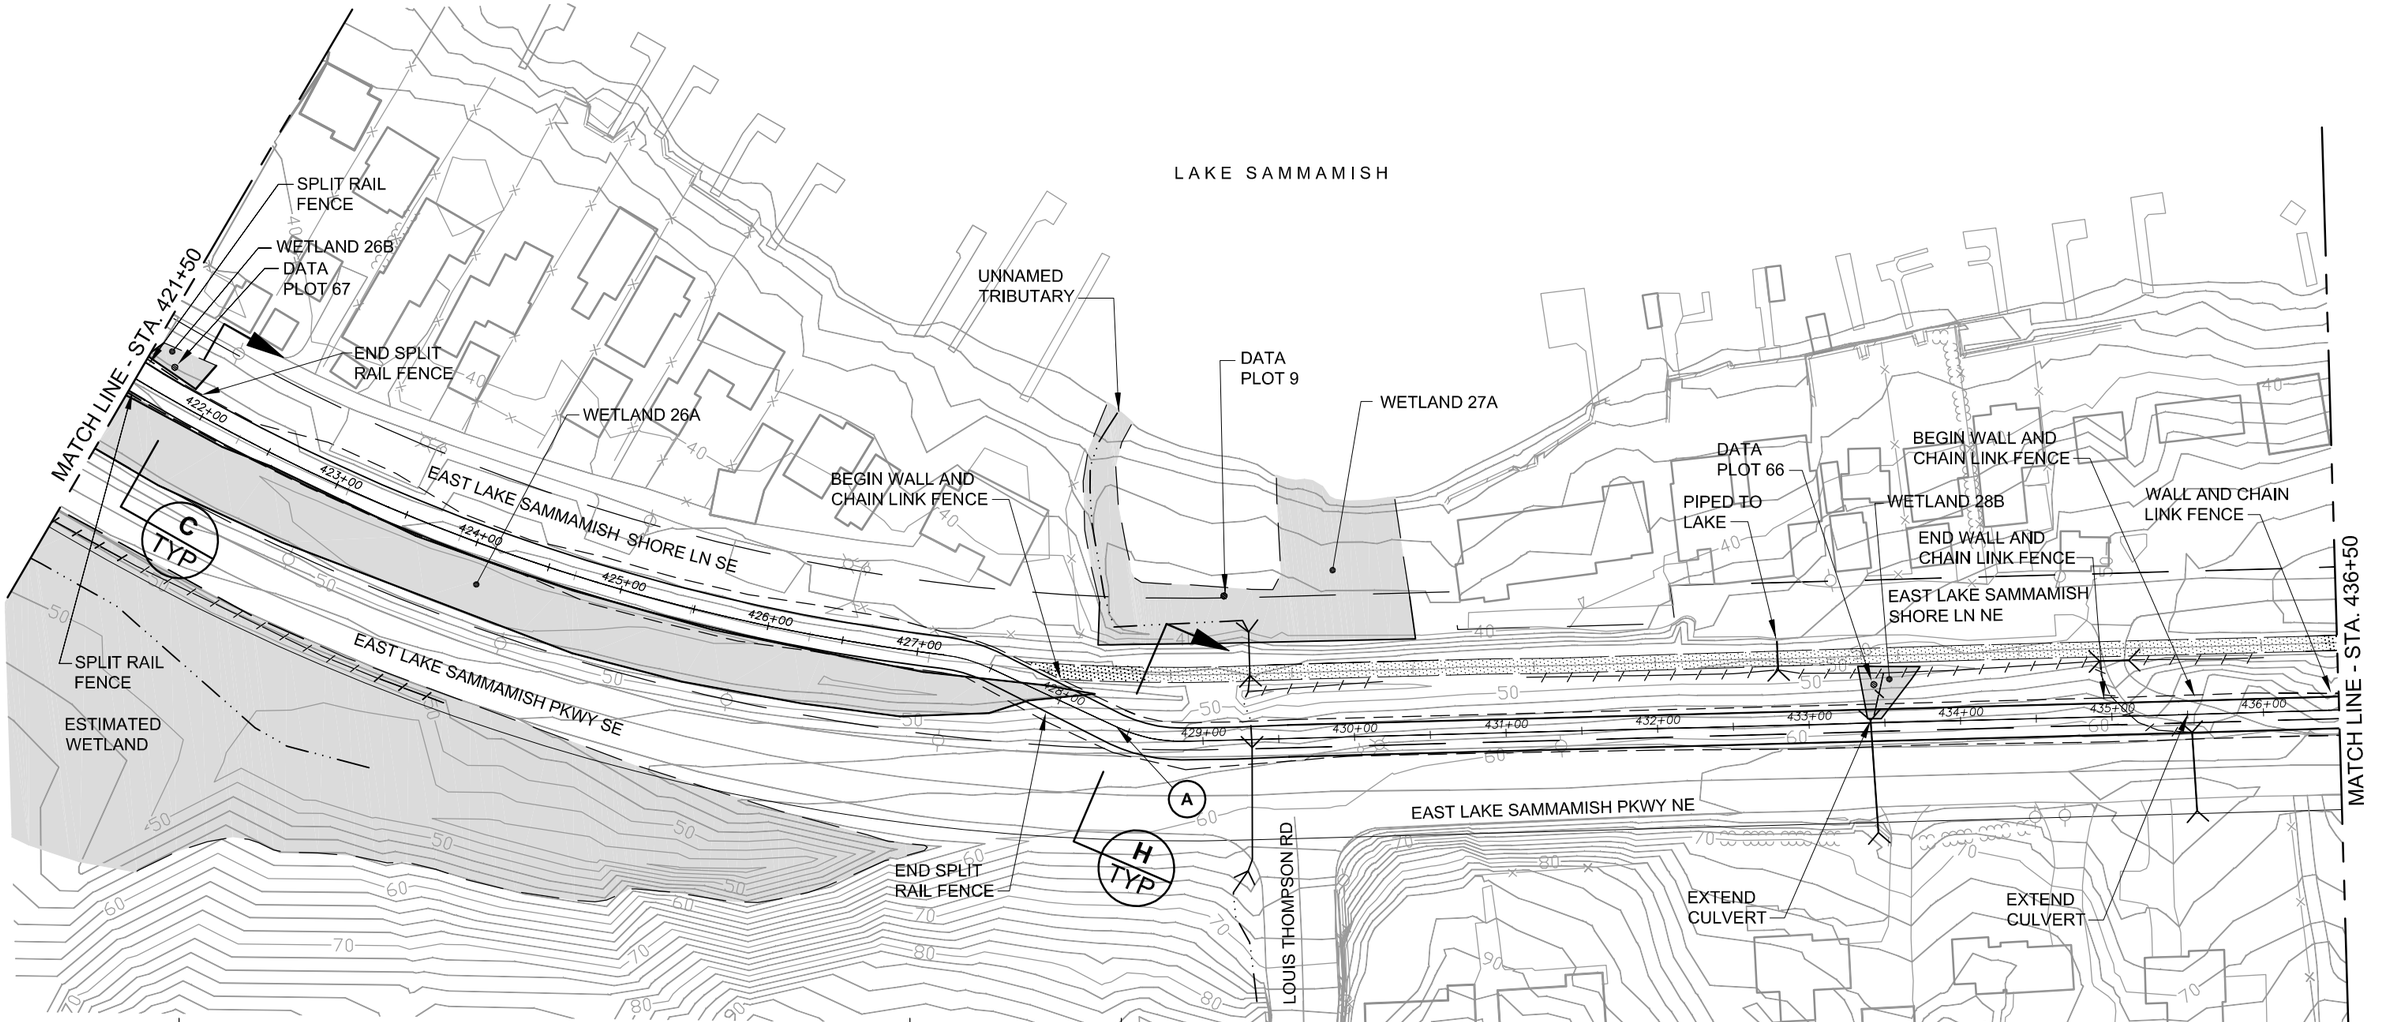

LEGEND

- Wetland
- Ditch
- Stream
- Existing Trail Corridor ROW
- Existing Road ROW
- Proposed Trail Centerline
- Proposed Edge of Trail
- Proposed Cut/Fill Limits
- Soft Surface Pedestrian and Equestrian Trail (Closed for East B Alternative)
- Existing Culvert
- Railbed ℄
- A — Public Access Point
- P — Parking Location

NOTE
DRIVEWAY RECONFIGURATIONS MAY NOT BE LIMITED TO THOSE SHOWN.

FILE: K1521039P09T0902-F-EA-23A
DATE: 09/11/06 4:16pm

0 50 100
SCALE IN FEET

N

DRAFT Alignment
DRAFT EIS
October 2006

Figure 23A
East A Alternative
East Lake Sammamish Trail Master Plan

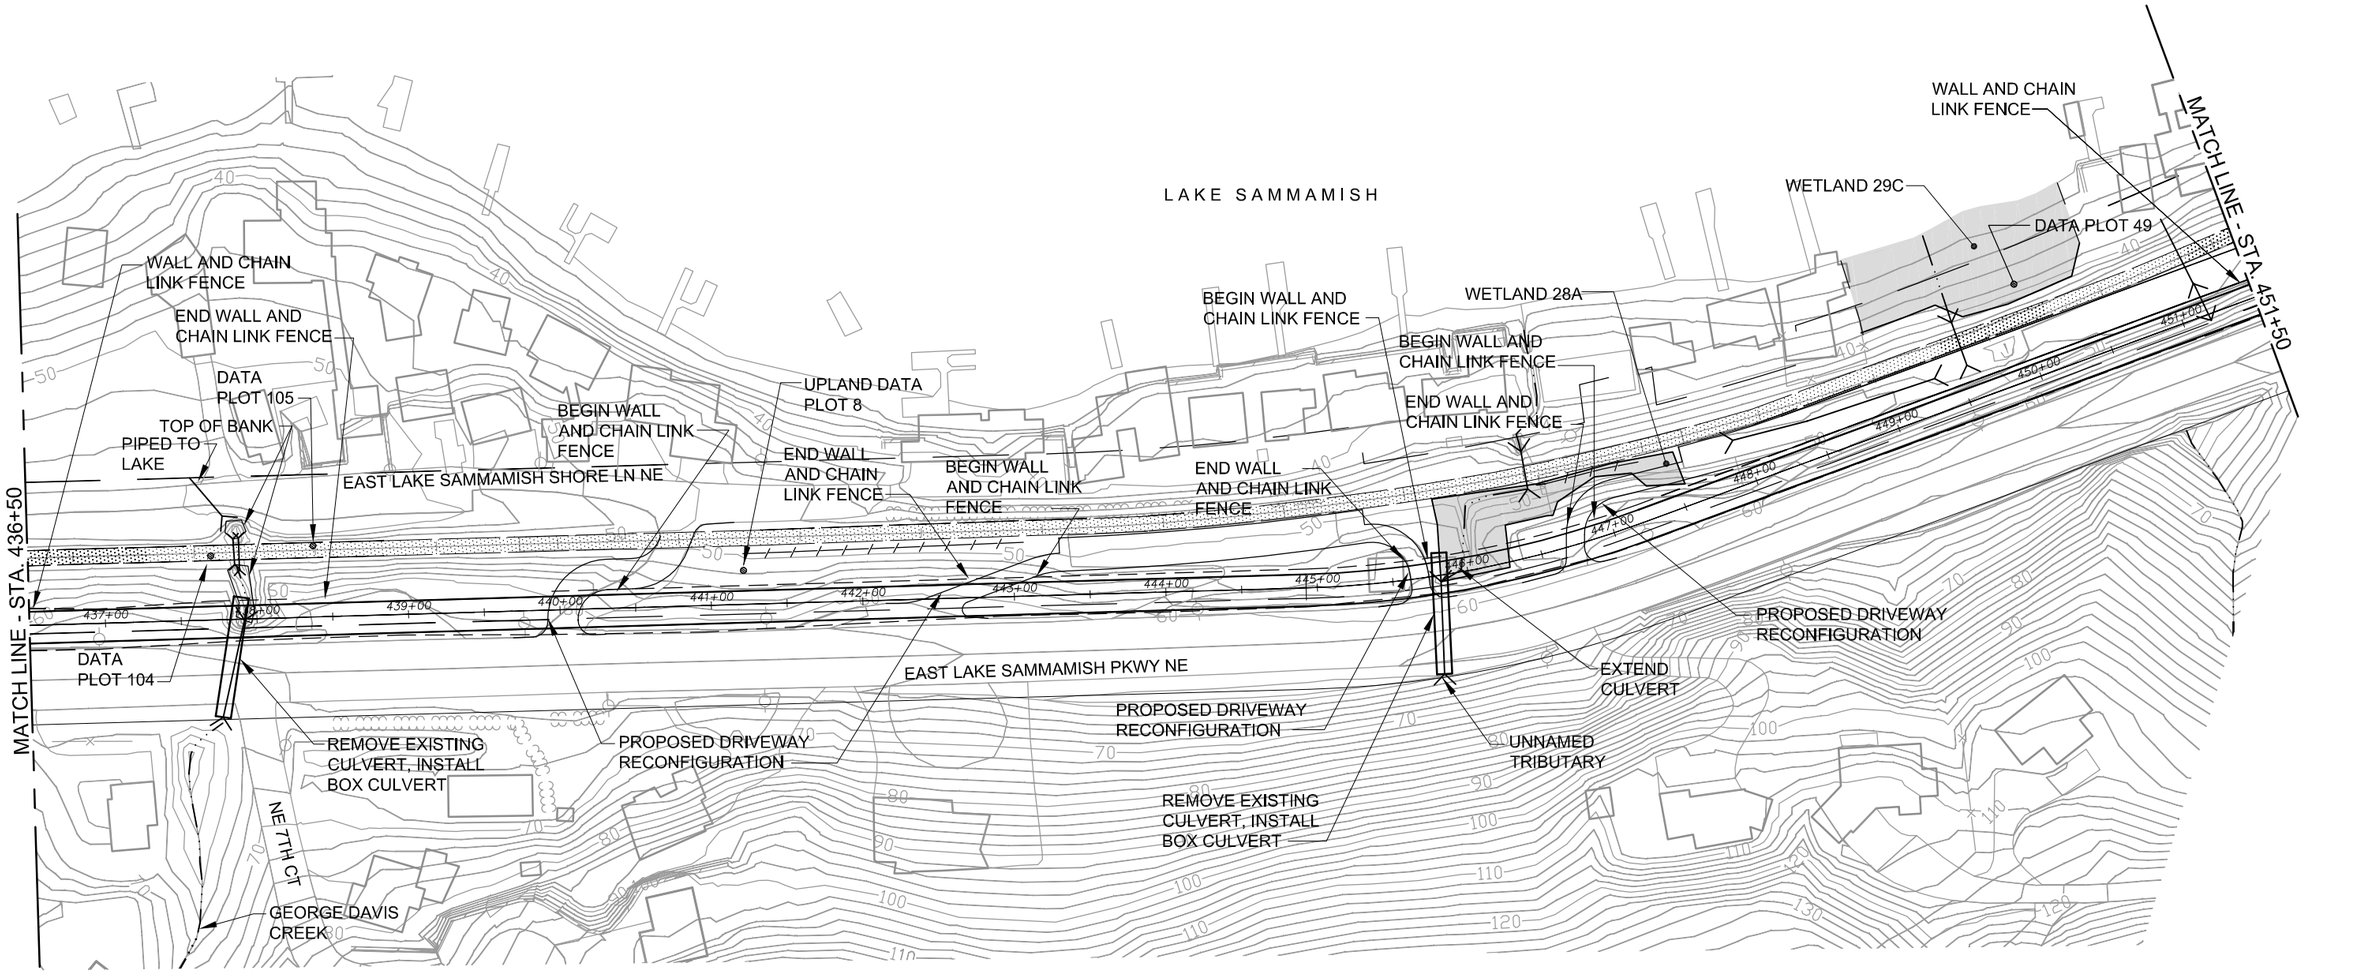

SEE TYPICAL CROSS SECTION H
FOR THIS SECTION OF TRAIL

LEGEND

- Wetland
- Ditch
- Stream
- Existing Trail Corridor ROW
- Existing Road ROW
- Proposed Trail Centerline
- Proposed Edge of Trail
- Proposed Cut/Fill Limits
- Soft Surface Pedestrian and Equestrian Trail (Closed for East B Alternative)
- Existing Culvert
- Railbed ℄
- (A) Public Access Point
- (P) Parking Location

NOTE
DRIVEWAY RECONFIGURATIONS MAY NOT BE LIMITED TO THOSE SHOWN.

FILE: K1521039P09T0902-F-EA-24A
DATE: 09/11/06 4:18pm

0 50 100
SCALE IN FEET

N

DRAFT Alignment
DRAFT EIS
October 2006

Figure 24A
East A Alternative
East Lake Sammamish Trail Master Plan

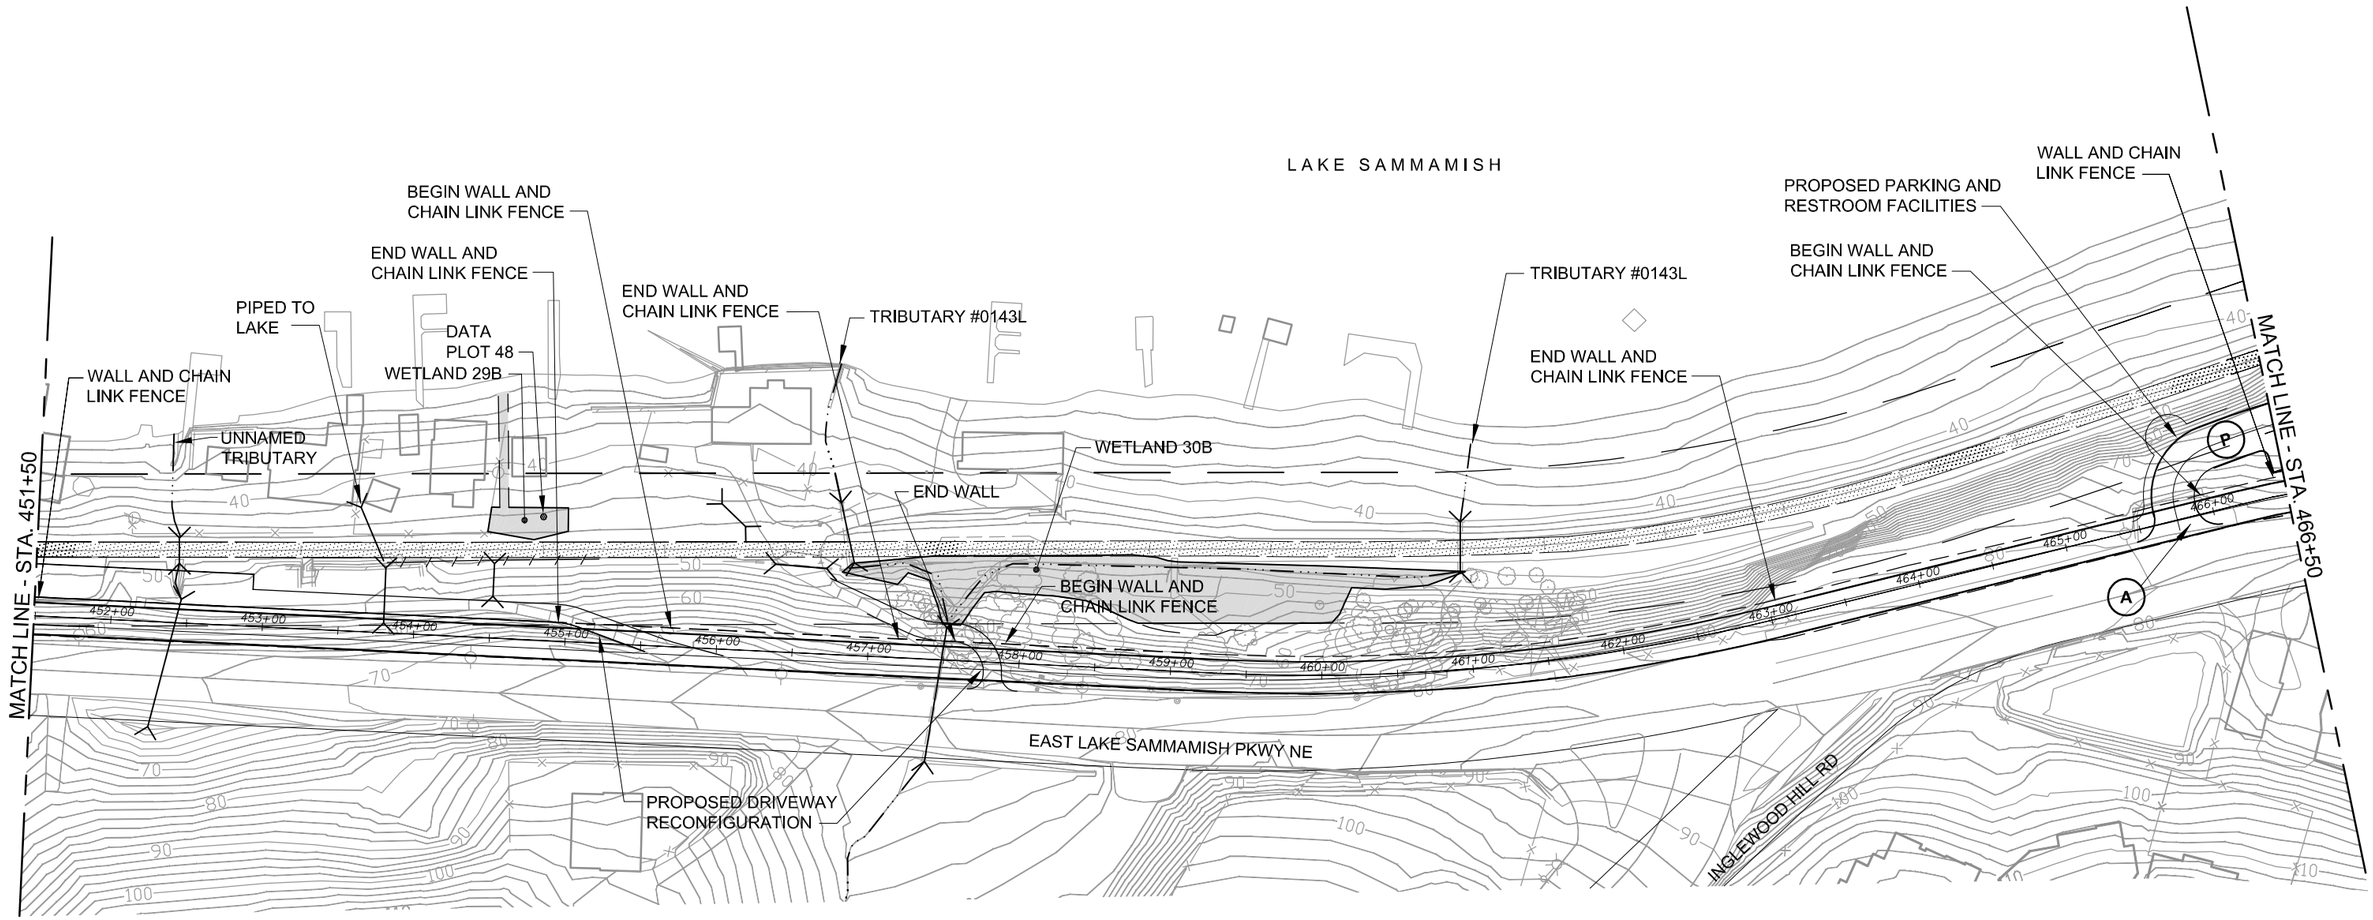

SEE TYPICAL CROSS SECTION H
FOR THIS SECTION OF TRAIL

LEGEND

- Wetland
- Ditch
- Stream
- Existing Trail Corridor ROW
- Existing Road ROW
- Proposed Trail Centerline
- Proposed Edge of Trail
- Proposed Cut/Fill Limits
- Soft Surface Pedestrian and Equestrian Trail (Closed for East B Alternative)
- Existing Culvert
- Railbed ℄
- (A) Public Access Point
- (P) Parking Location

NOTE
DRIVEWAY RECONFIGURATIONS MAY NOT BE LIMITED TO THOSE SHOWN.

FILE: K1521039P09T0902-F-EA-25A
DATE: 09/11/06 4:18pm

0 50 100
SCALE IN FEET

N

DRAFT Alignment
DRAFT EIS
October 2006

Figure 25A
East A Alternative
East Lake Sammamish Trail Master Plan

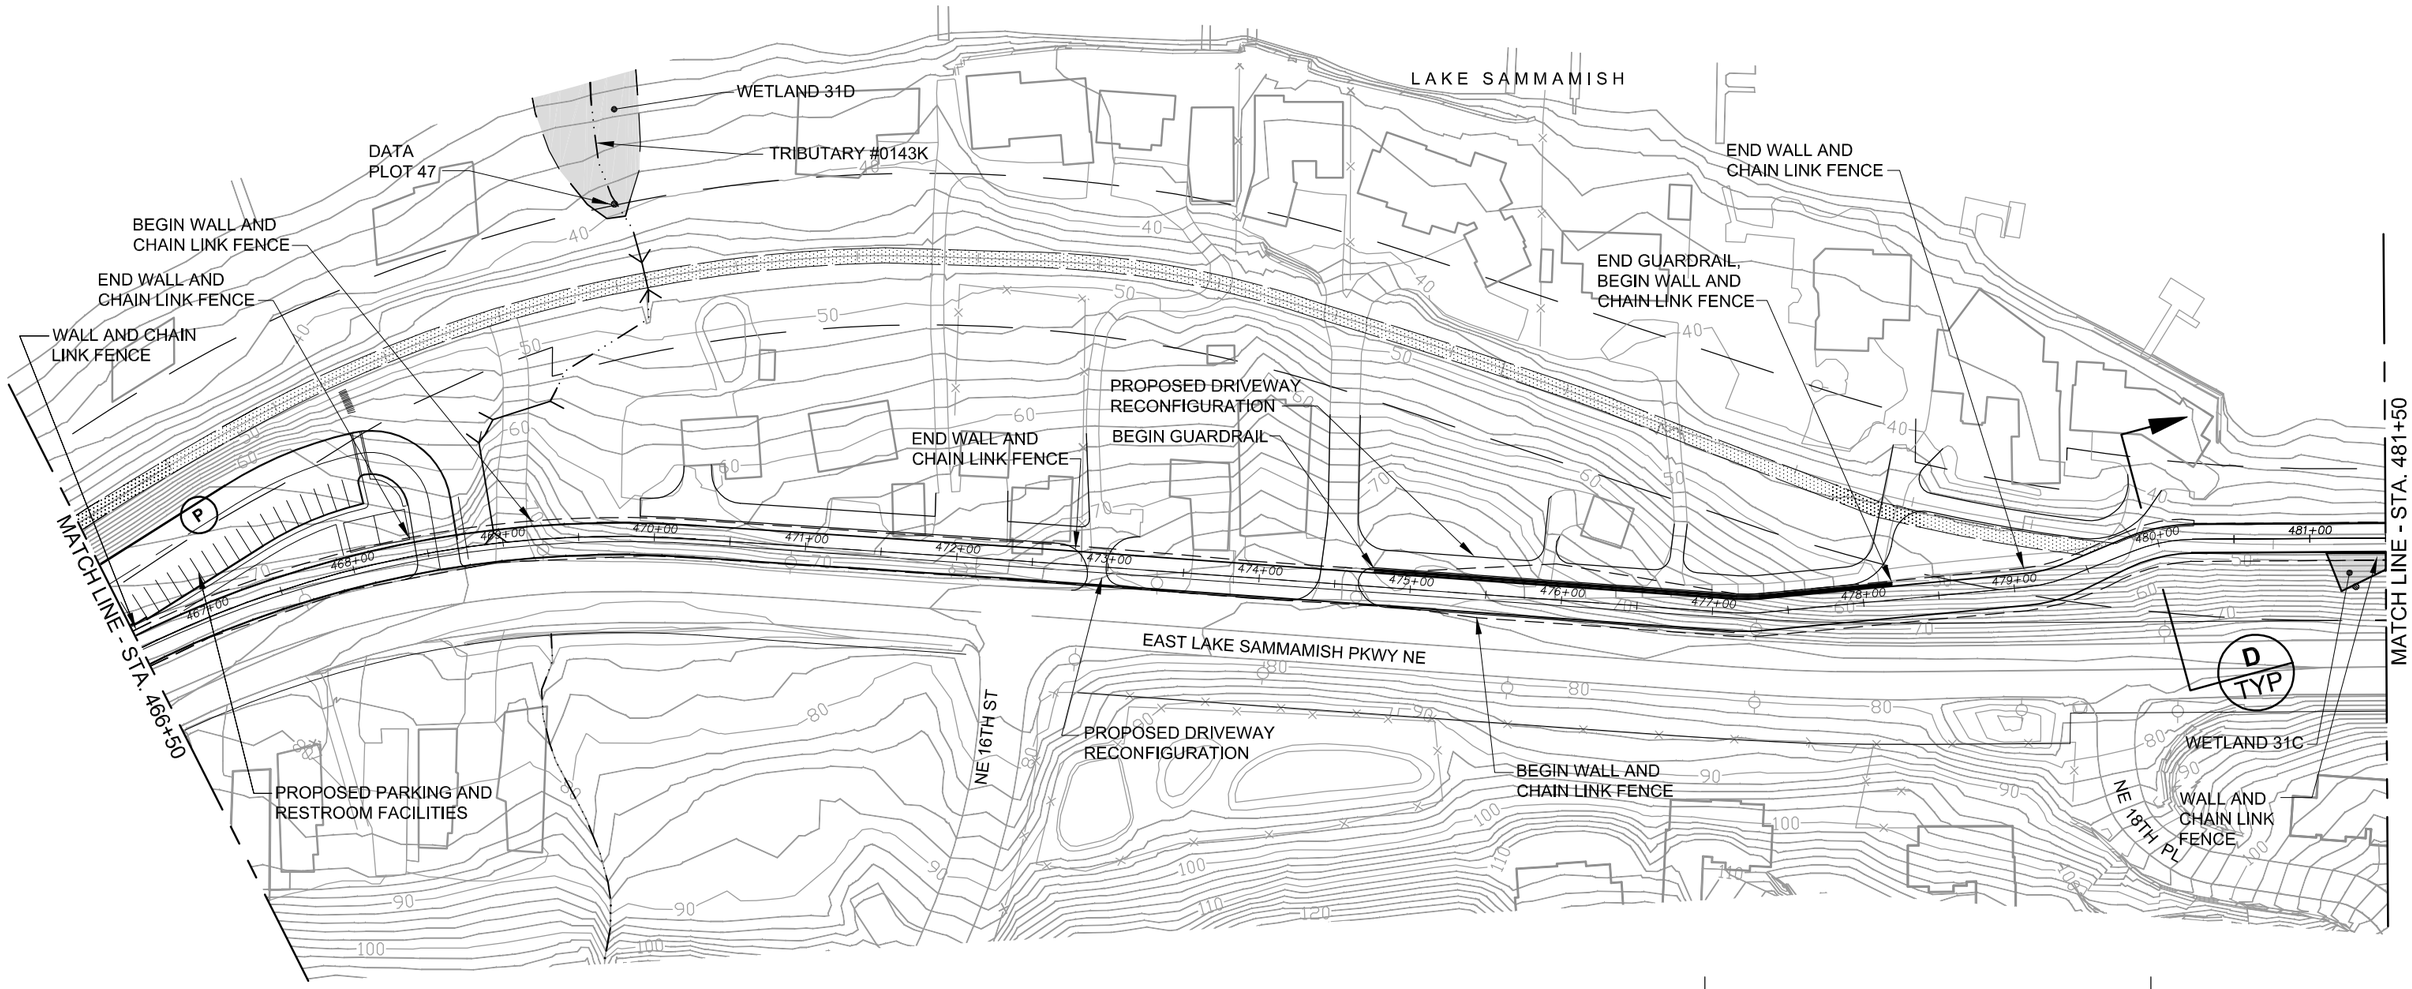

SEE TYPICAL CROSS SECTION H FOR THIS SECTION OF TRAIL

TRANSITION

SEE TYPICAL CROSS SECTION D FOR THIS SECTION OF TRAIL

LEGEND

- Wetland
- Ditch
- Stream
- Existing Trail Corridor ROW
- Existing Road ROW
- Proposed Trail Centerline
- Proposed Edge of Trail
- Proposed Cut/Fill Limits
- Soft Surface Pedestrian and Equestrian Trail (Closed for East B Alternative)
- Existing Culvert
- Railbed ℄
- (A) Public Access Point
- (P) Parking Location

NOTE

DRIVEWAY RECONFIGURATIONS MAY NOT BE LIMITED TO THOSE SHOWN.

FILE: K1521039P09T0902-F-EA-26A
DATE: 09/11/06 4:20pm

0 50 100
SCALE IN FEET

N

DRAFT Alignment
DRAFT EIS
October 2006

Figure 26A
East A Alternative
East Lake Sammamish Trail Master Plan

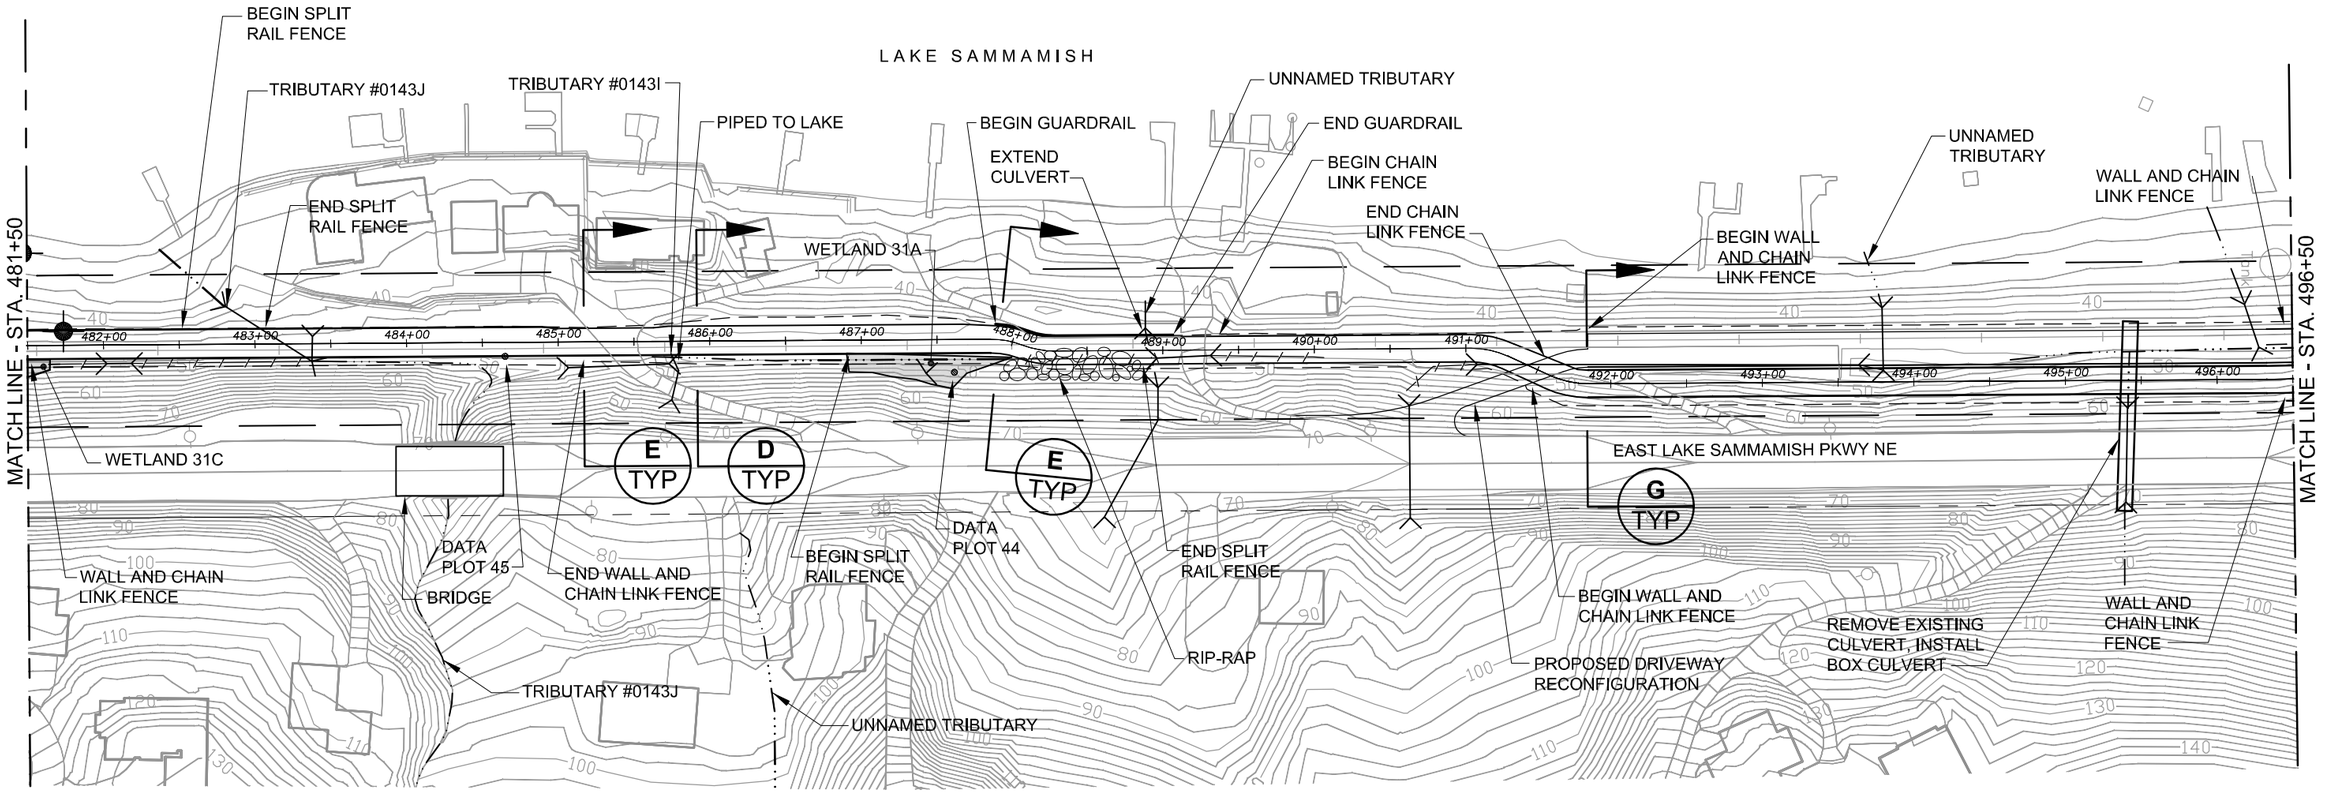

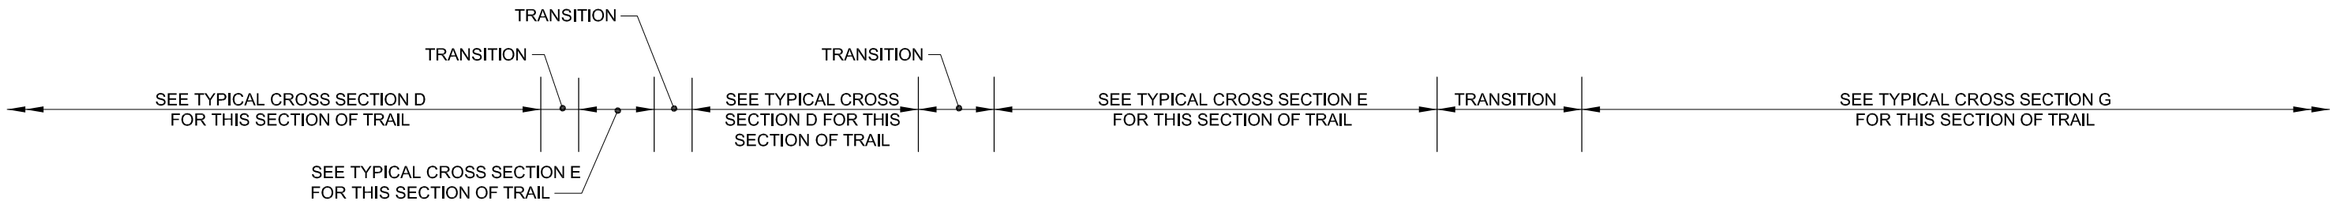

LEGEND

- Wetland
- Ditch
- Stream
- Existing Trail Corridor ROW
- Existing Road ROW
- Proposed Trail Centerline
- Proposed Edge of Trail
- Proposed Cut/Fill Limits
- Soft Surface Pedestrian and Equestrian Trail (Closed for East B Alternative)
- Existing Culvert
- Railbed ℄
- (A) Public Access Point
- (P) Parking Location

NOTE
DRIVEWAY RECONFIGURATIONS MAY NOT BE LIMITED TO THOSE SHOWN.

FILE: K1521039P09T0902-F-EA-27A
DATE: 09/11/06 4:20pm

0 50 100
SCALE IN FEET

N

DRAFT Alignment
DRAFT EIS
October 2006

Figure 27A
East A Alternative
East Lake Sammamish Trail Master Plan

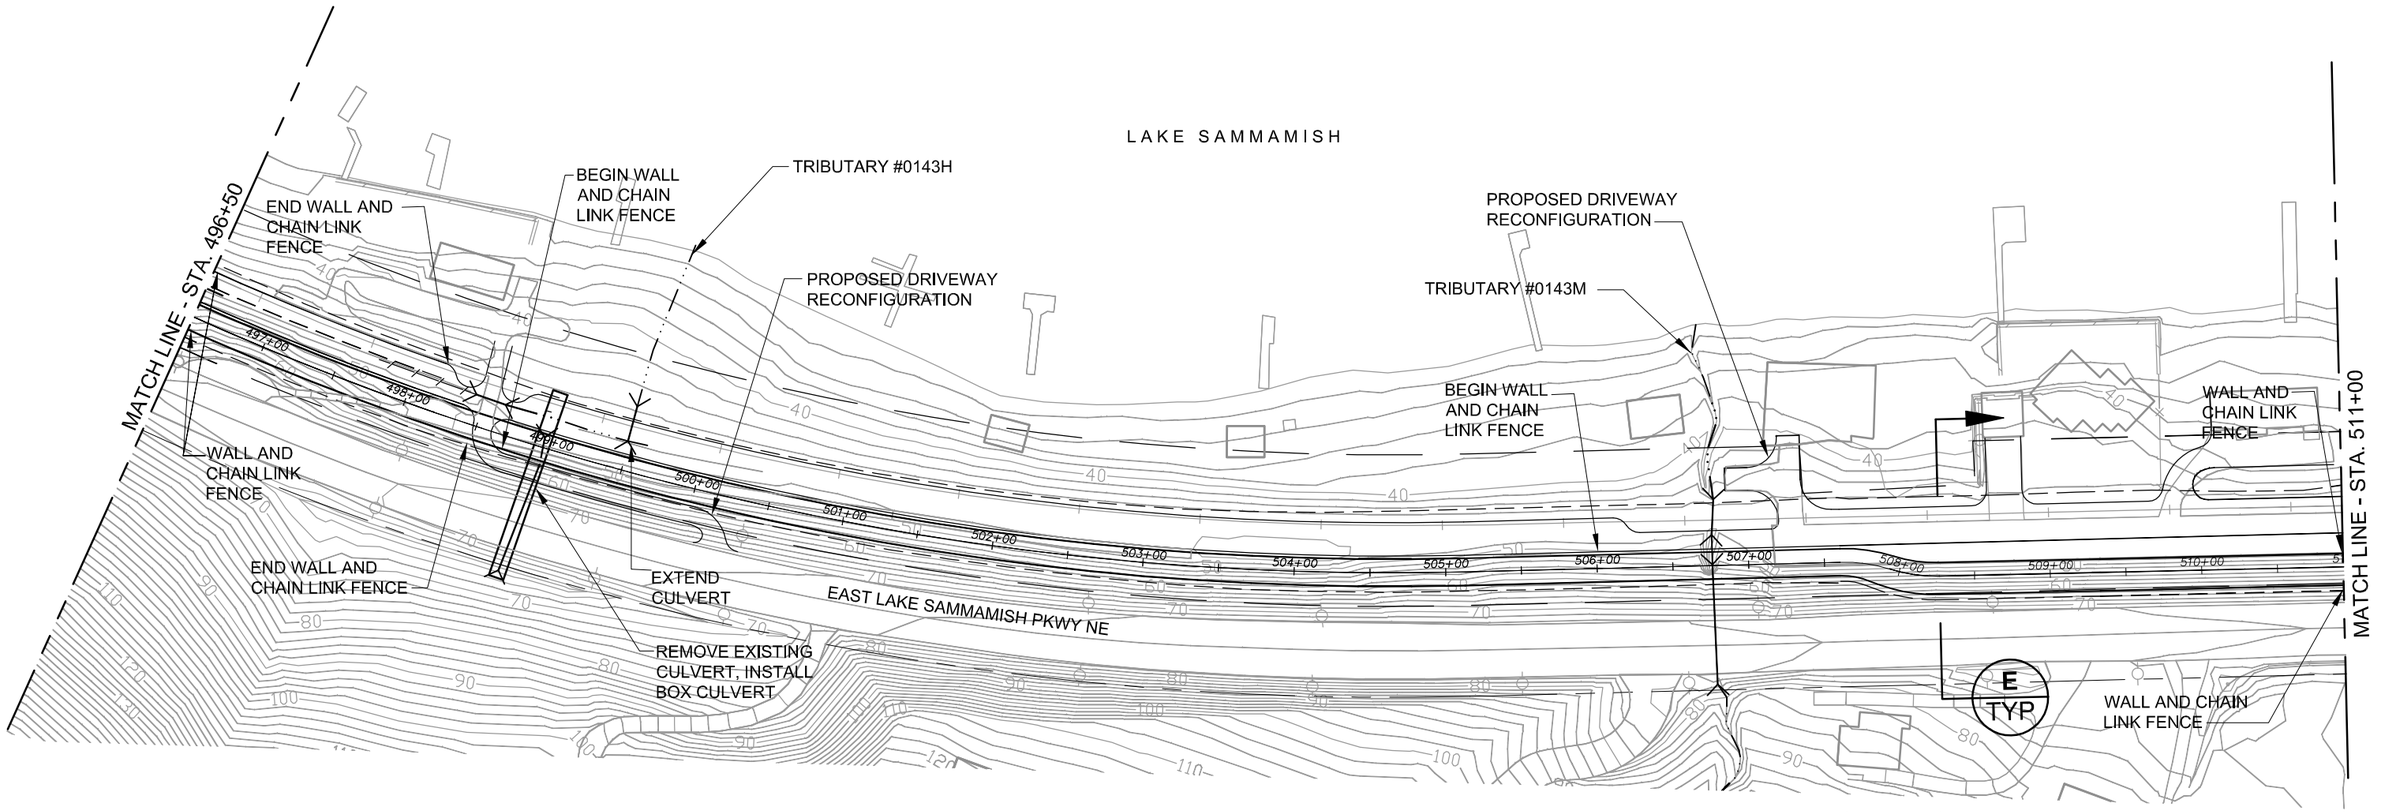

LEGEND

- Wetland
- Ditch
- Stream
- Existing Trail Corridor ROW
- Existing Road ROW
- Proposed Trail Centerline
- Proposed Edge of Trail
- Proposed Cut/Fill Limits
- Soft Surface Pedestrian and Equestrian Trail (Closed for East B Alternative)
- Existing Culvert
- Railbed ℄
- (A) Public Access Point
- (P) Parking Location

NOTE
DRIVEWAY RECONFIGURATIONS MAY NOT BE LIMITED TO THOSE SHOWN.

FILE: K1521039P09T0902-F-EA-28A
DATE: 09/11/06 4:22pm

0 50 100
SCALE IN FEET

N

DRAFT Alignment
DRAFT EIS
October 2006

Figure 28A
East A Alternative
East Lake Sammamish Trail Master Plan

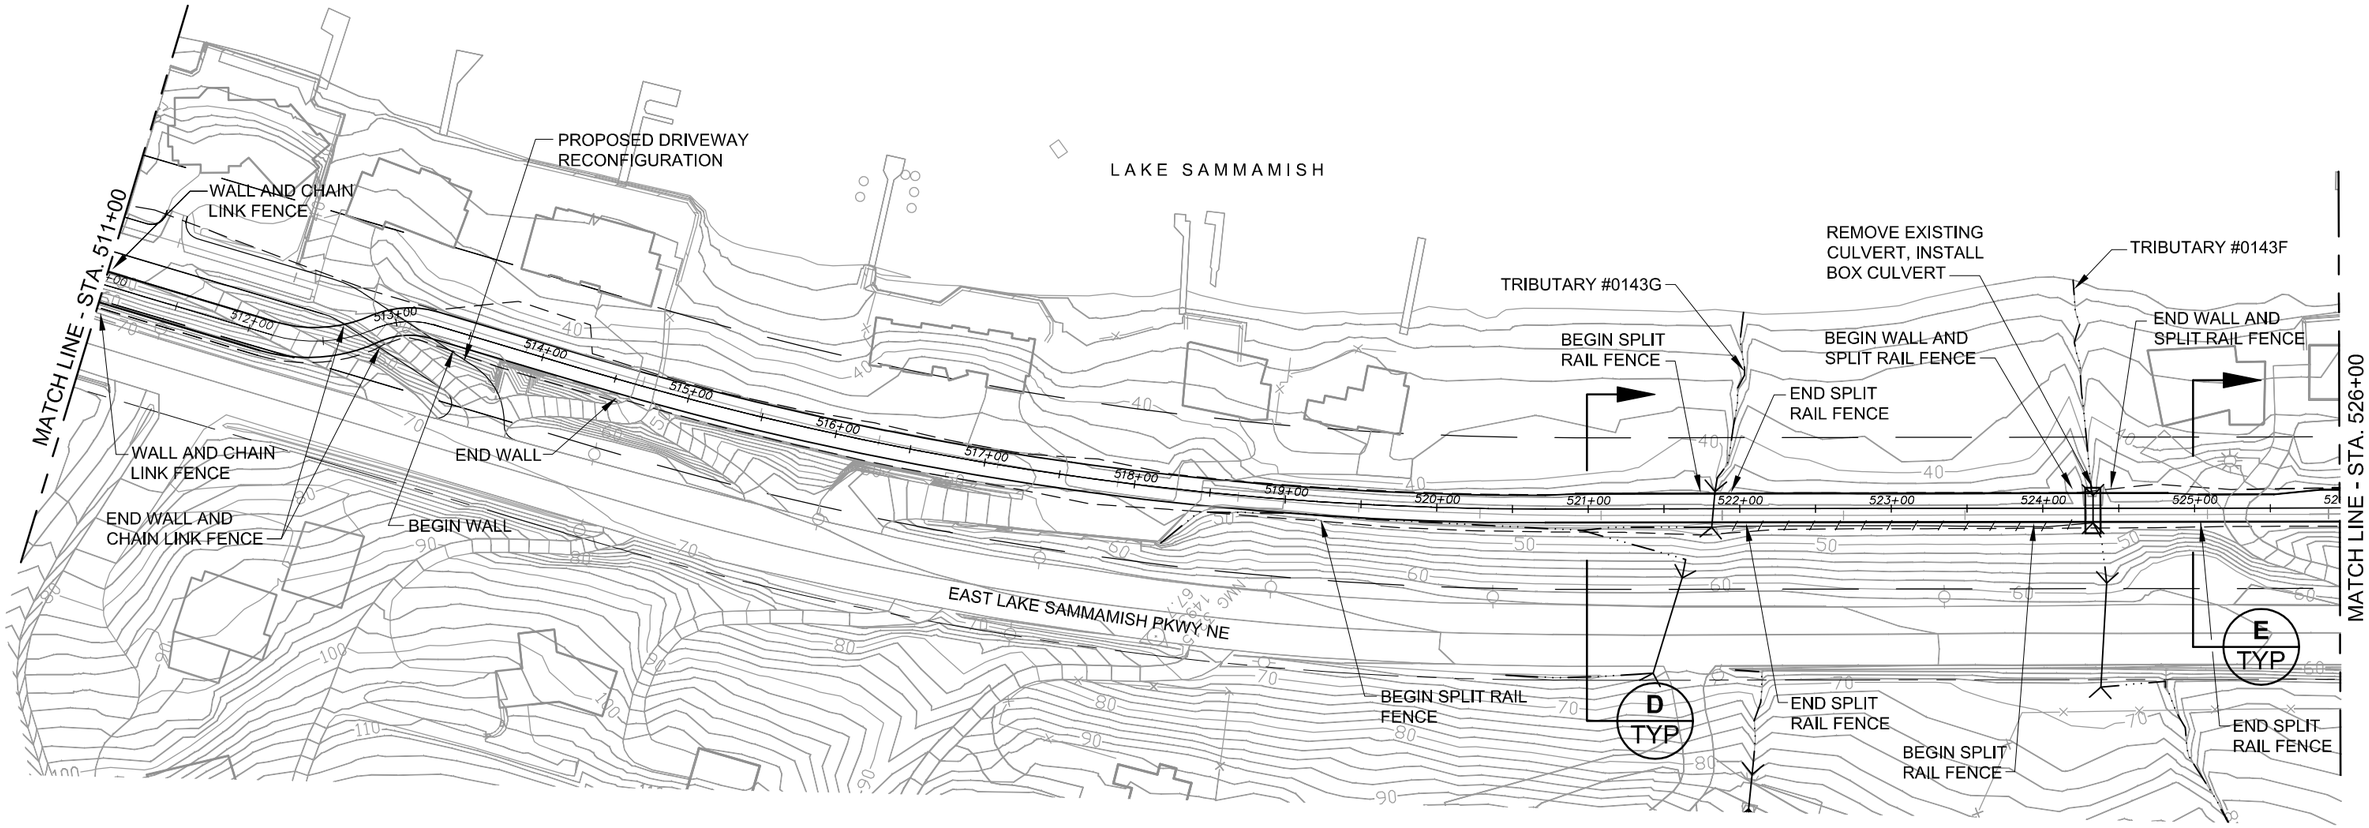

LEGEND

- Wetland
- Ditch
- Stream
- Existing Trail Corridor ROW
- Existing Road ROW
- Proposed Trail Centerline
- Proposed Edge of Trail
- Proposed Cut/Fill Limits
- Soft Surface Pedestrian and Equestrian Trail (Closed for East B Alternative)
- Existing Culvert
- Railbed ℄
- (A) Public Access Point
- (P) Parking Location

NOTE
DRIVEWAY RECONFIGURATIONS MAY NOT BE LIMITED TO THOSE SHOWN.

FILE: K1521039P09T0902-F-EA-29A
DATE: 09/11/06 4:22pm

0 50 100
SCALE IN FEET

N

DRAFT Alignment
DRAFT EIS
October 2006

Figure 29A
East A Alternative
East Lake Sammamish Trail Master Plan

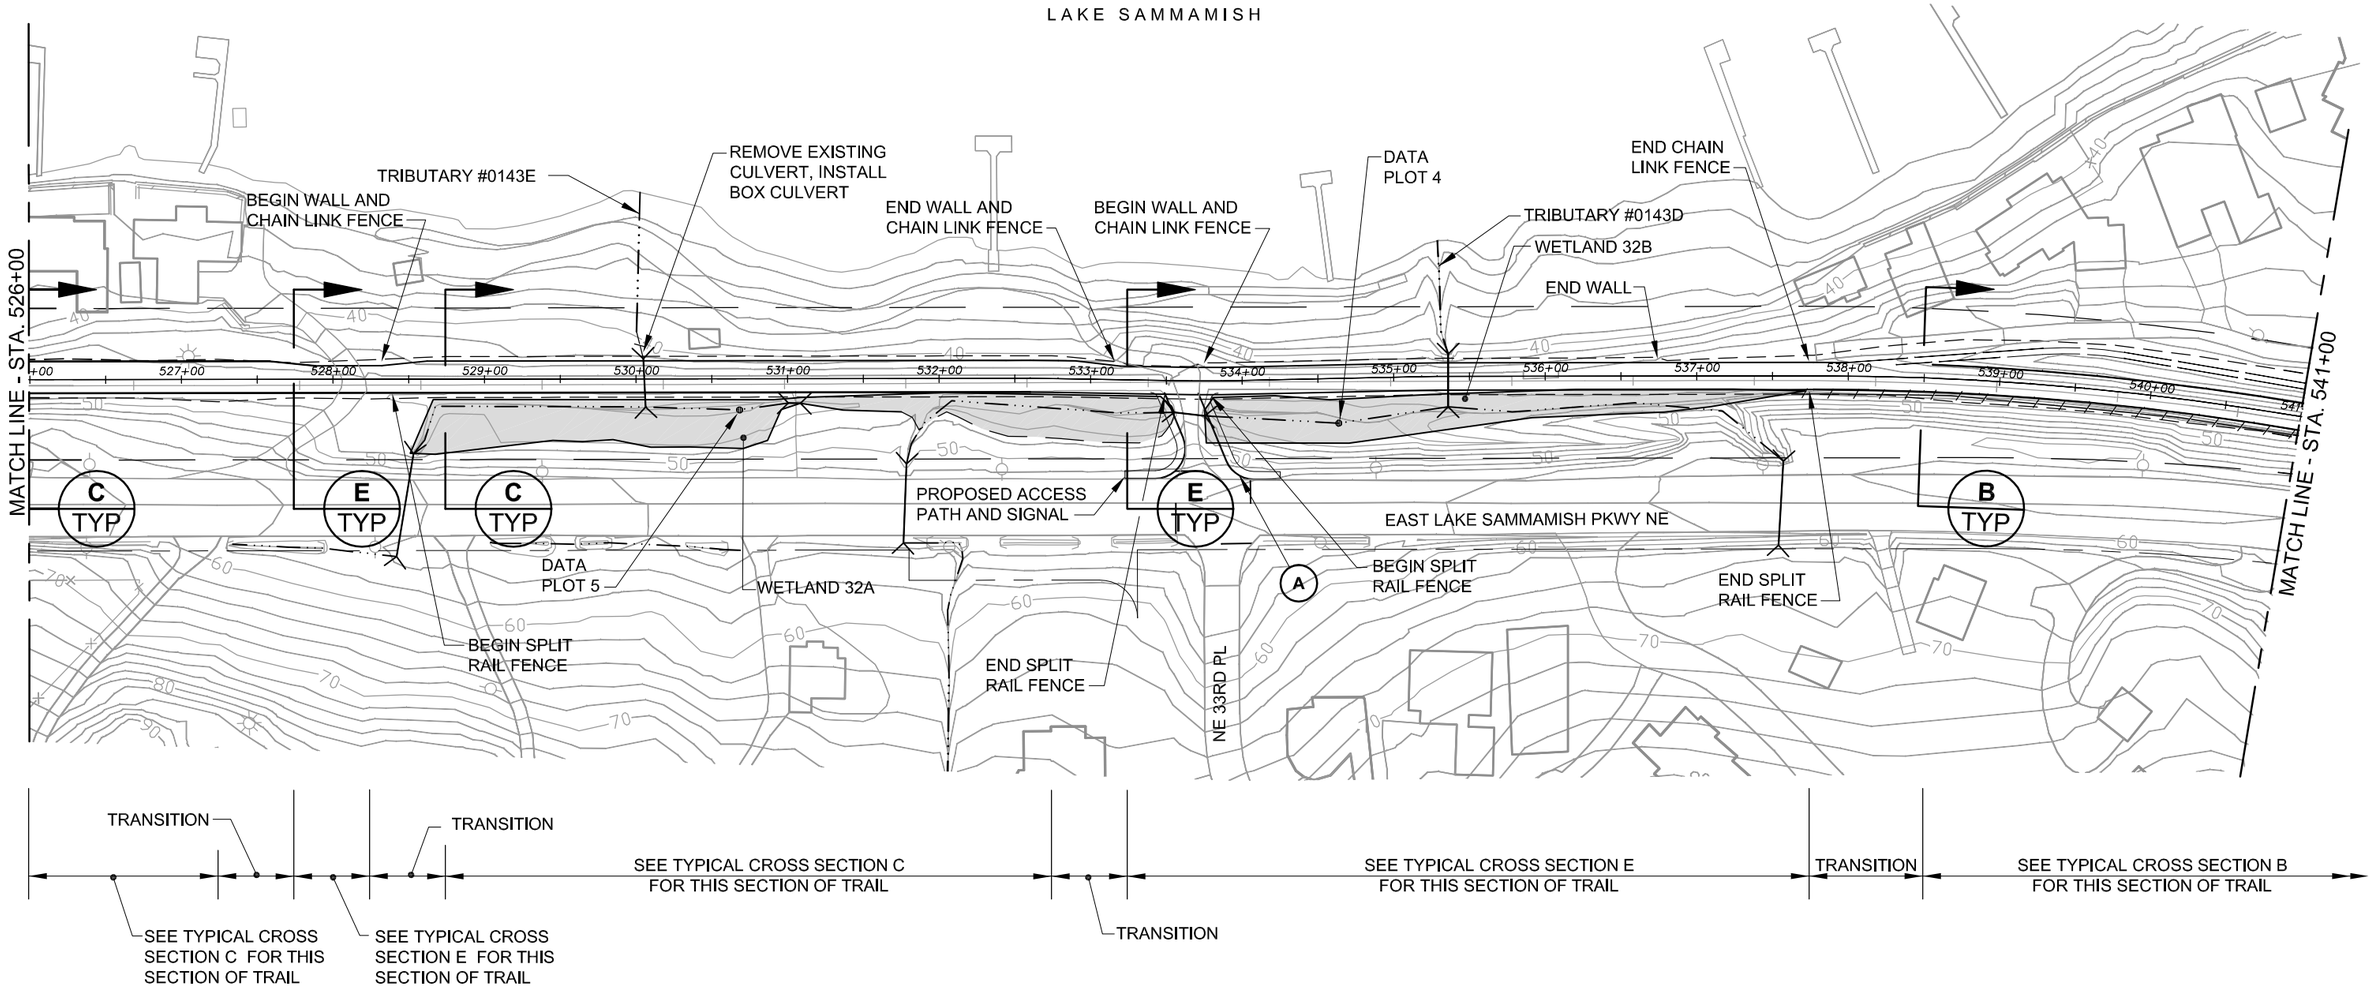

FILE: K1521039P09T0902-F-EA-30A
DATE: 09/11/06 4:27pm

0 50 100
SCALE IN FEET

N

DRAFT Alignment
DRAFT EIS
October 2006

Figure 30A
East A Alternative
East Lake Sammamish Trail Master Plan

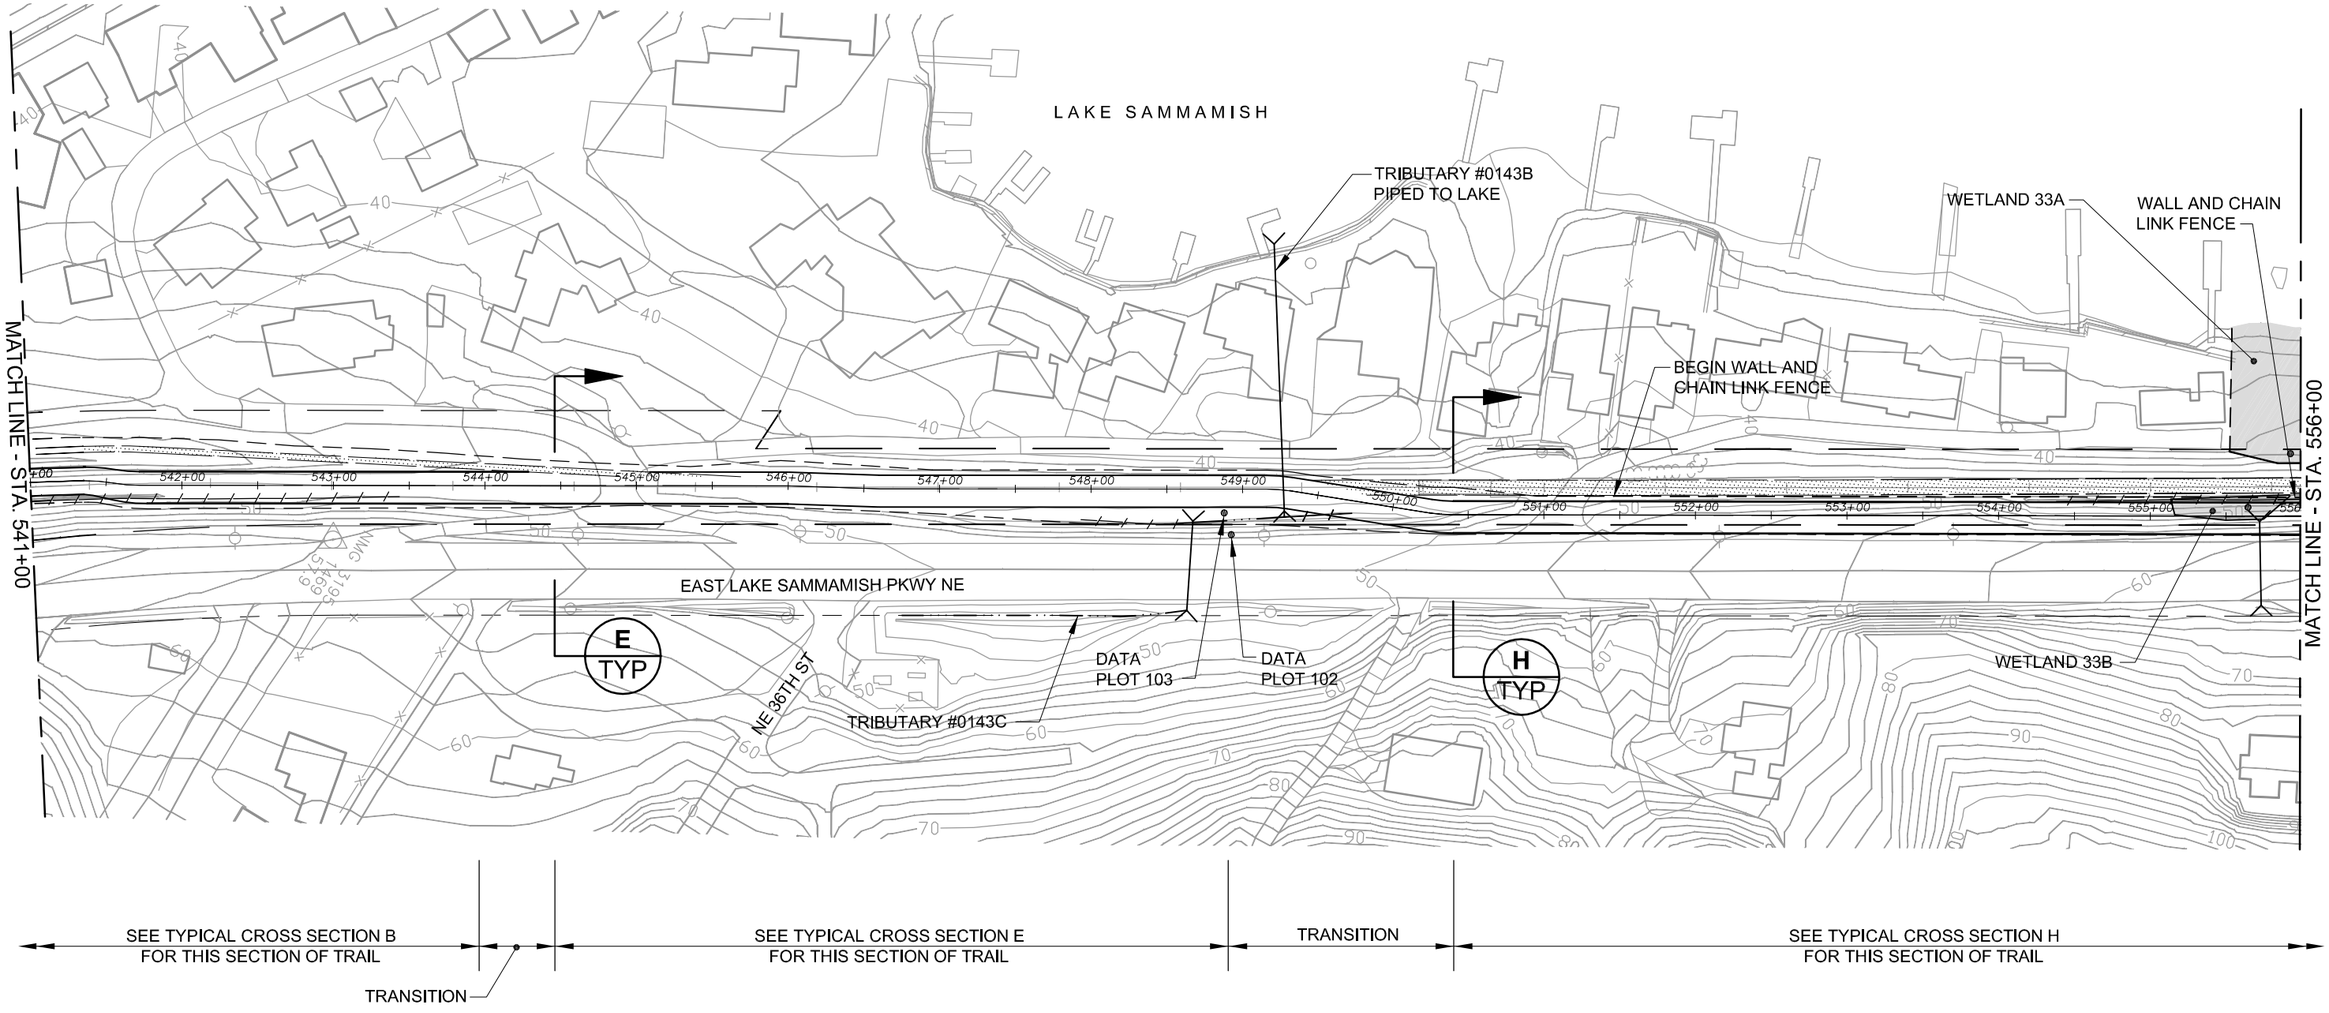

LEGEND

- Wetland
- Ditch
- Stream
- Existing Trail Corridor ROW
- Existing Road ROW
- Proposed Trail Centerline
- Proposed Edge of Trail
- Proposed Cut/Fill Limits
- Soft Surface Pedestrian and Equestrian Trail (Closed for East B Alternative)
- Existing Culvert
- Railbed ℄
- (A) Public Access Point
- (P) Parking Location

NOTE
DRIVEWAY RECONFIGURATIONS MAY NOT BE LIMITED TO THOSE SHOWN.

FILE: K1521039P09T0902-F-EA-31A
DATE: 09/11/06 4:30pm

0 50 100
SCALE IN FEET

N

DRAFT Alignment
DRAFT EIS
October 2006

Figure 31A
East A Alternative
East Lake Sammamish Trail Master Plan

NOTE: NORTH OF APPROXIMATELY STATION 567, THE EAST ALTERNATIVE IS THE SAME AS THE CORRIDOR ALTERNATIVE.

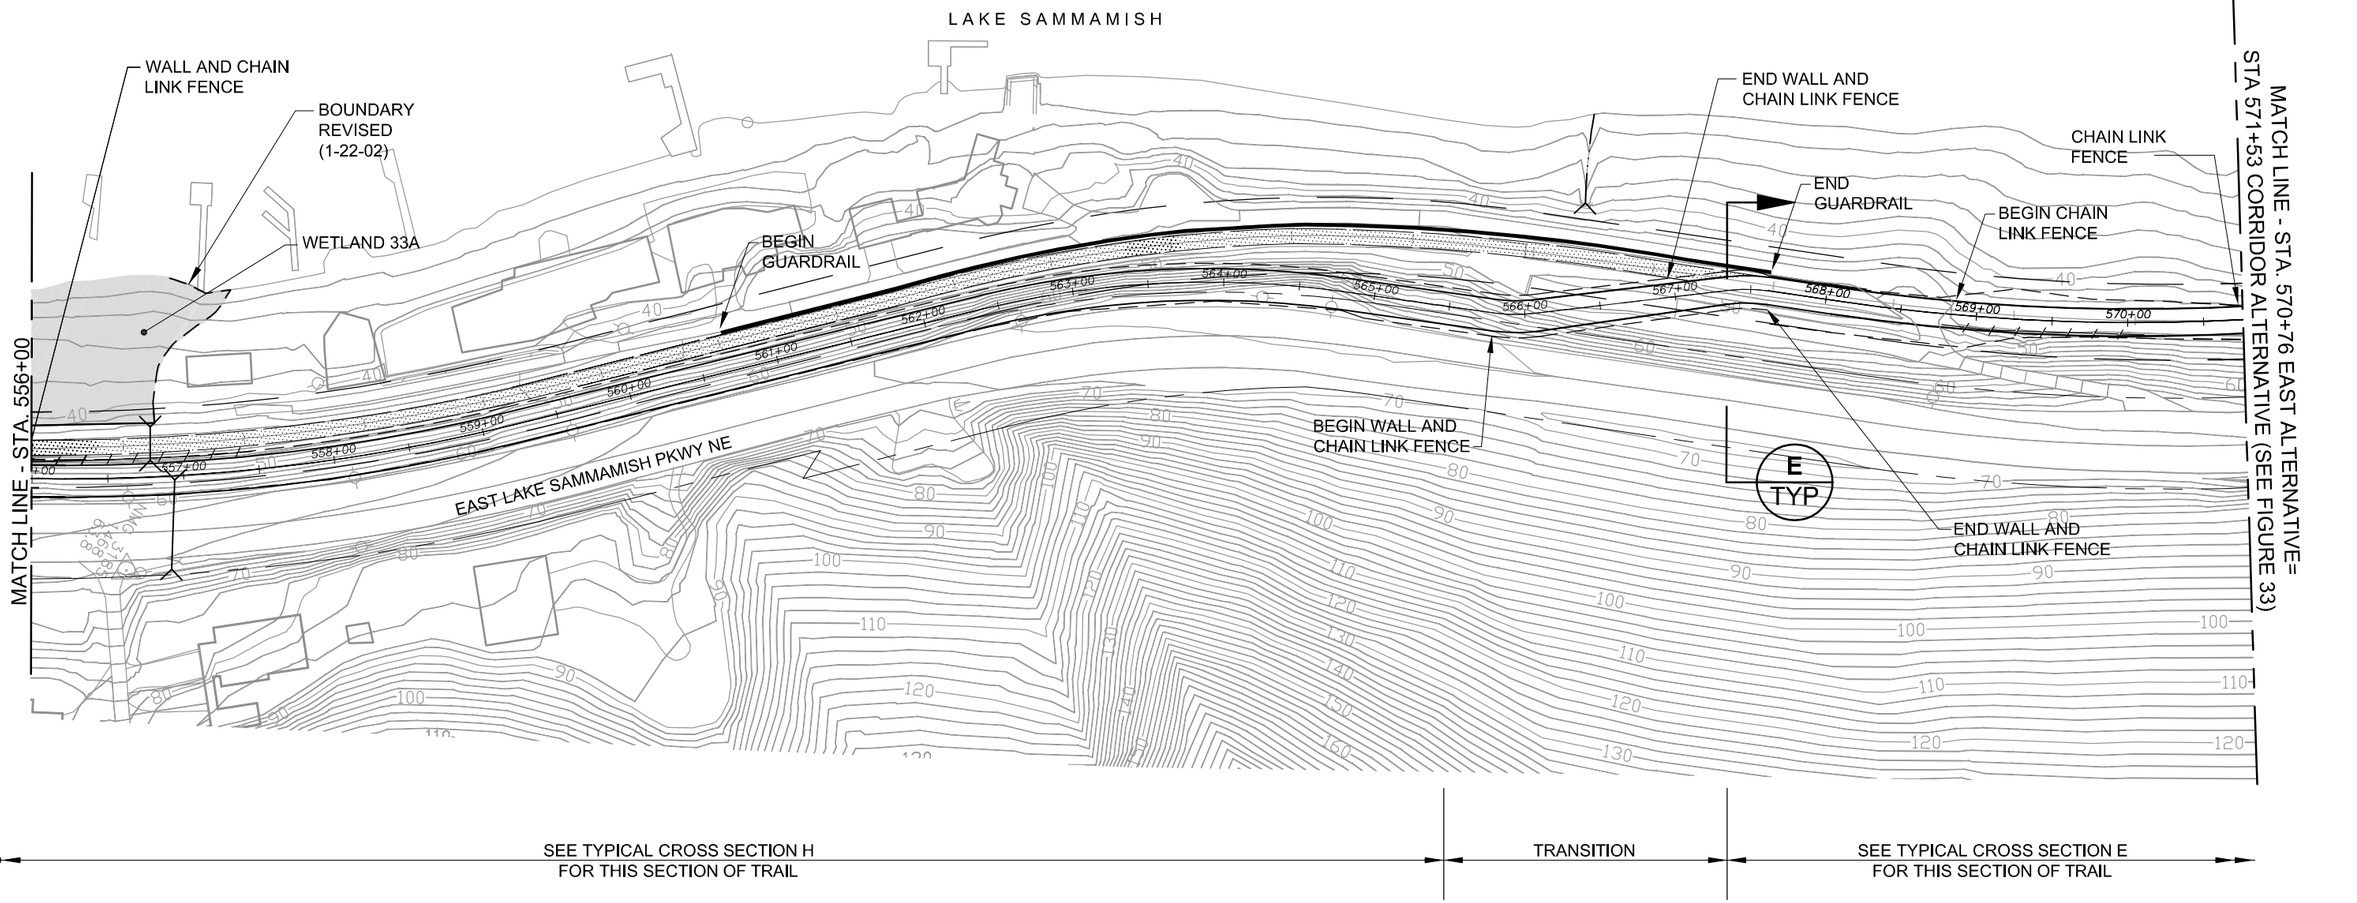

LEGEND

- Wetland
- Ditch
- Stream
- Existing Trail Corridor ROW
- Existing Road ROW
- Proposed Trail Centerline
- Proposed Edge of Trail
- Proposed Cut/Fill Limits
- Soft Surface Pedestrian and Equestrian Trail (Closed for East B Alternative)
- Existing Culvert
- Railbed ℄
- (A) Public Access Point
- (P) Parking Location

NOTE
DRIVEWAY RECONFIGURATIONS MAY NOT BE LIMITED TO THOSE SHOWN.

FILE: K1521039P09T0902-F-EA-32A
DATE: 09/11/06 4:31pm

0 50 100
SCALE IN FEET

N

DRAFT Alignment
DRAFT EIS
October 2006

Figure 32A
East A Alternative
East Lake Sammamish Trail Master Plan

Typical Trail Cross-sections

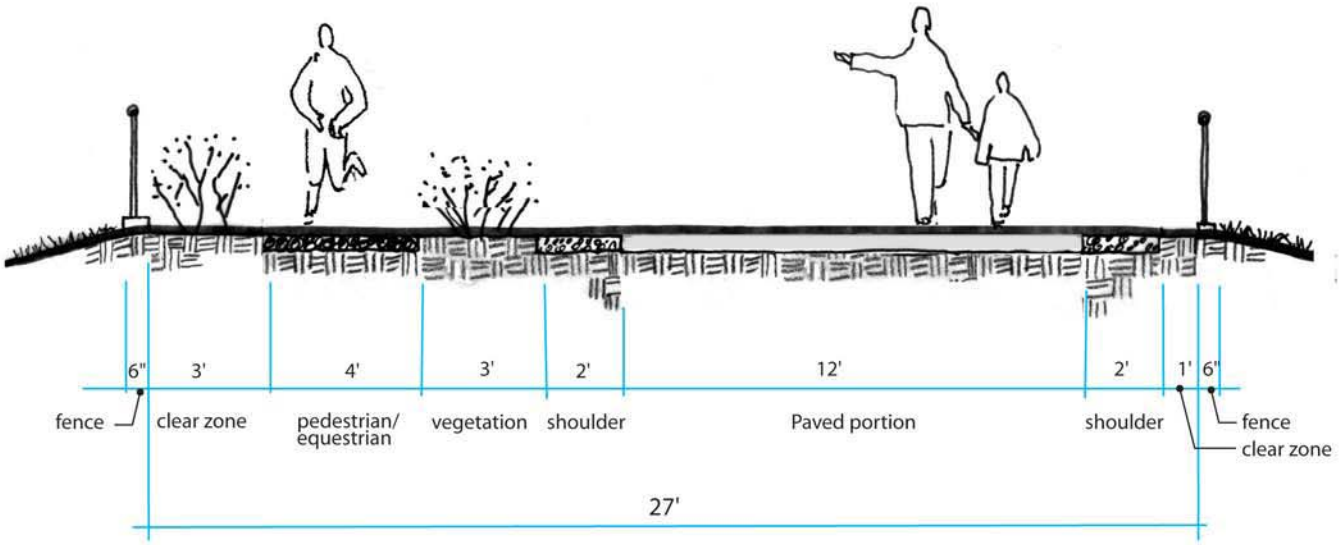

SECTION A TYPICAL
NO SCALE

Corridor and East Alternatives

LEGEND

EXISTING SOIL, BALLAST, OR FILL MATERIAL

PROPOSED GRAVEL

PAVEMENT

Notes

This section applies to the East Alternatives where they occur on the railbed.
Fences, guardrails and retaining walls are shown in all illustrations, however these will be installed where needed but not in all locations.

King County
Capital Improvement Projects
Facilities Management Division, DES

FILE NAME: PMX P:\CLIENTS\1521 King Co\2_New 554-1521-039 ELST\Phase 10 Master Plan NEPA and SEPA\Crosssections\Jul 04 Illustratives\EIS Typ Sec A-2-1.pdf

IDEAL TRAIL WIDTH, CROSS SECTION A
EAST LAKE SAMMAMISH TRAIL MASTER PLAN
KING COUNTY, WASHINGTON

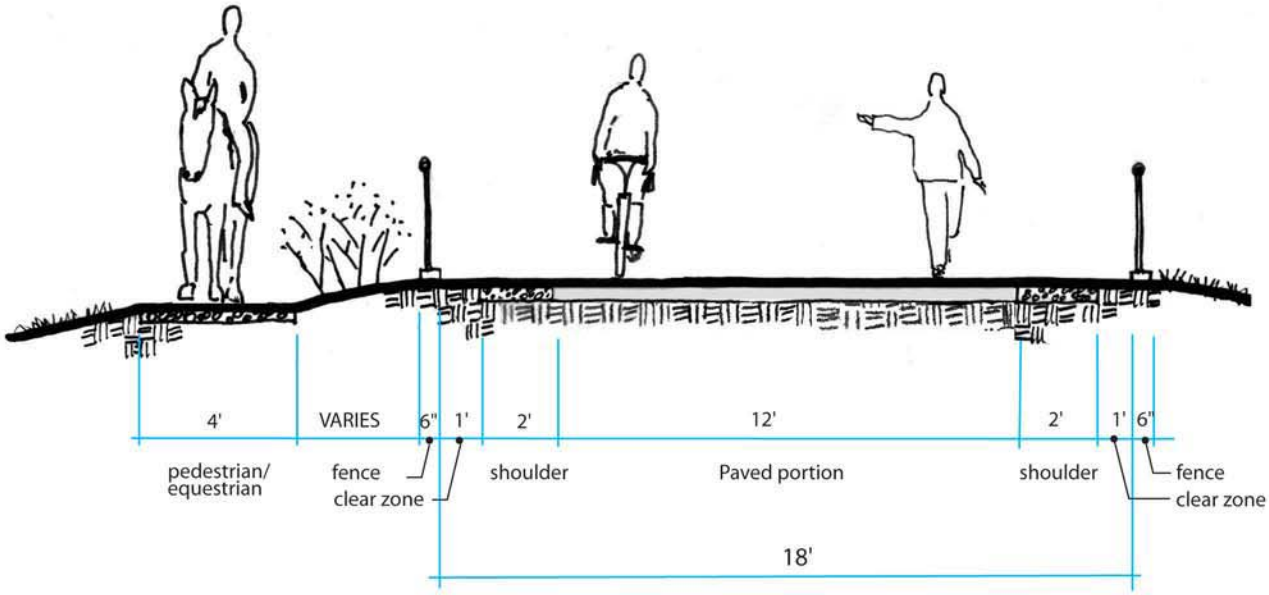

SECTION B TYPICAL
NO SCALE

Corridor and East Alternatives

LEGEND

EXISTING SOIL, BALLAST, OR FILL MATERIAL

PROPOSED GRAVEL

PAVEMENT

Notes

This section applies to the East Alternatives where they occur on the railbed.

Fences, guardrails and retaining walls are shown in all illustrations, however these will be installed where needed but not in all locations.

King County
Capital Improvement Projects
Facilities Management Division, DES

FILE NAME: PMX P:\CLIENTS\1521 King Co\2_New 554-1521-039 ELST\Phase 10 Master Plan NEPA and SEPA\Crosssections\Jul 04 Illustratives\EIS Typ Sec B - 2-2.pdf

VARIED WIDTH DUE TO TOPOGRAPHY, CROSS SECTION B

EAST LAKE SAMMAMISH TRAIL MASTER PLAN

KING COUNTY, WASHINGTON

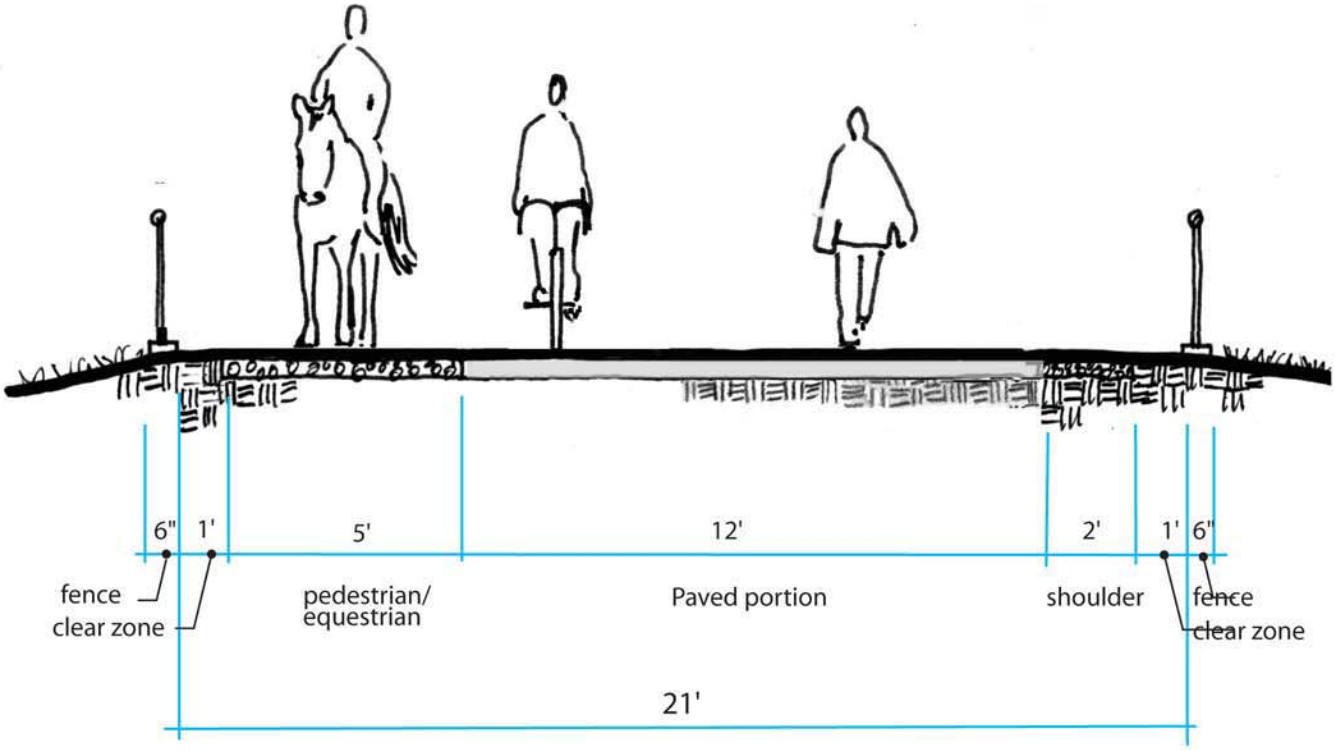

SECTION C TYPICAL
NO SCALE

Corridor and East Alternatives

LEGEND

EXISTING SOIL, BALLAST, OR FILL MATERIAL

PROPOSED GRAVEL

PAVEMENT

Notes

This section applies to the East Alternatives where they occur on the railbed.

Fences, guardrails and retaining walls are shown in all illustrations, however these will be installed where needed but not in all locations.

King County
Capital Improvement Projects
Facilities Management Division, DES

FILE NAME: PMX P:\CLIENTS\1521 King Co \2_New 554-1521-039 ELST \Phase 10 Master Plan NEPA and SEPA\Crosssections \Jul 04 Illustratives\EIS Typ Sec C - 2-3.pdf

N W E S

NARROWED TRAIL WIDTH, CROSS SECTION C
EAST LAKE SAMMAMISH TRAIL MASTER PLAN
KING COUNTY, WASHINGTON

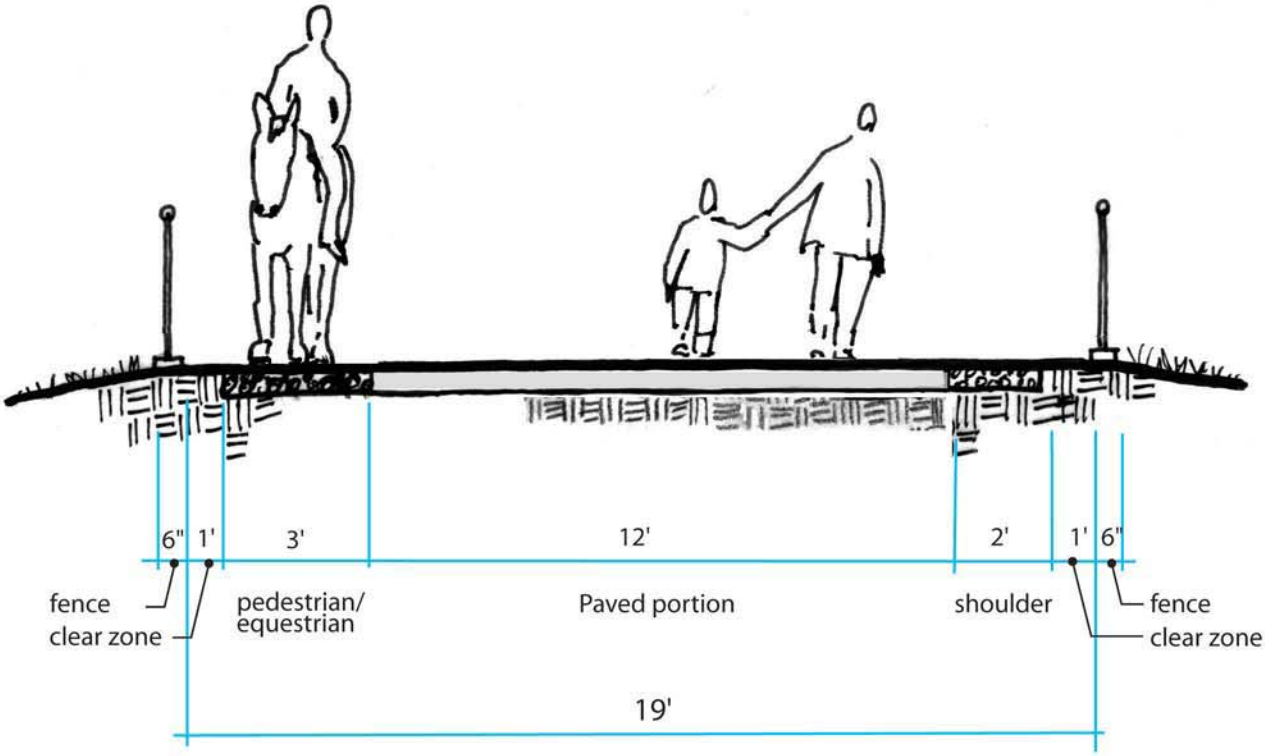

SECTION D TYPICAL
NO SCALE

Corridor and East Alternatives

Notes
This section applies to the East Alternatives where they occur on the railbed.
The safety concerns regarding equestrian use of a relatively narrow shoulder are considered in this EIS.
Fences, guardrails and retaining walls are shown in all illustrations, however these will be installed where needed but not in all locations.

LEGEND
EXISTING SOIL, BALLAST, OR FILL MATERIAL
PROPOSED GRAVEL
PAVEMENT

King County
Capital Improvement Projects
Facilities Management Division, DES

FILE NAME: PMX P:\CLIENTS\1521 King Co \2_New 554-1521-039 ELST \Phase 10 Master Plan NEPA and SEPA\Crosssections \Jul 04 Illustratives\EIS Typ Sec D - 2-4.pdf

NARROWED TRAIL WIDTH, CROSS SECTION D
EAST LAKE SAMMAMISH TRAIL MASTER PLAN
KING COUNTY, WASHINGTON

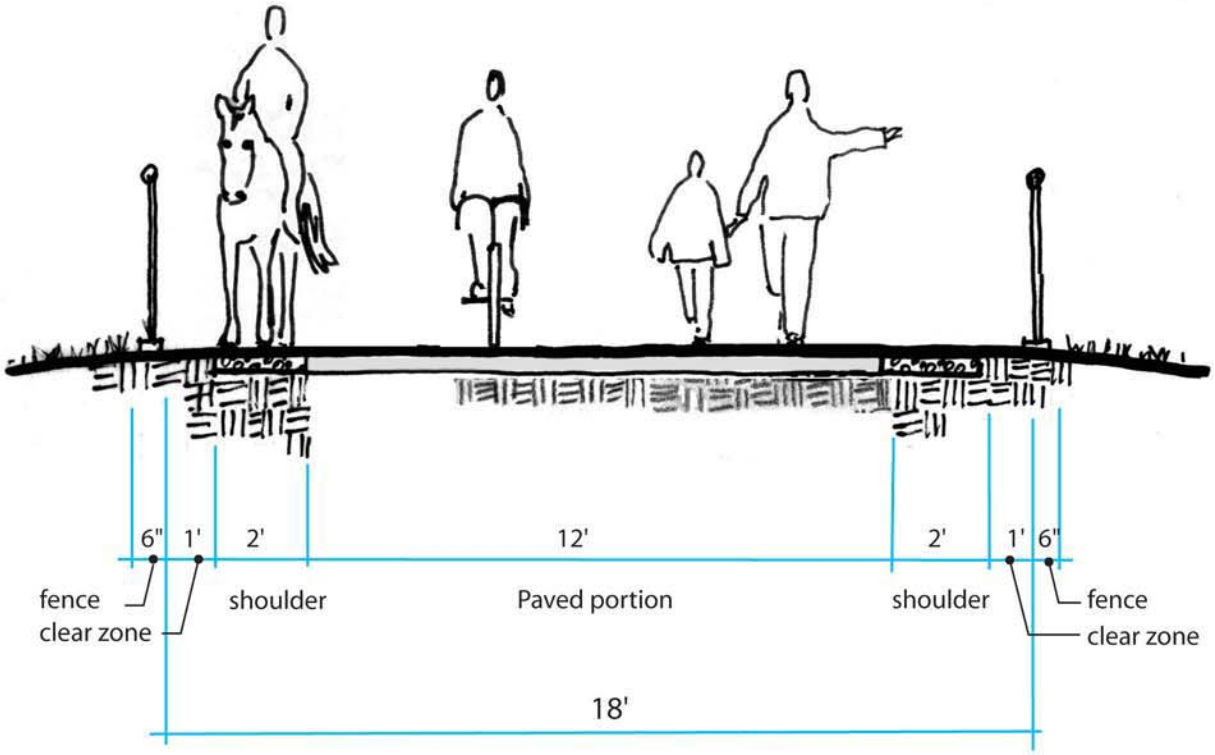

SECTION E TYPICAL
NO SCALE

Corridor and East Alternatives

Notes
This section applies to the East Alternatives where they occur on the railbed.
The safety concerns regarding equestrian use of a relatively narrow shoulder are considered in this EIS.
Fences, guardrails and retaining walls are shown in all illustrations, however these will be installed where needed but not in all locations.

LEGEND

EXISTING SOIL, BALLAST, OR FILL MATERIAL

PROPOSED GRAVEL

PAVEMENT

King County
Capital Improvement Projects
Facilities Management Division, DES

FILE NAME: PMX P:\CLIENTS\1521 King Co \2_New 554-1521-039 ELST \Phase 10 Master Plan NEPA and SEPA\Crosssections \Jul 04 Illustratives\EIS Typ Sec E - 2-5.pdf

NARROWED TRAIL WIDTH, CROSS SECTION E
EAST LAKE SAMMAMISH TRAIL MASTER PLAN
KING COUNTY, WASHINGTON

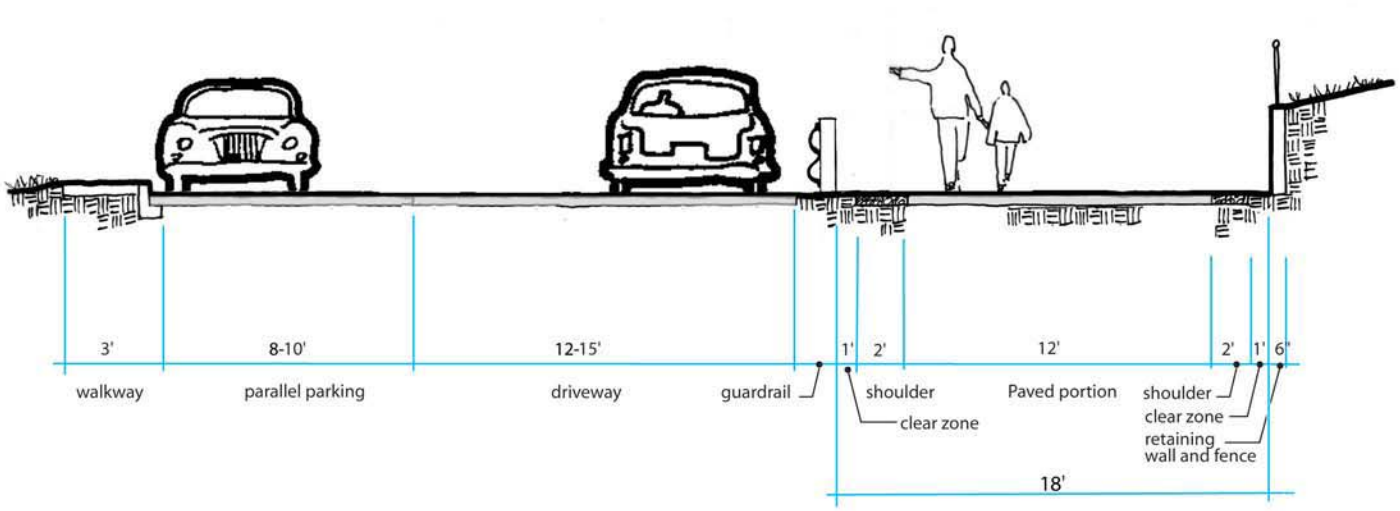

SECTION F TYPICAL
NO SCALE

Corridor and East Alternatives

LEGEND

EXISTING SOIL, BALLAST, OR FILL MATERIAL

PROPOSED GRAVEL

PAVEMENT

Fences, guardrails and retaining walls are shown in all illustrations, however these will be installed where needed but not in all locations.

King County
Capital Improvement Projects
Facilities Management Division, DES

FILE NAME: PMX P:\CLIENTS\1521 King Co \2_New 554-1521-039 ELST \Phase 10 Master Plan NEPA and SEPA\Crosssections \Jul 04 Illustratives\EIS Typ Sec F-2-6.pdf

ADJACENT PARKING, CROSS SECTION F
EAST LAKE SAMMAMISH TRAIL MASTER PLAN
KING COUNTY, WASHINGTON

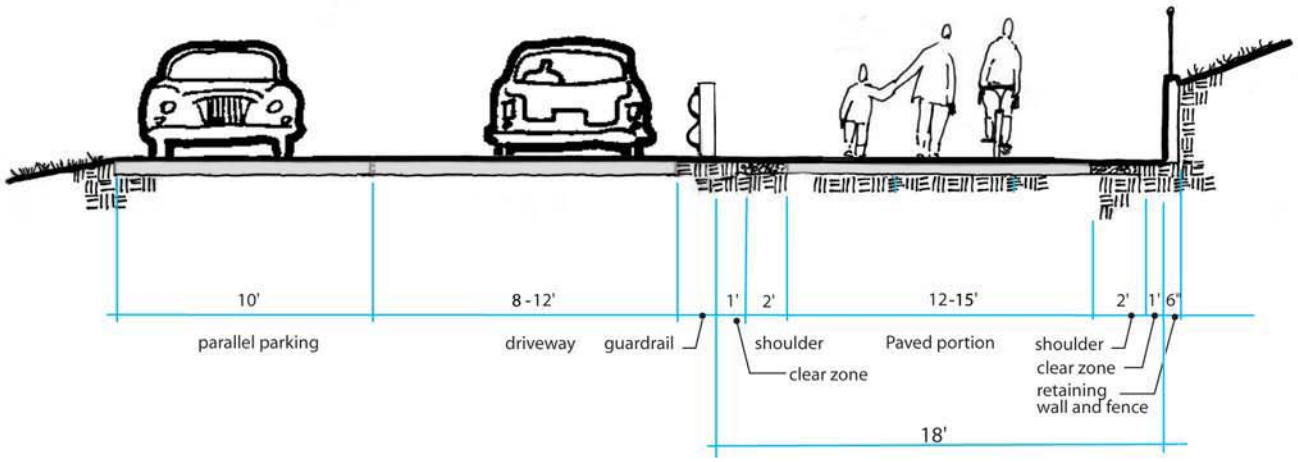

SECTION G TYPICAL
NO SCALE

Corridor and East Alternatives

LEGEND

EXISTING SOIL, BALLAST, OR FILL MATERIAL

PROPOSED GRAVEL

PAVEMENT

Fences, guardrails and retaining walls are shown in all illustrations, however these will be installed where needed but not in all locations.

King County
Capital Improvement Projects
Facilities Management Division, DES

FILE NAME: PMX P:\CLIENTS\1521 King Co \2_New 554-1521-039 ELST \Phase 10 Master Plan NEPA and SEPA\Crosssections \Jul 04 Illustratives\EIS Typ Sec A-2-1.pdf

ADJACENT PARKING, CROSS SECTION G
EAST LAKE SAMMAMISH TRAIL MASTER PLAN
KING COUNTY, WASHINGTON

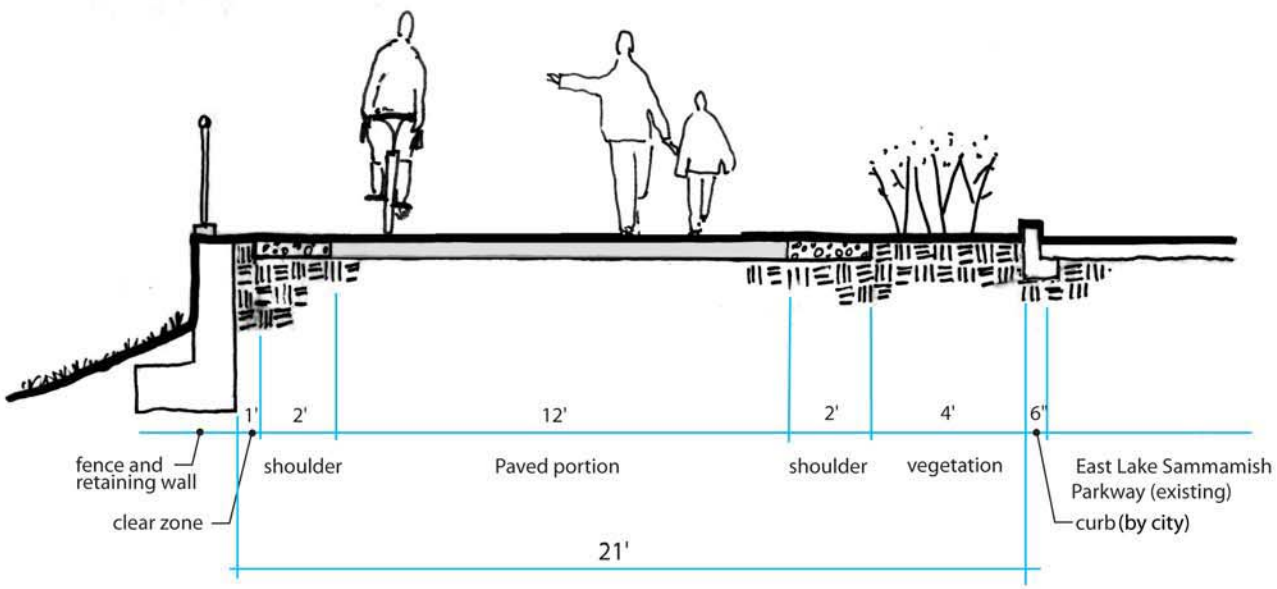

SECTION H TYPICAL
NO SCALE

East Alternative

LEGEND

EXISTING SOIL, BALLAST, OR FILL MATERIAL

PROPOSED GRAVEL

PAVEMENT

Fences, guardrails and retaining walls are shown in all illustrations, however these will be installed where needed but not in all locations.

King County
Capital Improvement Projects
Facilities Management Division, DES

FILE NAME: PMX P:\CLIENTS\1521 King Co \2_New 554-1521-039 ELST \Phase 10 Master Plan NEPA and SEPA\Crosssections \Jul 04 Illustratives\EIS Typ Sec H - 2-8.pdf

ADJACENT TO PARKWAY, CROSS SECTION H
EAST LAKE SAMMAMISH TRAIL MASTER PLAN
KING COUNTY, WASHINGTON

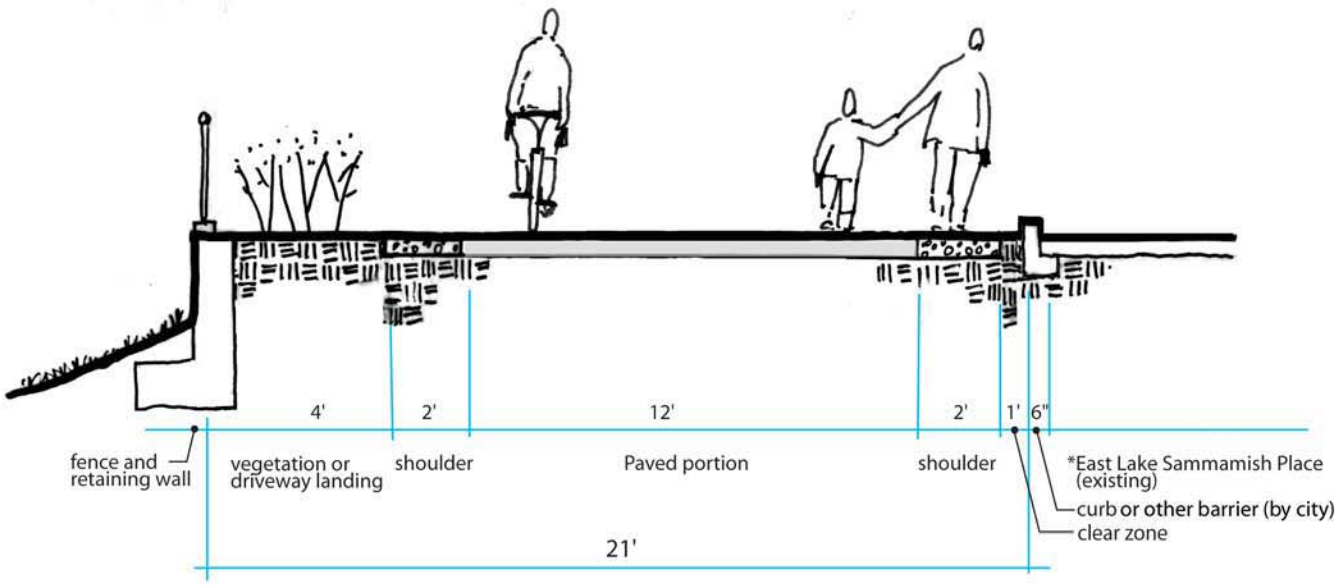

SECTION I TYPICAL
NO SCALE

East Alternative

*Future road improvements by the City of Sammamish would incorporate some type of buffer or barrier between the trail and roadway.

LEGEND

EXISTING SOIL, BALLAST, OR FILL MATERIAL

PROPOSED GRAVEL

PAVEMENT

Fences, guardrails and retaining walls are shown in all illustrations, however these will be installed where needed but not in all locations.

King County
Capital Improvement Projects
Facilities Management Division, DES

FILE NAME: PMX P:\CLIENTS\1521 King Co \2_New 554-1521-039 ELST \Phase 10 Master Plan NEPA and SEPA\Crosssections \Jul 04 Illustratives\EIS Typ Sec I - 2-9.pdf

ADJACENT TO THE PLACE, CROSS SECTION I
EAST LAKE SAMMAMISH TRAIL MASTER PLAN
KING COUNTY, WASHINGTON

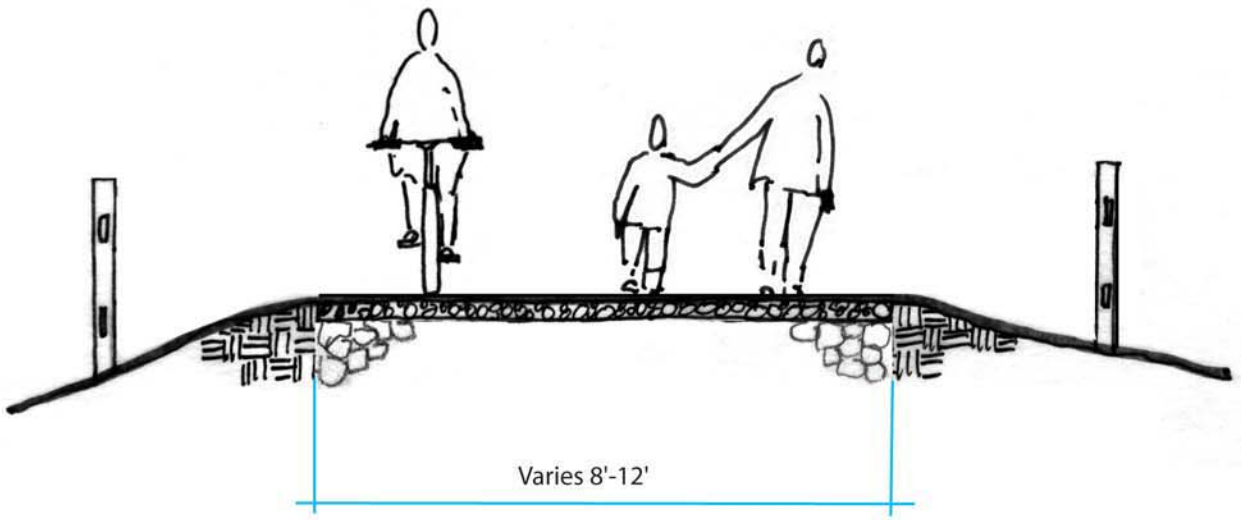

SECTION J TYPICAL
NO SCALE

Interim Use Trail

LEGEND

EXISTING RAILROAD BALLAST

EXISTING SOIL OR FILL MATERIAL

PROPOSED GRAVEL

PAVEMENT

Fences, guardrails and retaining walls are shown in all illustrations, however these will be installed where needed but not in all locations.

King County
Capital Improvement Projects
Facilities Management Division, DES

FILE NAME: PMX P:\CLIENTS\1521 King Co \2_New 554-1521-039 ELST \Phase 10 Master Plan NEPA and SEPA\Crosssections \Jul 04 Illustratives\EIS Typ Sec J - 2-10.pdf

INTERIM USE TRAIL, CROSS SECTION J
EAST LAKE SAMMAMISH TRAIL MASTER PLAN
KING COUNTY, WASHINGTON