RAVENSDALE PARK FOUNDATION PHASE 2

SW 1/4, SE 1/4, SECTION 25, TOWNSHIP 22 NORTH, RANGE 6 EAST, W.M.

RAVENSDALE, WASHINGTON

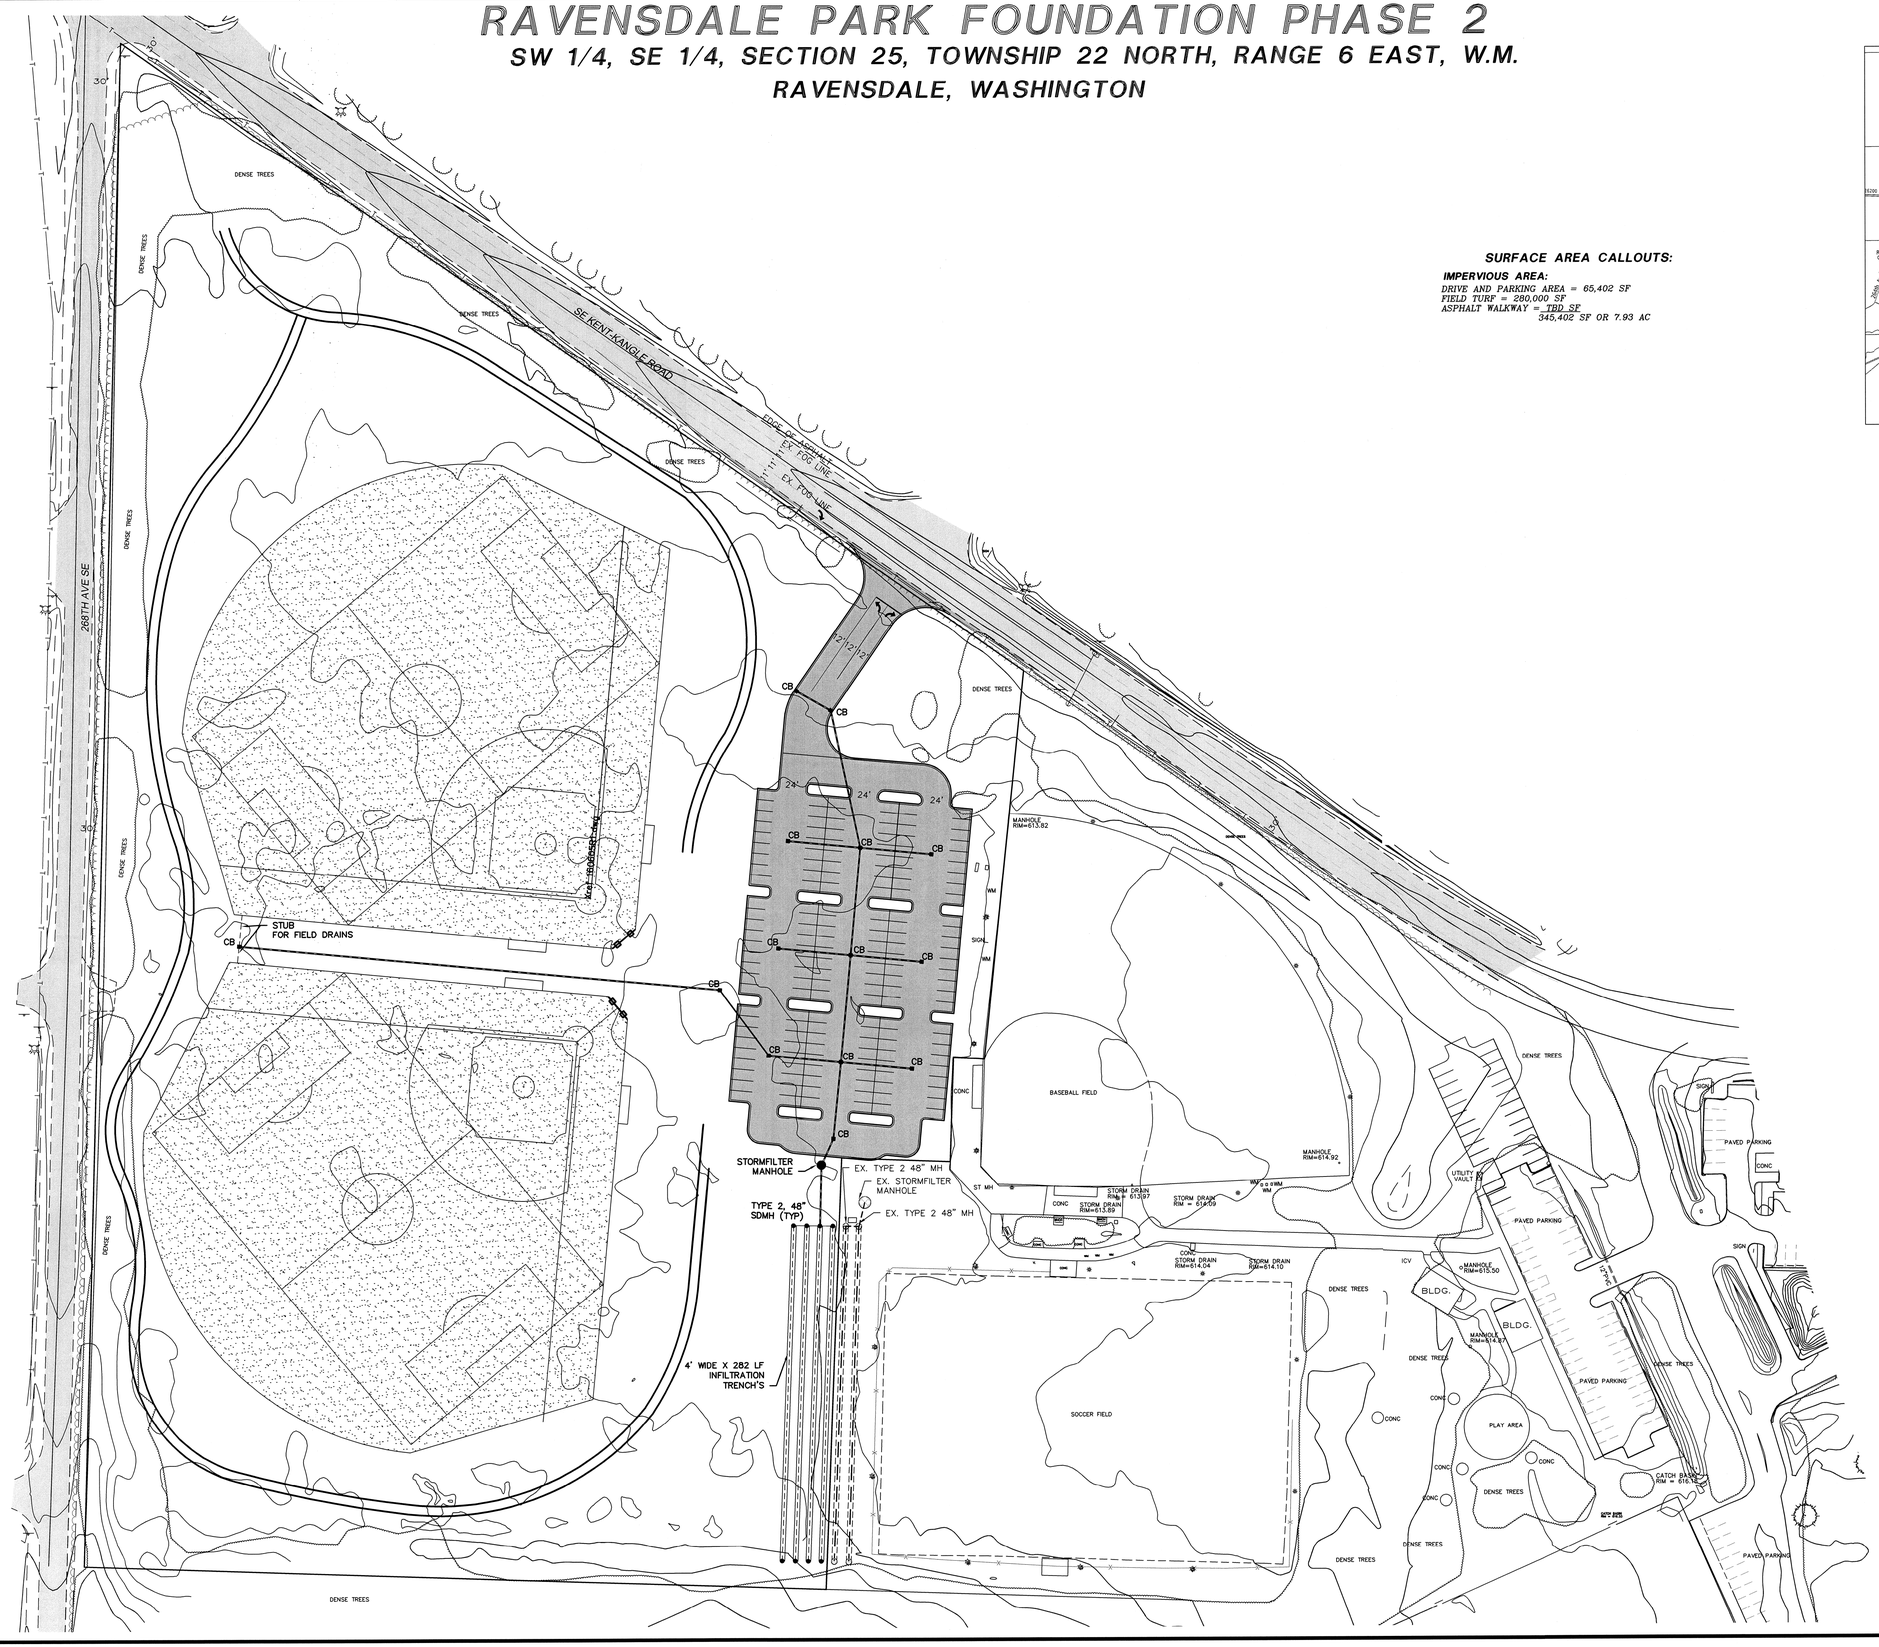

SURFACE AREA CALLOUTS:

IMPERVIOUS AREA:

DRIVE AND PARKING AREA = 65,402 SF
FIELD TURF = 280,000 SF
ASPHALT WALKWAY = TBD SF
345,402 SF OR 7.93 AC

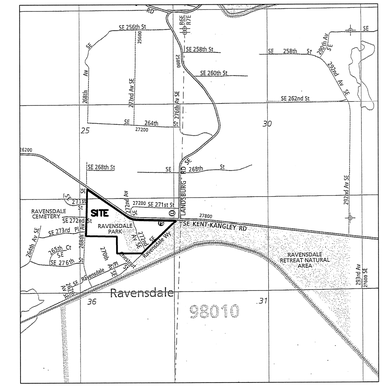

VICINITY MAP

N.T.S.

GRAPHIC SCALE

60 0 30 60 120

(IN FEET)
1 inch = 60 ft.

PRELIMINARY
SUBJECT TO REVISION
DATE 12/6/2012

RONALD S. FREDERIKSEN
STATE OF WASHINGTON
R.39553
REGISTERED
PROFESSIONAL ENGINEER

REVISIONS	BY	DATE

© THE PLANS SET FORTH ON THIS SHEET ARE AND SHALL REMAIN THE PROPERTY OF EASTSIDE CONSULTANTS, INC.

CONCEPTUAL
DRAINAGE PLAN

RAVENSDALE PARK FIELD RENOVATIONS PHASE 2
27305 272ND AVE SE
RAVENSDALE, WA 98058

ENGINEERS - SURVEYORS
EASTSIDE CONSULTANTS, INC.
1320 N.W. MALL ST., SUITE B
ISSAQUAH, WASHINGTON 98027
PH:(425)392-5251 FAX:392-4815

JOB NO.	12051
DATE	12/12
SCALE	1"=60'
DESIGNED	R.S.F.
DRAWN	R.S.F.
CHECKED	R.KITZ
APPROVED	R.J.B.

SHEET 1 OF 1