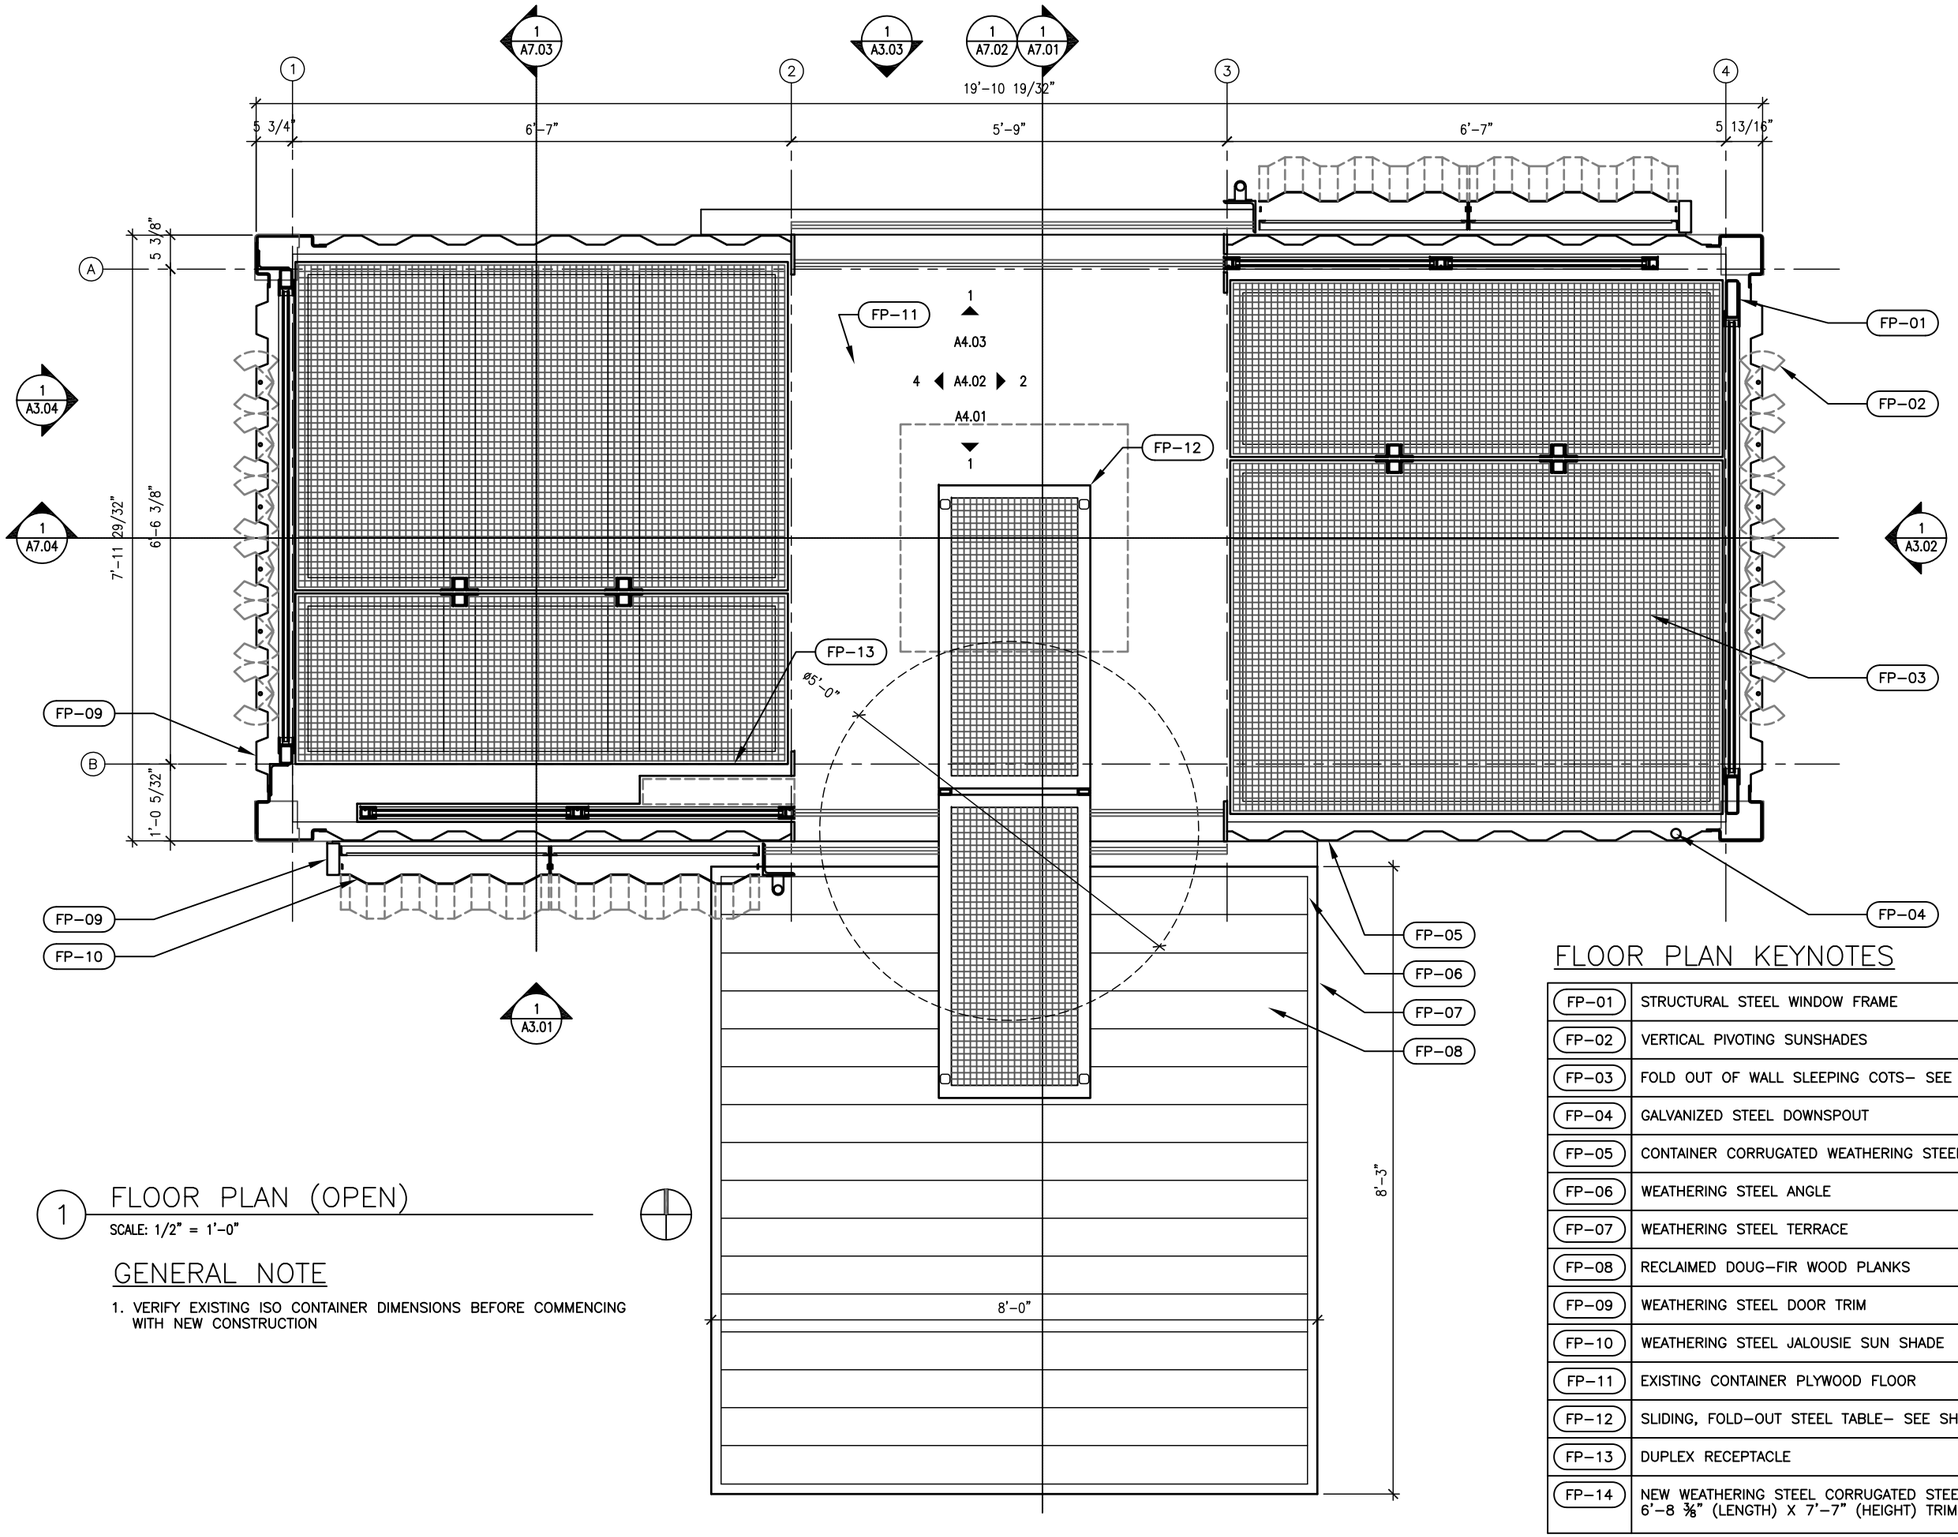

1 FLOOR PLAN (OPEN)

SCALE: 1/2" = 1'-0"

GENERAL NOTE

1. VERIFY EXISTING ISO CONTAINER DIMENSIONS BEFORE COMMENCING WITH NEW CONSTRUCTION

FLOOR PLAN KEYNOTES

FP-01	STRUCTURAL STEEL WINDOW FRAME
FP-02	VERTICAL PIVOTING SUNSHADES
FP-03	FOLD OUT OF WALL SLEEPING COTS– SEE DETAIL X/AX.XX
FP-04	GALVANIZED STEEL DOWNSPOUT
FP-05	CONTAINER CORRUGATED WEATHERING STEEL SIDING
FP-06	WEATHERING STEEL ANGLE
FP-07	WEATHERING STEEL TERRACE
FP-08	RECLAIMED DOUG–FIR WOOD PLANKS
FP-09	WEATHERING STEEL DOOR TRIM
FP-10	WEATHERING STEEL JALOUSIE SUN SHADE
FP-11	EXISTING CONTAINER PLYWOOD FLOOR
FP-12	SLIDING, FOLD–OUT STEEL TABLE– SEE SHEET A4.51
FP-13	DUPLEX RECEPTACLE
FP-14	NEW WEATHERING STEEL CORRUGATED STEEL PLATE– 6'-8 ⅜" (LENGTH) X 7'-7" (HEIGHT) TRIM TO FIT

DATE:
22 AUGUST 2011
CAD FILE:
11.47 HARD TENT.DWG

LITTLE FOOTPRINT, BIG FOREST

CAMPING CARGO CONTAINER COMPETITION

KING COUNTY PARKS AND RECREATION DIVISION

REVISIONS

SHEET TITLE
FLOOR PLAN (OPEN)

SHEET
A2.01

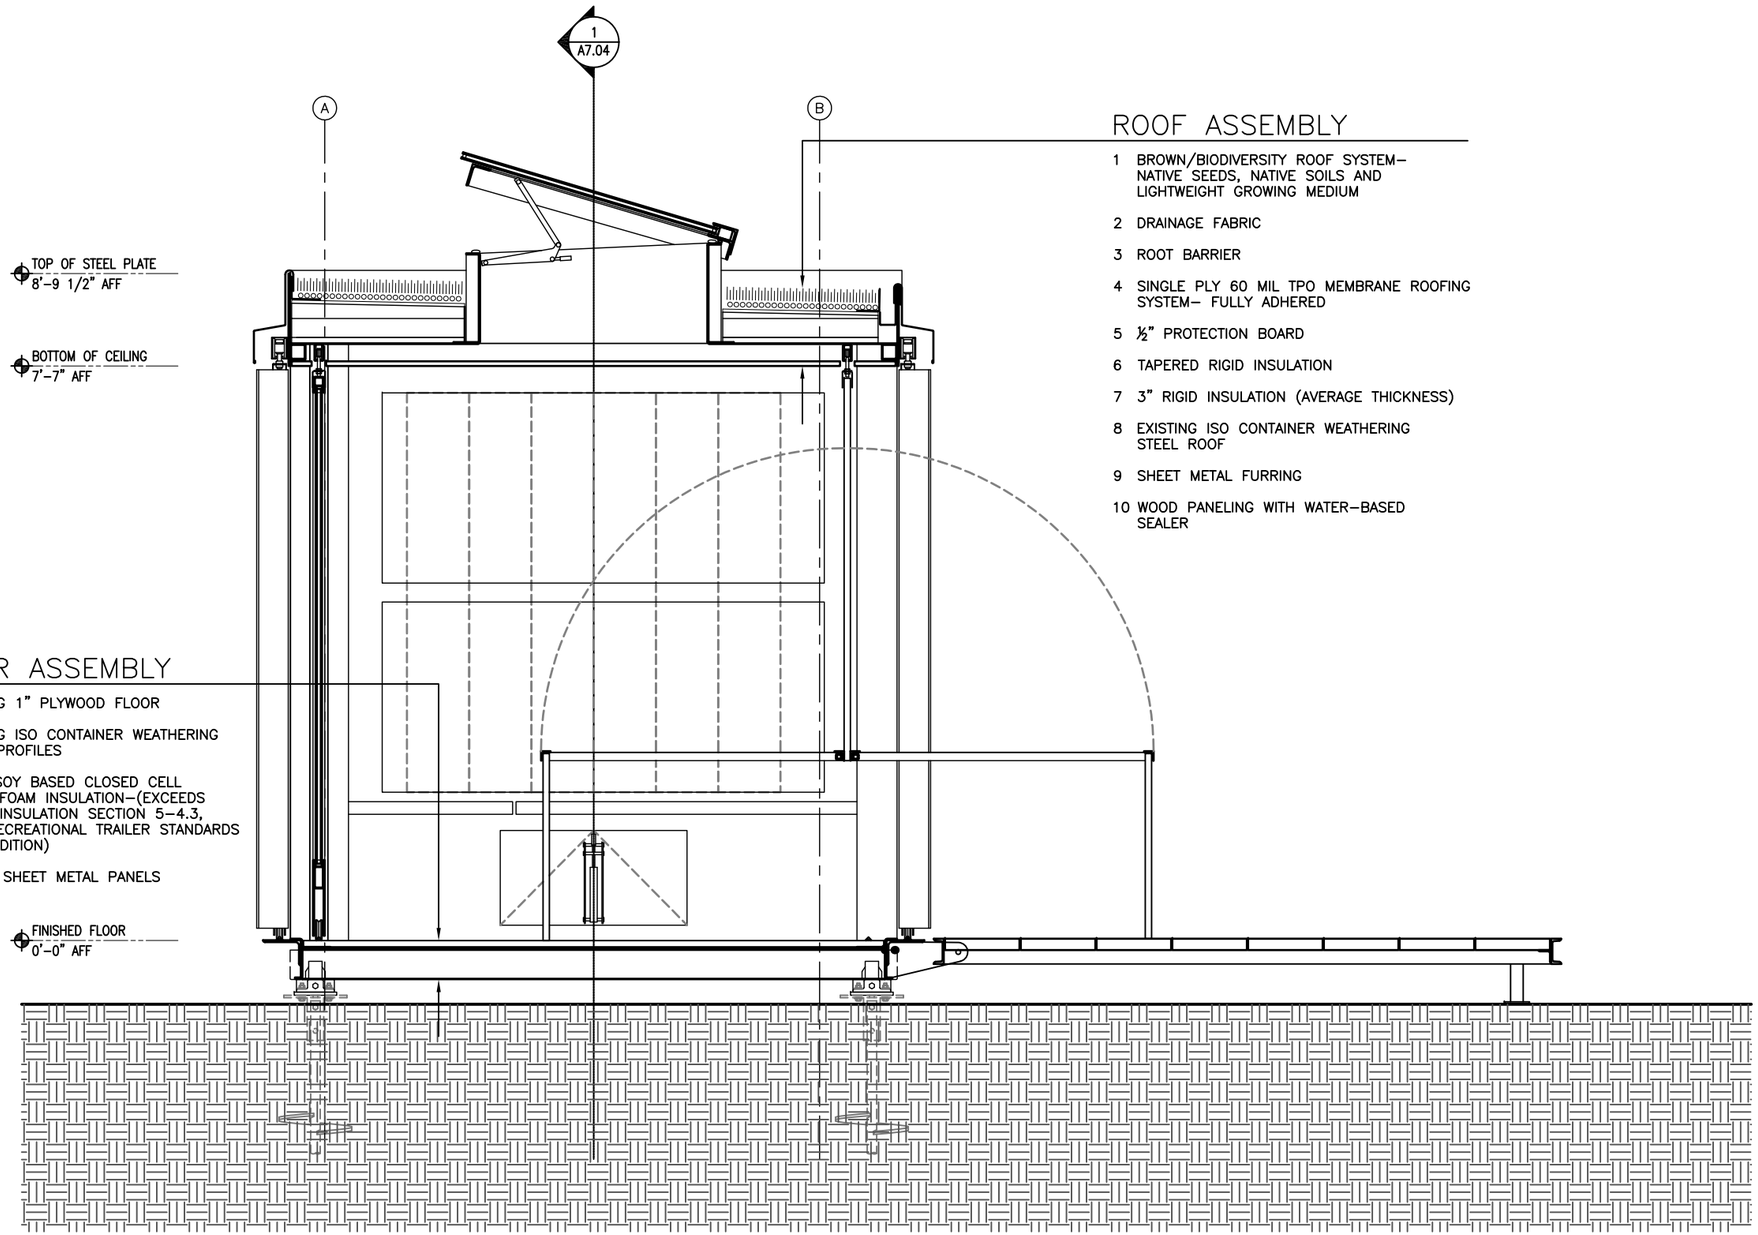

ROOF ASSEMBLY

1 BROWN/BIODIVERSITY ROOF SYSTEM– NATIVE SEEDS, NATIVE SOILS AND LIGHTWEIGHT GROWING MEDIUM

2 DRAINAGE FABRIC

3 ROOT BARRIER

4 SINGLE PLY 60 MIL TPO MEMBRANE ROOFING SYSTEM– FULLY ADHERED

5 ½" PROTECTION BOARD

6 TAPERED RIGID INSULATION

7 3" RIGID INSULATION (AVERAGE THICKNESS)

8 EXISTING ISO CONTAINER WEATHERING STEEL ROOF

9 SHEET METAL FURRING

10 WOOD PANELING WITH WATER–BASED SEALER

FLOOR ASSEMBLY

1 EXISTING 1" PLYWOOD FLOOR

2 EXISTING ISO CONTAINER WEATHERING STEEL PROFILES

3 R–30 SOY BASED CLOSED CELL SPRAY FOAM INSULATION–(EXCEEDS FLOOR INSULATION SECTION 5–4.3, ANSI RECREATIONAL TRAILER STANDARDS 2009 EDITION)

4 12 GA. SHEET METAL PANELS

1 CROSS SECTION (OPEN)

SCALE: 1/2" = 1'–0"

DATE:
22 AUGUST 2011

CAD FILE:
11.47 HARD TENT.DWG

LITTLE FOOTPRINT, BIG FOREST

CAMPING CARGO CONTAINER COMPETITION

KING COUNTY PARKS AND RECREATION DIVISION

REVISIONS

SHEET TITLE
CROSS SECTION (OPEN)

SHEET
A7.01