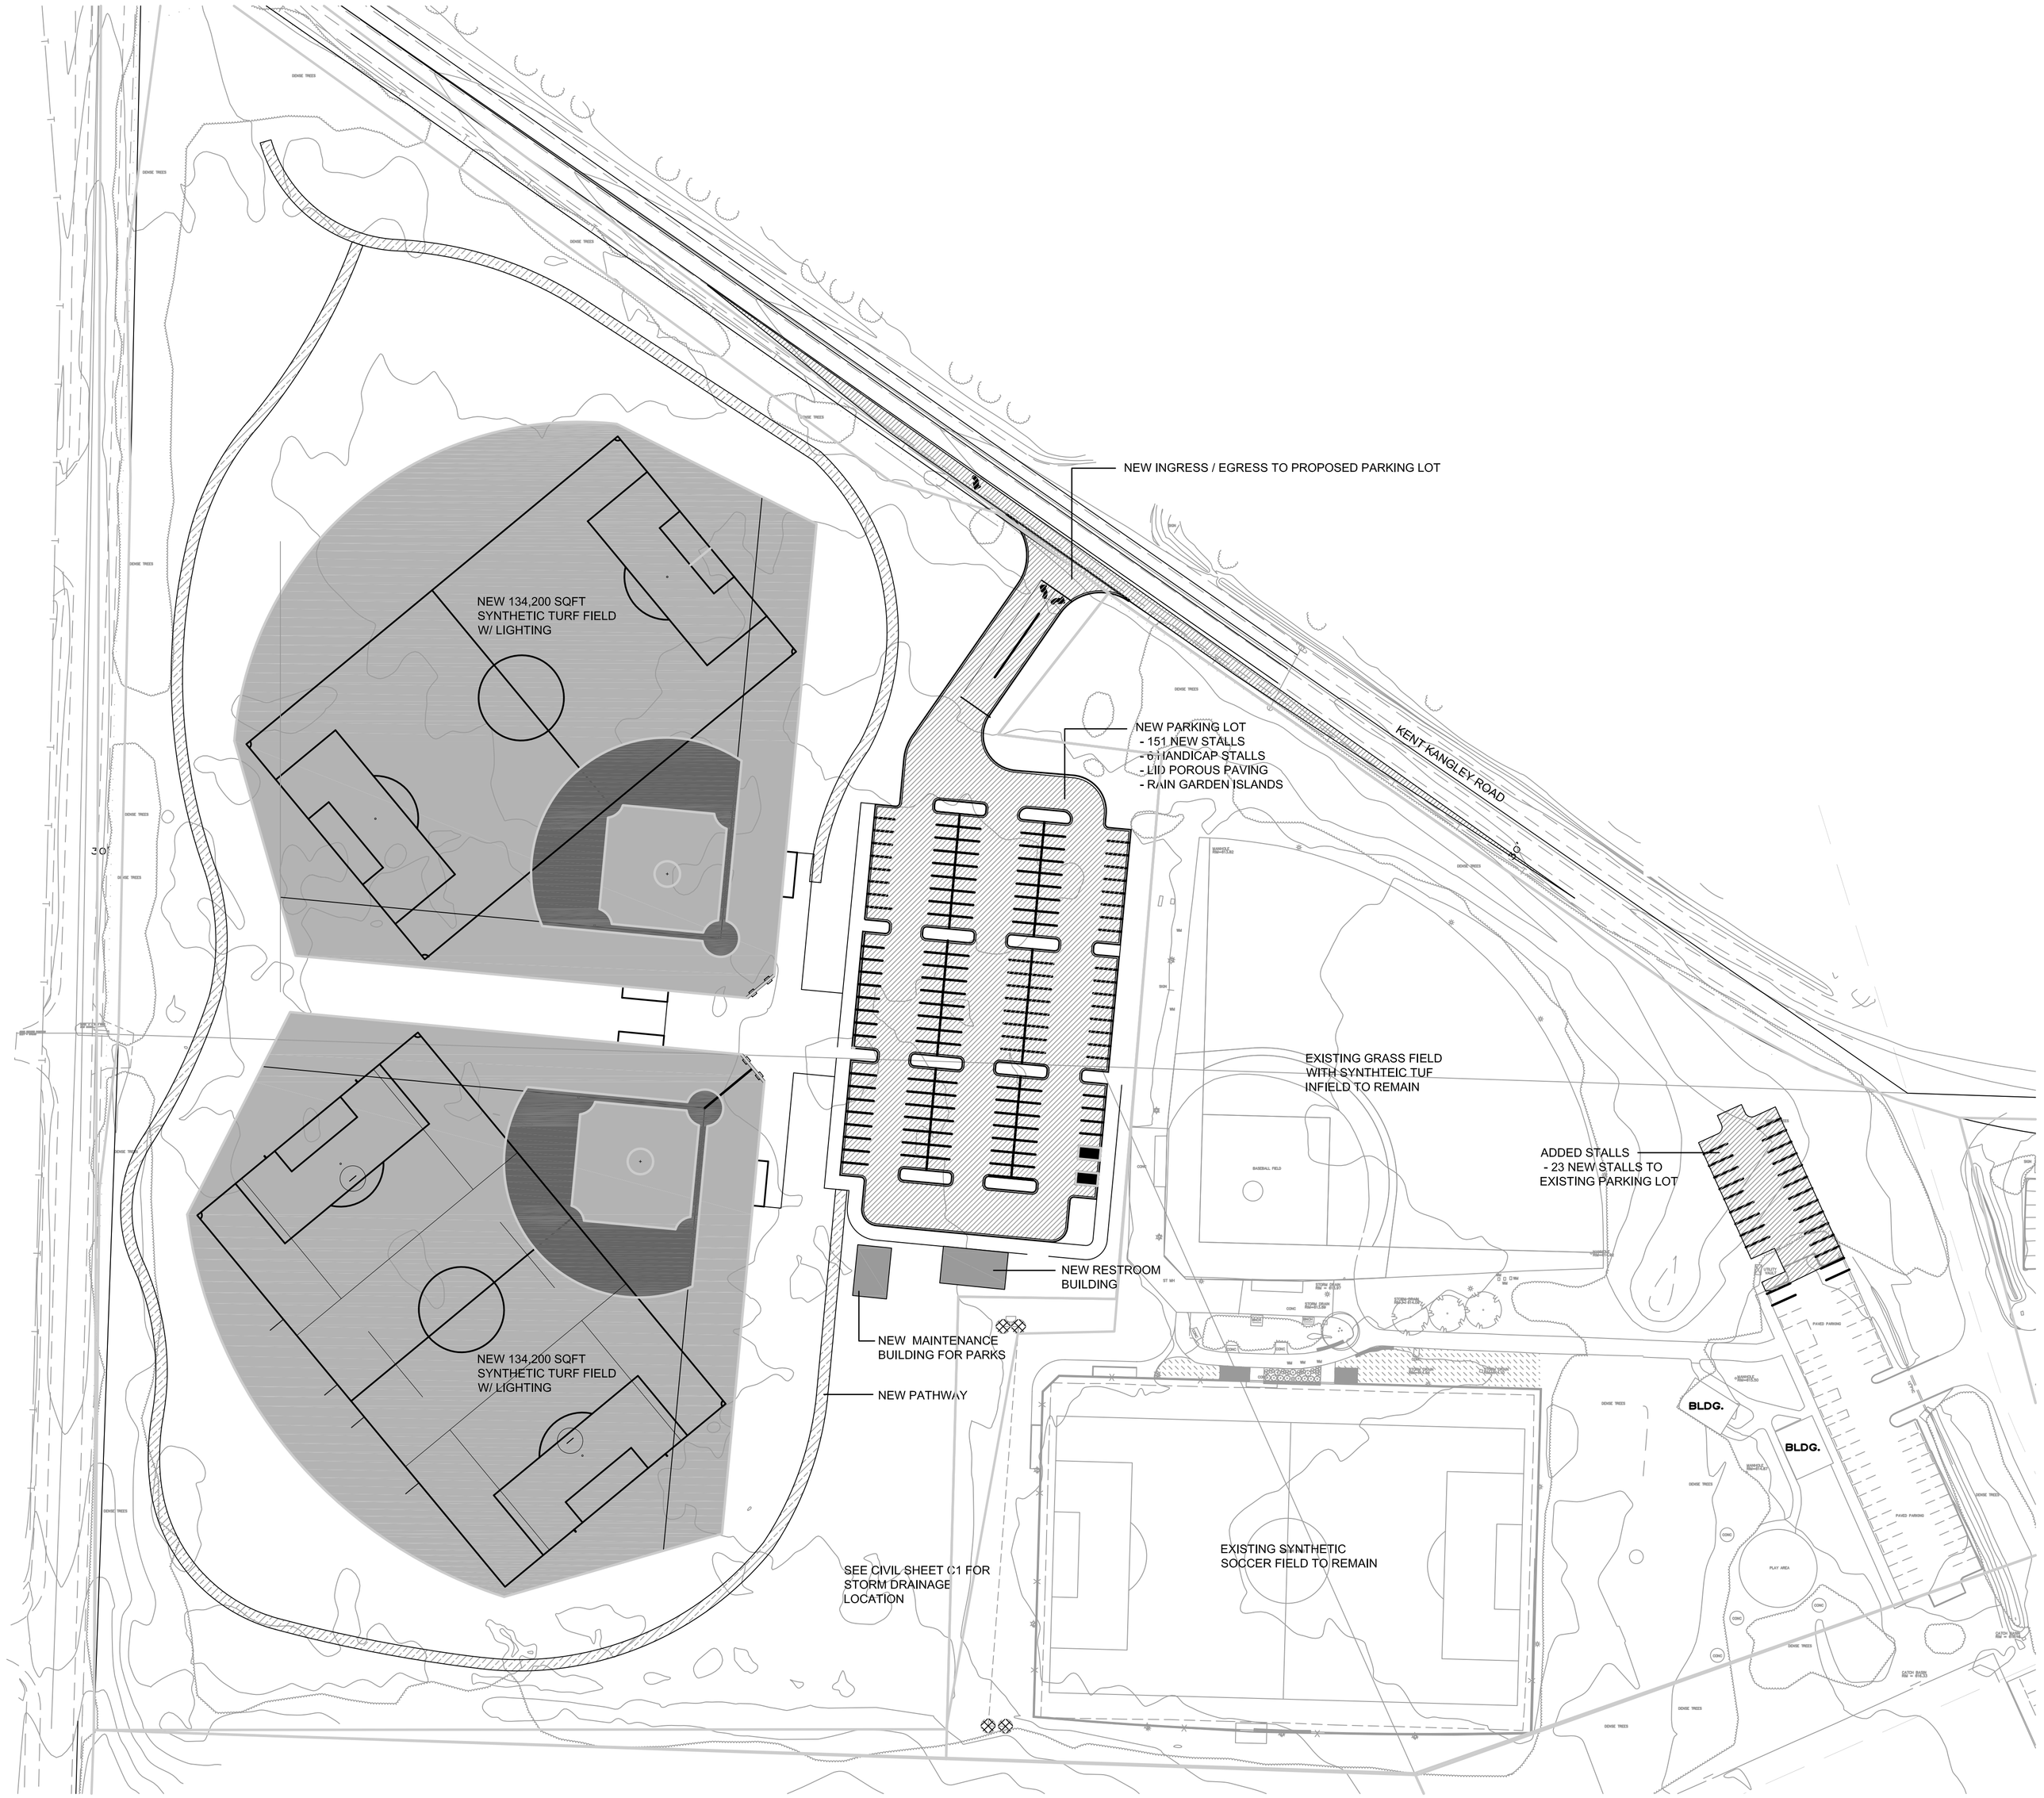

SCHEMATIC SITE PLAN PHASE 2

SCALE: 1" = 60'-0"

STATE OF WASHINGTON REGISTERED LANDSCAPE ARCHITECT

ERIK J. SWEET
LICENSE NO. 858
EXPIRES 1/23/2014

RAVENSDALE PARK PHASE 2
TURF FIELD AND PARKING ADDITIONS

Ravensdale Park Fund
27305 272nd Ave SE
Ravensdale, WA

SLA
LANDSCAPE ARCHITECTURE
18825 SE 164th St
Renton, WA 98058
P (425) 766-9535
F (425) 793-4276

Drawing:
FIELD PLAN SHEET

Date:	2/12/2013
Job #	2012-08
Scale:	NTS
Design:	EJSW
Drawn:	EJSW
Check:	MM
Revisions:	

Sheet:
L1

CALL BEFORE YOU DIG
Call: TOLL FREE
1-800-424-5555