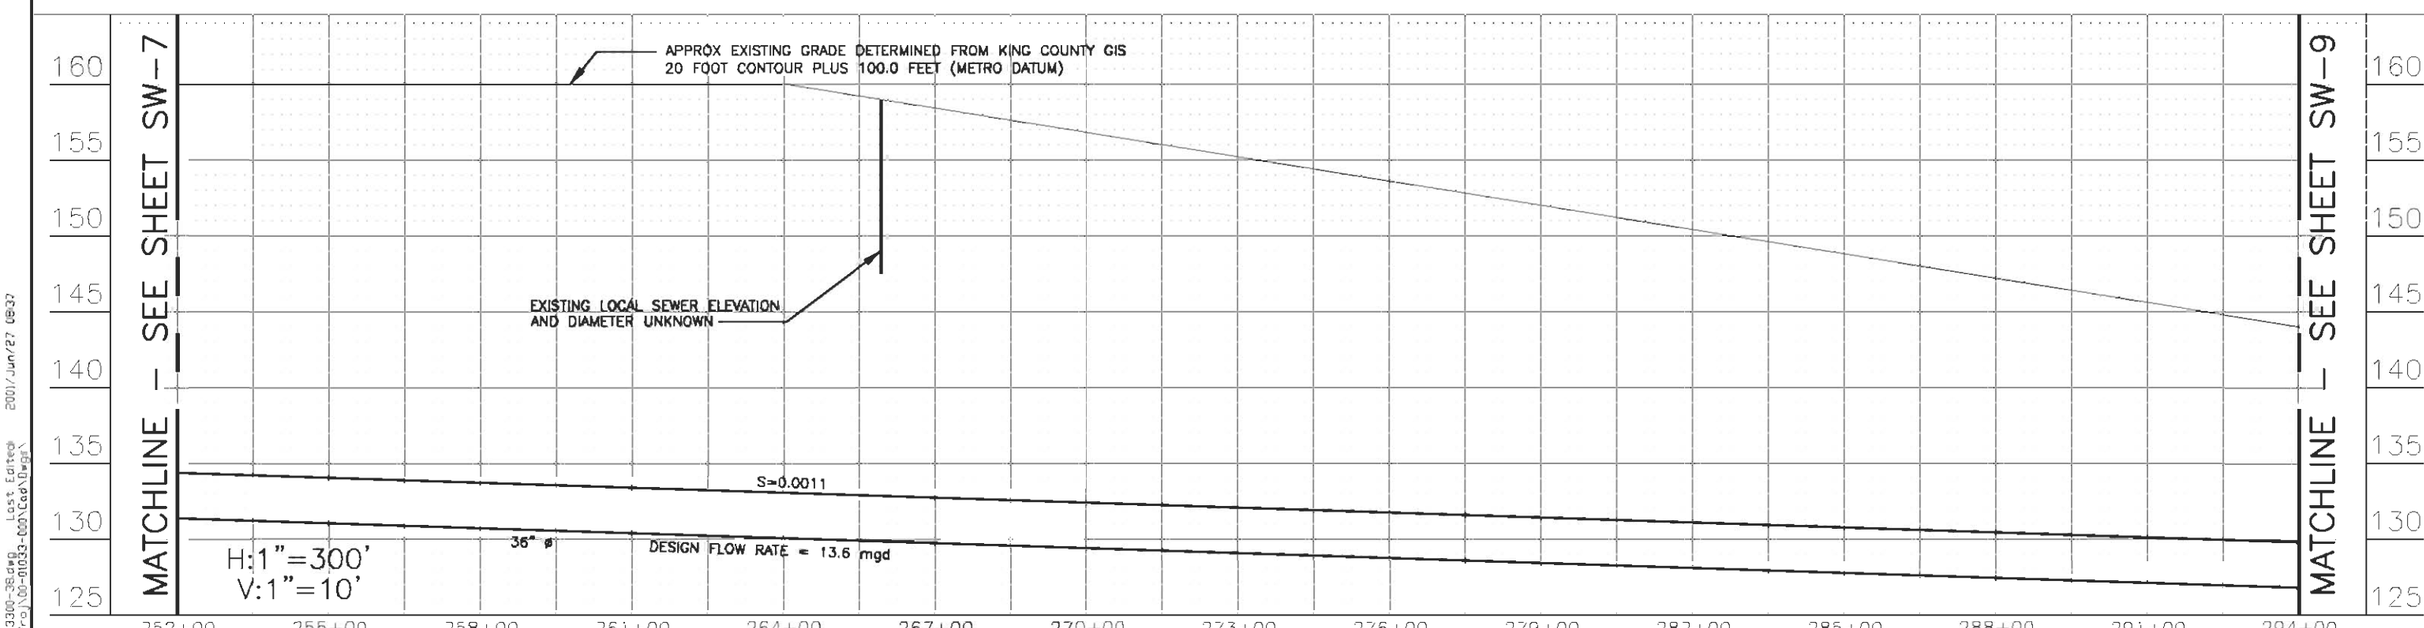


HERRERA ENVIRONMENTAL CONSULTANTS

| | |
|---|---|
| DSGN | LA |
| DR | PAC/LAC |
| CHK | LA |
| APVD | MVO |

| NO. | DATE | REVISION | BY | APVD |
|---|---|---|---|---|

**REUSE OF DOCUMENTS**

THIS DOCUMENT, AND THE IDEAS AND DESIGNS INCORPORATED HEREIN, AS AN INSTRUMENT OF PROFESSIONAL SERVICE, IS THE PROPERTY OF HERRERA ENVIRONMENTAL AND IS NOT TO BE USED, IN WHOLE OR IN PART, FOR ANY OTHER PROJECT WITHOUT THE WRITTEN AUTHORIZATION OF HERRERA ENVIRONMENTAL.

VERIFY SCALE
BAR IS ONE-HALF INCH ON ORIGINAL DRAWING
0 0.5"
IF NOT ONE-HALF INCH ON THIS SHEET, ADJUST SCALES ACCORDINGLY.

**SOUTHWEST INTERCEPTOR**
**STA 252+00 TO STA 294+00**

| | |
|---|---|
| SCALE | AS NOTED |
| SHEET | SW-8 |
| DATE | |
| DWG NO. | 0103300-38 |
| PROJ NO. | 01033.00 |

HEC DwgFile: 0103300-38.dwg Last Edited: 2001/Jun/27 08:32
HEC Location: C:\Proj\00-01033-003\Cad\Dwgs\