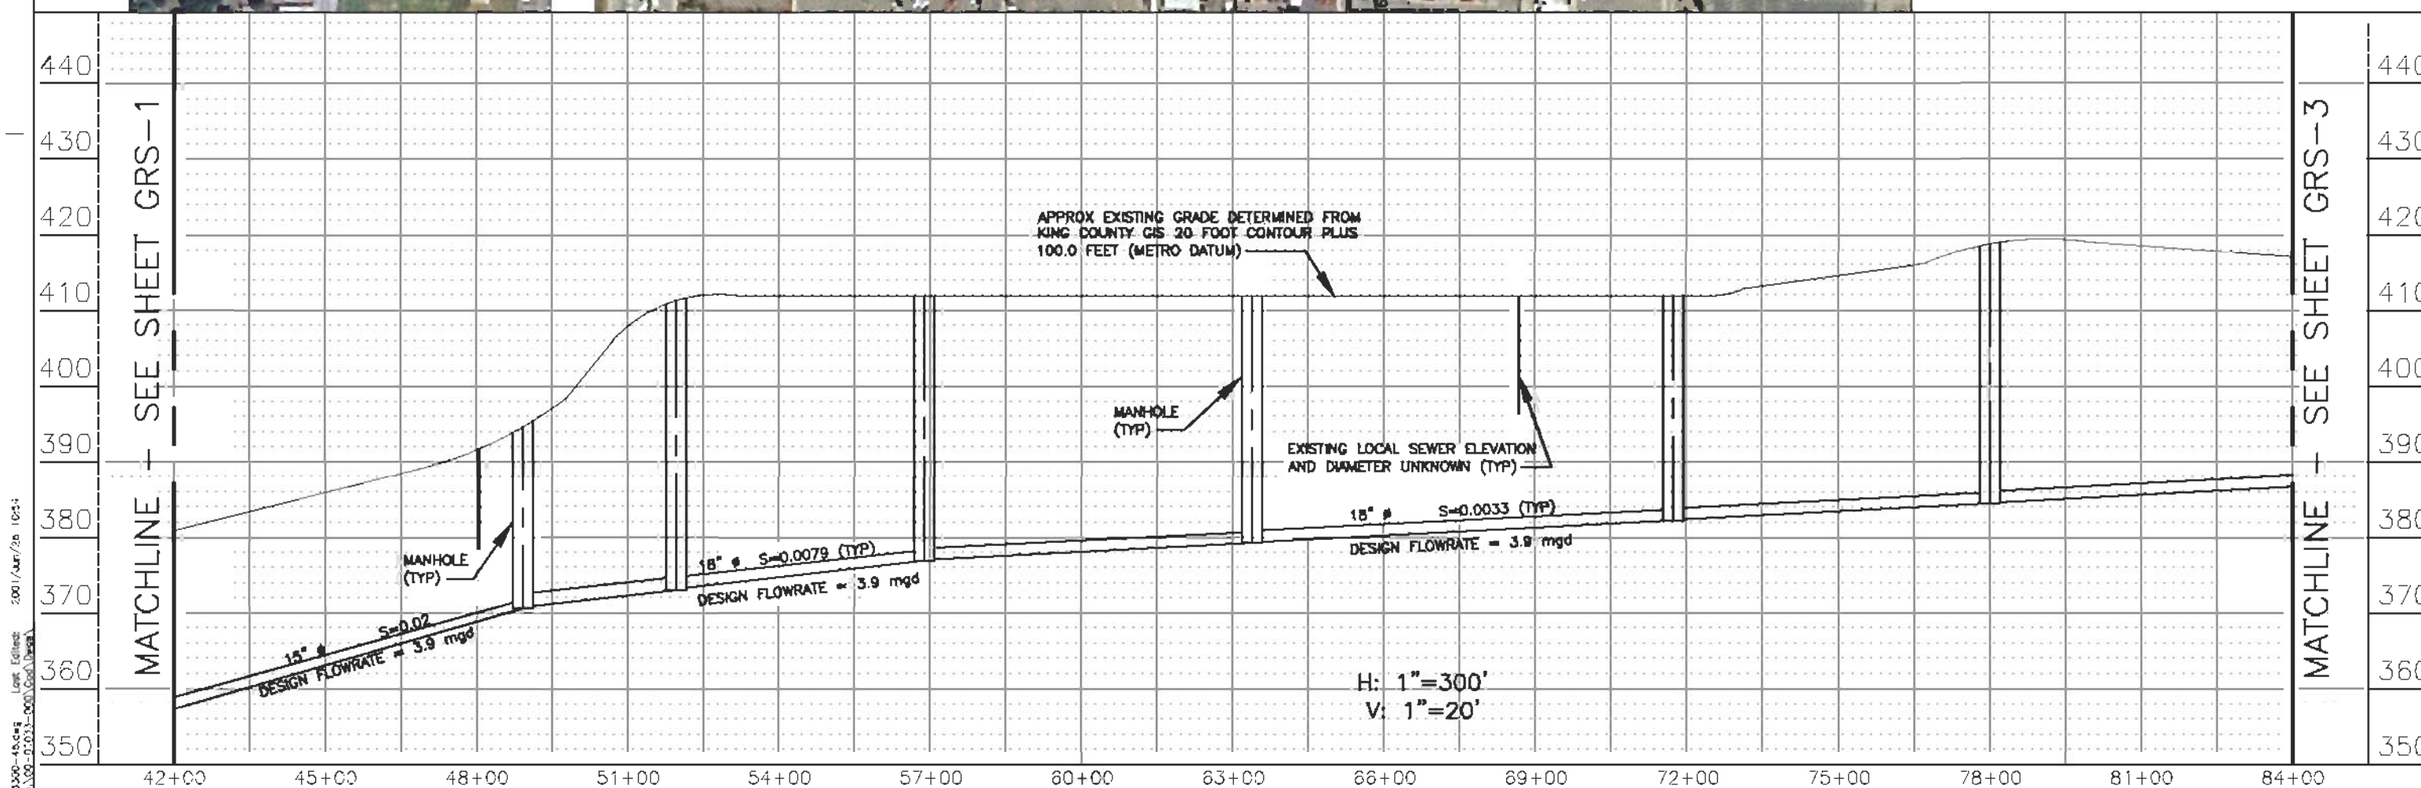

HERREA ENVIRONMENTAL CONSULTANTS

DSGN	ABB
DR	PAC/LAC
CHK	MVO
APVD	MVO

NO.	DATE	REVISION	BY	APVD

REUSE OF DOCUMENTS

THIS DOCUMENT, AND THE IDEAS AND DESIGNS INCORPORATED HEREIN, AS AN INSTRUMENT OF PROFESSIONAL SERVICE, IS THE PROPERTY OF HERRERA ENVIRONMENTAL AND IS NOT TO BE USED, IN WHOLE OR IN PART, FOR ANY OTHER PROJECT WITHOUT THE WRITTEN AUTHORIZATION OF HERRERA ENVIRONMENTAL.

BAR IS ONE-HALF INCH ON ORIGINAL DRAWING. 0 0.5"
IF NOT ONE-HALF INCH ON THIS SHEET, ADJUST SCALES ACCORDINGLY

GARRISON CREEK RELIEF TRUNK
WORKING ALTERNATIVE, SOUTH ALIGNMENT
STATION 43+50 TO STATION 84+00

SCALE: AS NOTED
SHEET GRS-2
DATE
DWG NO. 0103300-46
PROJ NO. 01033.00