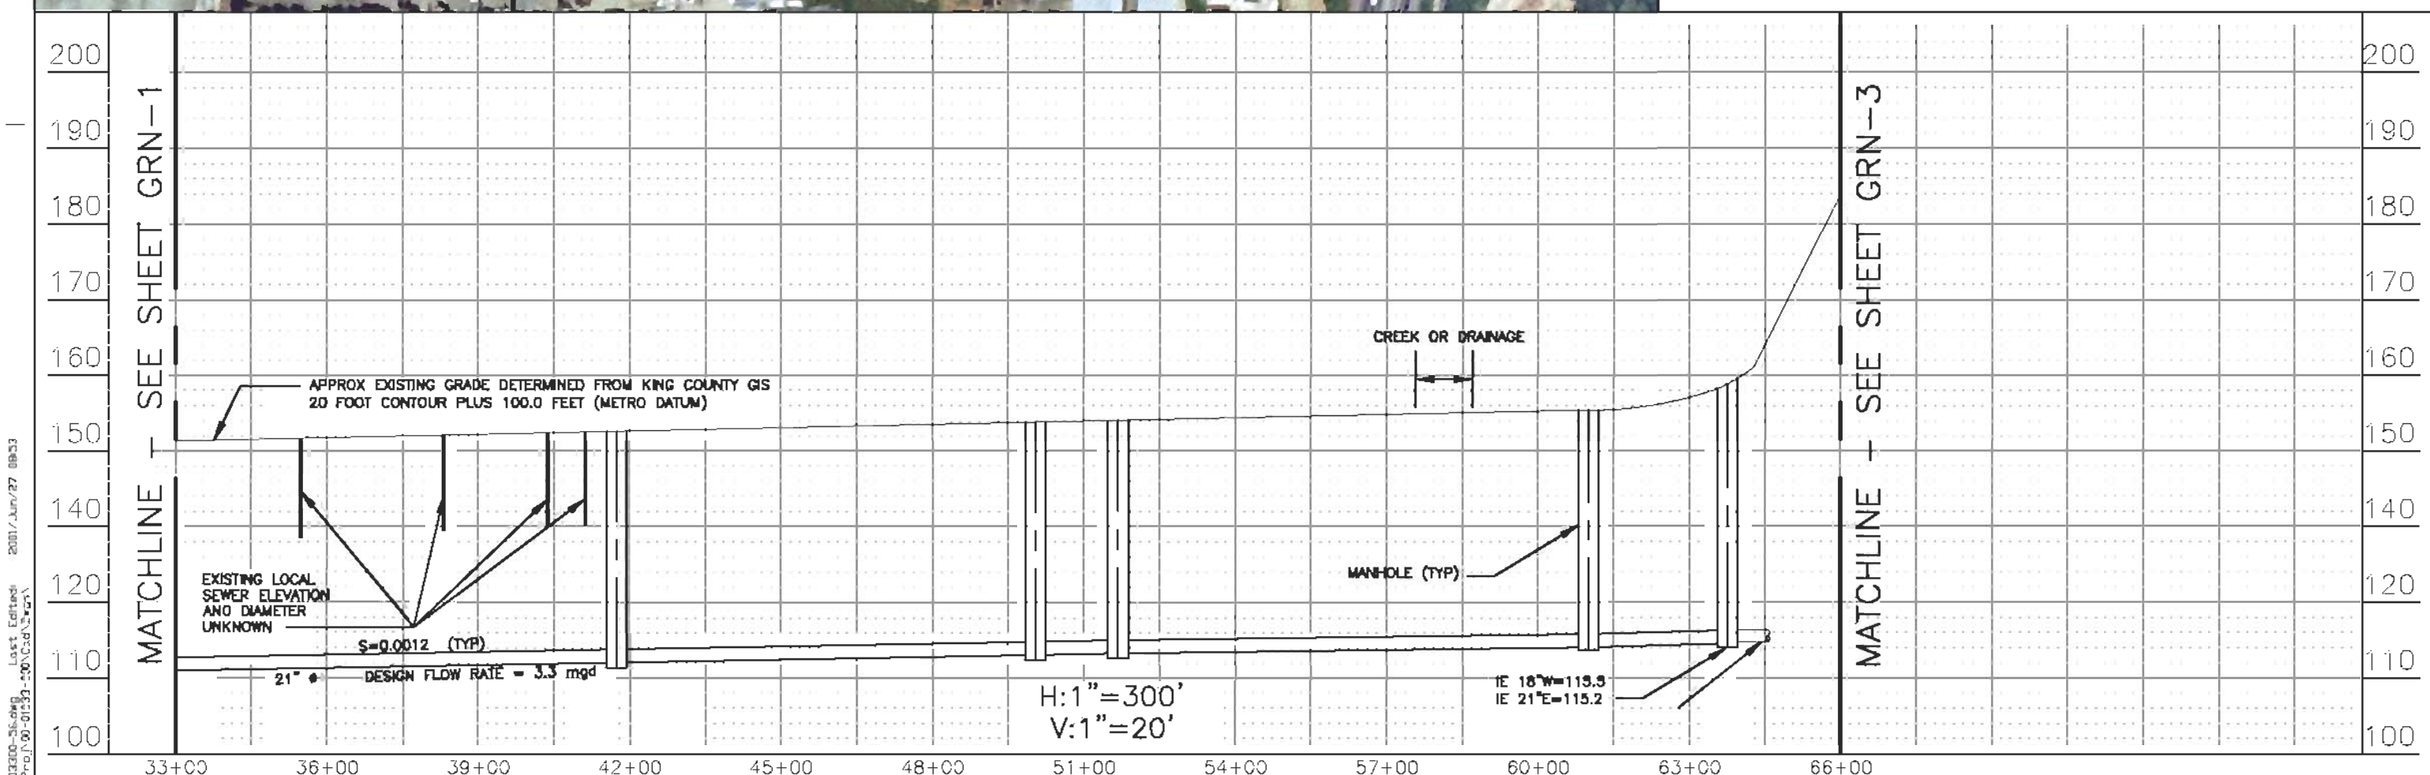

HERRERA ENVIRONMENTAL CONSULTANTS

DSGN	MVD
DR	LAC
CHK	ABB
APVD	MVD

NO.	DATE	REVISION	BY	APVD

REUSE OF DOCUMENTS
THIS DOCUMENT, AND THE IDEAS AND DESIGNS INCORPORATED HEREIN, AS AN INSTRUMENT OF PROFESSIONAL SERVICE, IS THE PROPERTY OF HERRERA ENVIRONMENTAL AND IS NOT TO BE USED, IN WHOLE OR IN PART, FOR ANY OTHER PROJECT WITHOUT THE WRITTEN AUTHORIZATION OF HERRERA ENVIRONMENTAL.

BAR IS ONE-HALF INCH ON ORIGINAL DRAWING.
0 0.5"
IF NOT ONE-HALF INCH ON THIS SHEET, ADJUST SCALES ACCORDINGLY.

GARRISON CREEK RELIEF TRUNK
WORKING ALTERNATIVE, NORTH ALIGNMENT
STA 33+00 TO STA 66+00

SCALE AS NOTED
SHEET GRN-2
DATE
DWG NO. 0103300-56
PROJ NO. 01033.00

HEC CadFile: 0103300-56.dwg
HEC Location: D:\Proj\00-01033-00\Cad\Dwgs\
Last Edited: 2001/Jun/27 09:53