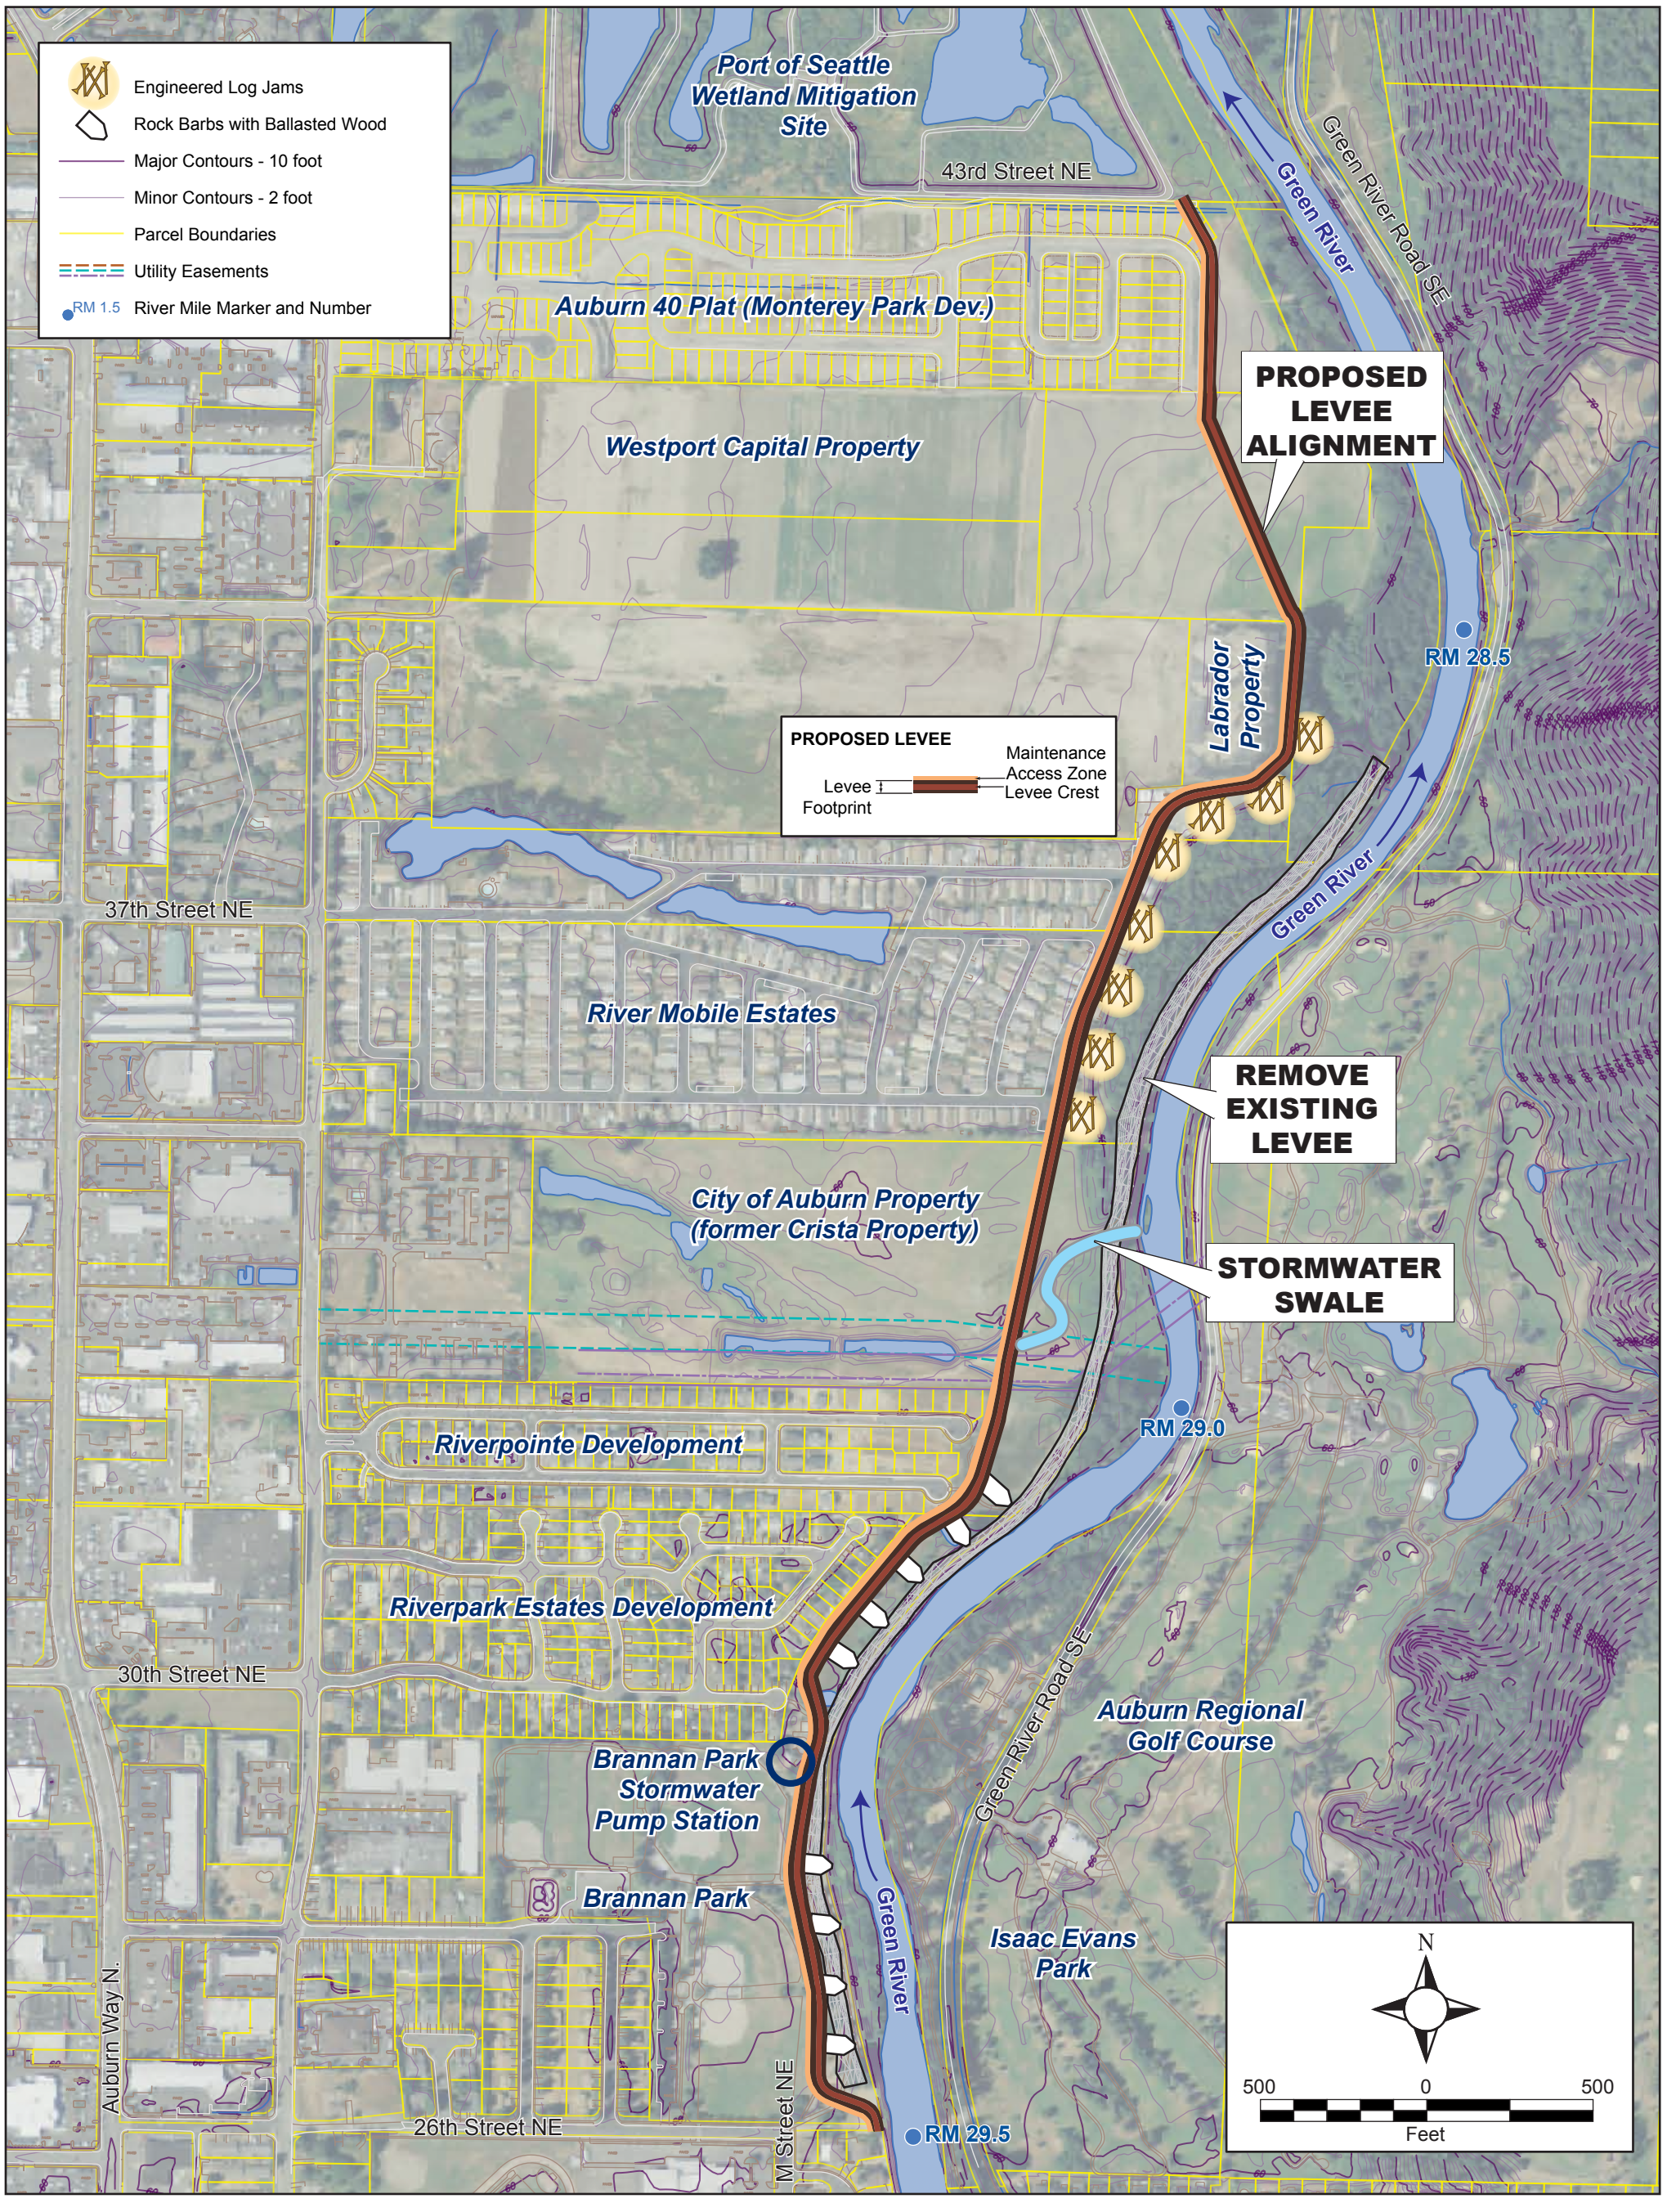

Reddington Levee Setback and Extension	PROJECT ELEMENTS

135-12539-10001-06/Fig3-1_FINAL_BaseMapandProposedAlignment.ai Revided file name: 1211_2936m_ReddingtonRev4_CS4.ai