REGION NO.	STATE	FEDERAL AID PROJECT NO.	SHEET NO.
10	WA	NCPD-DEMO-STPUL-2001(050)	

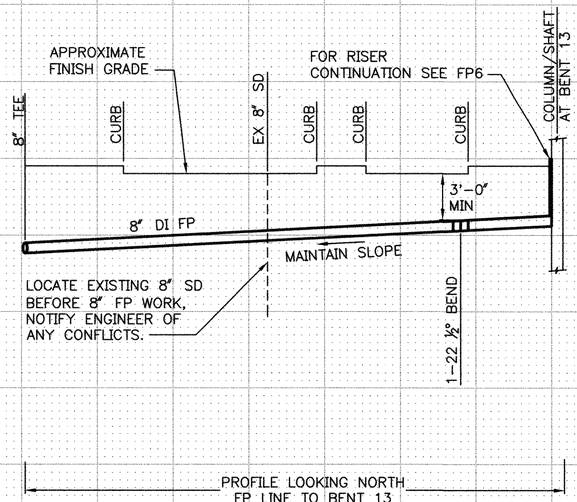

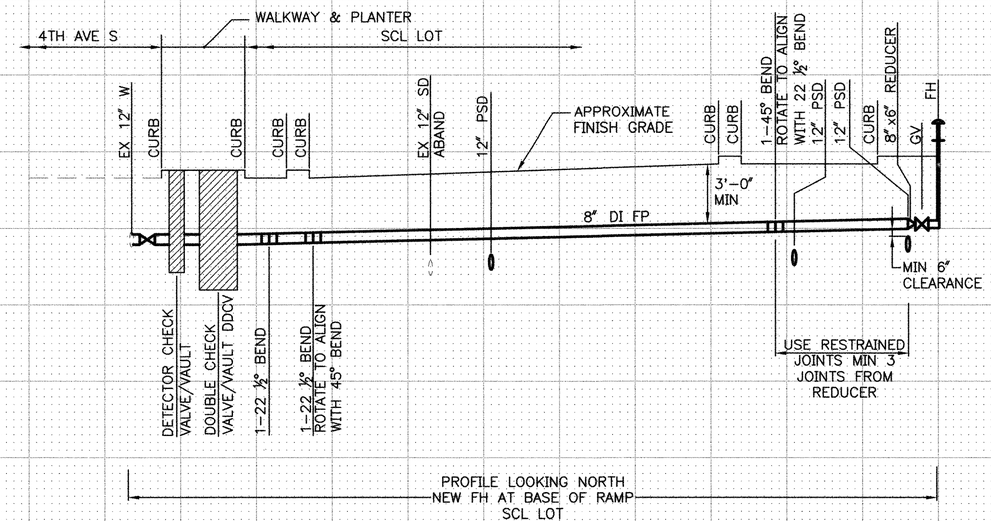

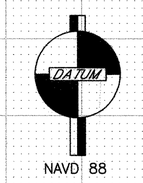

NOTES:

1. CENTER 8" FP BETWEEN 12" HPOPL AND 30" W.
2. MAINTAIN POSITIVE AND CONSISTANT SLOPE.
3. MINIMUM 6" CLEARANCE (TYP).

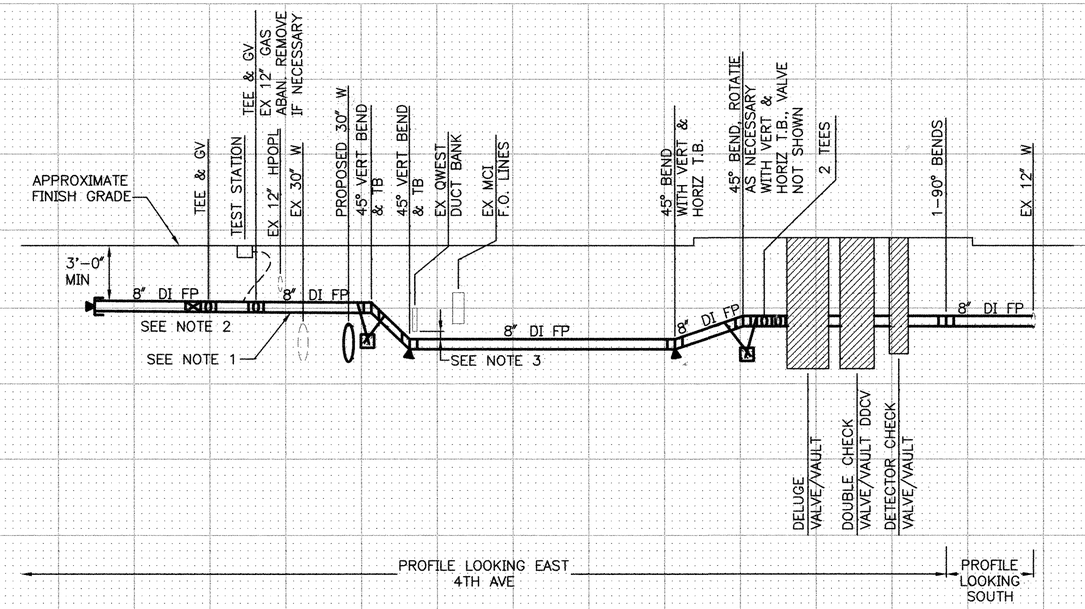

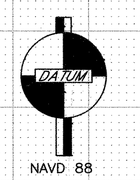

20 0 20
SCALE: 1"=20'-0"

10/2/2008 1:02 PM

P:\PQ6\06673 Spokane St 4th ave ramp\CAD\FIRE PROTECTION\TS4047AWT007.dwg

VAULT SERIAL NO. 35079 REVISIONS			
MARK	DATE	CHK'D	REV'D
MADE			
DESCRIPTION			

PACE An Engineering Services Company
1601 2nd Avenue Suite 1000
Seattle, WA 98101
p. 206.441.1855 | f. 206.448.7167
Civil | Structural | Planning | Survey
paceengrs.com

JE JACOBS
600 108th Avenue N.E.
Bellevue, Washington 98004

APPROVED FOR ADVERTISING
FRED PODESTA
DEPARTMENT OF EXECUTIVE ADMINISTRATION
SEATTLE, WASHINGTON . . . . . 20 . . .
BY: . . . . . .
DIRECTOR, CONTRACTING SERVICES

NAME OR INITIALS AND DATE		
DESIGNED	DKU	09/08
CHECKED	JMM	09/08
DRAWN	JRE	09/08
CHECKED	DKU	09/08

INITIALS AND DATE
REVIEWED:
DES. . . . . CONST. . . . .
SDOT . . . . . PROJ. MGR. . . . .
RECEIVED . . . . .
REVISED AS BUILT . . . . .

ALL WORK DONE IN ACCORDANCE WITH THE CITY OF SEATTLE STANDARD PLANS AND SPECIFICATIONS AND OTHER DOCUMENTS CALLED FOR IN SECTION 0-02.3 OF THE PROJECT MANUAL.

10.2.08
DAVID KIRK UNGER
STATE OF WASHINGTON
28530
REGISTERED PROFESSIONAL ENGINEER

City of Seattle
Seattle Department of Transportation
ORDINANCE NO. . . . . APPROVED . . . . . .
FUND: . . . . . .
SCALE: H. 20' V. 5' INSPECTOR'S BOOK . . . . . .

FIRE PROTECTION PROFILE

SOUTH SPOKANE STREET VIADUCT EASTBOUND 4TH AVENUE SOUTH OFF-RAMP

FP7

JOB NO.	
PC	TS4047A
R/W	TS4047B
CO	TS4047C

VAULT PLAN NO. 782-273

SHEET 200 OF 219