REGION NO.	STATE	FEDERAL AID PROJECT NO.	SHEET NO.
10	WA	NCPD-DEMO-STPUL-2001(050)	

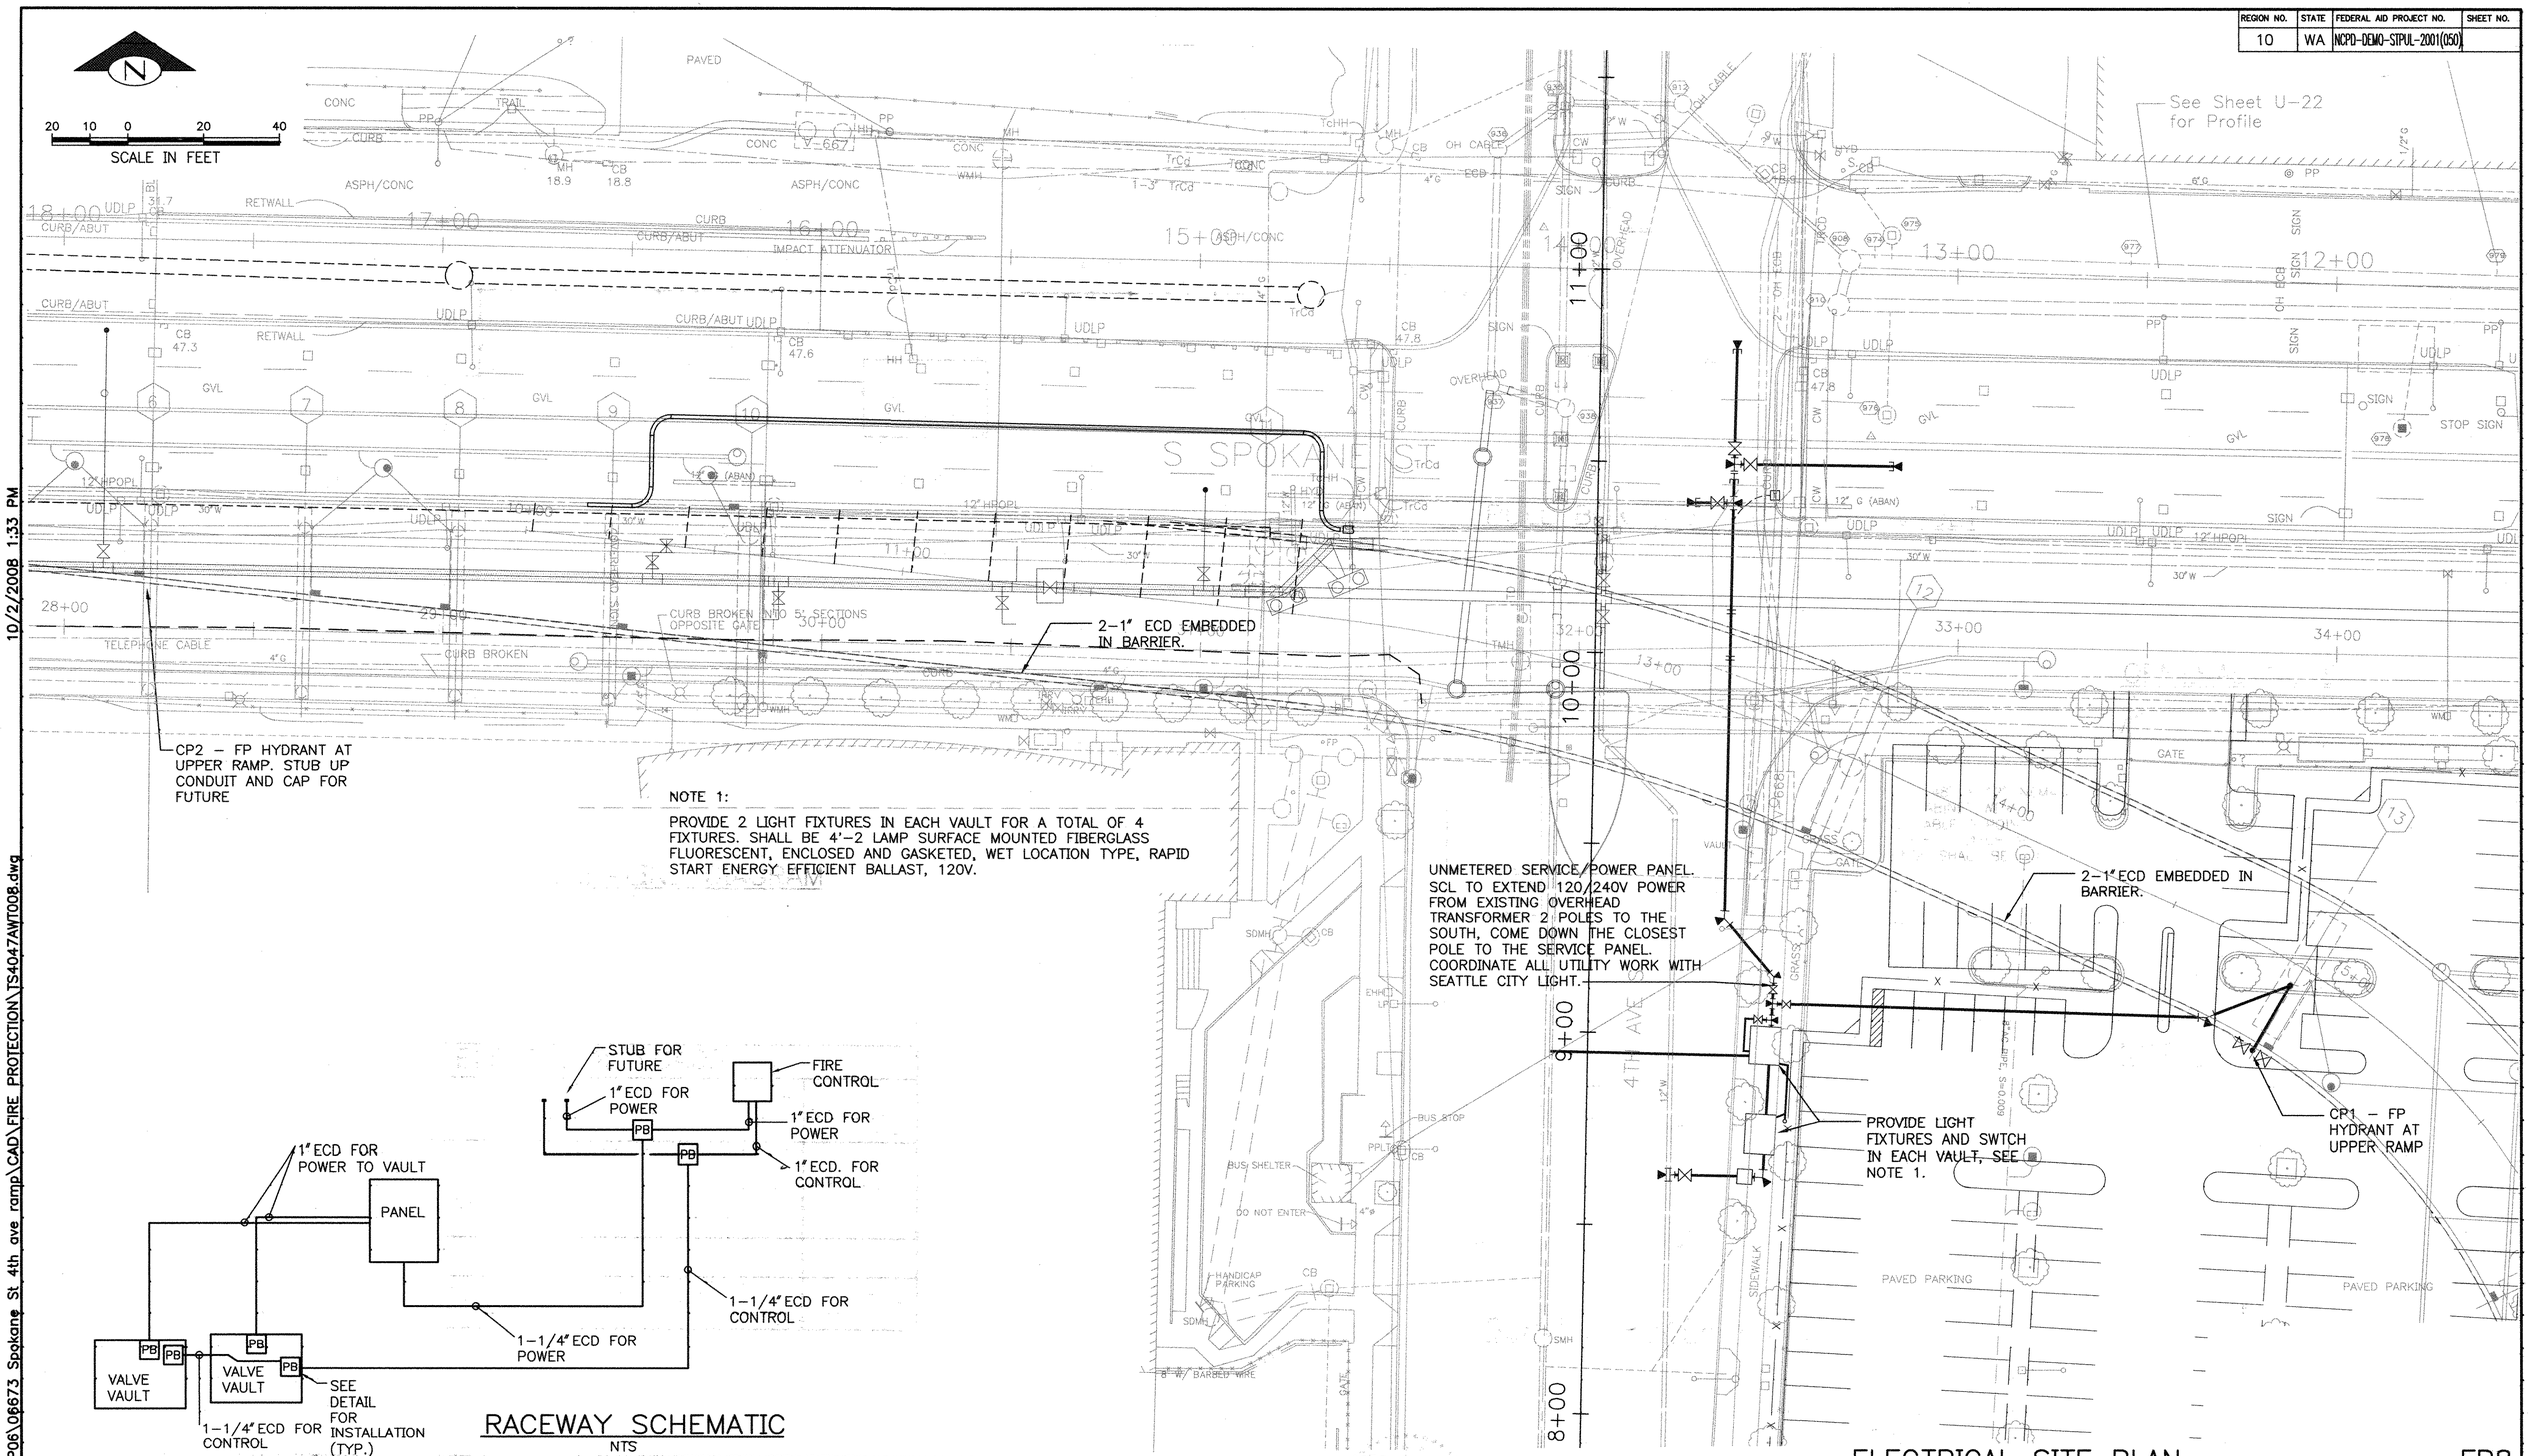

ELECTRICAL SITE PLAN

FP8

RACEWAY SCHEMATIC

NTS

P:\P06\06673 Spokane St 4th ave ramp\CAD\FIRE PROTECTION\TS4047AWT008.dwg

10/2/2008 1:33 PM

VAULT SERIAL NO. 35079			
REVISIONS			
MARK	DATE	MADE	CHK'D	REV'D	DESCRIPTION

FOLLETT ENGINEERING, PLLC

JACOBS
600 108th Avenue N.E.
Bellevue, Washington 98004

APPROVED FOR ADVERTISING
FRED PODESTA
DEPARTMENT OF EXECUTIVE ADMINISTRATION
SEATTLE, WASHINGTON . . . . . 20 . . .
BY: . . . . . .
DIRECTOR, CONTRACTING SERVICES

NAME OR INITIALS AND DATE		
DESIGNED	VF	09/08
CHECKED	TH	09/08
DRAWN	TH	09/08
CHECKED	VF	09/08

ALL WORK DONE IN ACCORDANCE WITH THE CITY OF SEATTLE STANDARD PLANS AND SPECIFICATIONS AND OTHER DOCUMENTS CALLED FOR IN SECTION 0-02.3 OF THE PROJECT MANUAL.

INITIALS AND DATE	
REVIEWED:	
DES.	CONST.
SDOT	PROJ. MGR.
RECEIVED	
REVISED AS BUILT	

VINCENT M. FOLLETT, STATE OF WASHINGTON, 28947, REGISTERED PROFESSIONAL ENGINEER
10/6/08
EXPIRES 1/8/09

City of Seattle
Seattle Department of Transportation

ORDINANCE NO. . . . . APPROVED . . . . . .
FUND: . . . . . .
SCALE: H. 1"=20'V. INSPECTOR'S BOOK . . . . . .

SOUTH SPOKANE STREET VIADUCT EASTBOUND 4TH AVENUE SOUTH OFF-RAMP

JOB NO.	
PC	TS4047A
R/W	TS4047B
CO	TS4047C

VAULT PLAN NO. 782-273

SHEET 201 OF 219