SEC. 32, T.24 N, R.4 E, W.M.

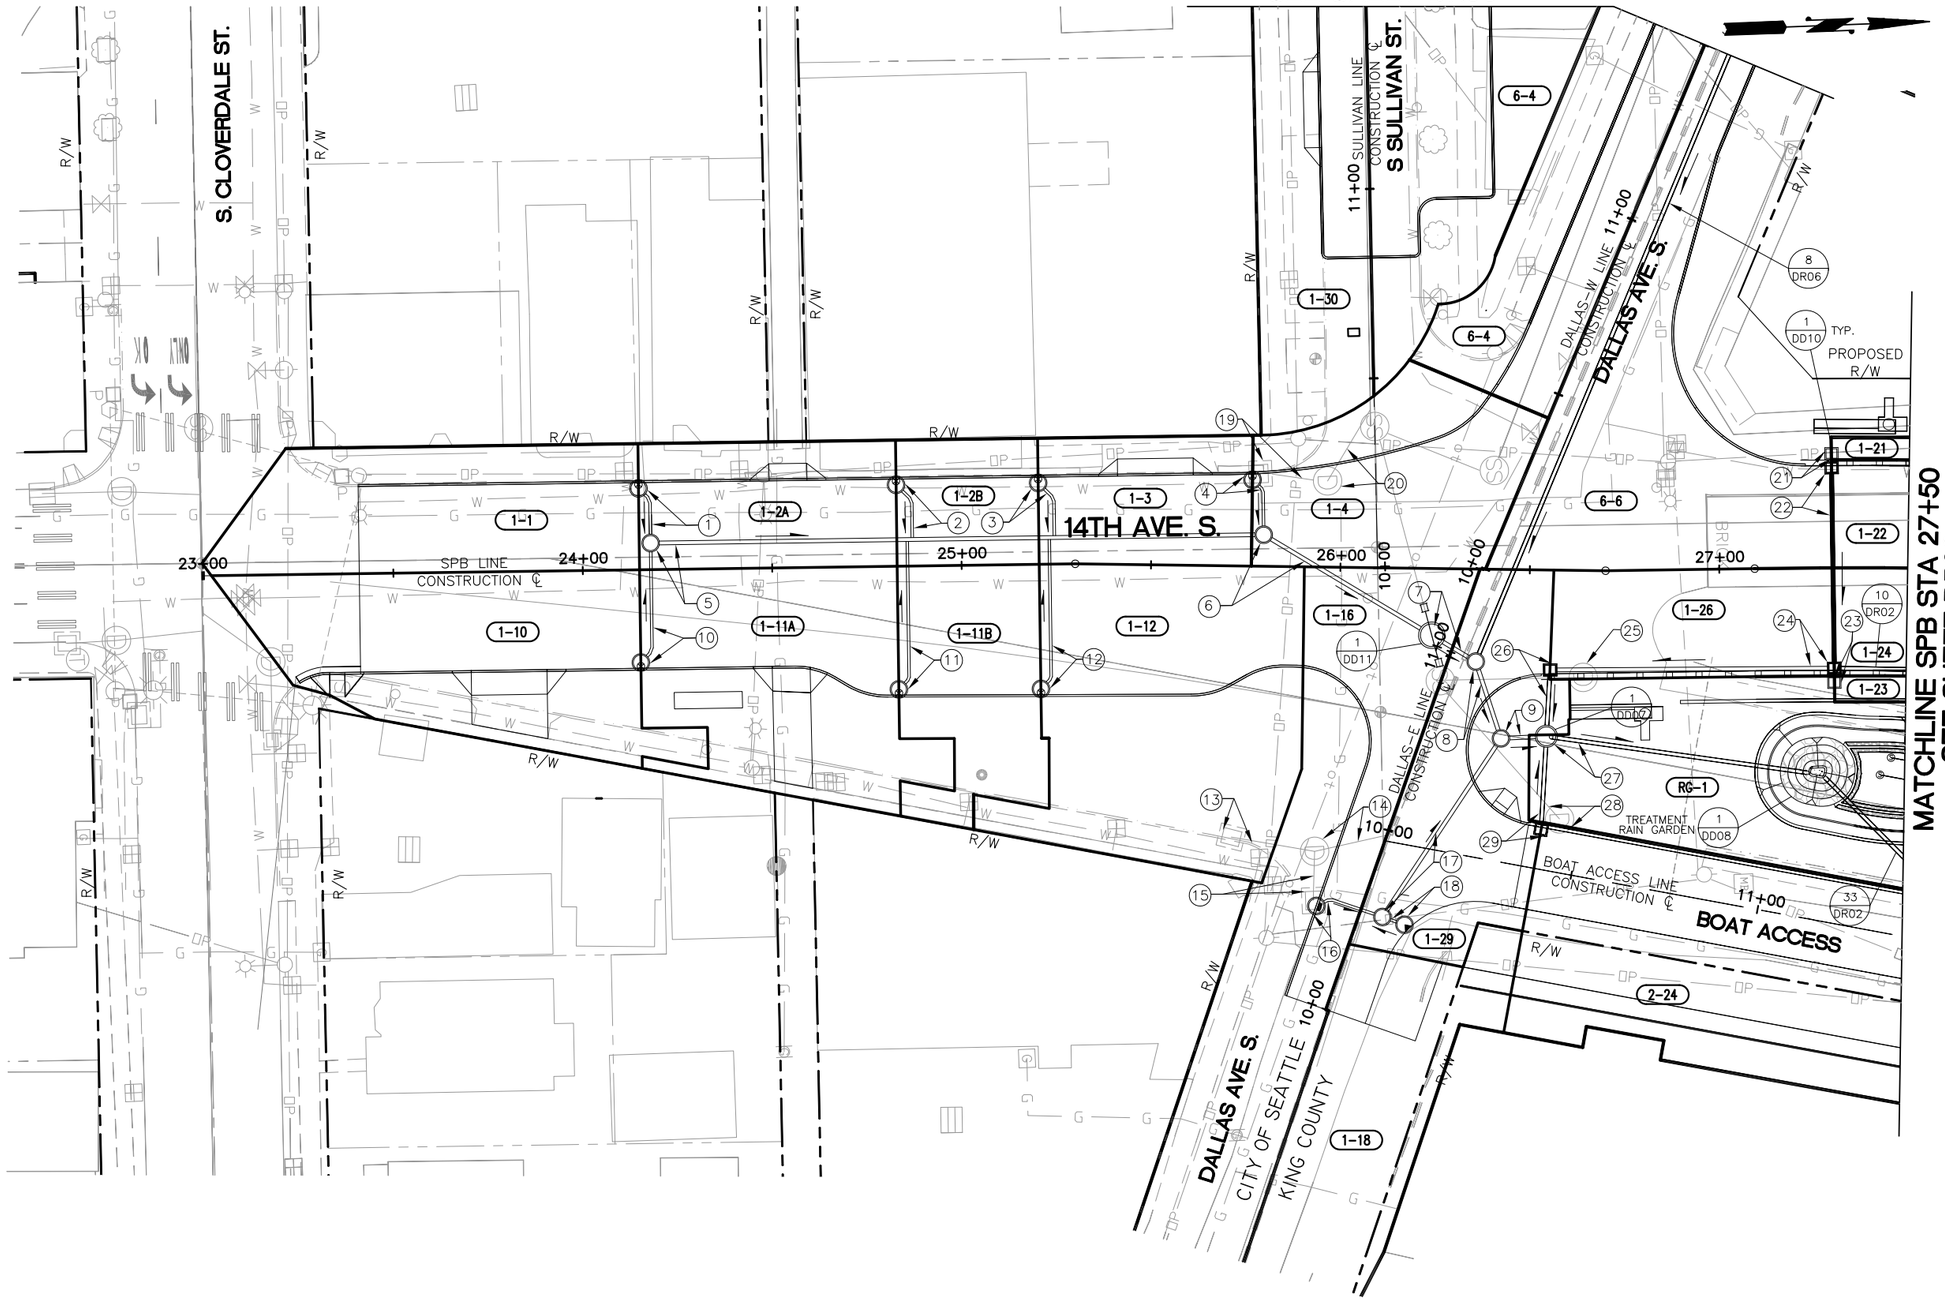


| CATCH BASIN TRIBUTARY AREAS | |
|---|---|
| ID | AREA (SF) |
| 1–1 | 3501 |
| 1–2A | 2263 |
| 1–2B | 1248 |
| 1–3 | 1907 |
| 1–6 | 3094 |
| 1–10 | 4379 |
| 1–11A | 4046 |
| 1–11B | 2299 |
| 1–12 | 5450 |
| 1–16 | 9049 |
| 1–18 | 4764 |
| 1–21 | 987 |
| 1–22 | 2872 |
| 1–23 | 671 |
| 1–24 | 2828 |
| 1–26 | 2123 |
| 1–29 | 4764 |
| 1–30 | 10457 |

VERTICAL DATUM NAVD88

20 10 0 20 40
SCALE IN FEET

CALL 2 WORKING DAYS BEFORE YOU DIG
1–800–424–5555
(UNDERGROUND UTILITY LOCATIONS ARE APPROX.)

L:\45647\Civil\Design\DRAINAGE\APM\Cadd_Andrew\TIR_DR01.dwg adallen 10/01/09 - 3:17 P

FIELD BOOK:
SURVEYED:
SURVEY BASE MAP:
DESIGN ENTERED: LISA JOHNSON
DESIGNED ERIC ANDERS
CHECKED: JIM RHODES
SUPERVISOR: SALIMA NAGJI

| NUM. | REVISION | BY | DATE |
|---|---|---|---|

JAMES G. RHODES STATE OF WASHINGTON 18602 REGISTERED PROFESSIONAL ENGINEER

HNTB

FED. AID No.
PROJECT No. 300197
SURVEY No. 32-24-4-22
MAINTENANCE DIVISION No.

INTERMEDIATE SUBMITTAL NOT FOR CONSTRUCTION

ALL SHEETS OF THESE PLANS SHALL BE DEEMED APPROVED BY THE SIGNATURE AND STAMP ON COVER SHEET.

KING COUNTY DEPT. OF TRANSPORTATION
HAROLD TANIGUCHI, DIRECTOR

# SOUTH PARK BRIDGE #3179 REPLACEMENT

DRAINAGE PLAN – 1

King County

DR01
SHEET OF SHEETS
316-63 (___)

## SEC. 32, T.24 N, R.4 E, W.M.

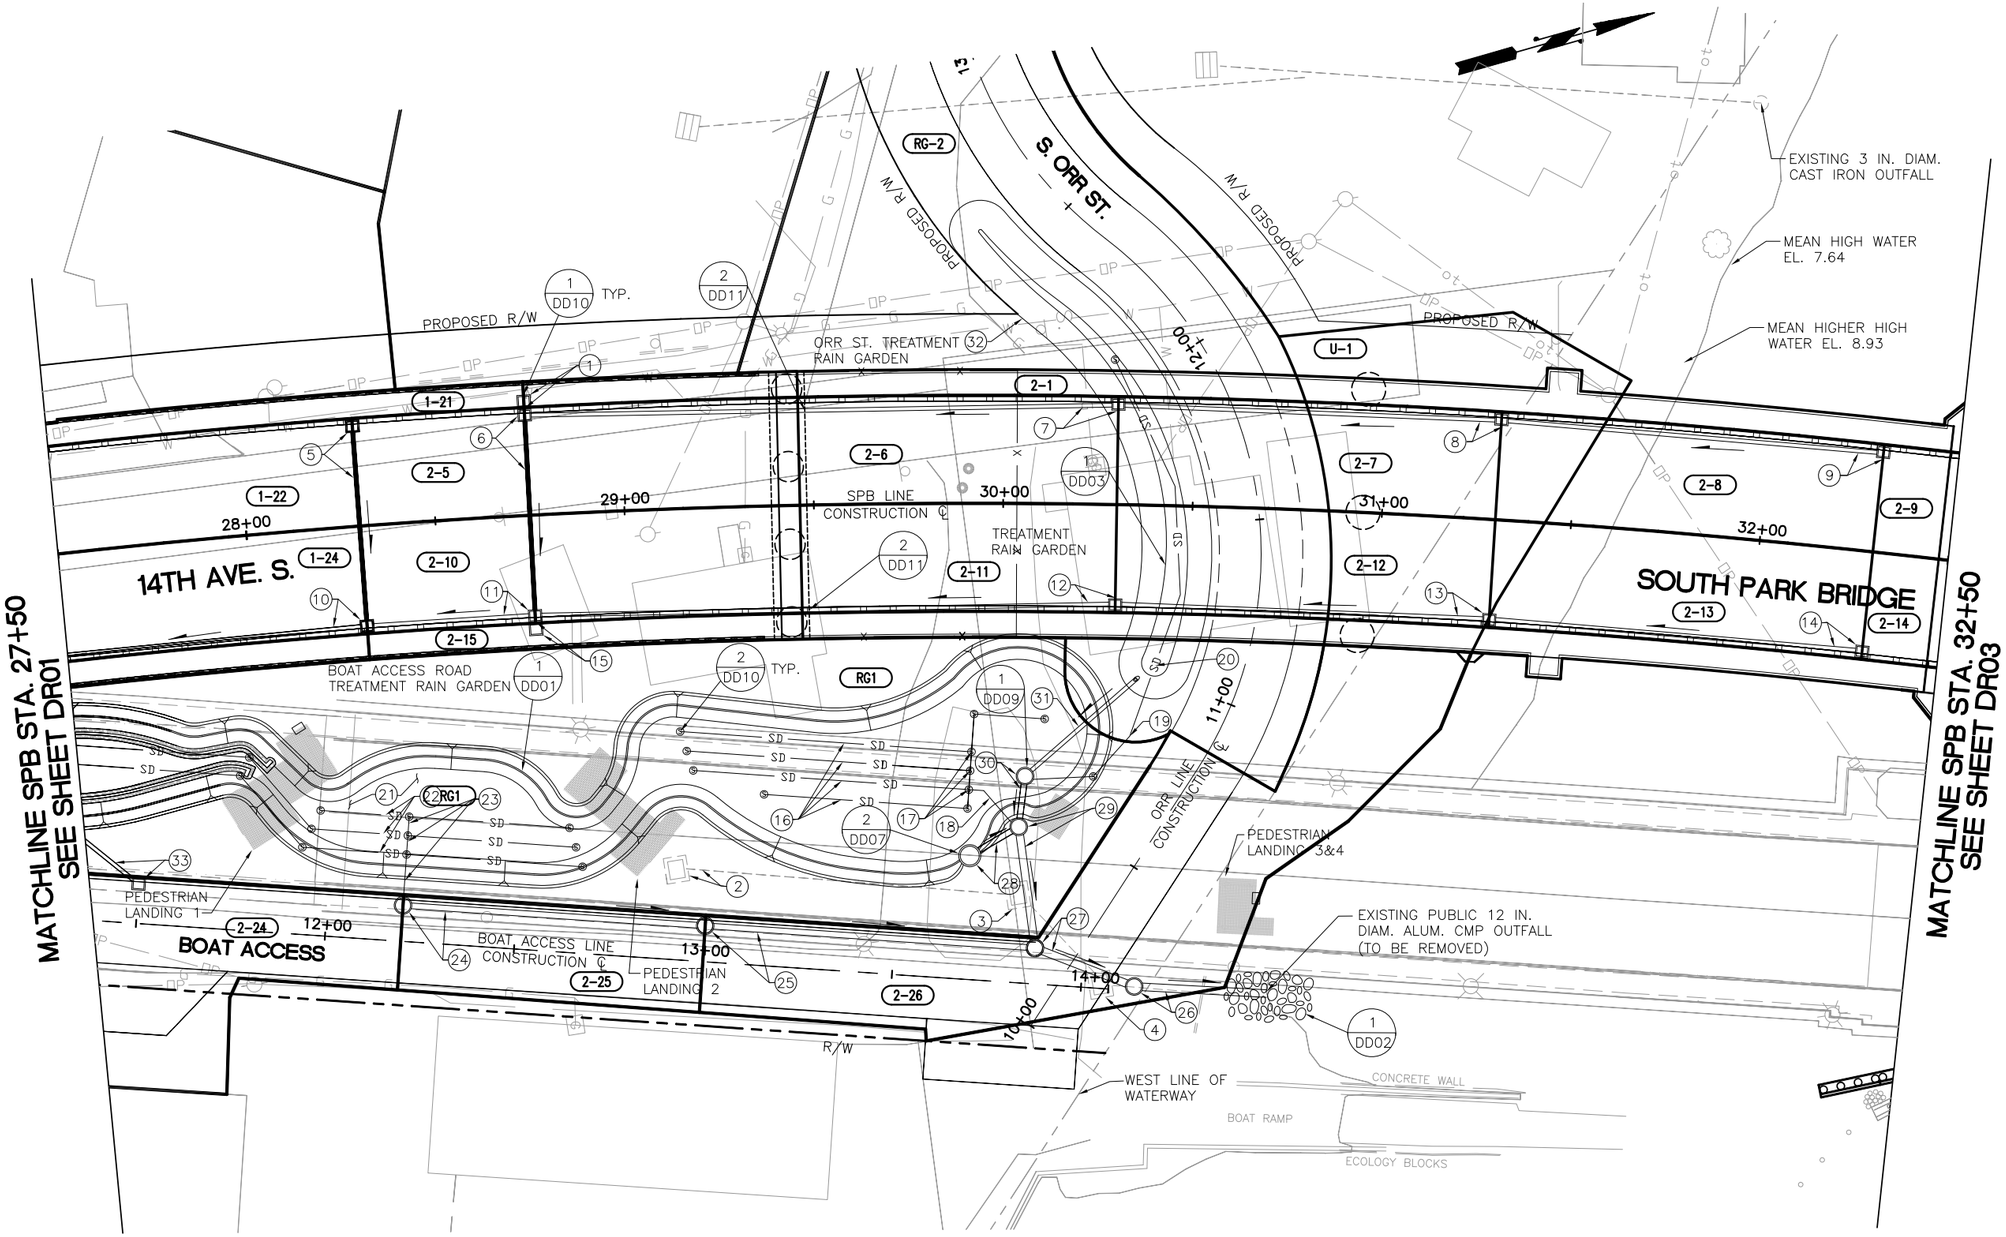


| CATCH BASIN TRIBUTARY AREAS | |
|---|---|
| ID | AREA (SF) |
| 2–1 | 4171 |
| 2–5 | 1291 |
| 2–6 | 4445 |
| 2–7 | 2869 |
| 2–8 | 2868 |
| 2–9 | 4847 |
| 2–10 | 1274 |
| 2–11 | 4389 |
| 2–12 | 2831 |
| 2–13 | 2831 |
| 2–14 | 4843 |
| 2–15 | 4394 |
| 2–24 | 8627 |
| 2–25 | 2036 |
| 2–26 | 6972 |
| RG–1 | 22360 |
| RG–2 | 26315 |
| U–1 | 5407 |

VERTICAL DATUM NAVD88

20 10 0 20 40
SCALE IN FEET

CALL 2 WORKING DAYS BEFORE YOU DIG 1–800–424–5555
(UNDERGROUND UTILITY LOCATIONS ARE APPROX.)

L:\45647\Civil\Design\DRAINAGE\APM\Cadd_Andrew\TIR_DR02.dwg adallen 10/02/09 - 8:01 A

FIELD BOOK:
SURVEYED:
SURVEY BASE MAP:
DESIGN ENTERED: LISA JOHNSON
DESIGNED ERIC ANDERS
CHECKED: JIM RHODES
SUPERVISOR: SALIMA NAGJI

| NUM. | REVISION | BY | DATE |
|---|---|---|---|

JAMES G. RHODES STATE OF WASHINGTON 16002 REGISTERED PROFESSIONAL ENGINEER

HNTB

FED. AID No.
PROJECT No. 300197
SURVEY No. 32–24–4–22
MAINTENANCE DIVISION No.

**INTERMEDIATE SUBMITTAL NOT FOR CONSTRUCTION**

ALL SHEETS OF THESE PLANS SHALL BE DEEMED APPROVED BY THE SIGNATURE AND STAMP ON COVER SHEET.

KING COUNTY DEPT. OF TRANSPORTATION
HAROLD TANIGUCHI, DIRECTOR

# SOUTH PARK BRIDGE #3179 REPLACEMENT

DRAINAGE PLAN – 2

King County

DR02

SHEET OF SHEETS

316-63 (___)

SEC. 32, T.24 N, R.4 E, W.M.

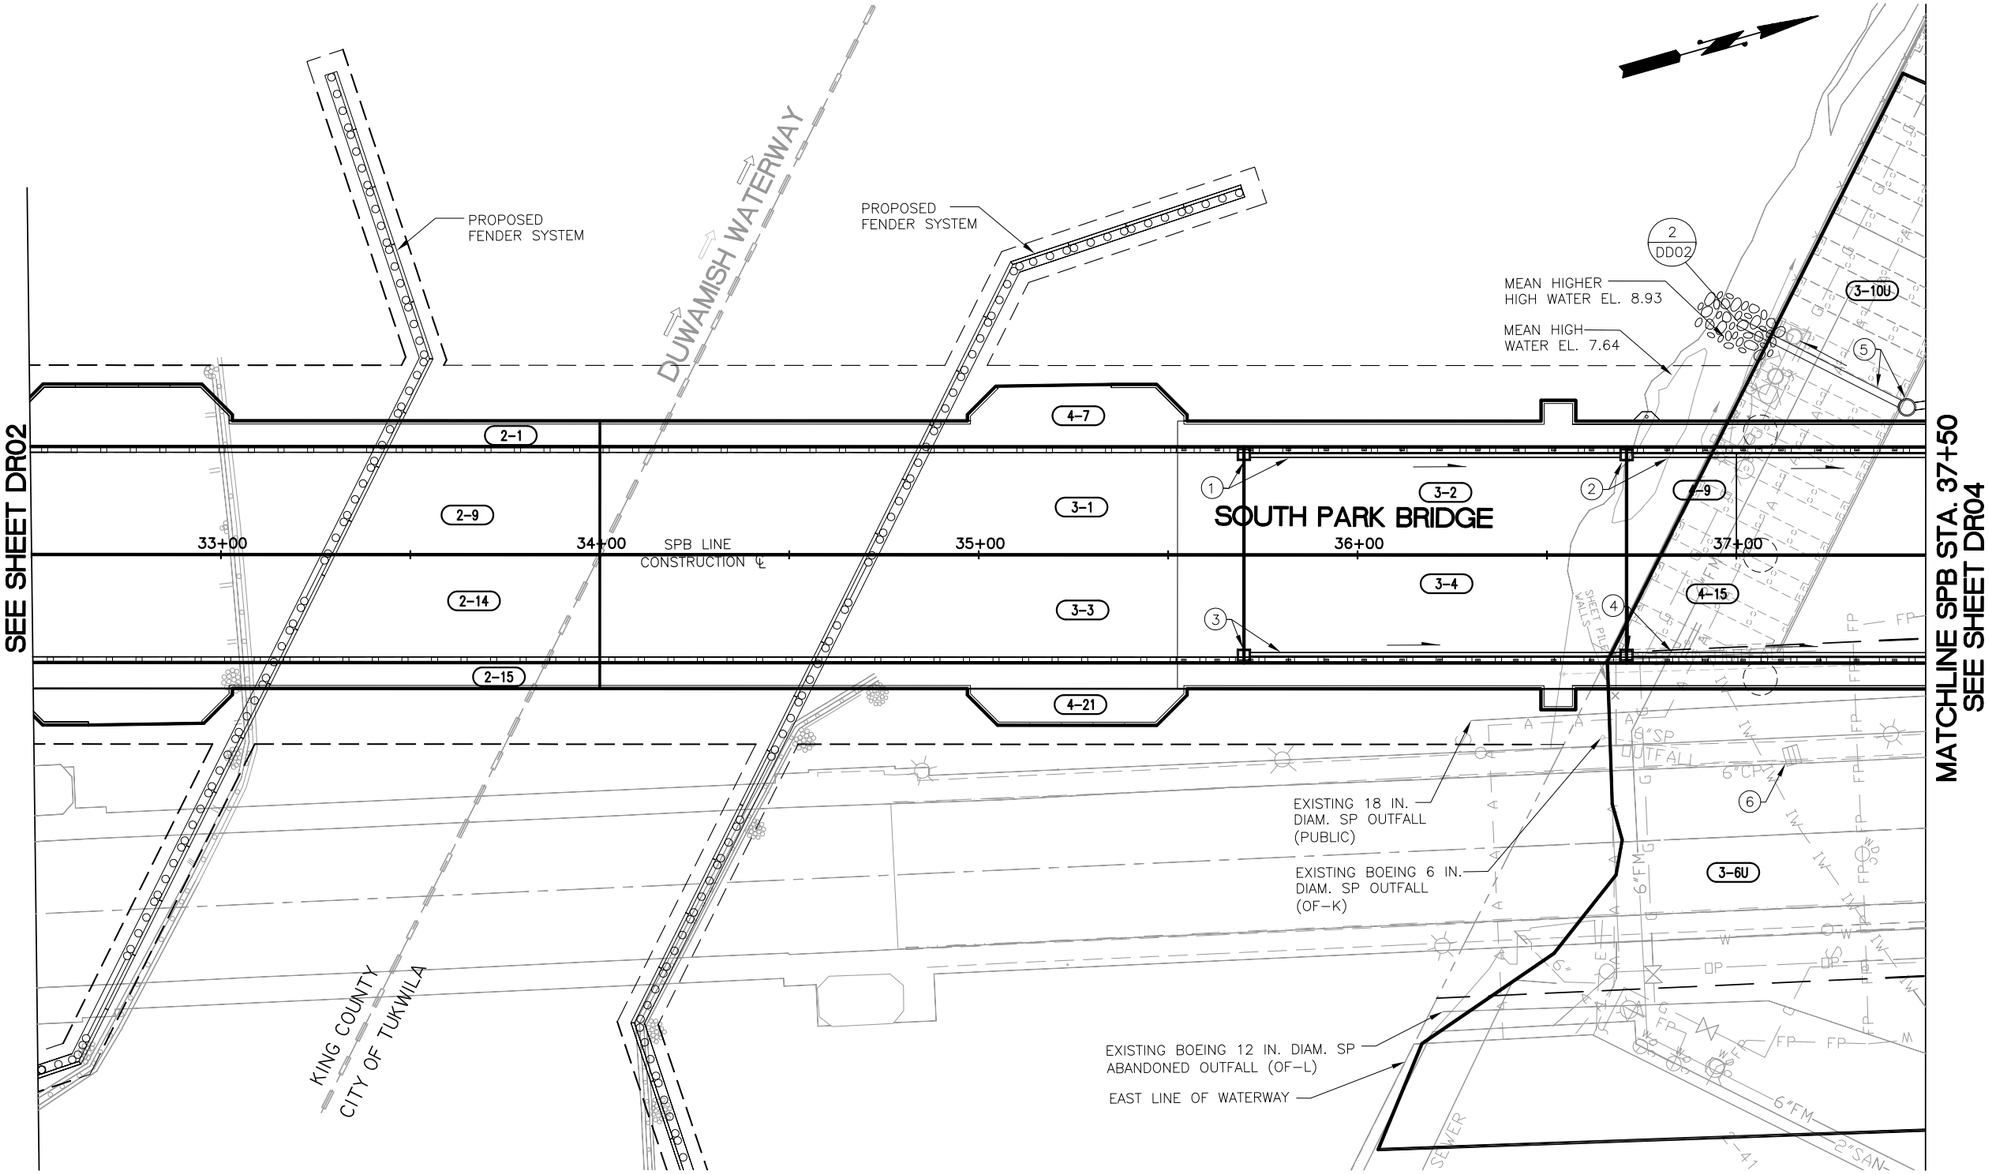


| CATCH BASIN TRIBUTARY AREAS | |
|---|---|
| ID | AREA (SF) |
| 3-1 | 4845 |
| 3-2 | 2879 |
| 3-3 | 4845 |
| 3-4 | 2878 |
| 3-6U | 22484 |

VERTICAL DATUM
NAVD88

20 10 0 20 40
SCALE IN FEET

CALL 2 WORKING DAYS BEFORE YOU DIG
1-800-424-5555
(UNDERGROUND UTILITY LOCATIONS ARE APPROX.)

L:\45647\Civil\Design\DRAINAGE\APM\Cadd_Andrew\TIR_DR03.dwg adallen 10/02/09 - 8:08 A

| | | | | | | | | | |
|---|---|---|---|---|---|---|---|---|---|
| FIELD BOOK: | | | | | | FED. AID No. | INTERMEDIATE SUBMITTAL NOT FOR CONSTRUCTION | ALL SHEETS OF THESE PLANS SHALL BE DEEMED APPROVED BY THE SIGNATURE AND STAMP ON COVER SHEET. | KING COUNTY DEPT. OF TRANSPORTATION<br>HAROLD TANIGUCHI, DIRECTOR<br>SOUTH PARK BRIDGE #3179 REPLACEMENT<br>DRAINAGE PLAN – 3 | King County | DR03 |
| SURVEYED: | | | | | | PROJECT No. 300197 | | | | | SHEET OF SHEETS |
| SURVEY BASE MAP: | | | | | | SURVEY No. 32-24-4-22 | | | | | |
| DESIGN ENTERED: LISA JOHNSON | | | | | | MAINTENANCE DIVISION No. | | | | | 316-63 (___) |
| DESIGNED ERIC ANDERS | | | | | | | | | | | |
| CHECKED: JIM RHODES | | | | | | | | | | | |
| SUPERVISOR: SALIMA NAGJI | | NUM. | REVISION | BY | DATE | | | | | | |

## SEC. 32, T.24 N, R.4 E, W.M.

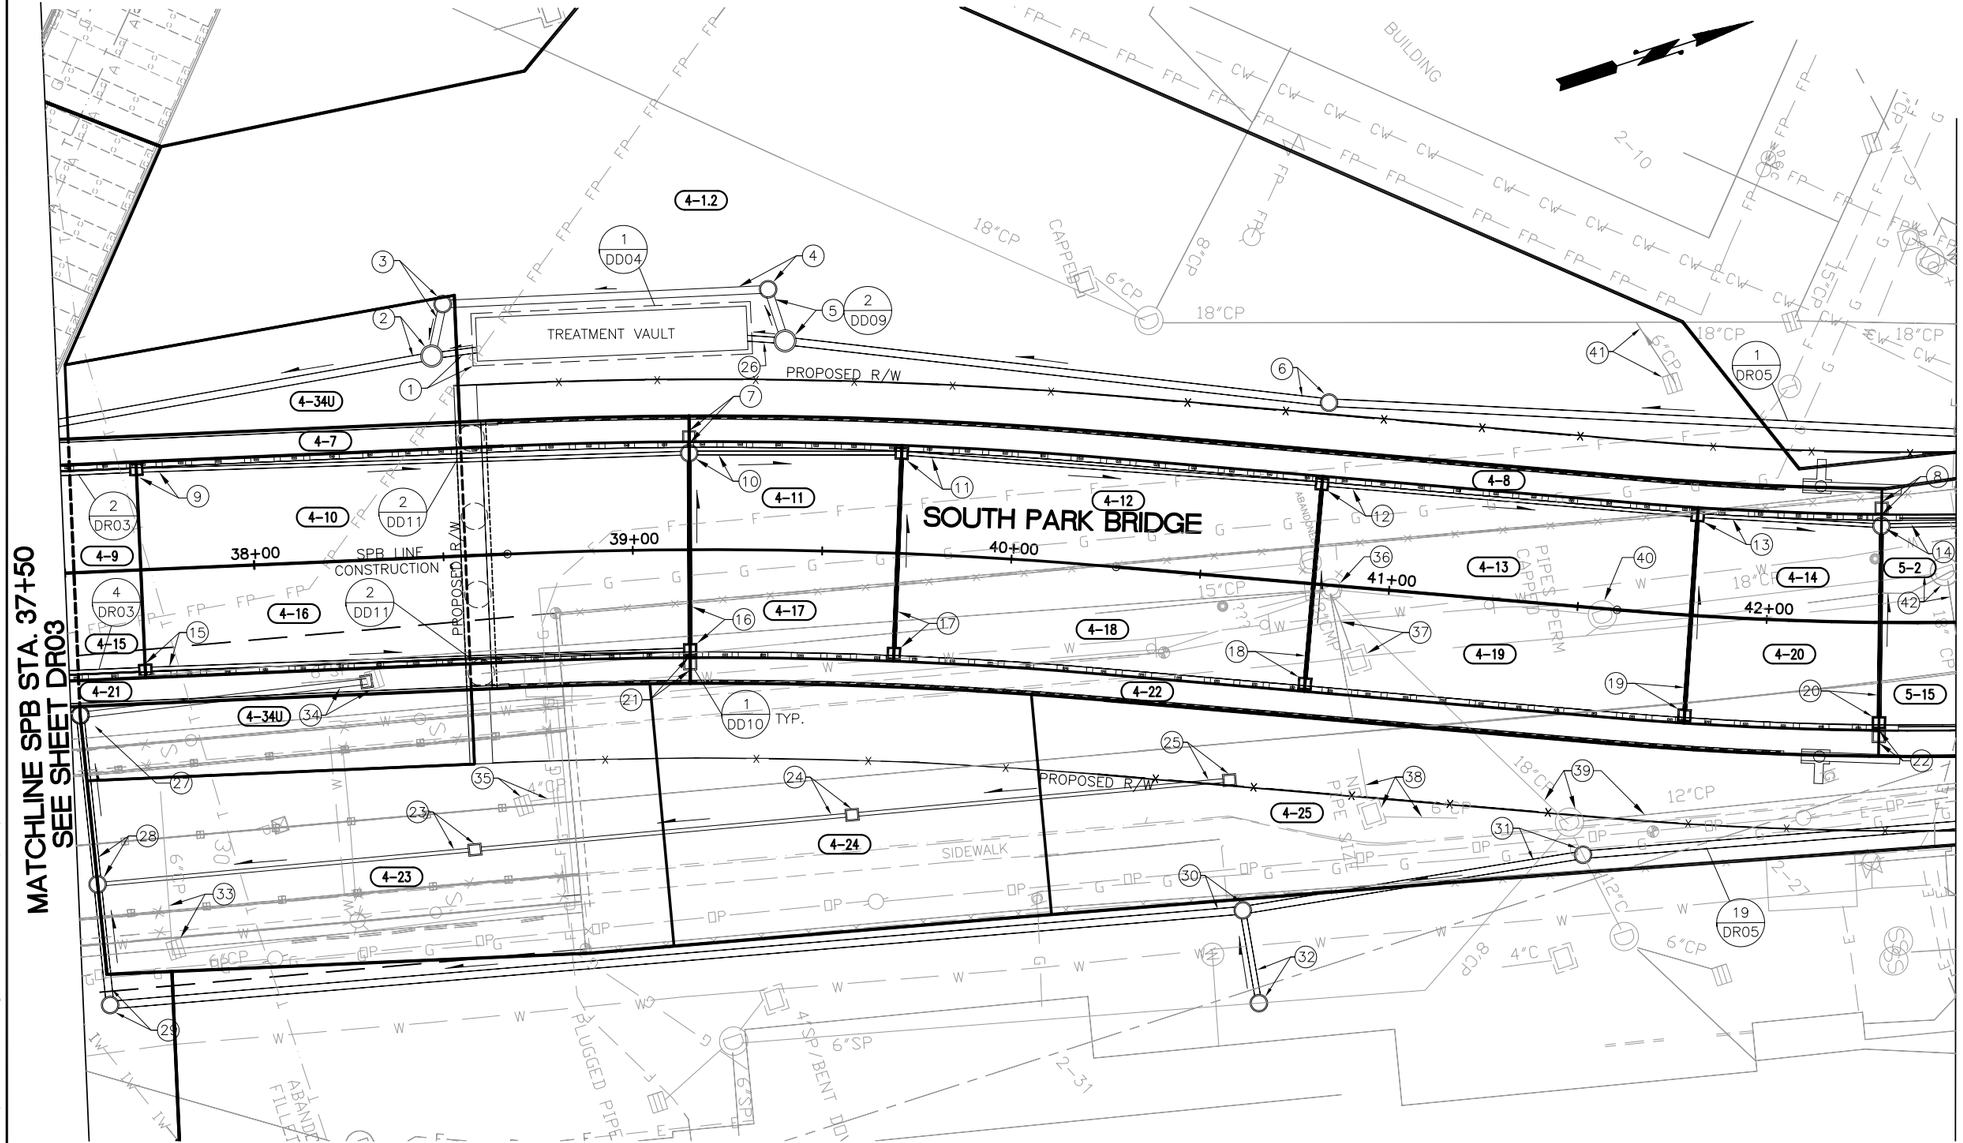


| CATCH BASIN TRIBUTARY AREAS | |
|---|---|
| ID | AREA (SF) |
| 4–7 | 4067 |
| 4–8 | 2156 |
| 4–9 | 2822 |
| 4–10 | 4148 |
| 4–11 | 1585 |
| 4–12 | 3154 |
| 4–13 | 2843 |
| 4–14 | 1402 |
| 4–15 | 2823 |
| 4–16 | 4115 |
| 4–17 | 1549 |
| 4–18 | 3117 |
| 4–19 | 2858 |
| 4–20 | 1446 |
| 4–21 | 4058 |
| 4–22 | 2149 |
| 4–23 | 8612 |
| 4–24 | 6456 |
| 4–25 | 11203 |
| 4–1.2 | 36391 |

VERTICAL DATUM
NAVD88

20 10 0 20 40
SCALE IN FEET

CALL 2 WORKING DAYS BEFORE YOU DIG
1–800–424–5555
(UNDERGROUND UTILITY LOCATIONS ARE APPROX.)

L:\45647\Civil\Design\DRAINAGE\APM\Cadd_Andrew\TIR_DR04.dwg adallen 10/02/09 – 8:14 A

FIELD BOOK:
SURVEYED:
SURVEY BASE MAP:
DESIGN ENTERED: LISA JOHNSON
DESIGNED ERIC ANDERS
CHECKED: JIM RHODES
SUPERVISOR: SALIMA NAGJI

| NUM. | REVISION | BY | DATE |
|---|---|---|---|

JAMES G. RHODES — STATE OF WASHINGTON — 41602 — REGISTERED PROFESSIONAL ENGINEER

HNTB

FED. AID No.
PROJECT No. 300197
SURVEY No. 32–24–4–22
MAINTENANCE DIVISION No.

**INTERMEDIATE SUBMITTAL NOT FOR CONSTRUCTION**

ALL SHEETS OF THESE PLANS SHALL BE DEEMED APPROVED BY THE SIGNATURE AND STAMP ON COVER SHEET.

KING COUNTY DEPT. OF TRANSPORTATION
HAROLD TANIGUCHI, DIRECTOR

# SOUTH PARK BRIDGE #3179 REPLACEMENT

DRAINAGE PLAN – 4

King County

DR04

SHEET OF SHEETS

316-63 (___)

## SEC. 28,29,32,33 T.24 N, R.4 E, W.M.

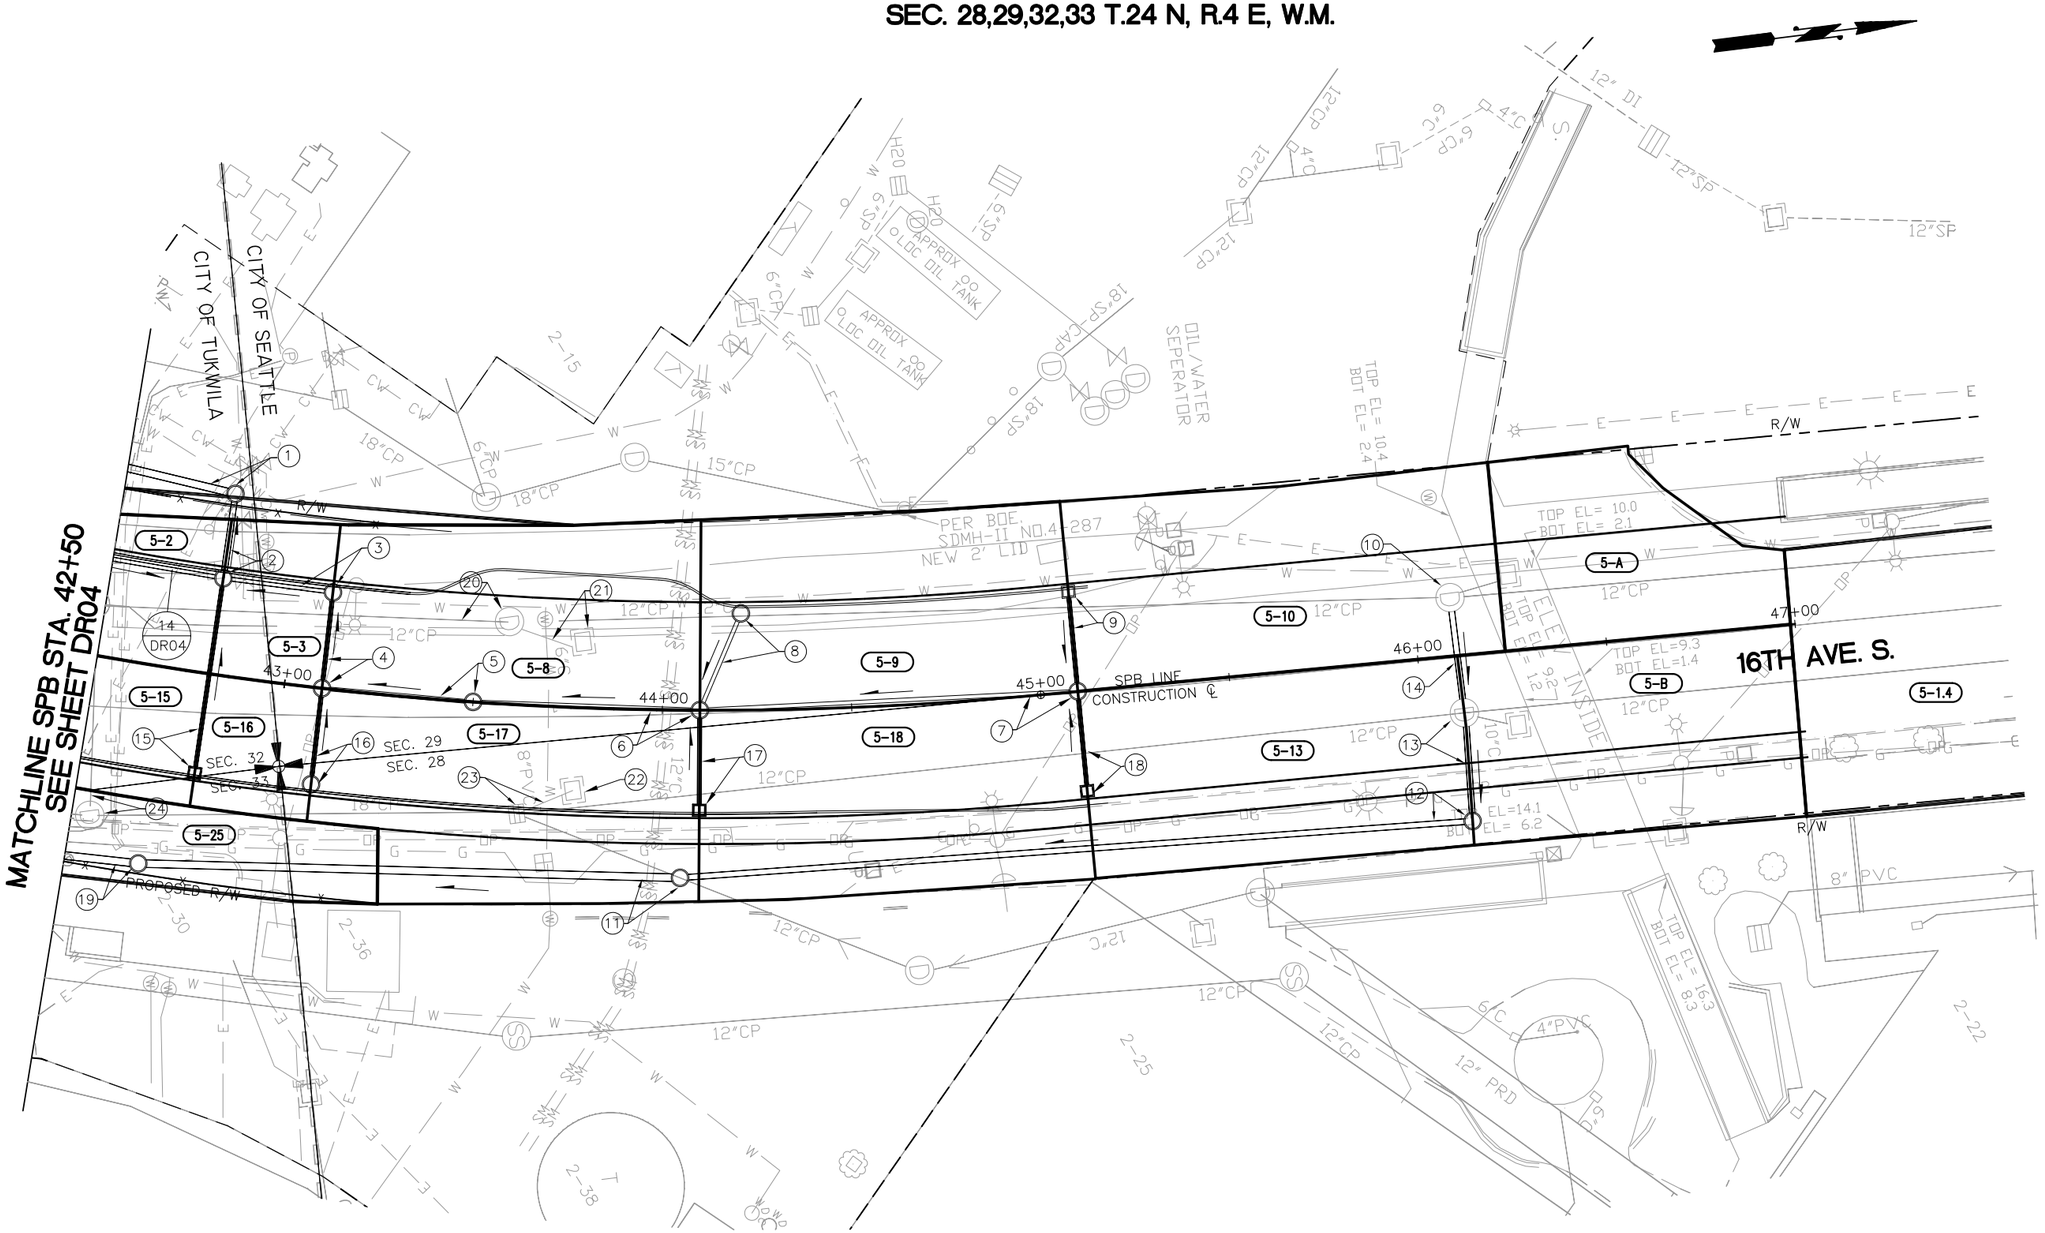


| CATCH BASIN TRIBUTARY AREAS | |
|---|---|
| ID | AREA (SF) |
| 5-2 | 1879 |
| 5-3 | 1243 |
| 5-8 | 4597 |
| 5-9 | 4948 |
| 5-10 | 5615 |
| 5-13 | 5031 |
| 5-15 | 1800 |
| 5-16 | 1081 |
| 5-17 | 5047 |
| 5-18 | 5084 |
| 5A | 3056 |
| 5B | 4441 |
| 5-1.4 | 38840 |

VERTICAL DATUM
NAVD88

20 10 0 20 40
SCALE IN FEET

CALL 2 WORKING DAYS BEFORE YOU DIG
1-800-424-5555
(UNDERGROUND UTILITY LOCATIONS ARE APPROX.)

L:\45647\Civil\Design\DRAINAGE\APM\Cadd_Andrew\TIR_DR05.dwg adallen 10/02/09 - 8:20 A

| | | | | | |
|---|---|---|---|---|---|
| FIELD BOOK: | | | | | |
| SURVEYED: | | | | | |
| SURVEY BASE MAP: | | | | | |
| DESIGN ENTERED: LISA JOHNSON | | | | | |
| DESIGNED ERIC ANDERS | | | | | |
| CHECKED: JIM RHODES | | | | | |
| SUPERVISOR: SALIMA NAGJI | | | | | |
| | | NUM. REVISION | BY | DATE | |

JAMES G. RHODES STATE OF WASHINGTON 44602 REGISTERED PROFESSIONAL ENGINEER

HNTB

FED. AID No.

PROJECT No. 300197

SURVEY No. 32-24-4-22

MAINTENANCE DIVISION No.

**INTERMEDIATE SUBMITTAL NOT FOR CONSTRUCTION**

ALL SHEETS OF THESE PLANS SHALL BE DEEMED APPROVED BY THE SIGNATURE AND STAMP ON COVER SHEET.

KING COUNTY DEPT. OF TRANSPORTATION
HAROLD TANIGUCHI, DIRECTOR

# SOUTH PARK BRIDGE #3179 REPLACEMENT

DRAINAGE PLAN – 5

King County

DR05

SHEET OF SHEETS

316-63 (___)

## SEC. 32, T.24 N, R.4 E, W.M.

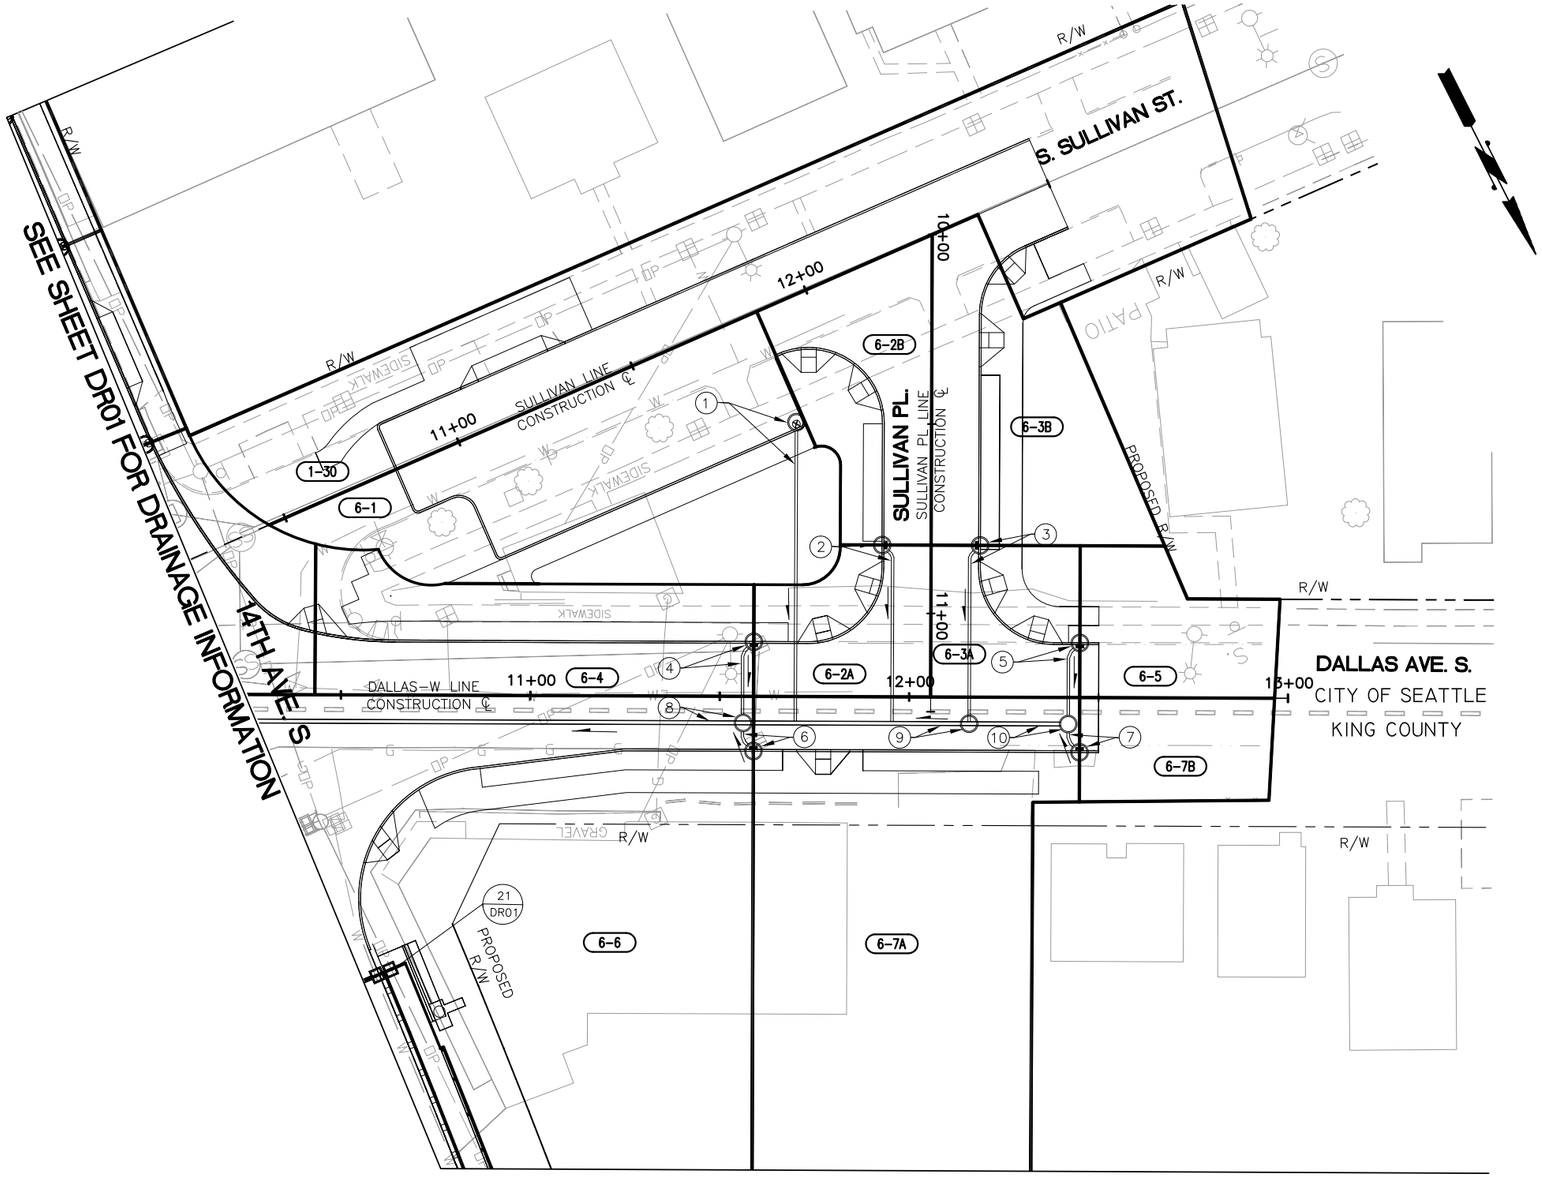


| CATCH BASIN TRIBUTARY AREAS | |
|---|---|
| ID | AREA (SF) |
| 6-1 | 6348 |
| 6-4 | 3595 |
| 6-5 | 1715 |
| 6-6 | 17362 |
| 6-7A | 11832 |
| 6-7B | 1380 |
| 6-2A | 1654 |
| 6-2B | 2469 |
| 6-3A | 1577 |
| 6-3B | 3405 |

VERTICAL DATUM
NAVD88

20 10 0 20 40
SCALE IN FEET

CALL 2 WORKING DAYS BEFORE YOU DIG
1-800-424-5555
(UNDERGROUND UTILITY LOCATIONS ARE APPROX.)

L:\45647\Civil\Design\DRAINAGE\APM\Cadd_Andrew\TIR_DR06.dwg adallen 10/02/09 - 8:31 A

FIELD BOOK:
SURVEYED:
SURVEY BASE MAP:
DESIGN ENTERED: LISA JOHNSON
DESIGNED ERIC ANDERS
CHECKED: JIM RHODES
SUPERVISOR: SALIMA NAGJI

| NUM. | REVISION | BY | DATE |
|---|---|---|---|

JAMES G. RHODES STATE OF WASHINGTON 44602 REGISTERED PROFESSIONAL ENGINEER

HNTB

FED. AID No.
PROJECT No. 300197
SURVEY No. 32-24-4-22
MAINTENANCE DIVISION No.

**INTERMEDIATE SUBMITTAL NOT FOR CONSTRUCTION**

ALL SHEETS OF THESE PLANS SHALL BE DEEMED APPROVED BY THE SIGNATURE AND STAMP ON COVER SHEET.

KING COUNTY DEPT. OF TRANSPORTATION
HAROLD TANIGUCHI, DIRECTOR

# SOUTH PARK BRIDGE #3179 REPLACEMENT

DRAINAGE PLAN - 6

King County

DR06

SHEET OF SHEETS

316-63 (___)