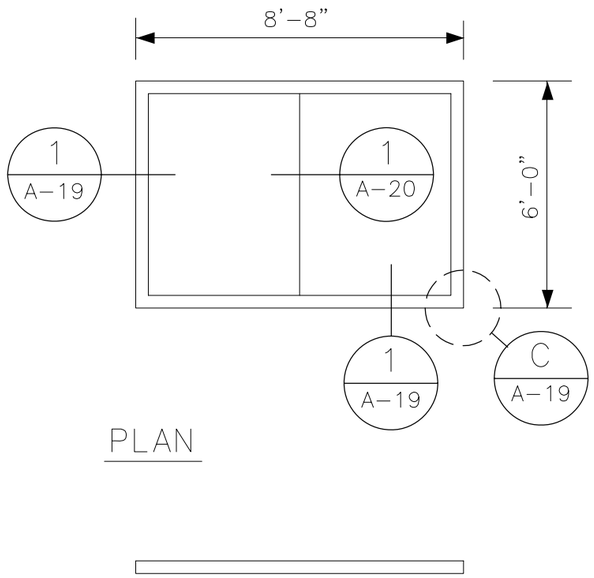

PLAN

ELEVATION

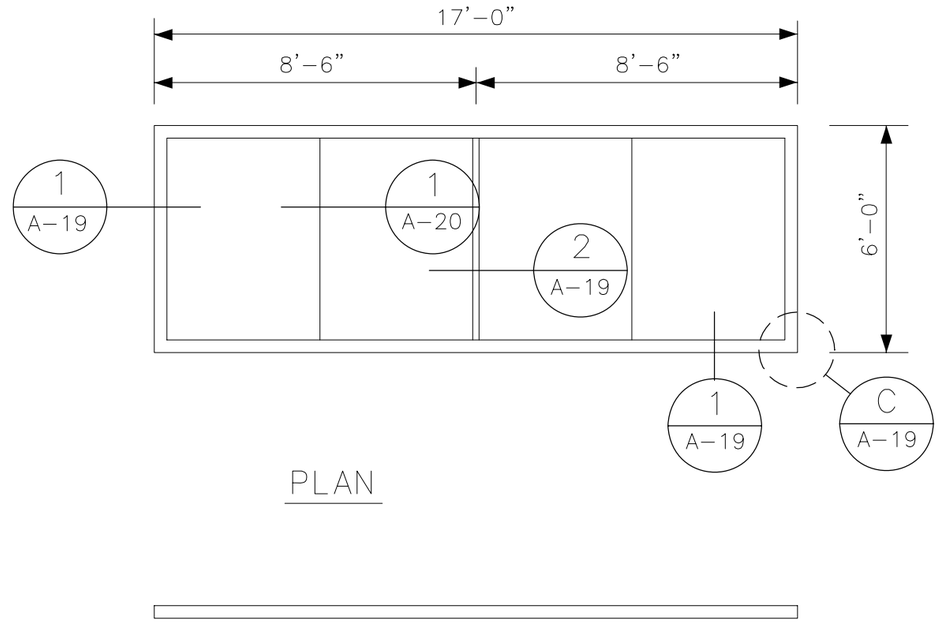

PLAN

ELEVATION

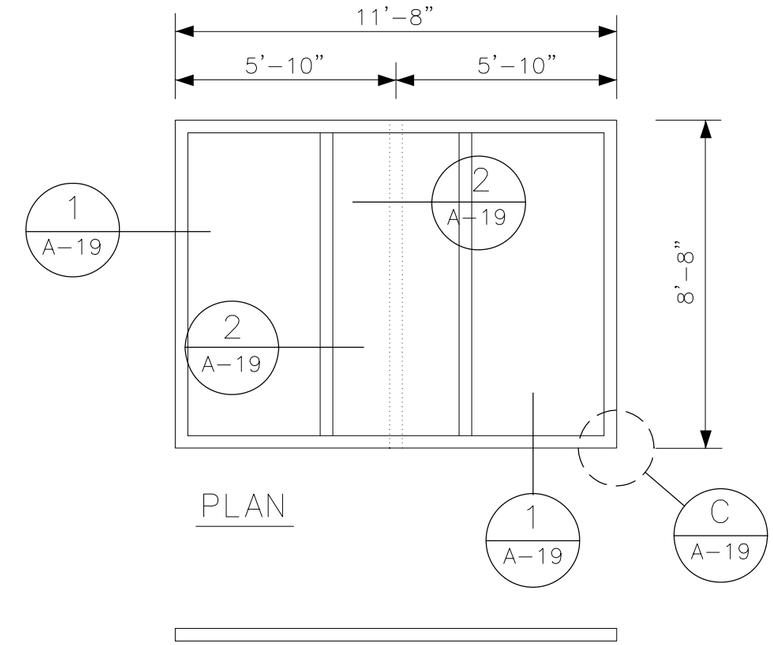

PLAN

ELEVATION

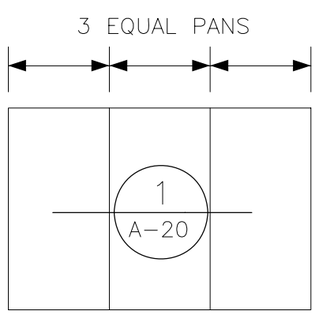

REFLECTED PLAN

ROOF – R11

SCALE: 1/4" = 1'-0"

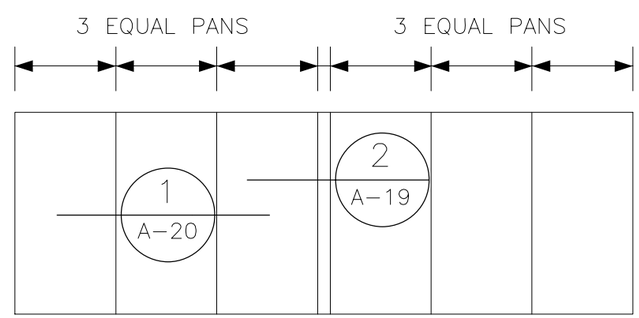

REFLECTED PLAN

ROOF – R12

SCALE: 1/4" = 1'-0"

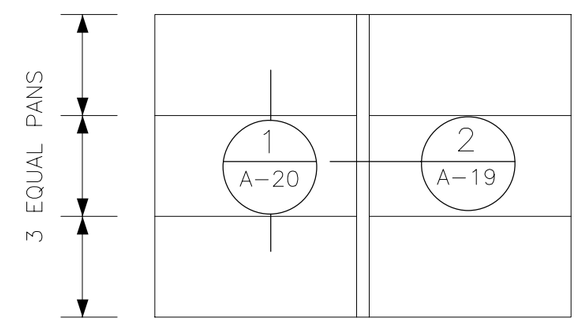

REFLECTED PLAN

ROOF – R14

SCALE: 1/4" = 1'-0"

ONE INCH
AT FULL SIZE, IF NOT ONE INCH SCALE ACCORDINGLY

No.	REVISION	BY	APP'D	DATE

DESIGNED: F CHOU
DRAWN: H SCHMITT
RECOMMENDED:
APPROVED:
CHECKED:
SCALE: 1/4"=1'-0"
CONTRACT NO:

King County

DEPARTMENT OF TRANSPORTATION
SHELTER FABRICATION

ROOF – SERIES 10

DATE: NOV 1990
FILE NO:
DRAWING NO: A-18
SHEET NO: OF

PLOTTED: Nov 02, 2005-01:51:25pm By SuterJ
V:\Library & Standards\Standards\PFPMetro\PFP Standard Shelter Architectural Set\A-18.dwg XREFS: