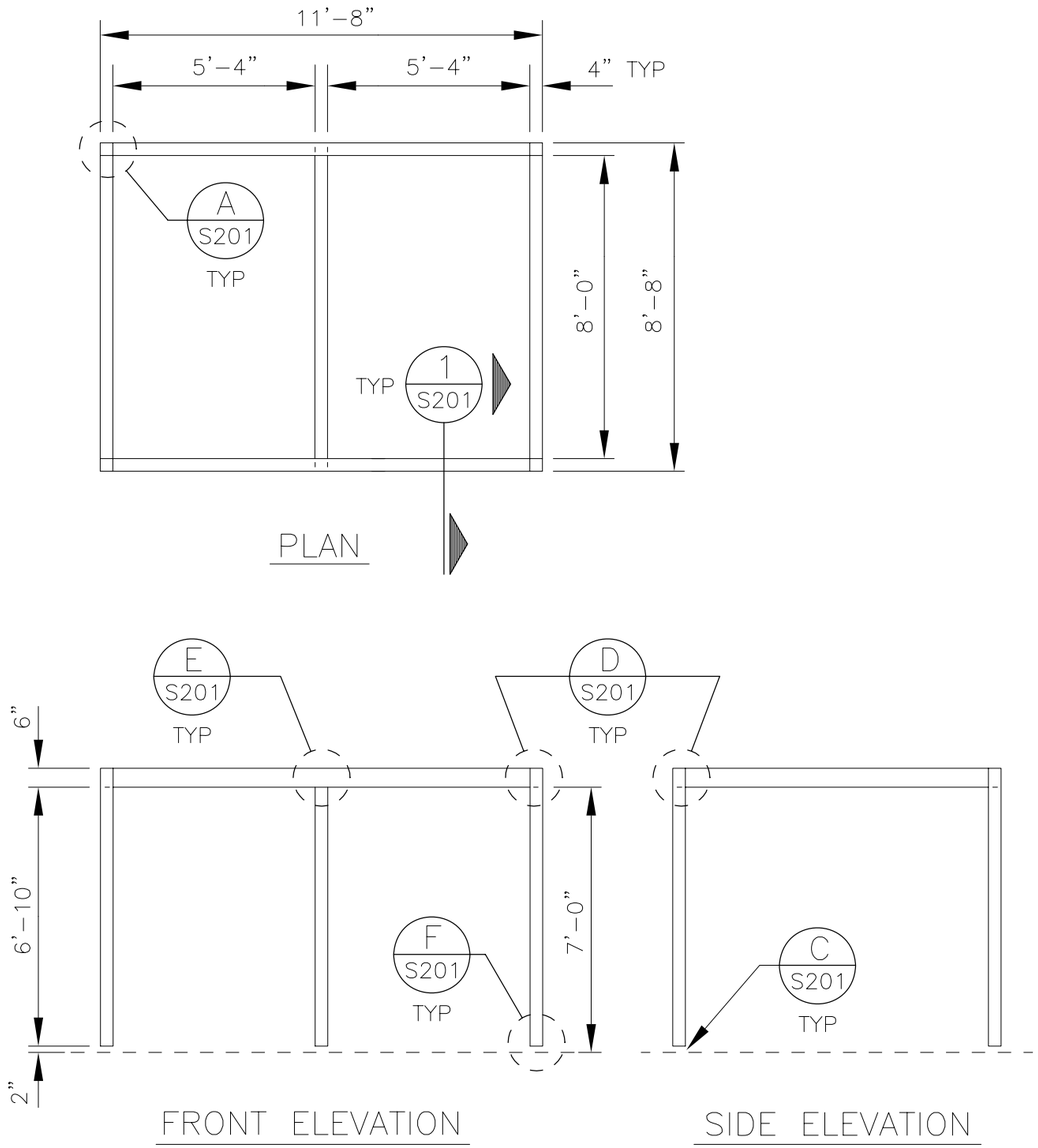

F13-FRAME

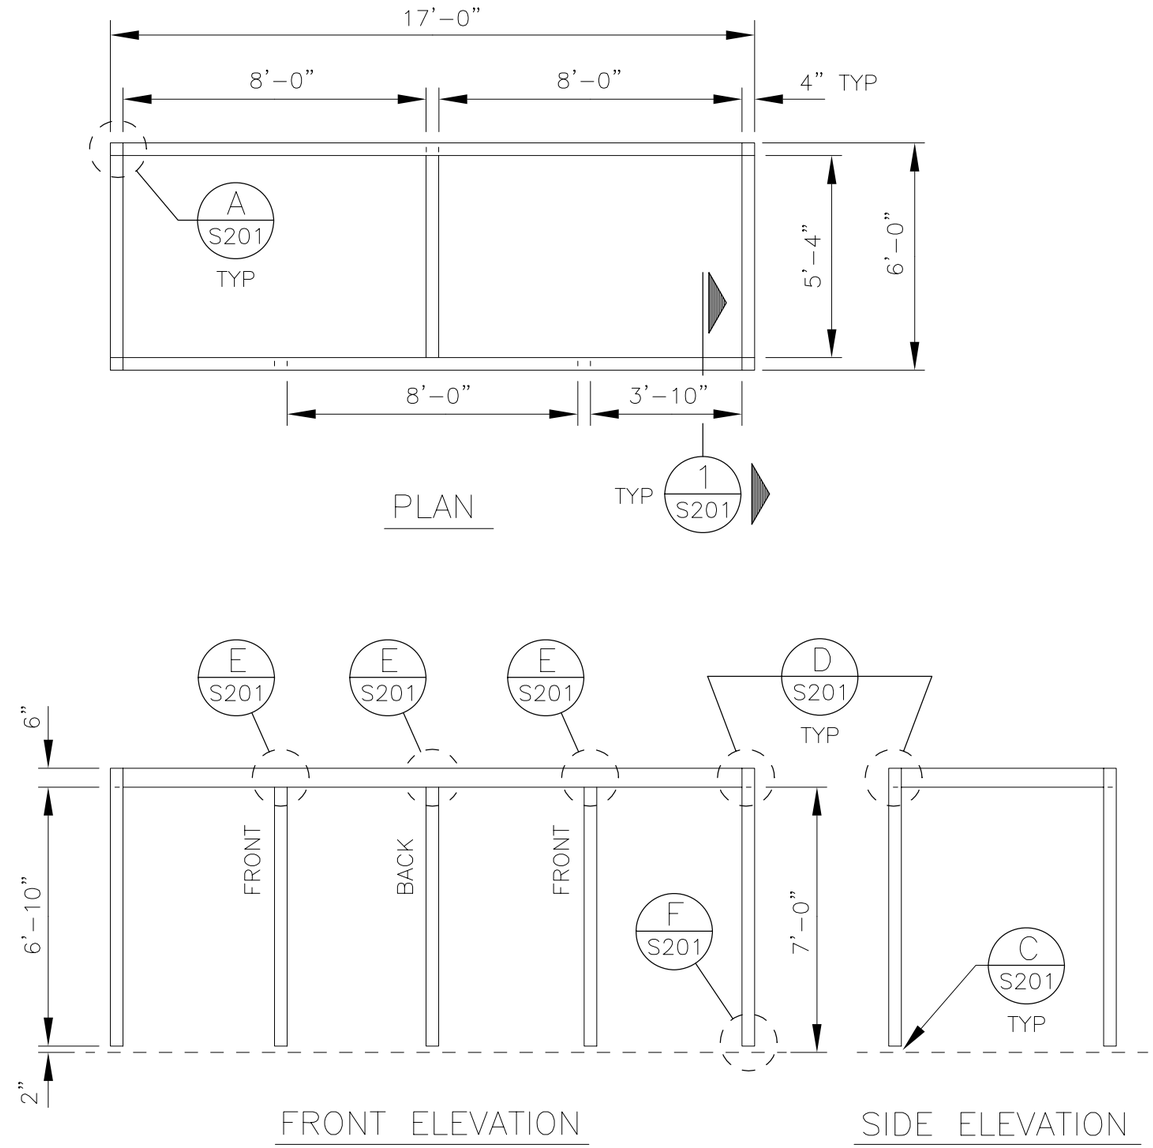

F14-FRAME

NOT FOR CONSTRUCTION

King County	DESIGNED PE	Department of Transportation – Transit Division		DATE: MAR 05
	DRA: LSA / CHKD:	SCALE: 1/4"=1'-0"	FABRICATION AND DELIVERY OF TRANSIT PASSENGER SHELTER FRAMES	FILE
	RECOM. PE	CONTRACT:	FRAME – SERIES 10 (F13 & F14)	DWG. NO. S102
	APPROVED	IFB00-045		SHT 3 OF 8

V:\Library & Standards\Standards\PFPMetro\PFP Standard Shelter Structural Set\S102_3-15-05.dwg XREFS: B-FIXED
Dec 02, 2005-10:04:28am By SuterJ