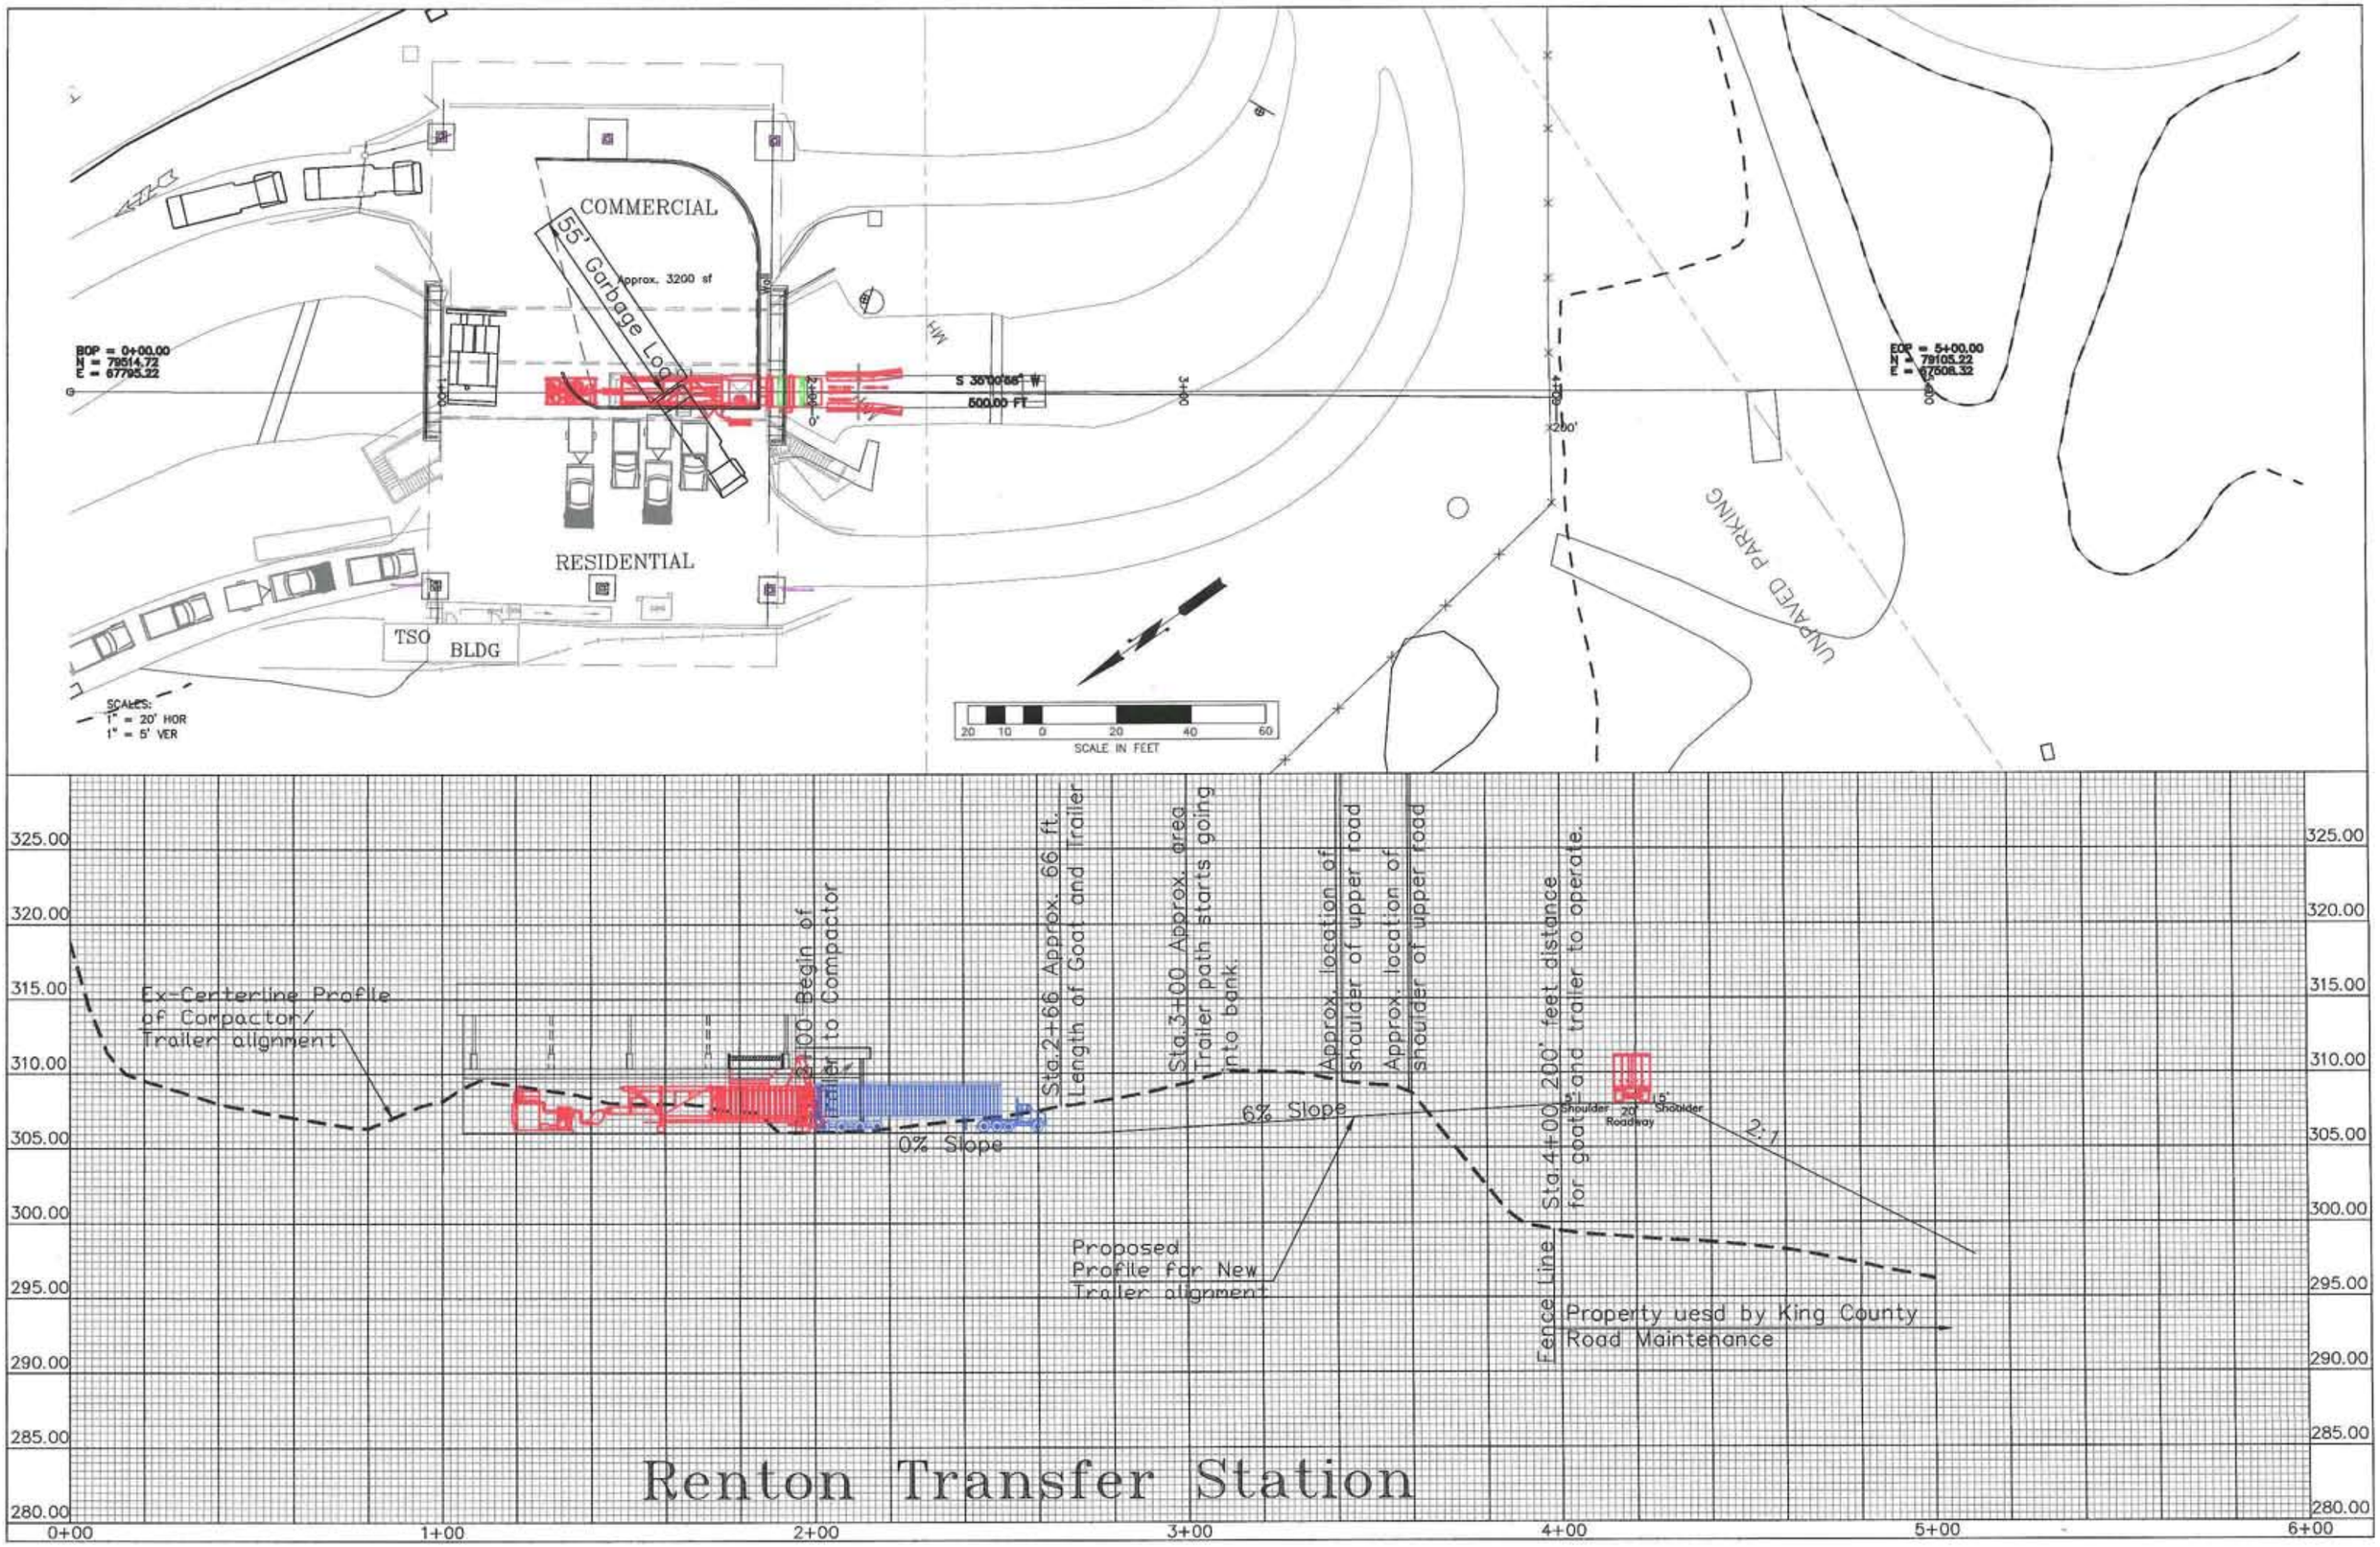
COMMERCIAL
Approx. 3200 sf
55' Garbage Loop
RESIDENTIAL
TSO BLDG
BOP = 0+00.00
N = 79514.72
E = 67795.22
S 35°00'55" W
500.00 FT
EOP = 5+00.00
N = 79105.22
E = 67508.32
UNPAVED PARKING
SCALES:
1" = 20' HOR
1" = 5' VER
SCALE IN FEET
Ex-Centerline Profile of Compactor/ Trailer alignment
Begin of Trailer to Compactor
Sta.2+66 Approx. 66 ft. Length of Goat and Trailer
Sta.3+00 Approx. area Trailer path starts going into bank.
Approx. location of shoulder of upper road
Approx. location of shoulder of upper road
Sta.4+00 200' feet distance for goat and trailer to operate.
0% Slope
6% Slope
2:1
Shoulder
20' Roadway
Shoulder
Proposed Profile for New Trailer alignment
Fence Line
Property uesd by King County Road Maintenance
Renton Transfer Station
325.00
320.00
315.00
310.00
305.00
300.00
295.00
290.00
285.00
280.00
0+00
1+00
2+00
3+00
4+00
5+00
6+00