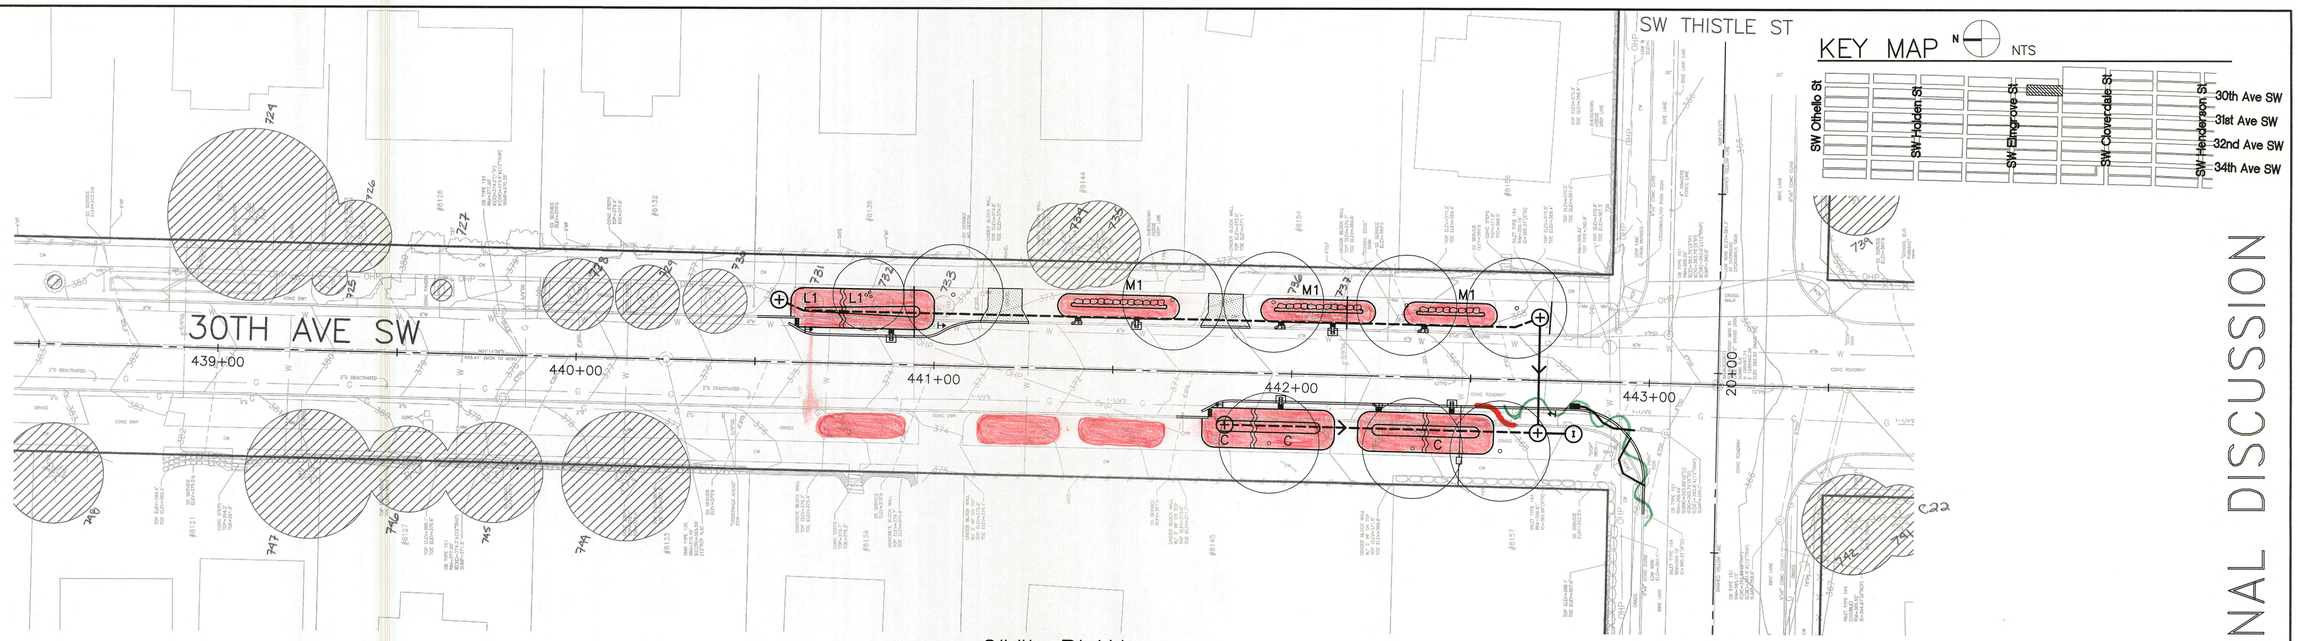

CIVIL PLAN

DRAFT AT 30% FOR INTERNAL DISCUSSION

30TH AVENUE SW - ELMGROVE TO THISTLE

Plotted: Jun 15, 2012 - 8:49:17am By kylea
File: G:\11c\11021c KC9\Exhibit\Community Meeting\KC9_CommunityMtg_C22_30--Elmgrove-Thistle.dwg Layout: Layout1