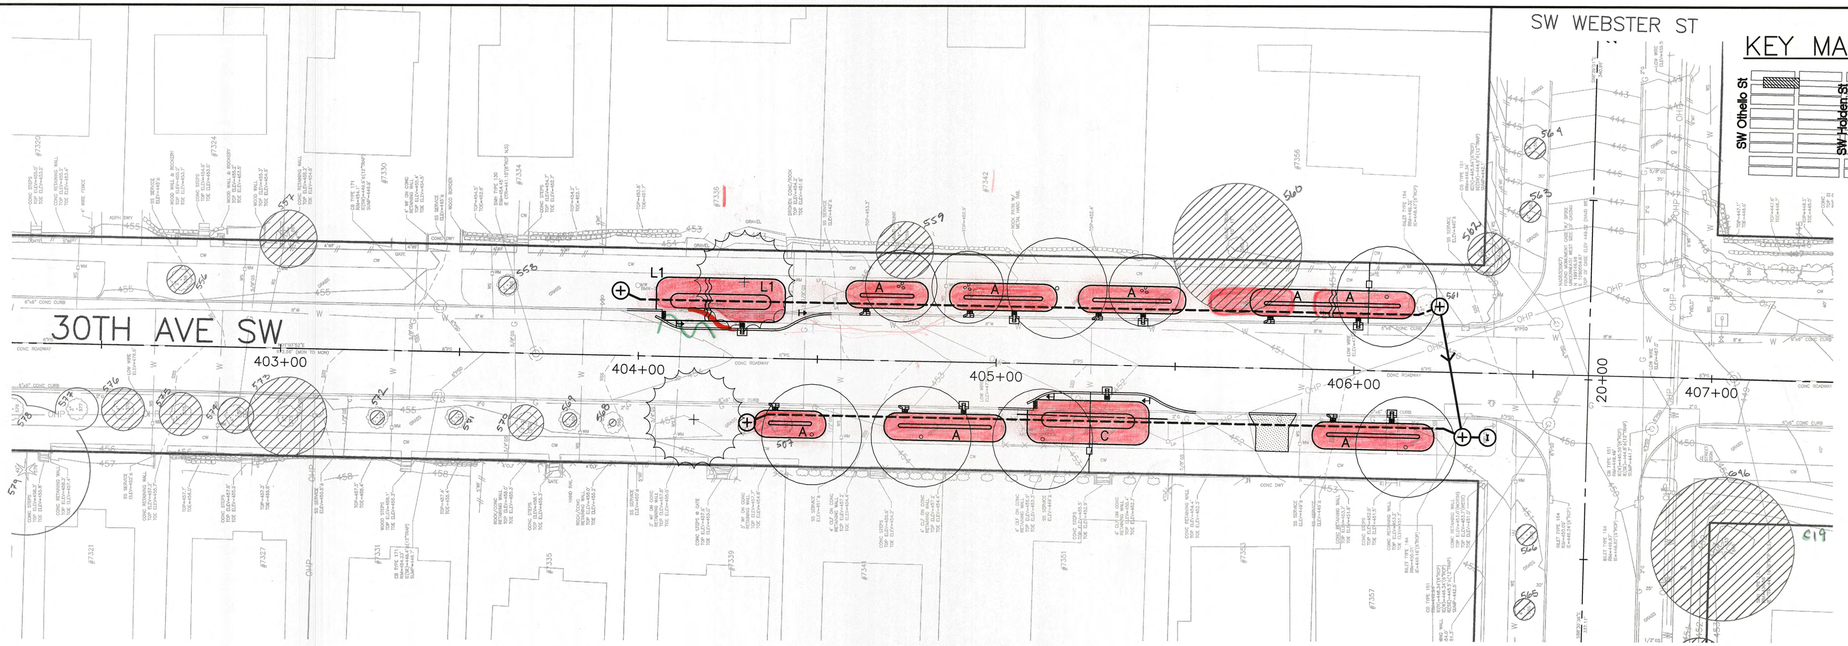

CIVIL PLAN

KEY MAP N NTS

SW Othello St
SW Holden St
SW Elmgrove St
SW Cloverdale St
SW Henderson St
30th Ave SW
31st Ave SW
32nd Ave SW
34th Ave SW

INTERNAL DISCUSSION

DRAFT AT 30% FOR IN

20 10 0 20 40
SCALE IN FEET

30TH AVENUE SW - OTHELLO TO WEBSTER

A

Plotted: Jun 15, 2012 – 8:47:28am By: kyleo
File: G:\1161170214 KCE\Exhibit\Community Meeting\KCE_CommunityMtg_C10_30--Othello-Webster.dwg Layout: Layout1