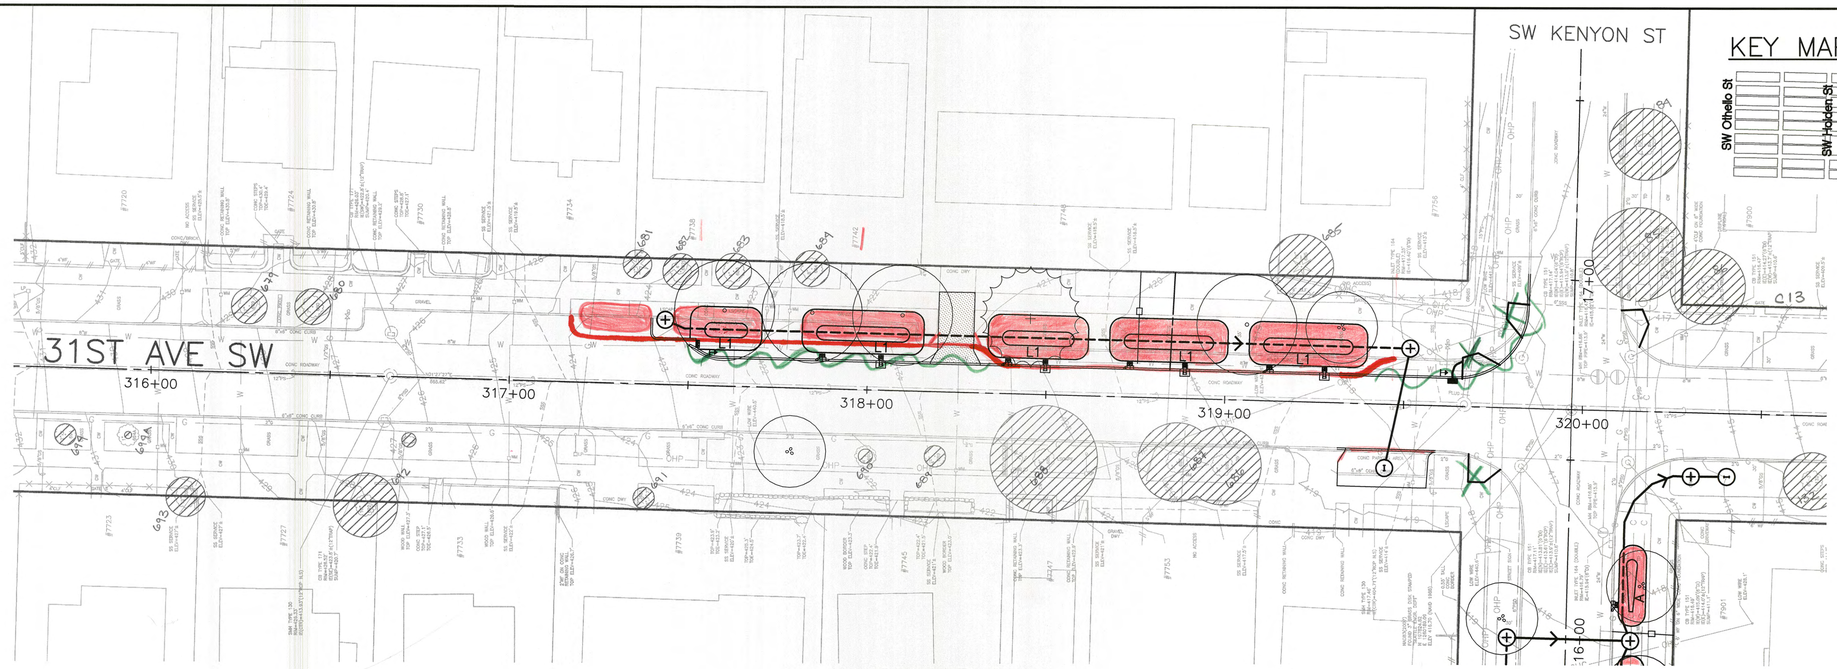

CIVIL PLAN

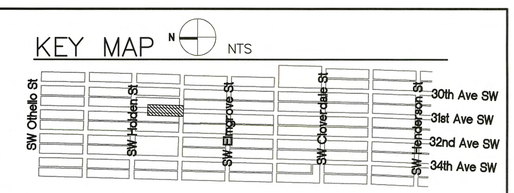

DRAFT AT 30% FOR INTERNAL DISCUSSION

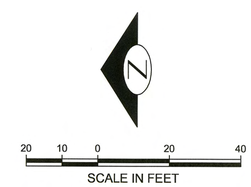

31ST AVENUE SW - HOLDEN TO KENYON

Plotted: Jun 15, 2012 - 8:43:58am By kylea
File: G:\11c\11021c KCB\Exhibit\Community Meeting\KCB_CommunityMtg_C13_31--Holden-Kenyon.dwg Layout: Layout1

C