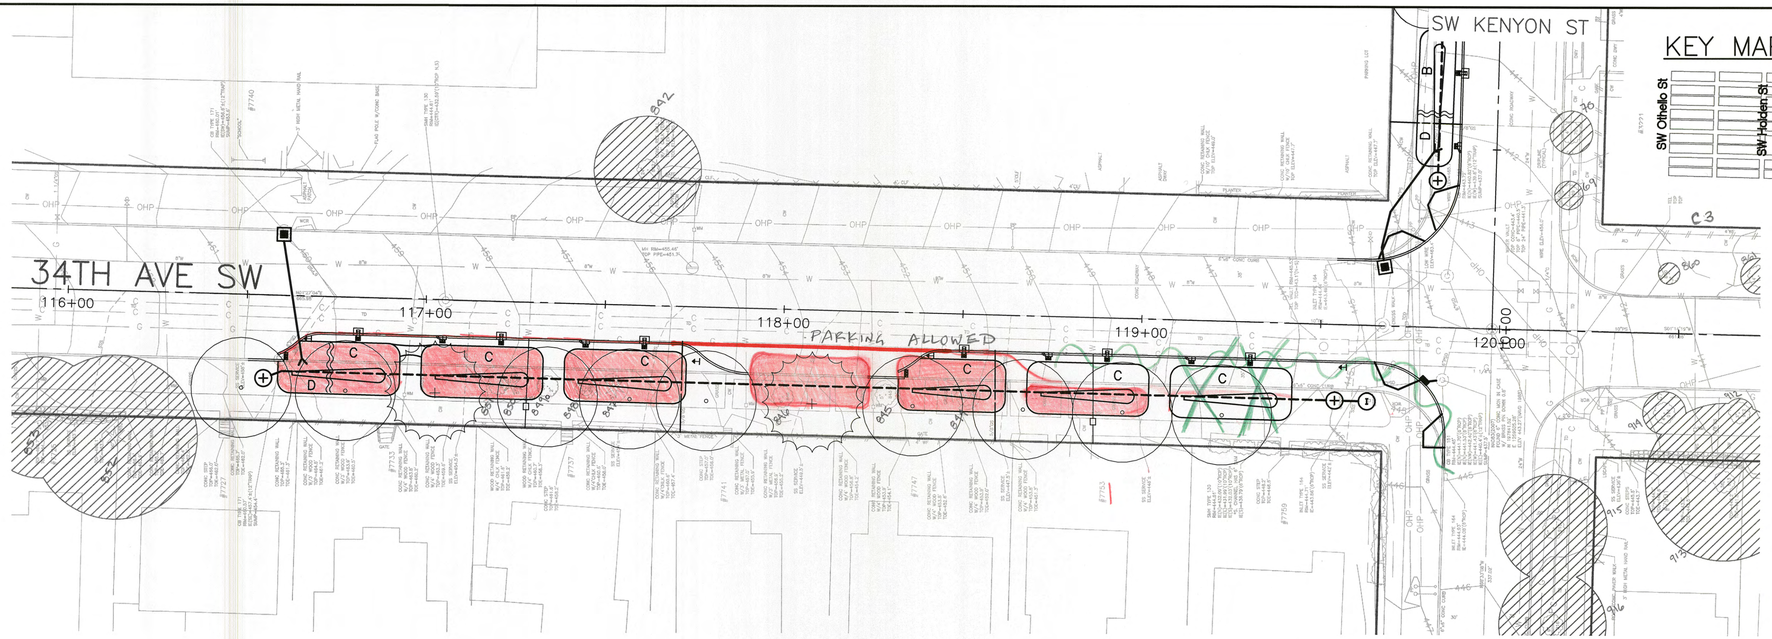

CIVIL PLAN

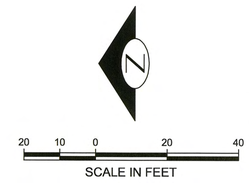

DRAFT AT 30% FOR INTERNAL DISCUSSION

34TH AVENUE SW - HOLDEN TO KENYON

Plotted: Jan 15, 2013 - 8:36:40am By: kyleo
File: G:\124.11\01\c_h03\Exhibit\Community Meeting\H03E_CommunityMtg_C01_34---Holden to Kenyon.dwg Layout: Layout1