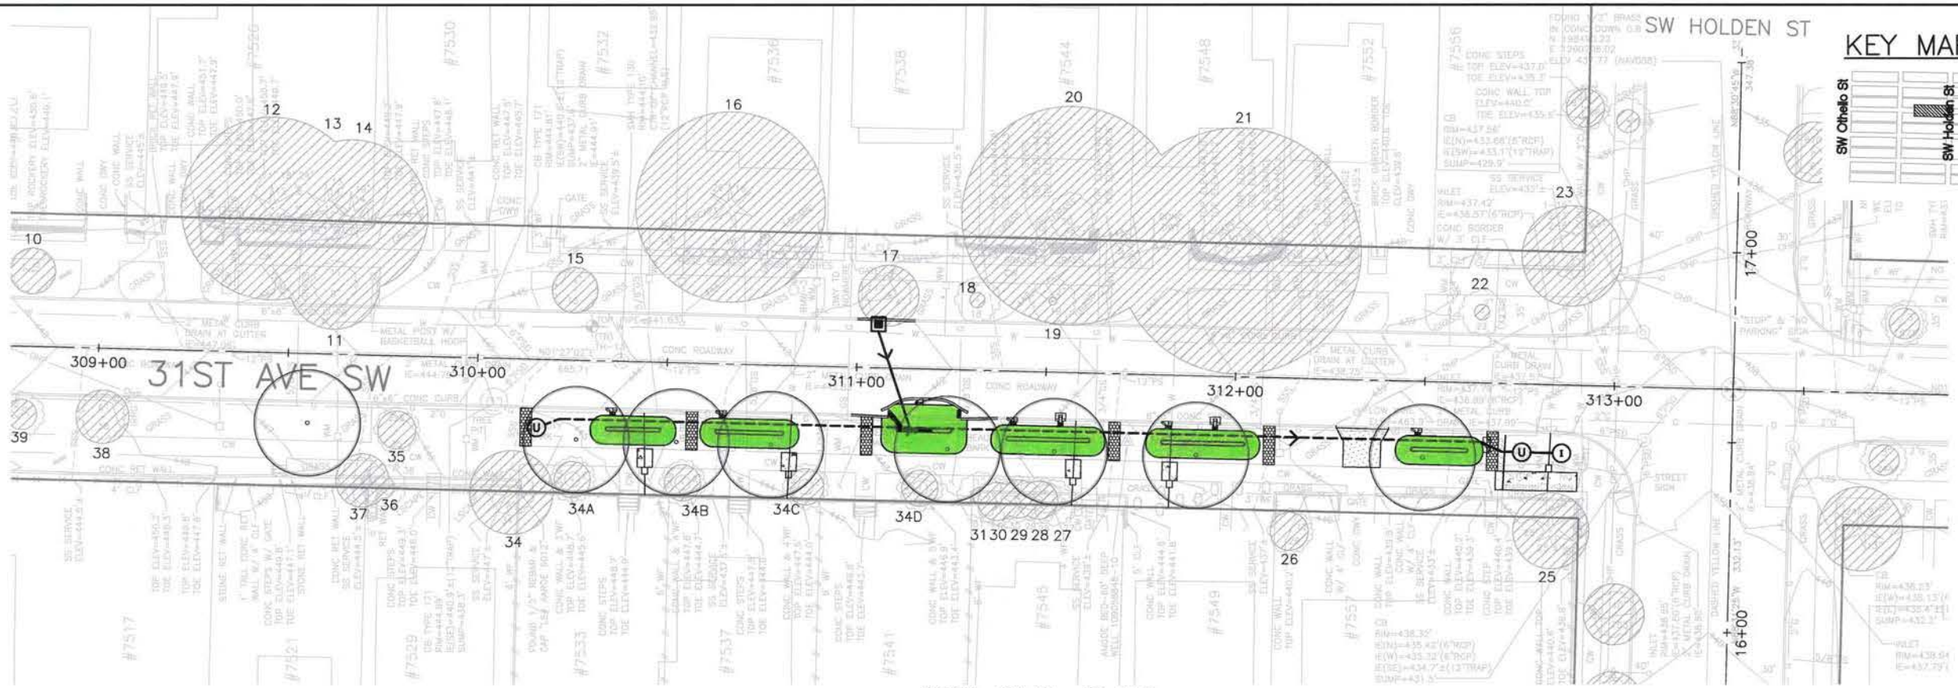

60% CIVIL PLAN

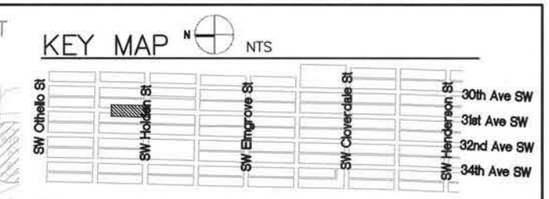

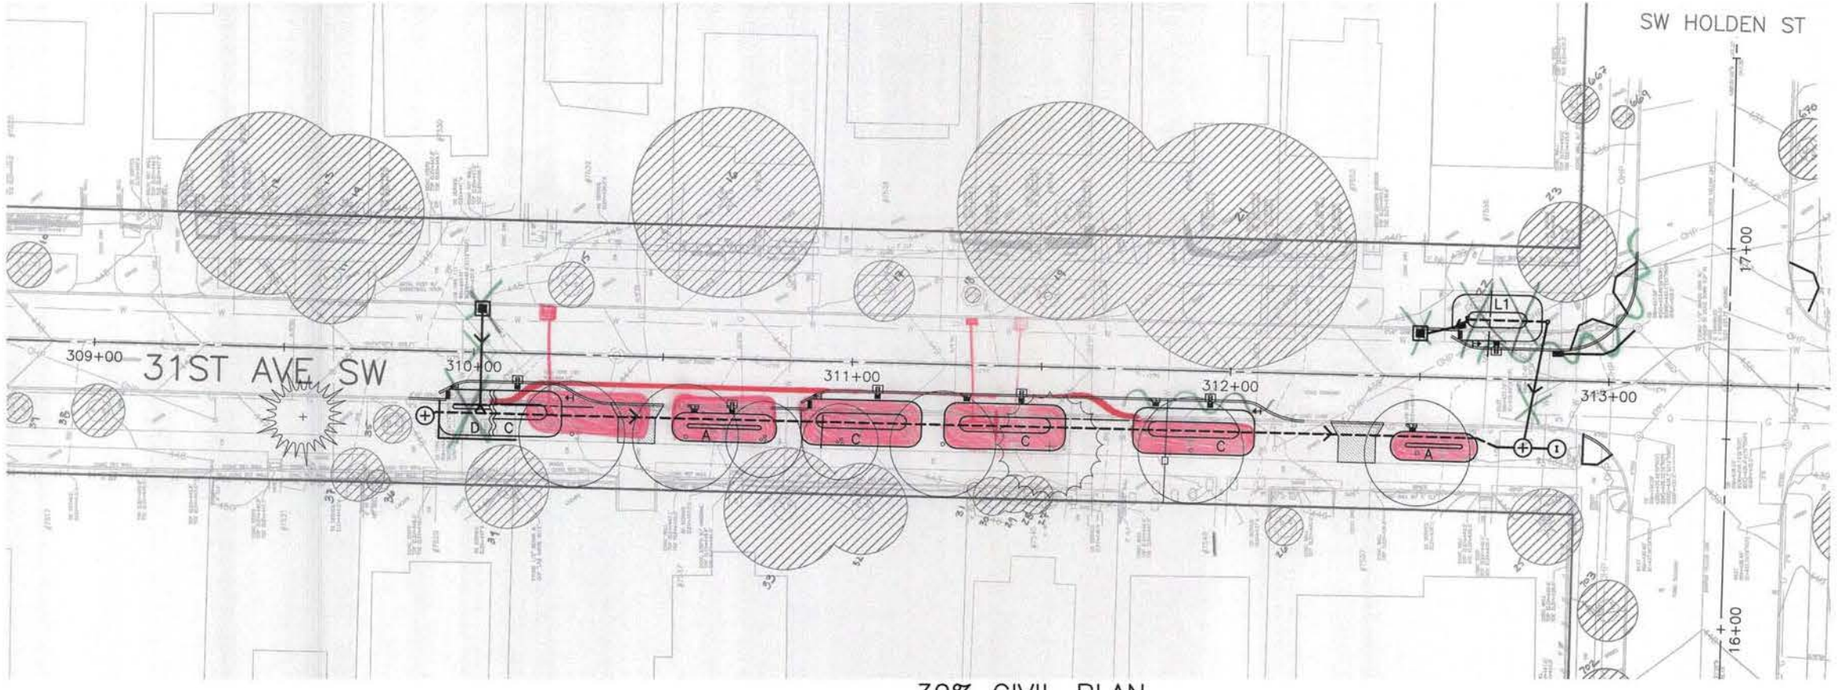

30% CIVIL PLAN

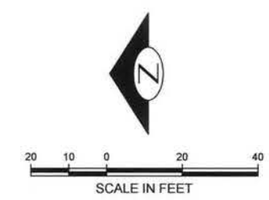

COMMUNITY MEETING – OCTOBER 13, 2012

31ST AVENUE SW - WEBSTER TO HOLDEN