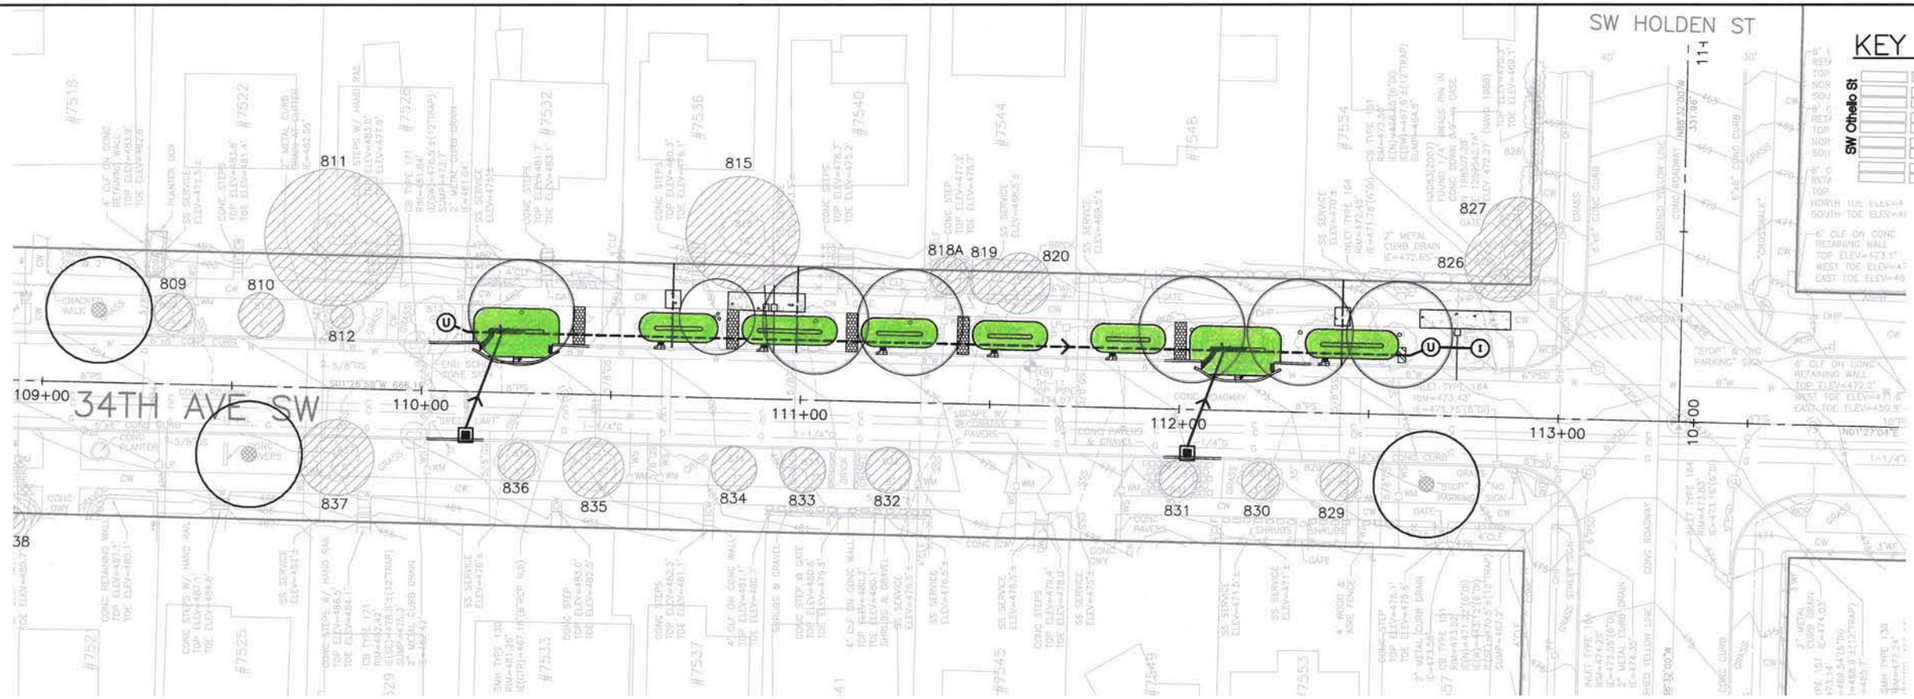

60% CIVIL PLAN

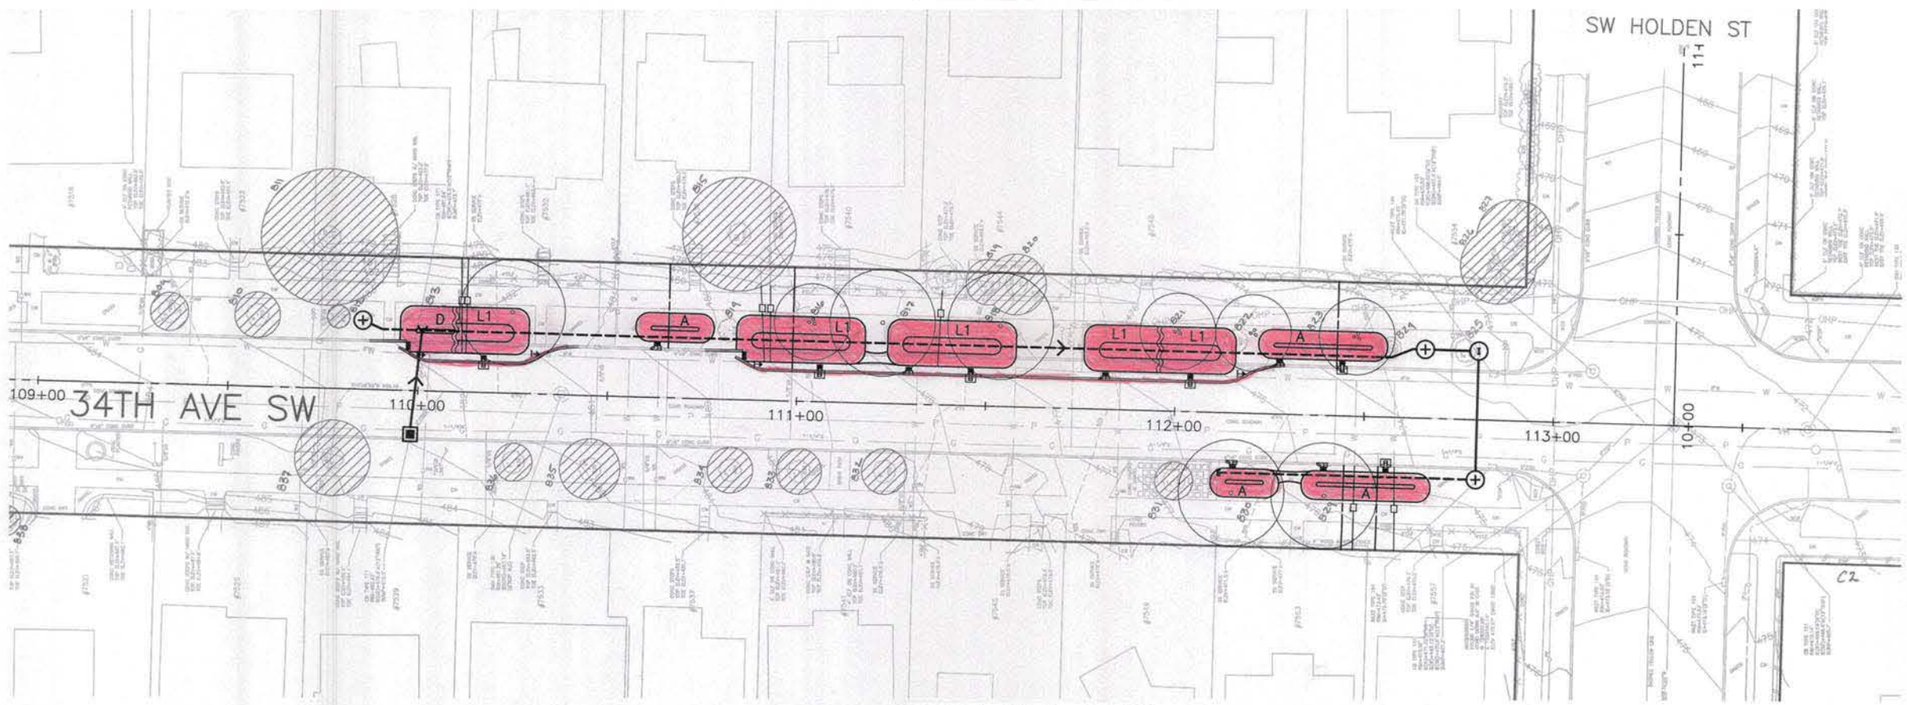

30% CIVIL PLAN

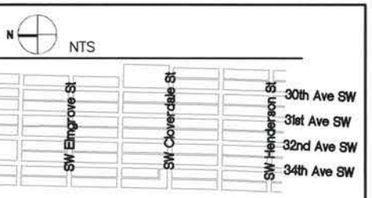

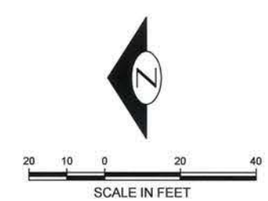

COMMUNITY MEETING – OCTOBER 13, 2012

34TH AVENUE SW - WEBSTER TO HOLDEN