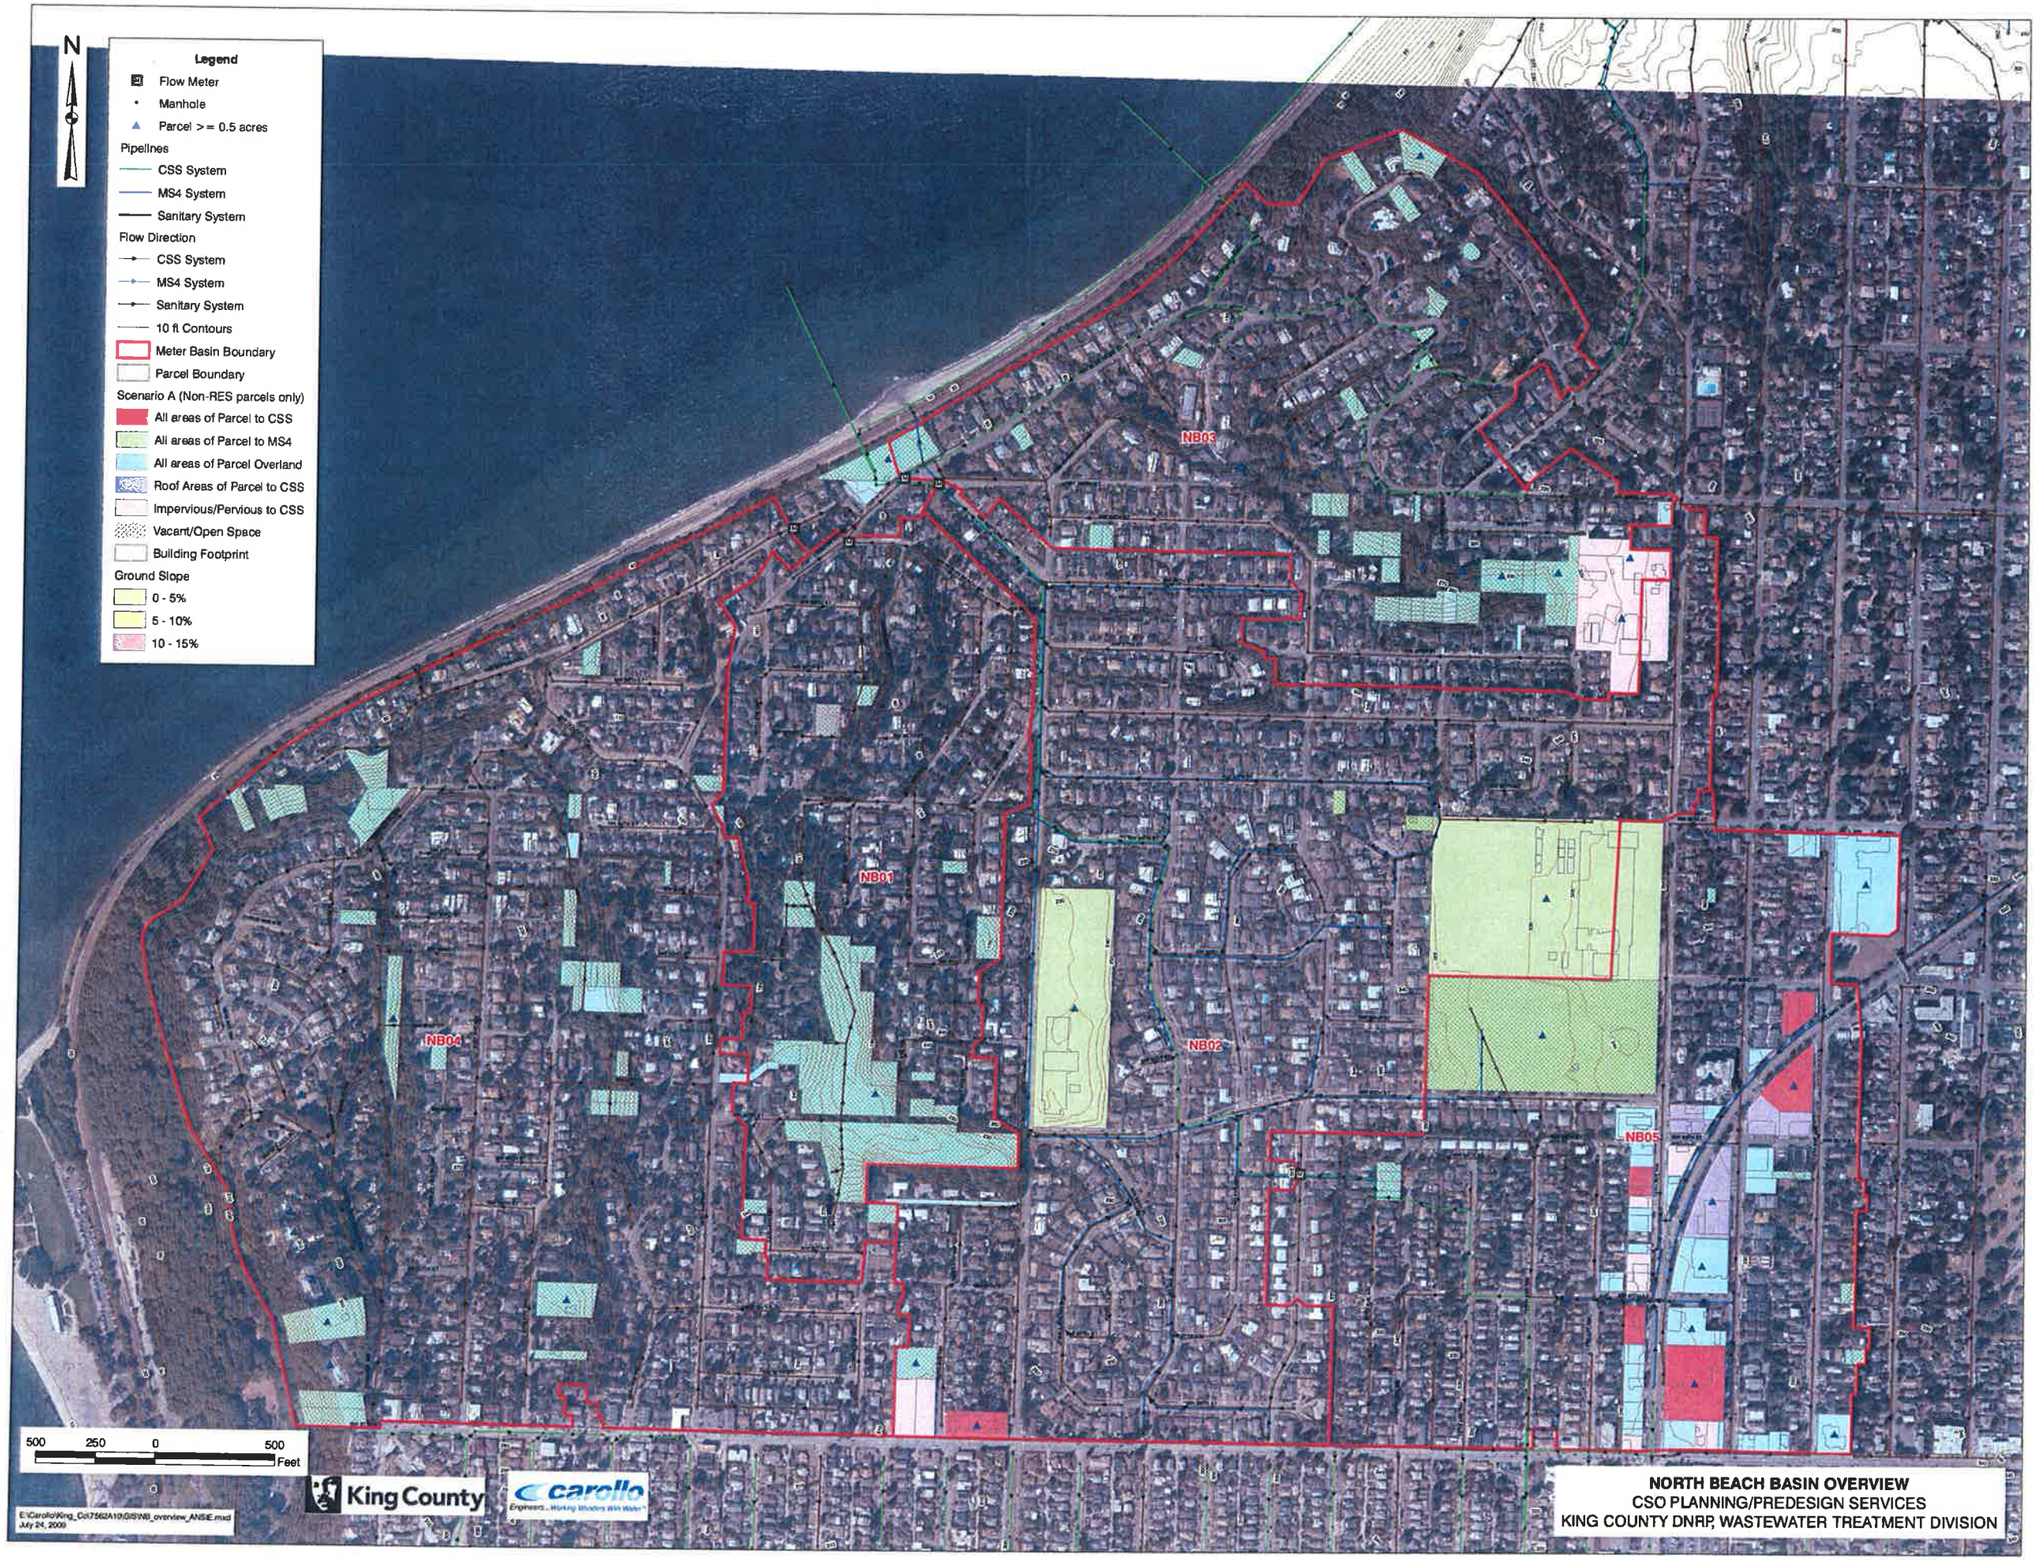
N
Legend
Flow Meter
Manhole
Parcel >= 0.5 acres
Pipelines
CSS System
MS4 System
Sanitary System
Flow Direction
CSS System
MS4 System
Sanitary System
10 ft Contours
Meter Basin Boundary
Parcel Boundary
Scenario A (Non-RES parcels only)
All areas of Parcel to CSS
All areas of Parcel to MS4
All areas of Parcel Overland
Roof Areas of Parcel to CSS
Impervious/Pervious to CSS
Vacant/Open Space
Building Footprint
Ground Slope
0 - 5%
5 - 10%
10 - 15%
NB03
NB01
NB04
NB02
NB05
500 250 0 500
Feet
King County
carollo
Engineers...Working Wonders With Water
E:\Carollo\King_Co\7562A10\GIS\NB_overview_ANSIE.mxd
July 24, 2009
NORTH BEACH BASIN OVERVIEW
CSO PLANNING/PREDESIGN SERVICES
KING COUNTY DNRP, WASTEWATER TREATMENT DIVISION