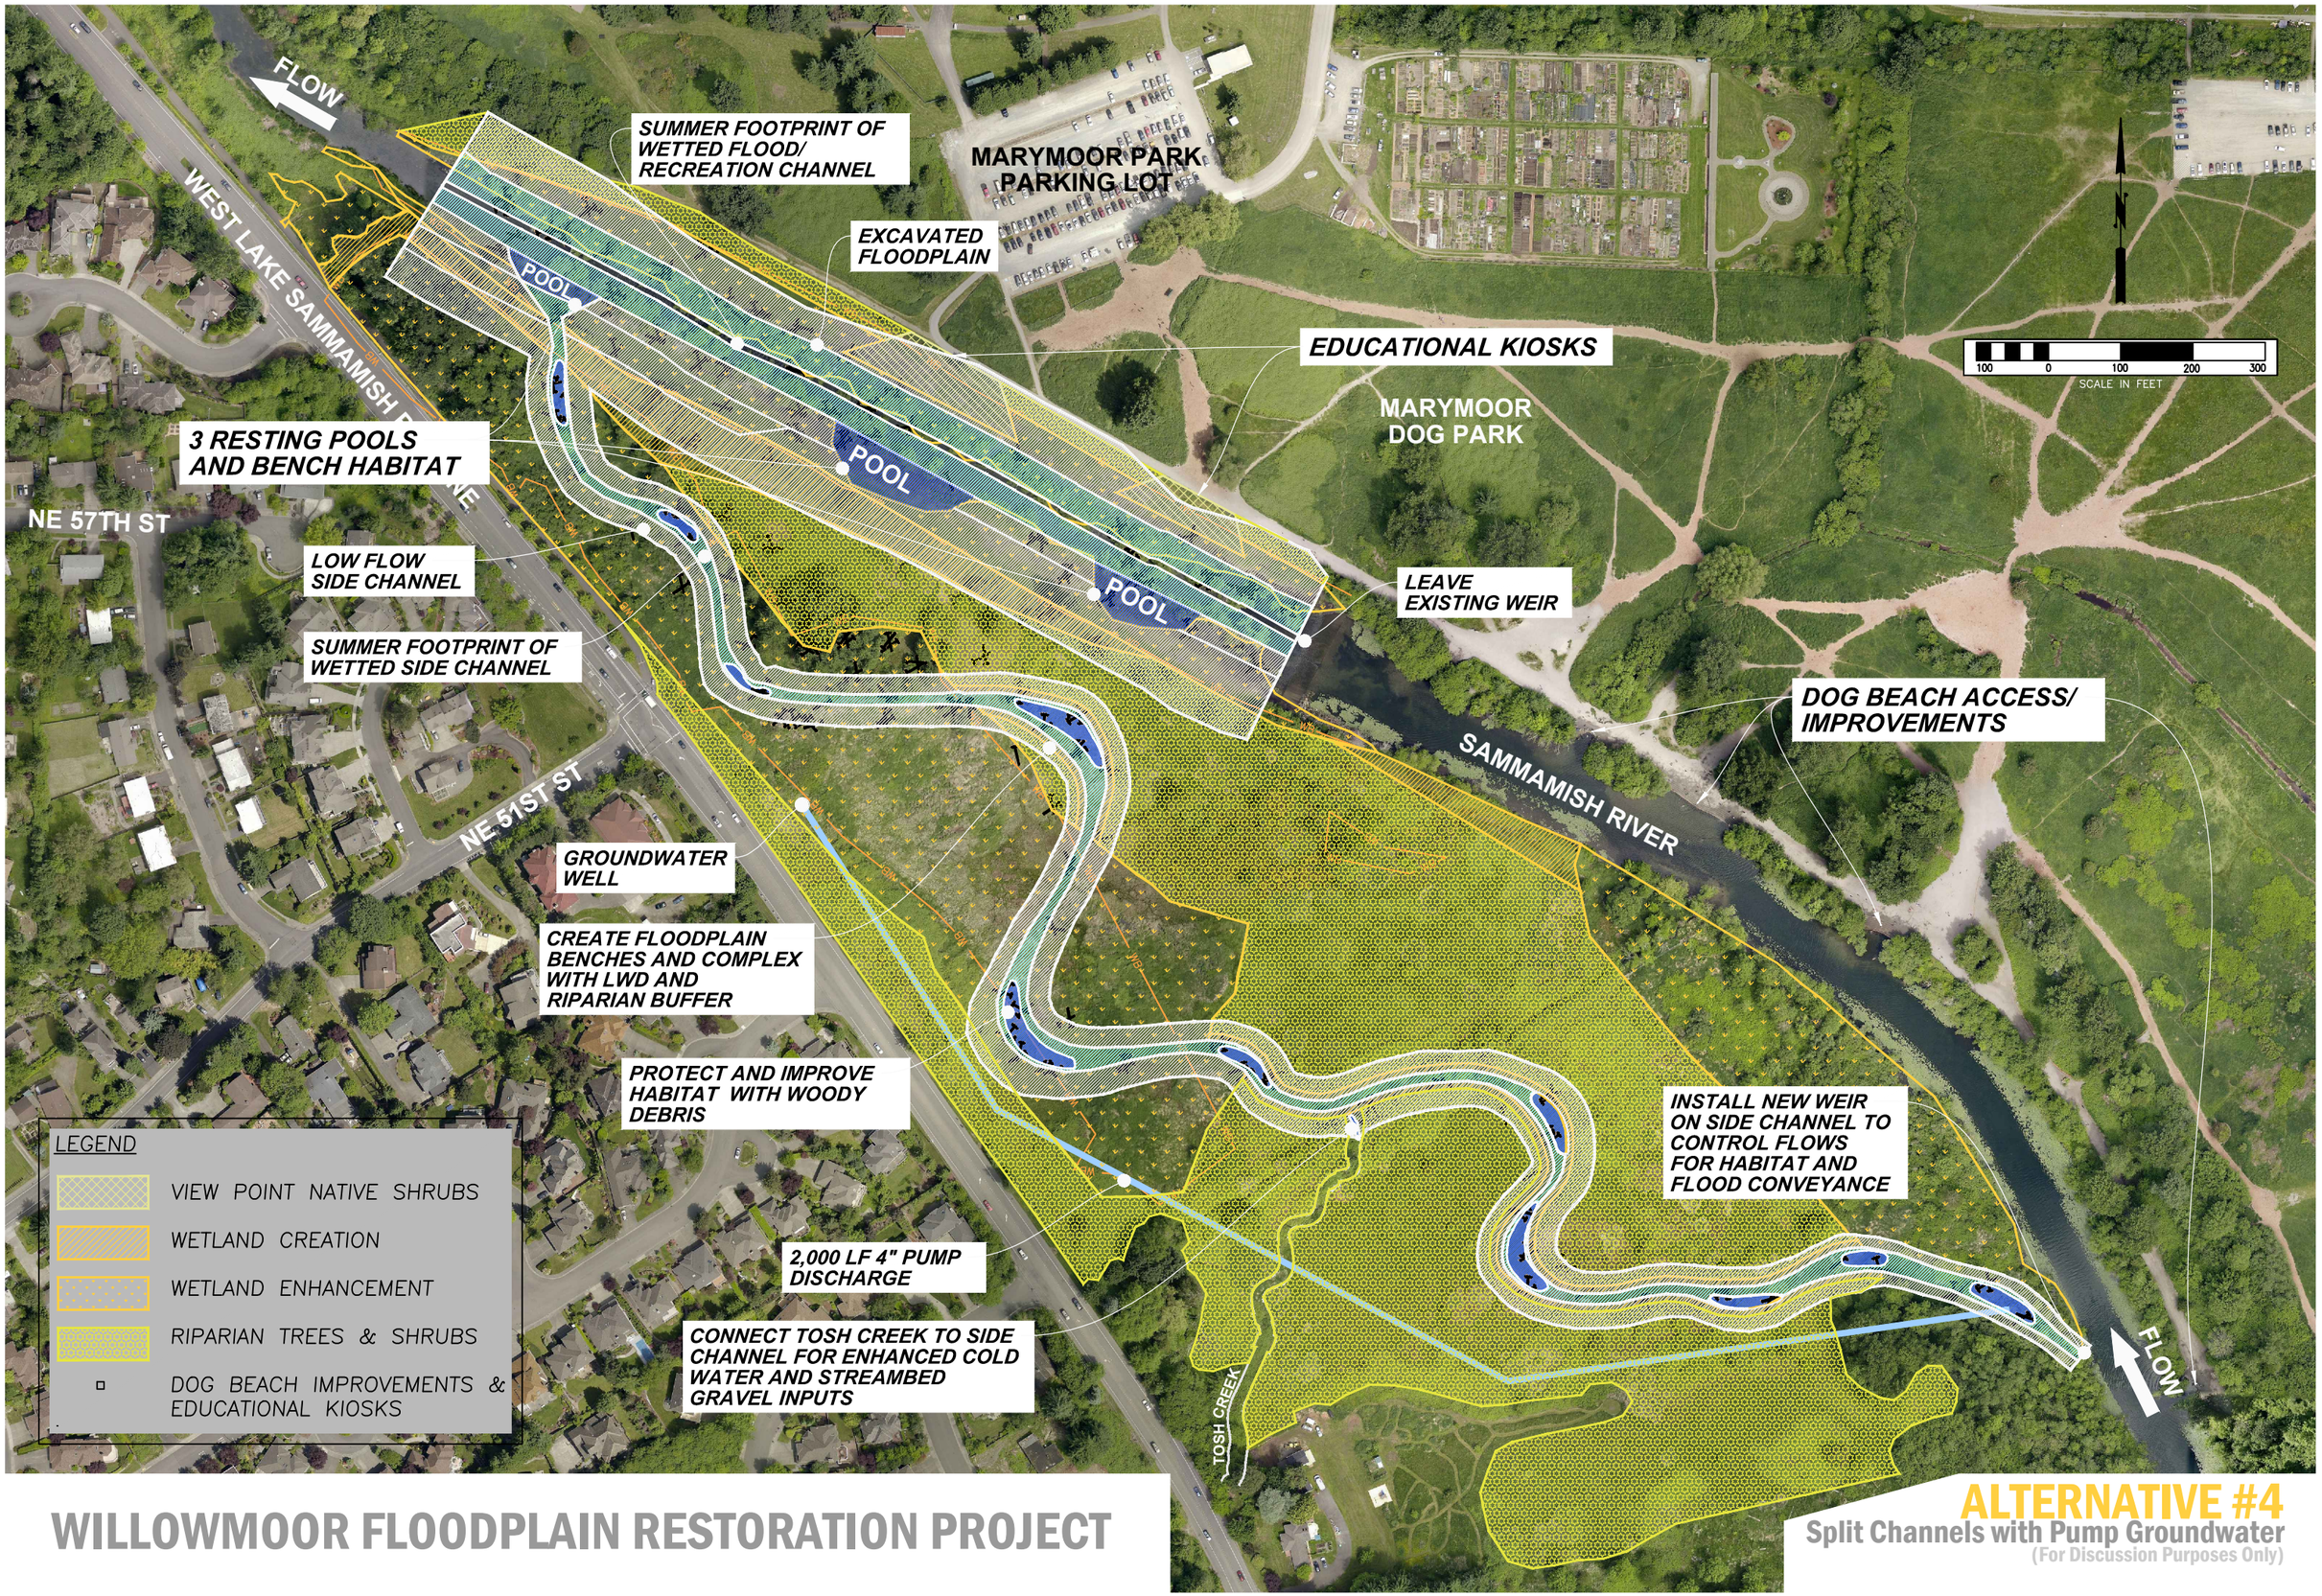

WILLOWMOOR FLOODPLAIN RESTORATION PROJECT

ALTERNATIVE #4

Split Channels with Pump Groundwater

(For Discussion Purposes Only)