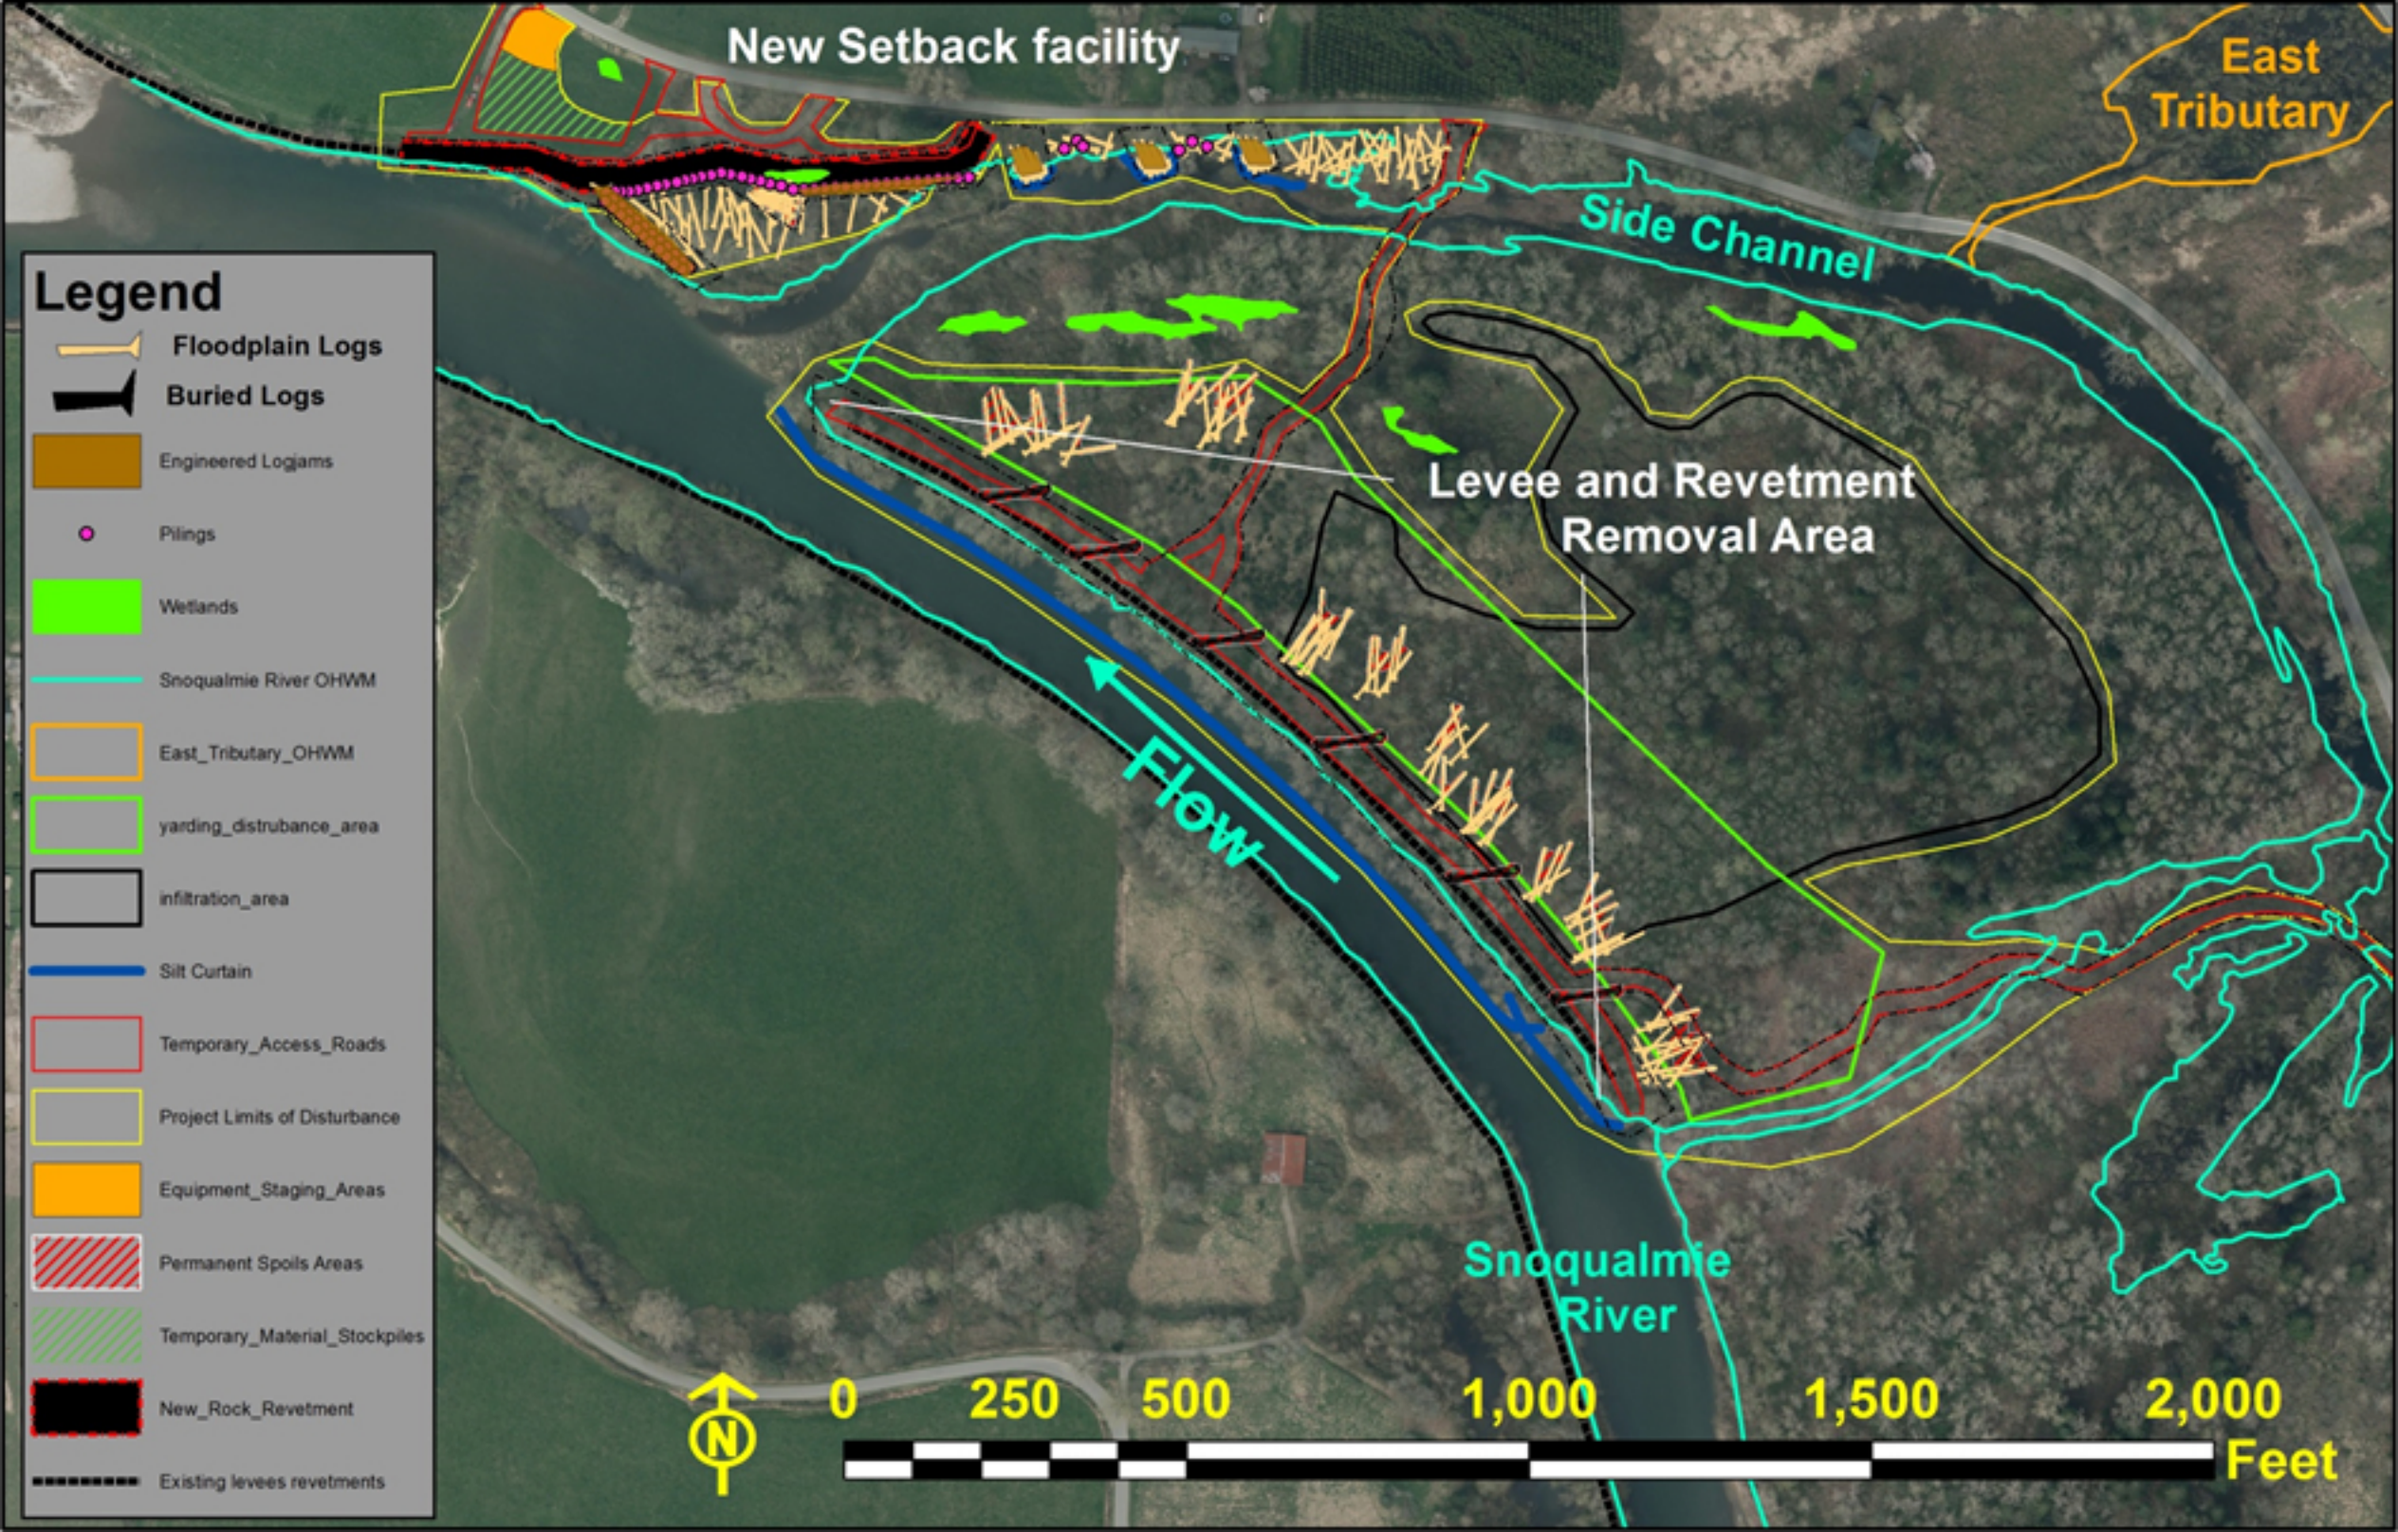
New Setback facility
East Tributary
Side Channel
Levee and Revetment Removal Area
Flow
Snoqualmie River
Legend
Floodplain Logs
Buried Logs
Engineered Logjams
Pilings
Wetlands
Snoqualmie River OHWM
East_Tributary_OHWM
yarding_distrubance_area
infiltration_area
Silt Curtain
Temporary_Access_Roads
Project Limits of Disturbance
Equipment_Staging_Areas
Permanent Spoils Areas
Temporary_Material_Stockpiles
New_Rock_Revetment
Existing levees revetments
N
0
250
500
1,000
1,500
2,000
Feet