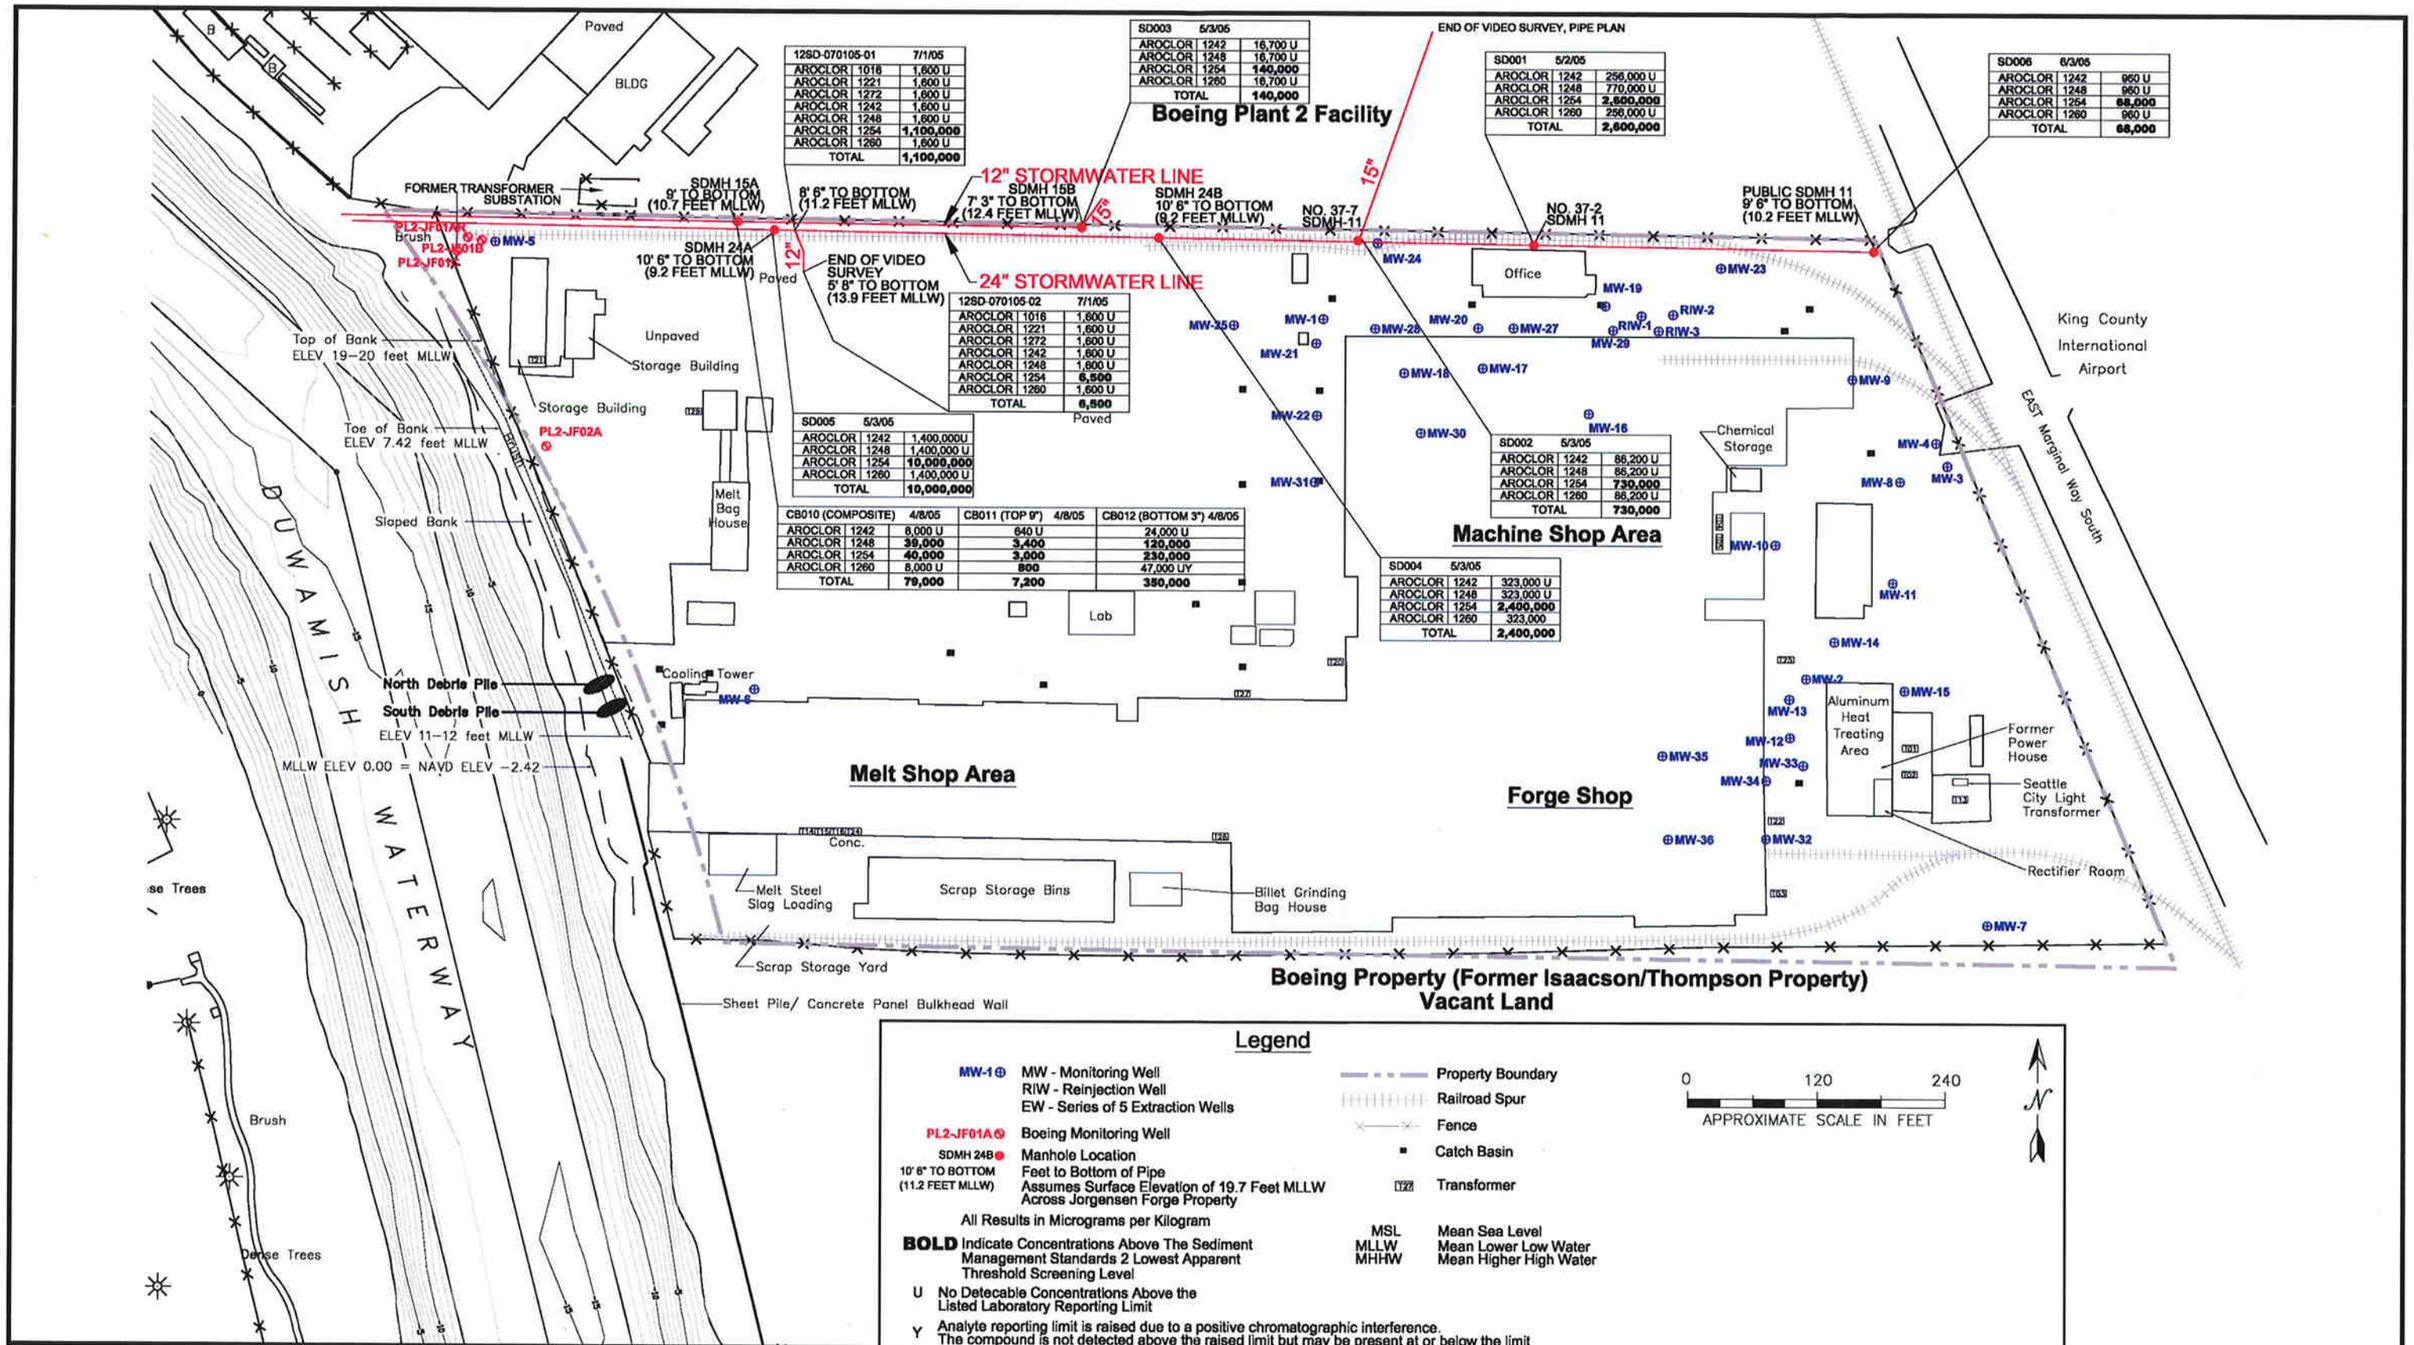

12SD-070105-01		7/1/05
AROCLOR	1016	1,600 U
AROCLOR	1221	1,600 U
AROCLOR	1272	1,600 U
AROCLOR	1242	1,600 U
AROCLOR	1248	1,600 U
AROCLOR	1254	**1,100,000**
AROCLOR	1260	1,600 U
TOTAL		**1,100,000**

SD003		5/3/05
AROCLOR	1242	16,700 U
AROCLOR	1248	16,700 U
AROCLOR	1254	**140,000**
AROCLOR	1260	16,700 U
TOTAL		**140,000**

SD001		5/2/05
AROCLOR	1242	256,000 U
AROCLOR	1248	770,000 U
AROCLOR	1254	**2,500,000**
AROCLOR	1260	256,000 U
TOTAL		**2,500,000**

SD006		6/3/05
AROCLOR	1242	950 U
AROCLOR	1248	950 U
AROCLOR	1254	**68,000**
AROCLOR	1260	950 U
TOTAL		**68,000**

12SD-070105-02		7/1/05
AROCLOR	1016	1,600 U
AROCLOR	1221	1,600 U
AROCLOR	1272	1,600 U
AROCLOR	1242	1,600 U
AROCLOR	1248	1,600 U
AROCLOR	1254	**6,500**
AROCLOR	1260	1,600 U
TOTAL		**6,500**

SD005		5/3/05
AROCLOR	1242	1,400,000U
AROCLOR	1248	1,400,000 U
AROCLOR	1254	**10,000,000**
AROCLOR	1260	1,400,000 U
TOTAL		**10,000,000**

SD002		5/3/05
AROCLOR	1242	86,200 U
AROCLOR	1248	86,200 U
AROCLOR	1254	**730,000**
AROCLOR	1260	86,200 U
TOTAL		**730,000**

CB010 (COMPOSITE)		4/8/05	CB011 (TOP 9") 4/8/05	CB012 (BOTTOM 3") 4/8/05
AROCLOR	1242	8,000 U	640 U	24,000 U
AROCLOR	1248	**39,000**	**3,400**	**120,000**
AROCLOR	1254	**40,000**	**3,000**	**230,000**
AROCLOR	1260	8,000 U	800	47,000 UY
TOTAL		**79,000**	**7,200**	**350,000**

SD004		5/3/05
AROCLOR	1242	323,000 U
AROCLOR	1248	323,000 U
AROCLOR	1254	**2,400,000**
AROCLOR	1260	323,000
TOTAL		**2,400,000**

ecology and environment, inc.
International Specialists in the Environment
Seattle, Washington

Base Map Reference: Earle M. Jorgensen Company 2005.

LOWER DUWAMISH WATERWAY
EARLY ACTION AREA 4
Seattle/Tukwila, Washington

Figure 2~~0~~4
JORGENSEN FORGE FACILITY
JORGENSEN FORGE FACILITY - BOEING PLANT 2 FACILITY
PROPERTY LINE STORMWATER LINES

Date:	Drawn by:	
4/5/07	AES	10:002330WD0702\fig 2~~0~~4