REGION NO.	STATE	FEDERAL AID PROJECT NO.	SHEET NO.
10	WA	NCPD-DEMO-STPUL-2001(050)	

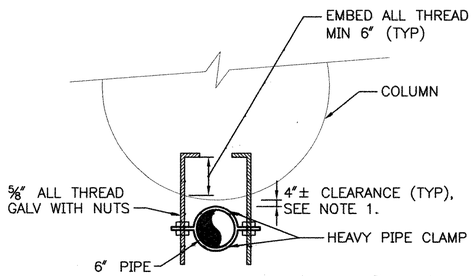

PIPE SUPPORT PLAN (1) FP5, FP6

SCALE: 1" = 1'-0"

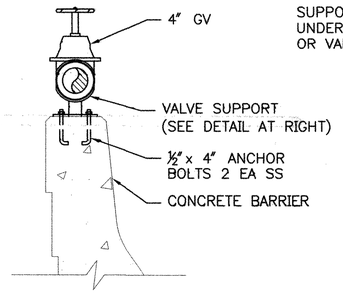

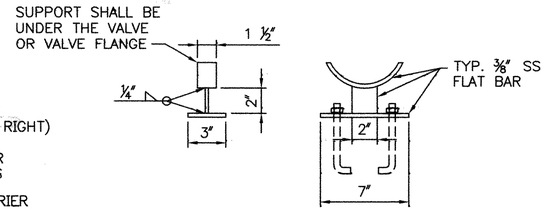

SEE NOTES 1 & 2 BELOW

PIPE & VALVE SUPPORT TOP OF BARRIER (2) FP5, FP6

SCALE: NTS

NOTES:

1. CLEARANCE WILL BE GREATER AT FITTINGS, CLEARANCE CAN BE CLOSER, ALLOW ENOUGH CLEARANCE FOR ACCESS TO ALL COMPONENTS.
2. GALVANIZE ALL FABRICATED SUPPORTS, ALL OTHER COMPONENTS SHALL BE GALVANIZED. ALL COMPONENTS SHALL BE ENAMEL COATED, SEE NOTES ON FP6 FOR ENAMEL SPEC.

FIRE PROTECTION DETAILS SHEET 1 FP5

P:\P06\06673 Spokane St 4th ave ramp\CAD\FIRE PROTECTION\TS4047AWT005.dwg

VAULT SERIAL NO. 35079		
REVISIONS		
MARK	DATE	DESCRIPTION
MADE	CHK'D	REV'D

PACE An Engineering Services Company
1601 2nd Avenue Suite 1000
Seattle, WA 98101
p. 206.441.1855 | f. 206.448.7167
Civil | Structural | Planning | Survey
paceengrs.com

JE JACOBS
600 108th Avenue N.E.
Bellevue, Washington 98004

APPROVED FOR ADVERTISING
FRED PODESTA
DEPARTMENT OF EXECUTIVE ADMINISTRATION
SEATTLE, WASHINGTON ..... 20 ...
BY: .....
DIRECTOR, CONTRACTING SERVICES

NAME OR INITIALS AND DATE		
DESIGNED	DKU	09/08
CHECKED	JMM	09/08
DRAWN	JRE	09/08
CHECKED	DKU	09/08

INITIALS AND DATE	
REVIEWED:	
DES.	CONST.
SDOT	PROJ. MGR.
RECEIVED	
REVISED AS BUILT	

ALL WORK DONE IN ACCORDANCE WITH THE CITY OF SEATTLE STANDARD PLANS AND SPECIFICATIONS AND OTHER DOCUMENTS CALLED FOR IN SECTION 0-02.3 OF THE PROJECT MANUAL.

10-2-08
D. KIRK UTLEY
STATE OF WASHINGTON
23630
REGISTERED
PROFESSIONAL ENGINEER

City of Seattle
Seattle Department of Transportation
ORDINANCE NO. ..... APPROVED .....
FUND: .....
SCALE: H. SHOWN/. INSPECTOR'S BOOK .....

SOUTH SPOKANE STREET VIADUCT
EASTBOUND 4TH AVENUE SOUTH
OFF-RAMP

JOB NO.		
	PC	TS4047A
	R/W	TS4047B
	CO	TS4047C

VAULT PLAN NO. 782-273