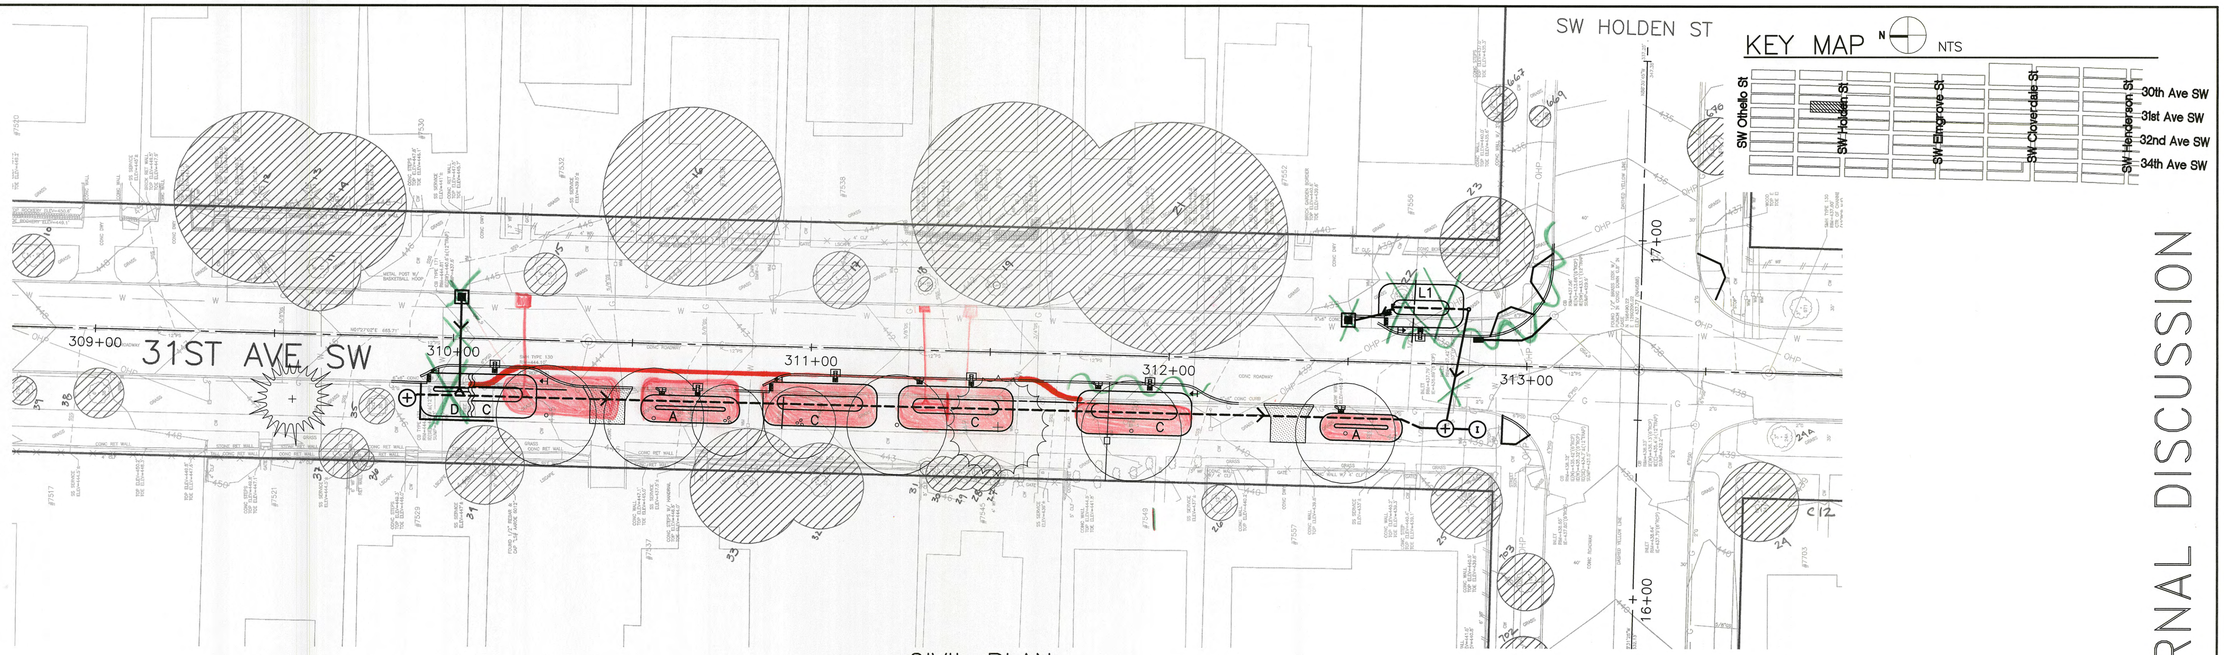

CIVIL PLAN

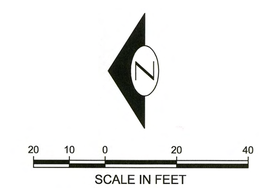

DRAFT AT 30% FOR INTERNAL DISCUSSION

31ST AVENUE SW - WEBSTER TO HOLDEN

Plotted: Jun 15, 2012 - 8:43:19am By: kyles
File: G:\176\17031c KSB\Exhibit\Community Meeting\KSB_CommunityMtg_C12_31---Webster to Holden.dwg Layout: Layout1